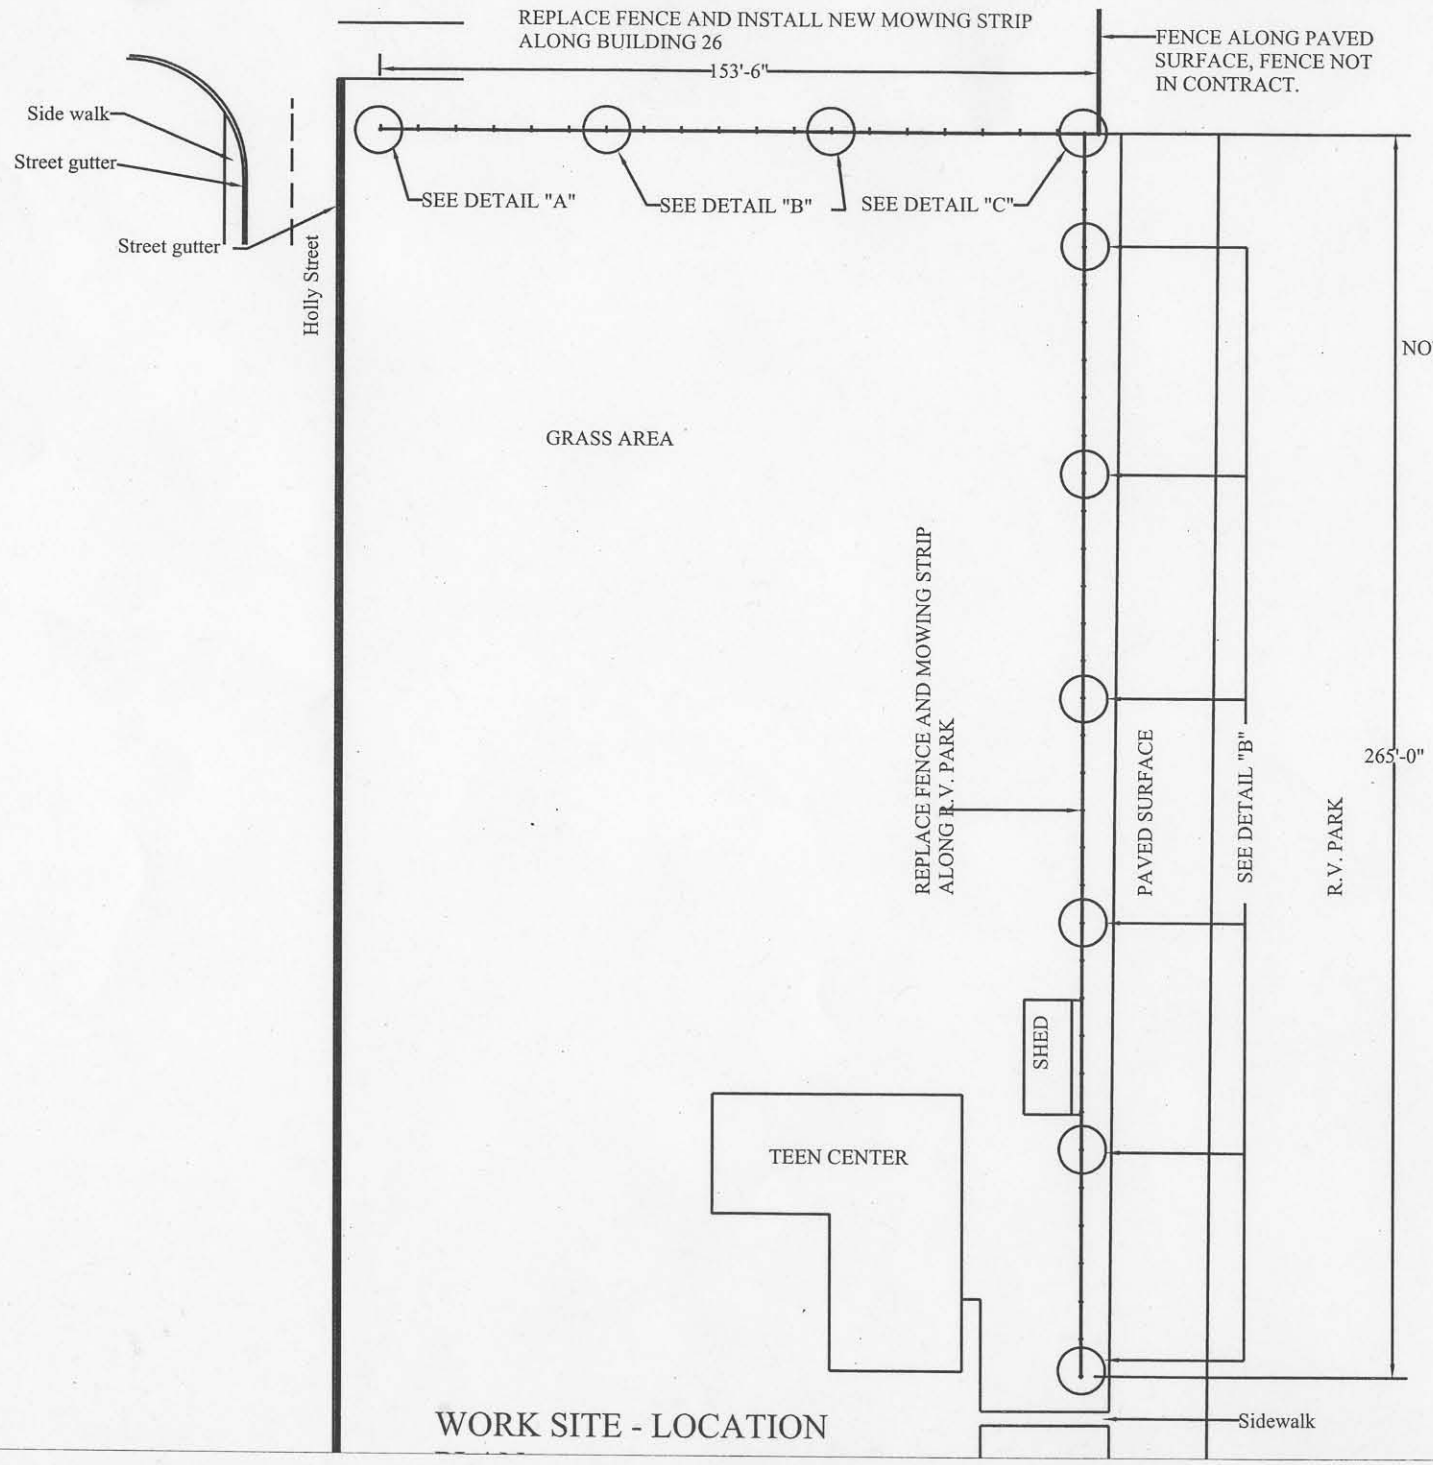

NORTH

NOTES:

1. TOP OF CONCRETE CURB ALONG HOLLY STREET, EXISTING ELEVATION AT THE BACK FENCE AND TOP IF SIDE WALK AT THE TEEN CENTER
2. ALL DIMENSION SHOULD BE VERIFIED BY THE CONTRACTOR

March 5, 2009

WORK SITE - LOCATION

Drawing 1

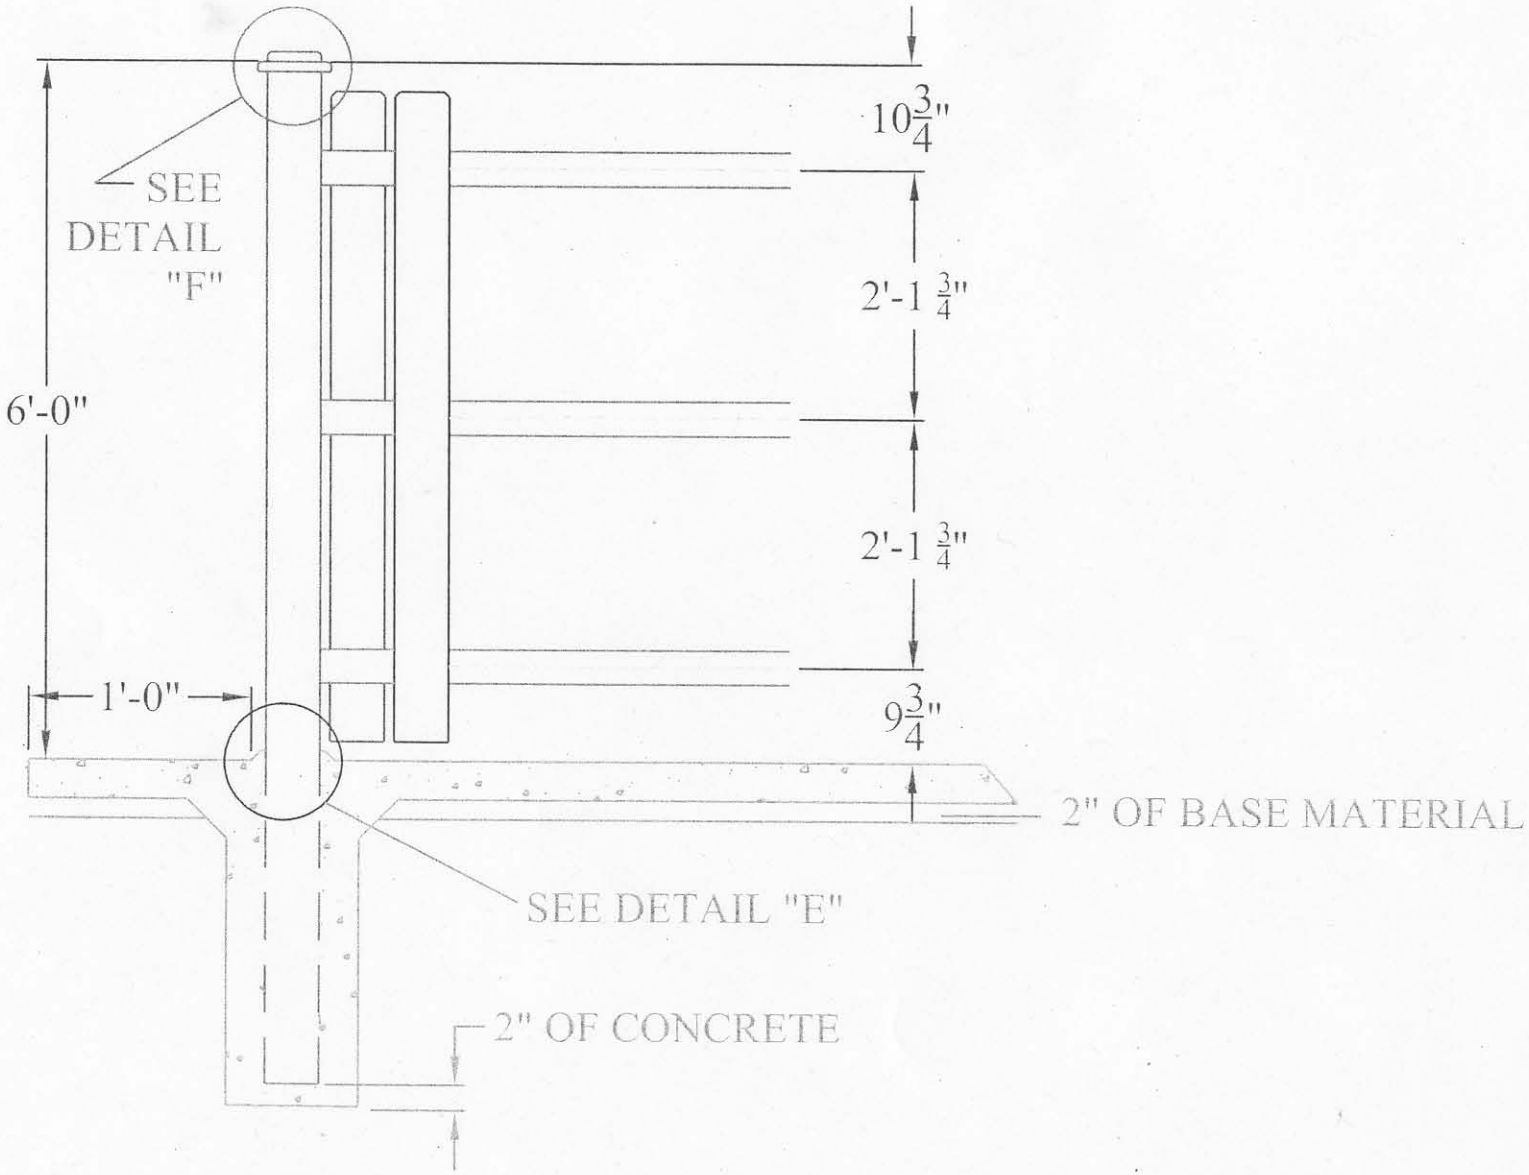

DETAIL "A"
VIEW OF FIRST POST BY
HOLLY STREET

March 5, 2009

Drawing 2

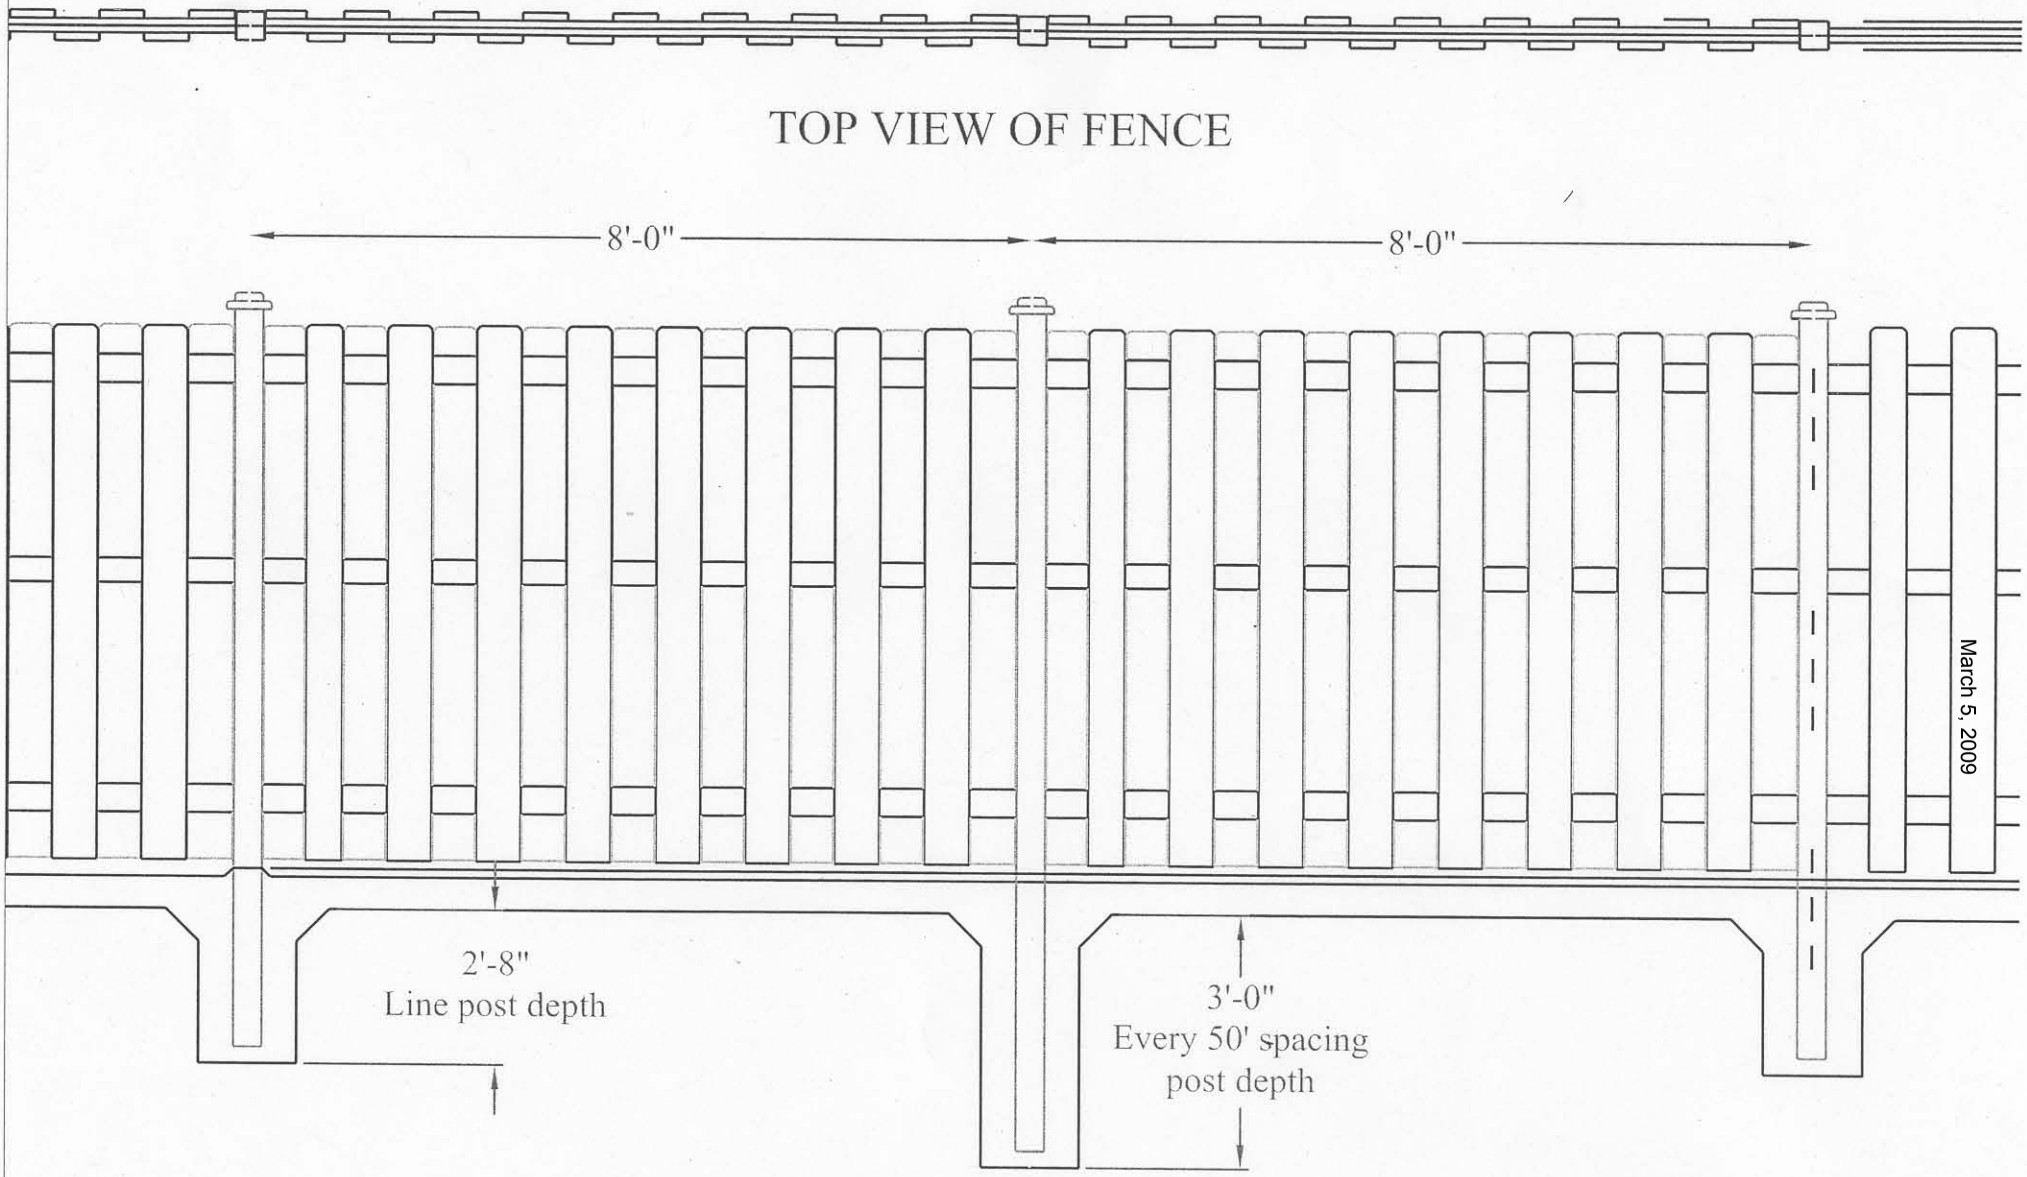

ELEVATION VIEW OF FENCE PANELS
DETAIL "B"

March 5, 2009

Drawing 3

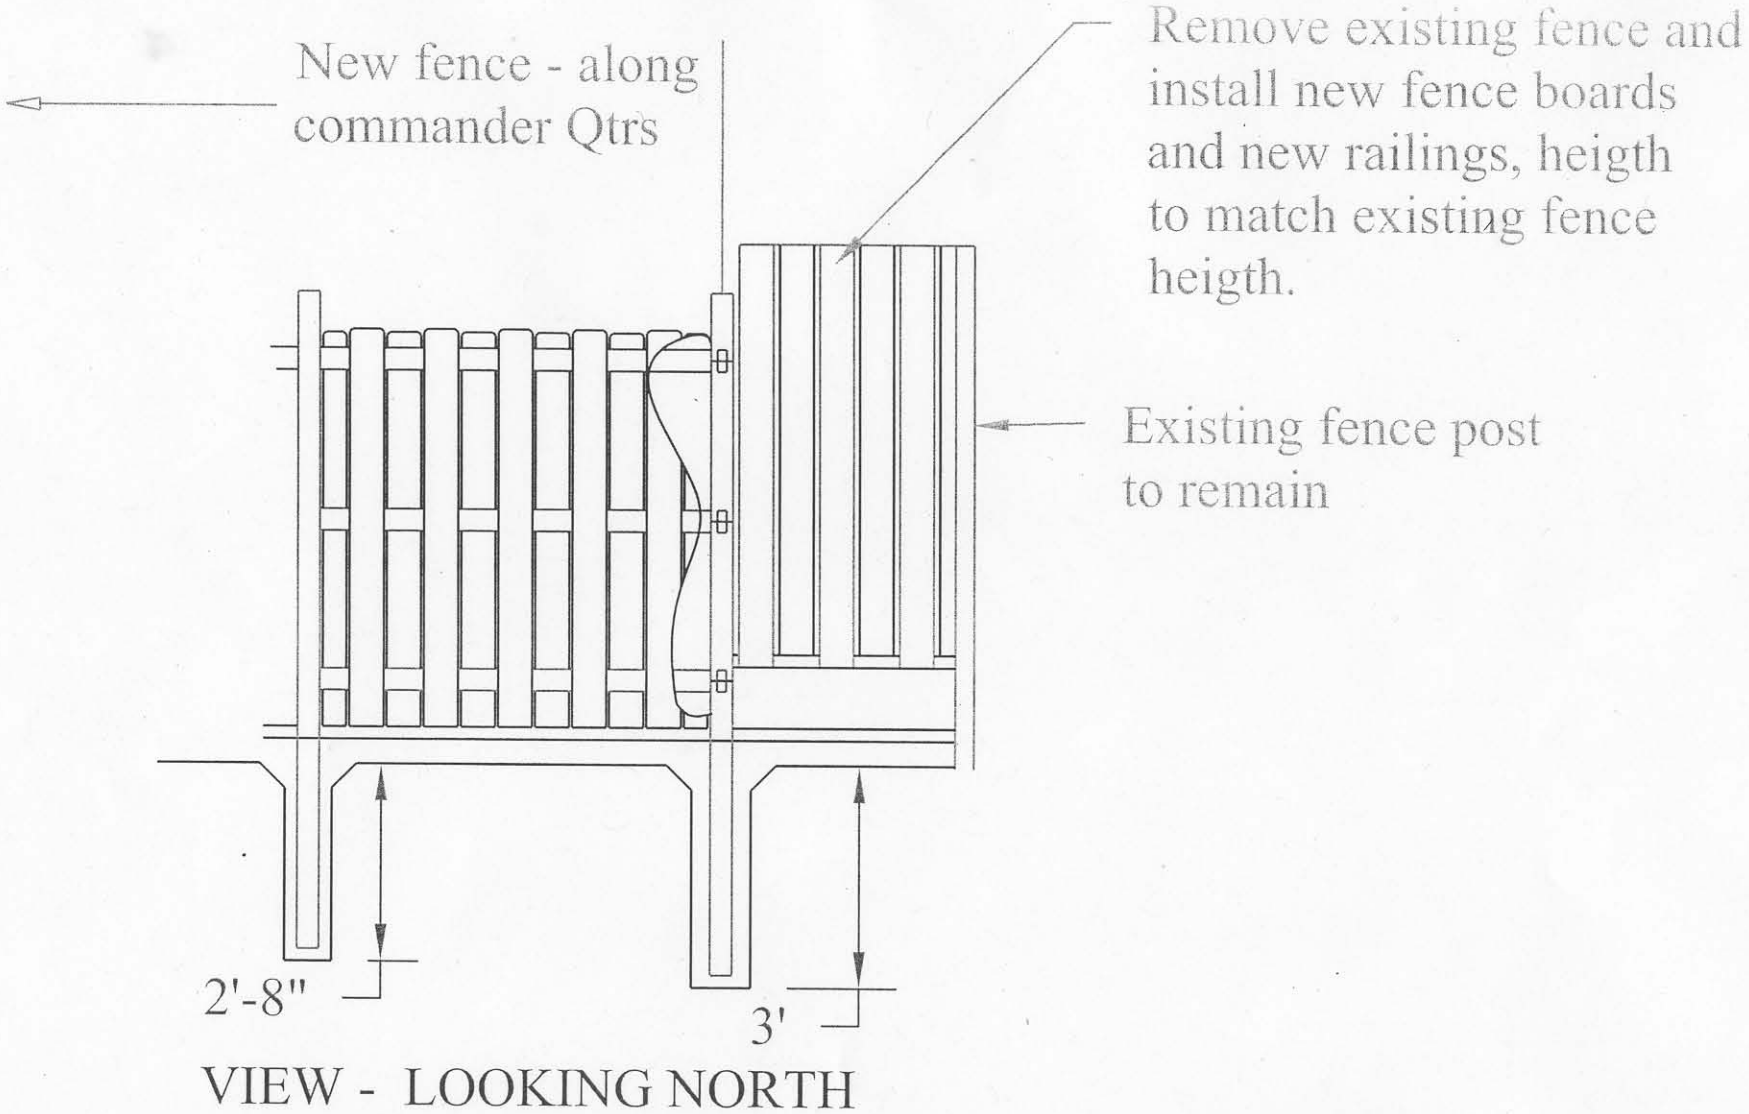

DETAIL VEIW AT CORNER OF FENCE
DETAIL "C"

March 5, 2009

Drawing 4

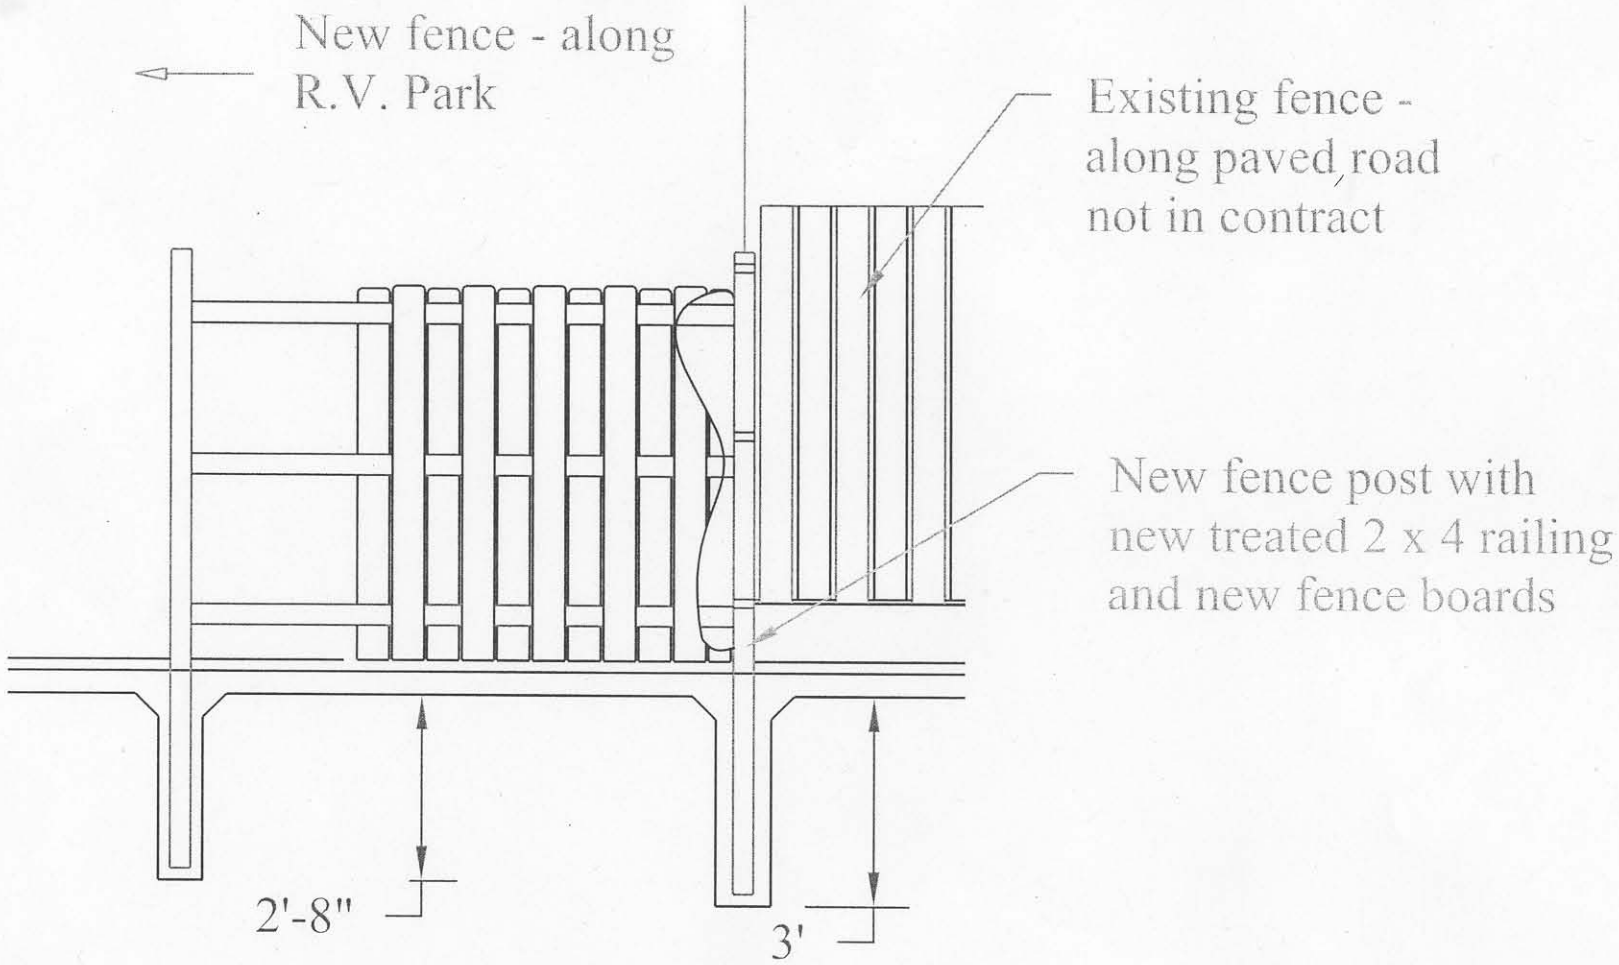

VIEW - LOOKING WEST

DETAIL VEIW AT CORNER OF FENCE
DETAIL "C"

Drawing 5

March 5, 2009

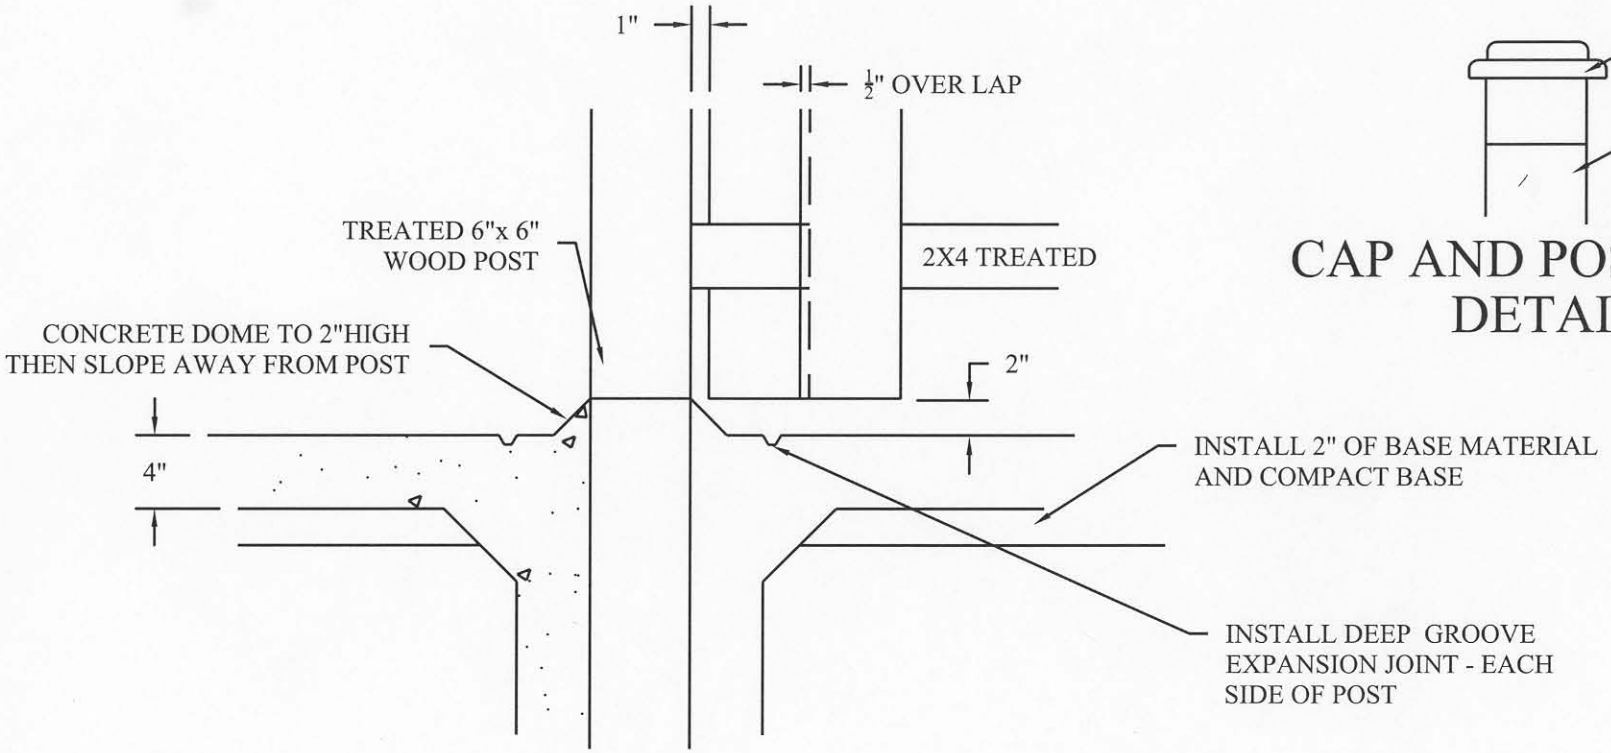

DETAIL "E"

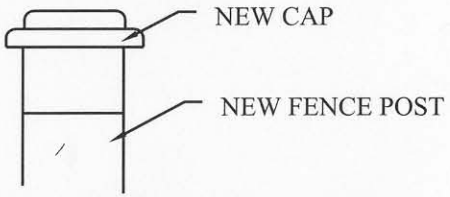

CAP AND POST DETAIL
DETAIL "F"

NOTE:
END POSTS TO BE 36" DEEP AND APPROXIMATELY EVERY 50', INSTALL POST 36" DEEP

ALL LINES POST 32" DEEP.

AT BOTTOM OF POST HOLE INSTALL 2" OF CONCRETE

March 5, 2009

Drawing 6

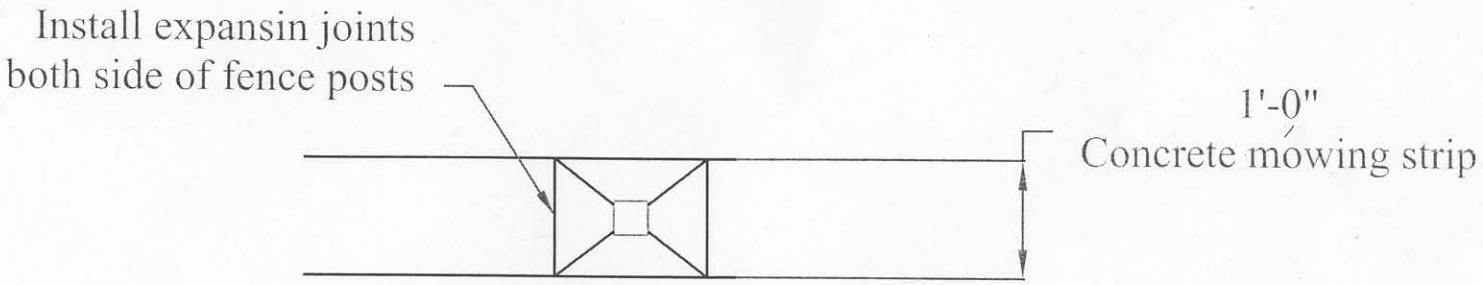

TOP VIEW

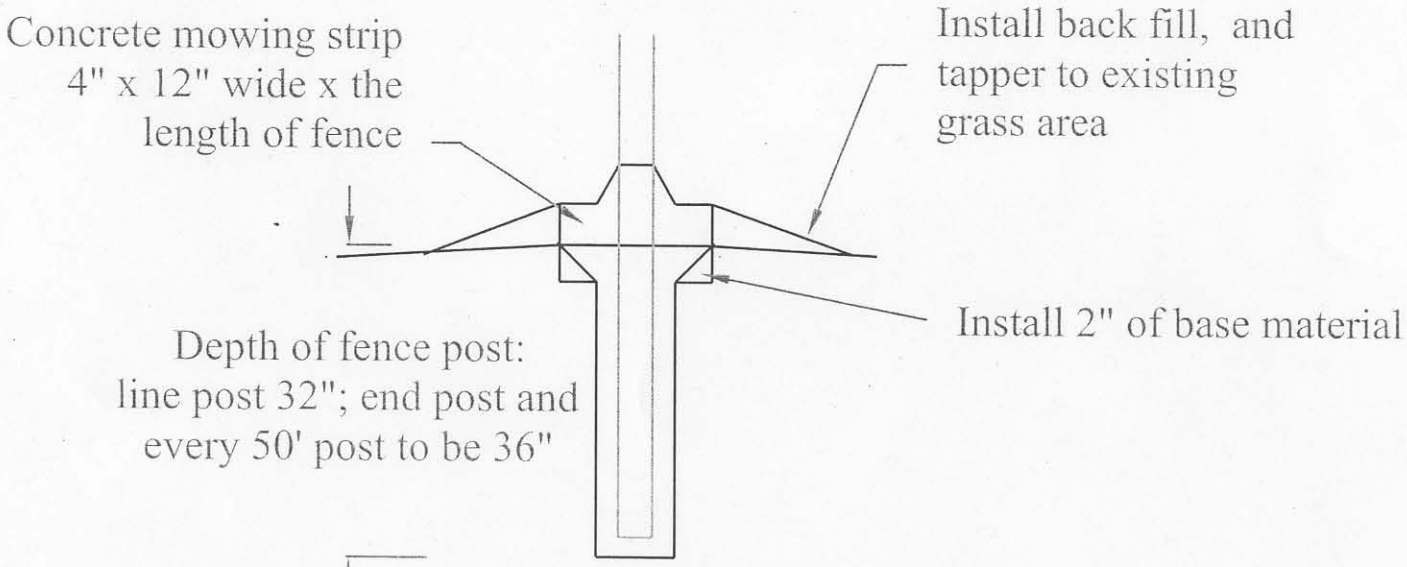

TYPICAL VIEW OF FENCE POST
AND MOWING STRIP

March 5, 2009