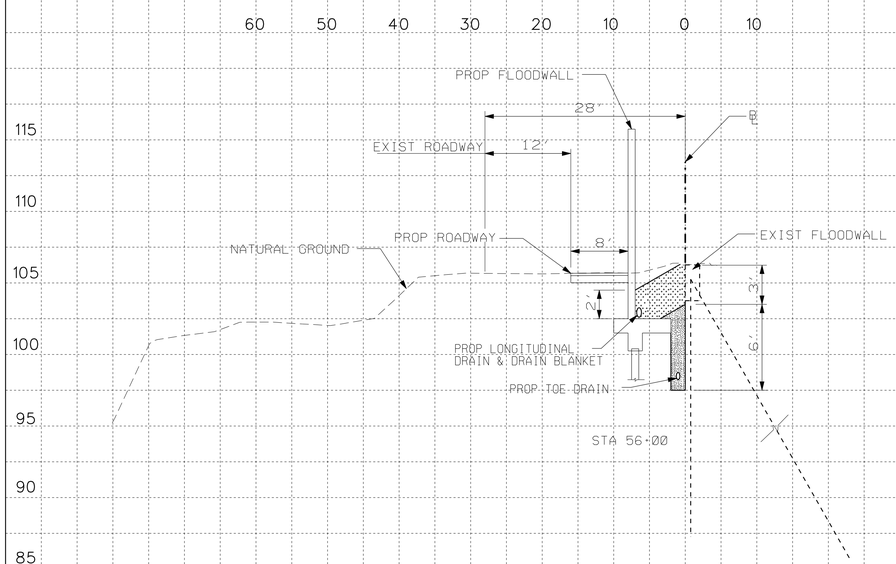


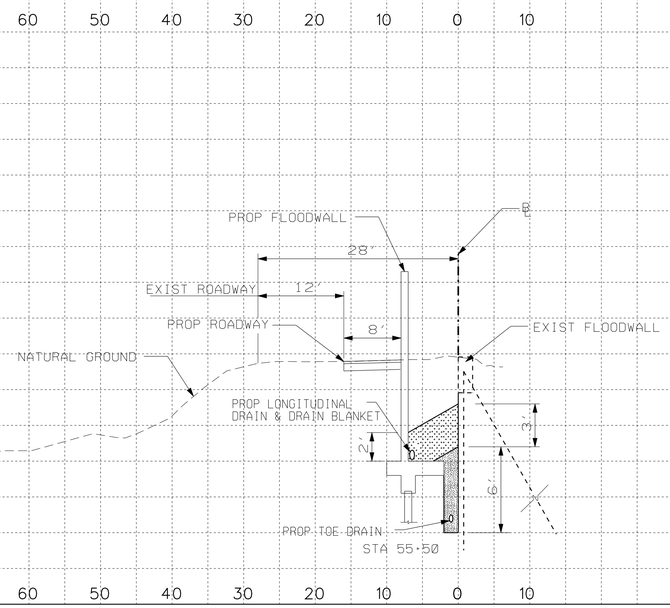


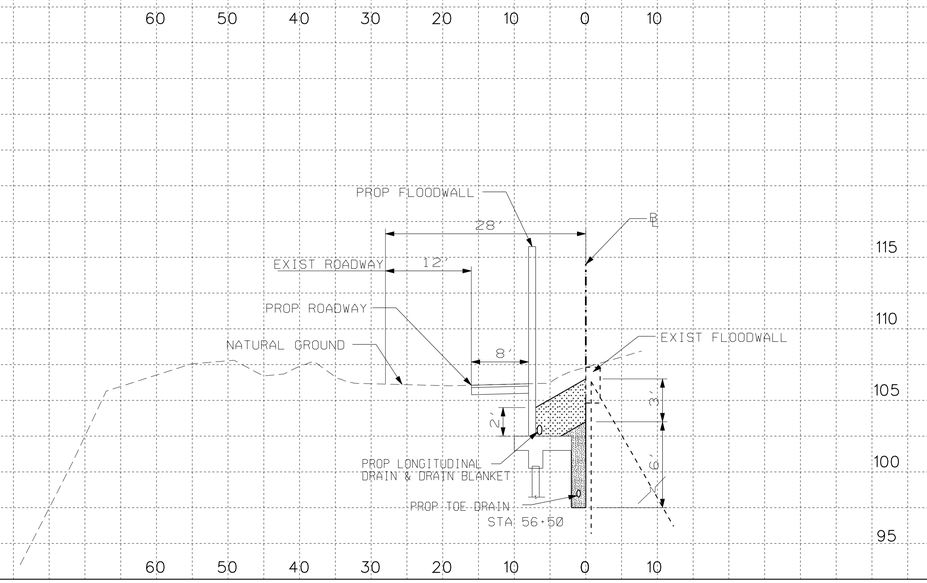


STATE OF TEXAS
MICHAEL C. RIOJAS
69690
REGISTERED PROFESSIONAL ENGINEER

The seal appearing on this document was authorized by MICHAEL C. RIOJAS P.E. 69690, on 10/09, 2009.

SCALE : 1" = 10'

**S&R INFRASTRUCTURE, LTD.**
ENGINEERING MANAGEMENT TECHNOLOGY
TEXAS PROFESSIONAL ENGINEERING FIRM REGISTRATION NO. 1582

INTERNATIONAL BOUNDARY AND WATER COMMISSION
COMISION INTERNACIONAL DE LIMITES Y AGUAS

# PROPOSED CROSS SECTIONS

## STA 55+50.00 to STA 56+50.00

| STATE | COUNTY | DRAWN BY: U.H. | CHECKED BY:S.L.T. | |
|---|---|---|---|---|
| TEXAS | HIDALGO | PROJECT NO. | | SHEET NO. |
| REHABILITATION OF HIDALGO PROTECTIVE LEVEE PHASE II | | | | 9A |

7/20/2007
IZAGUIDA
N:\Project\u0450\U0450512\800_WorkingFiles\Dgn\Phase1\0450309PXSSHEETS.dgn