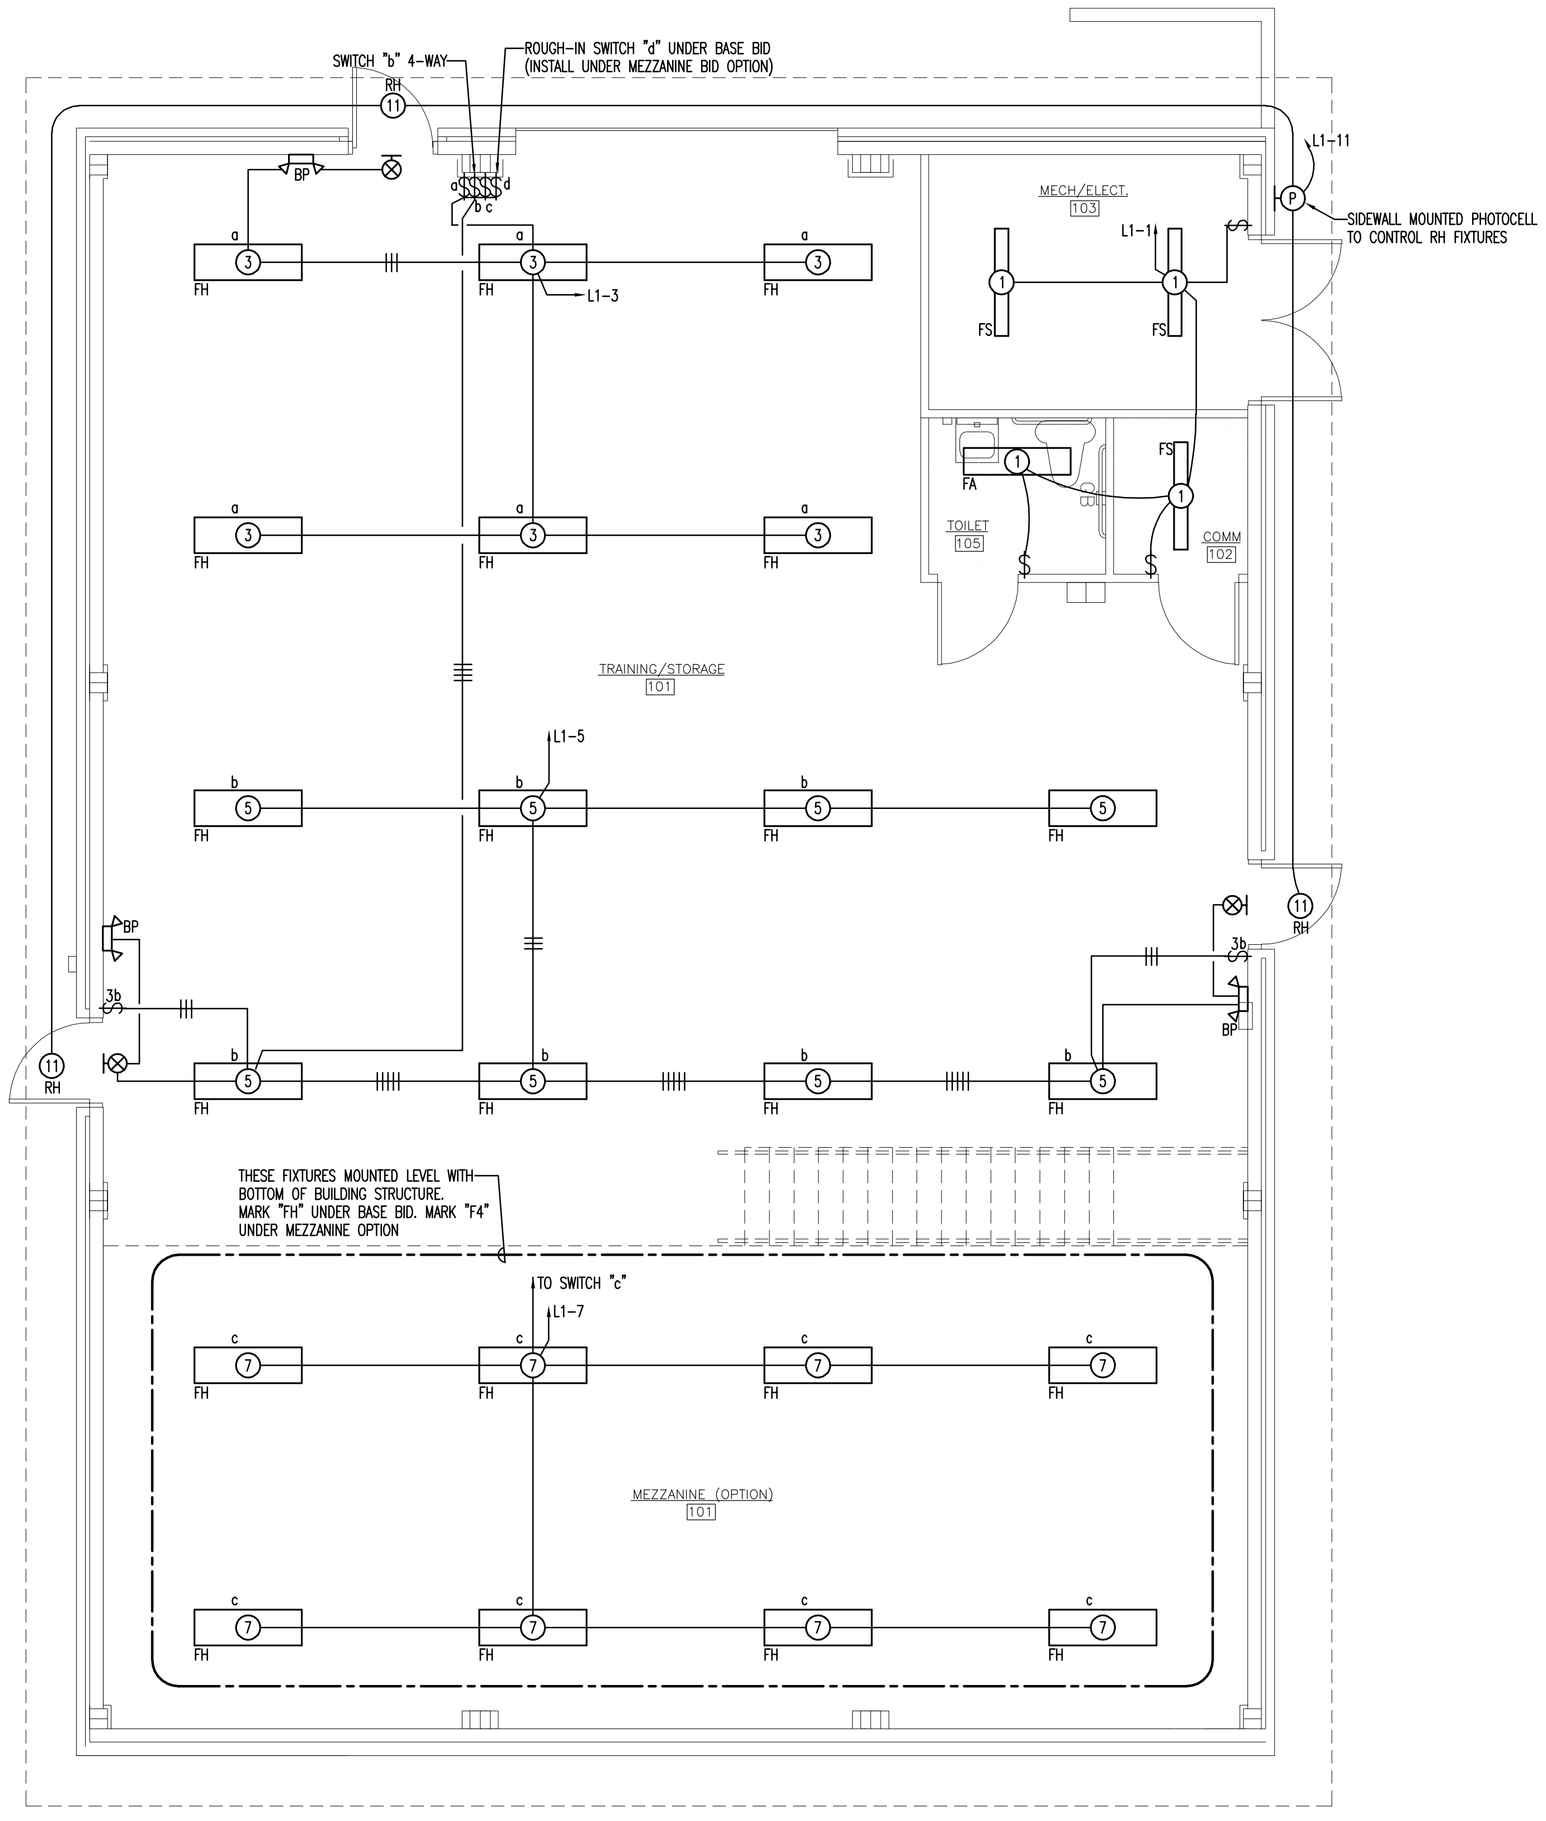

LIGHTING PLAN

SCALE: 1/4"= 1'-0"

4' 0' 4' 8'

GRAPHIC SCALE 1/4"=1'-0"

LIGHTING FIXTURE SCHEDULE

MARK	MANUFACTURER AND CATALOG No.	LAMPS No.	LAMPS TYPE	MOUNTING	REMARKS
FS	LITHONIA C-232-120-GEB-101S	2	F32	PENDANT, BOTTOM LEVEL WITH BOTTOM OF STRUCTURE	1 2
F4	LITHONIA EJS-232-120-GEB	2	F32	PENDANT, BOTTOM LEVEL WITH BOTTOM OF STRUCTURE	1 2
RH	LITHONIA AHW-70M	1	70W MH	RECESSED	1
②	LITHONIA LQM-S-1-R-120-ELN	LED		WALL	1
BP	LITHONIA IND1236	2	12 WATT 12 VOLT	WALL 10'-0" AFF	1
FH	METALUX 2HBR-432-G-WG-120-EB	4	F32	PENDANT, BOTTOM LEVEL WITH BOTTOM OF STRUCTURE	1 2 3

1 120 VOLT

2 FURNISH WITH WIREGUARD

3 PROVIDE RIGID PENDANTS WITH SWIVEL HANGARS

NOTE: MANUFACTURERS AND CATALOG NUMBERS INDICATED ARE TO ESTABLISH TYPE AND QUALITY OF FIXTURES REQUIRED. EQUIVALENT FIXTURES BY MANUFACTURERS WILL BE ACCEPTABLE.

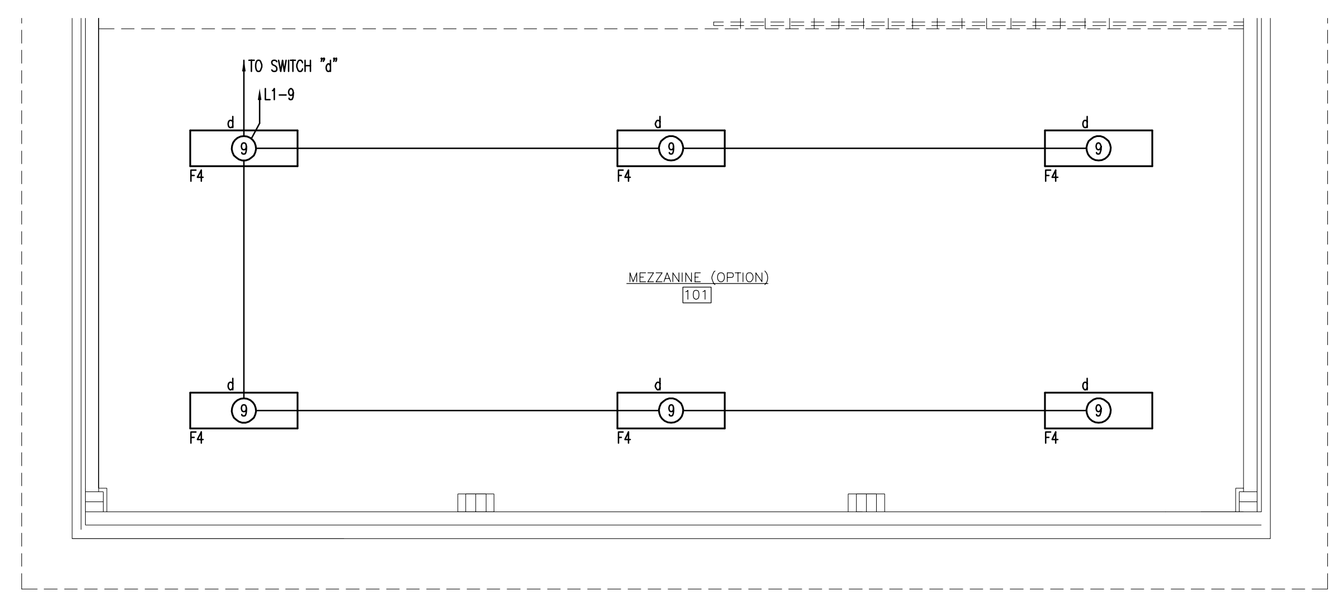

LIGHTING PLAN MEZZANINE OPTION

SCALE: 1/4"= 1'-0"

(NOTE: PROVIDE ROUGH-IN FOR BRANCH CIRCUIT AND SWITCH UNDER BASE BID. INSTALL LIGHTING COMPLETE UNDER BID OPTION)

4' 0' 4' 8'

GRAPHIC SCALE 1/4"=1'-0"

REV #	DATE	DESCRIPTION	APP'D

APPROVED
CHIEF ENGINEER
APPROVED
CIVIL ENGINEER

FTEV 05-1076 CONSTRUCT WAREHOUSE
1 SOCS

LIGHTING PLAN, FIXTURE SCHEDULE

AIR FORCE SPECIAL OPERATIONS COMMAND
1 SPECIAL OPERATIONS
CIVIL ENGINEERING SQUADRON
HURLBURT FIELD, FLORIDA

DATE: 20 MAR. 2009
DESIGNED BY: KLOCKE
DRAWN BY: MLYNARCZYK
BUILDING NO.: .
PROJECT NO.: FTEV 05-1076
SHEET REF.: E-2
SHEET NO.: 23 OF 26