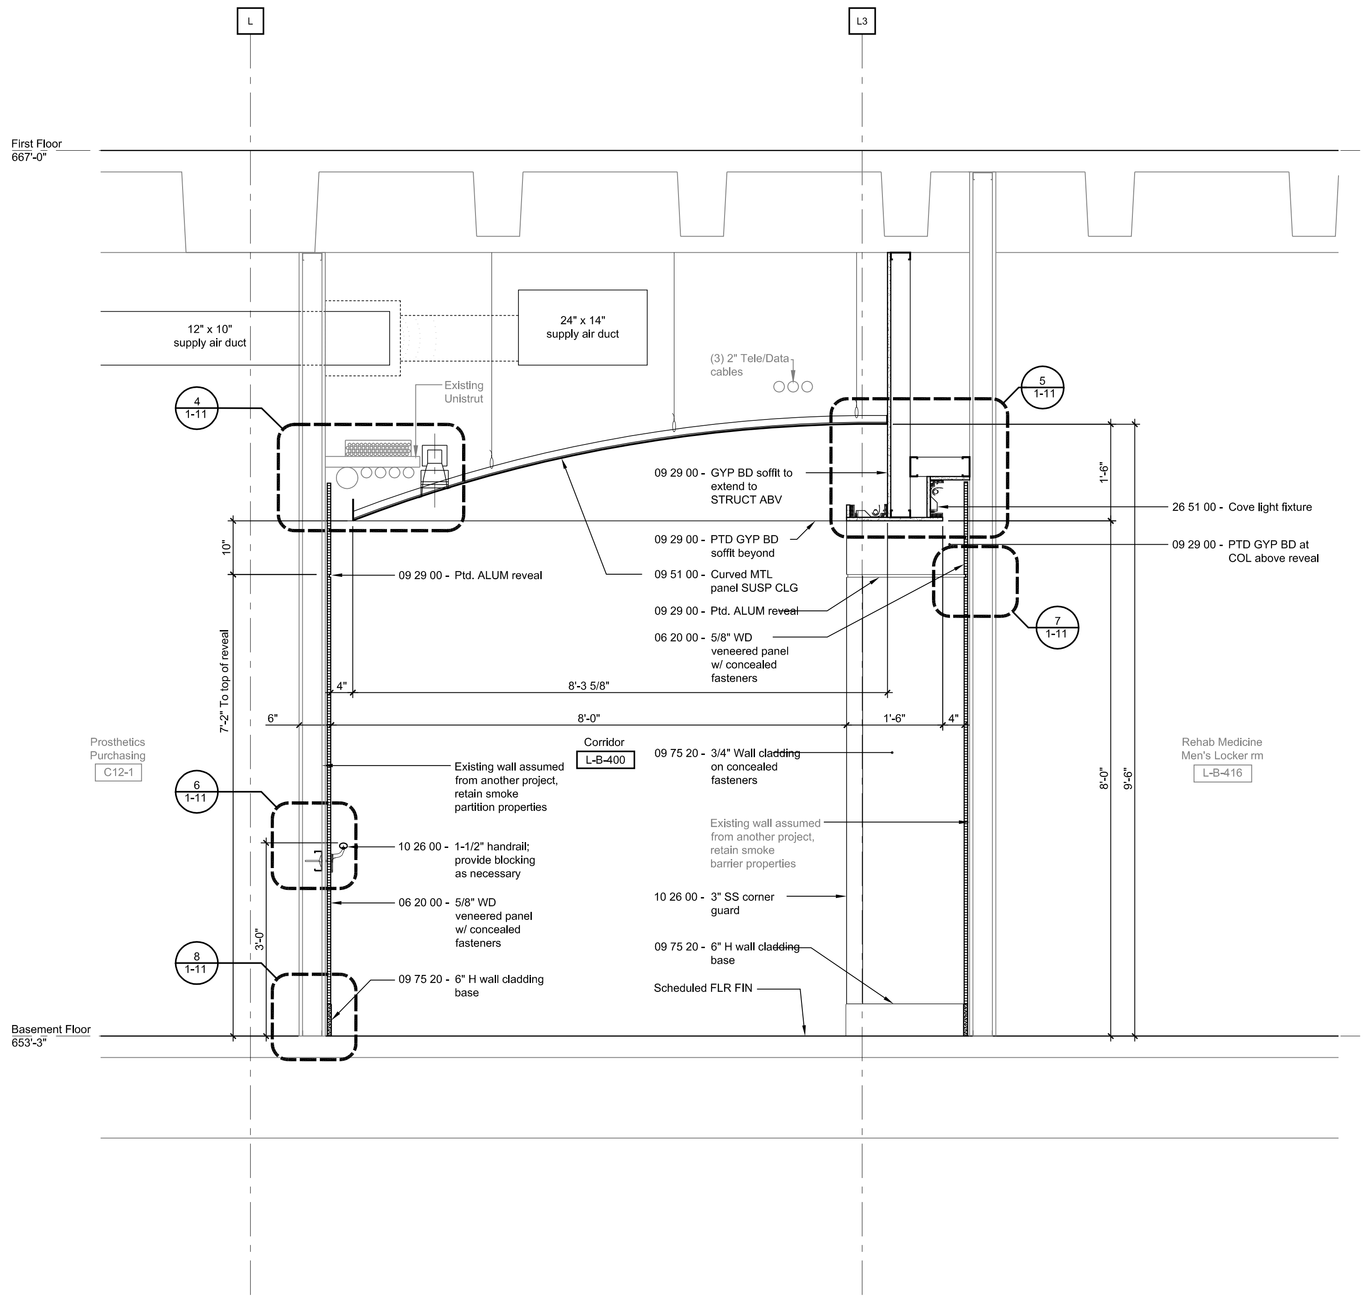

Main Street Wall Section Area 1 — 02

0 8" 1'-4" 2'-8"
Scale: 3/4"= 1'-0"

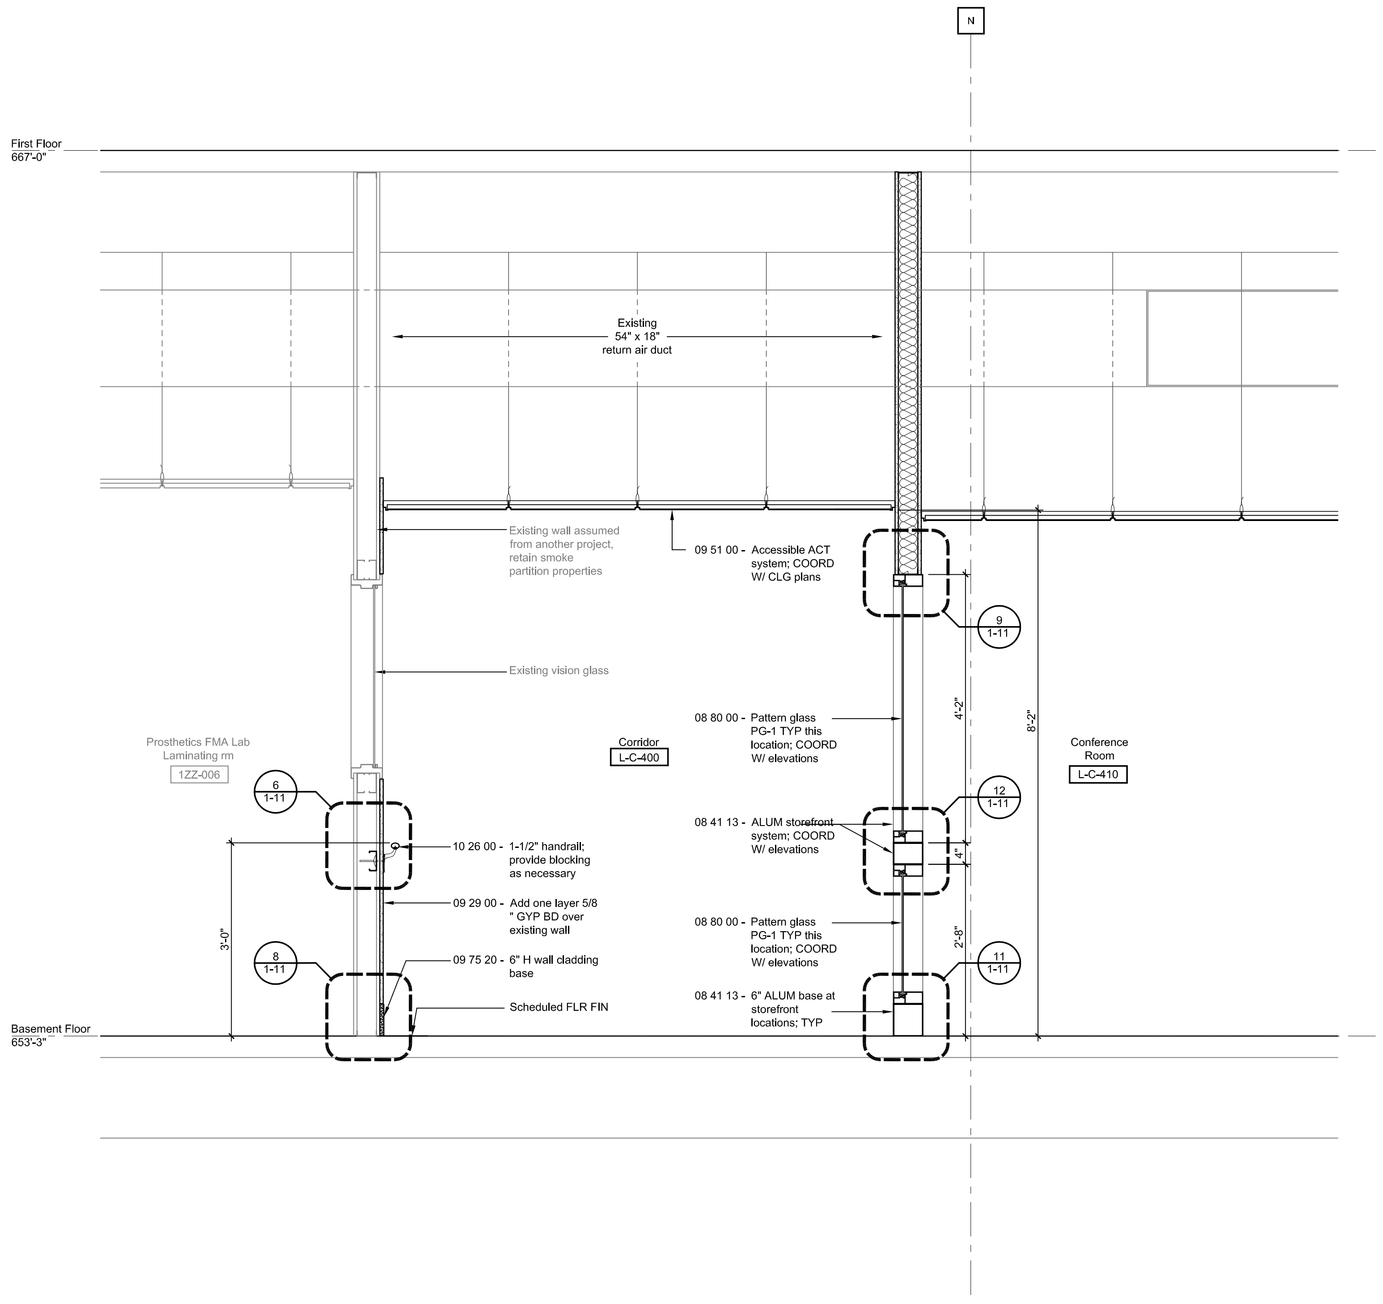

Main Street Wall Section Area 1 — 01

0 8" 1'-4" 2'-8"
Scale: 3/4"= 1'-0"

△ BID ISSUE	05-16-08
Revisions:	**Date**

CONSULTANTS:

FREDRICK, FREDRICK & HELLER
ENGINEERS, INC.
672 EAST ROYALTON ROAD
BROADVIEW HTS., OHIO 44147
TEL. (440) 546-9696
FAX: (440) 546-9699

STATE OF OHIO
WILLIAM
C.
AYARS
7259
REGISTERED ARCHITECT

ARCHITECT:

Perspectus architecture
13212 Shaker Square Suite 204 Cleveland, Ohio 44120
P. 216.752.1800 F.216.752.3833

DESIGN AND CONSTRUCTION DOCUMENTS AS INSTRUMENTS OF SERVICE ARE GIVEN IN CONFIDENCE AND REMAIN THE PROPERTY OF PERSPECTUS ARCHITECTURE. THE USE OF THIS DESIGN AND THESE CONSTRUCTION DOCUMENTS FOR PURPOSES OTHER THAN THE SPECIFIC PROJECT NAMED HEREIN IS STRICTLY PROHIBITED WITHOUT THE EXPRESSED WRITTEN CONSENT OF PERSPECTUS ARCHITECTURE.

Drawing Title
WALL SECTIONS AREA 1

Approved: Project Director

Project Title
PROSTHETICS RENOVATIONS

Location
VAMC - WADE PARK

Date 03-12-08 | Checked **TEH** | Drawn **TKT**

Project Number
541-05-1071

Building Number
1

Drawing Number
1-10
Dwg. of

Office of Facilities Management

Department of Veterans Affairs