


1 A-19/A-19 **ELEV. AT SCREEN WALL GATE**
SCALE: 1/4" = 1'-0"

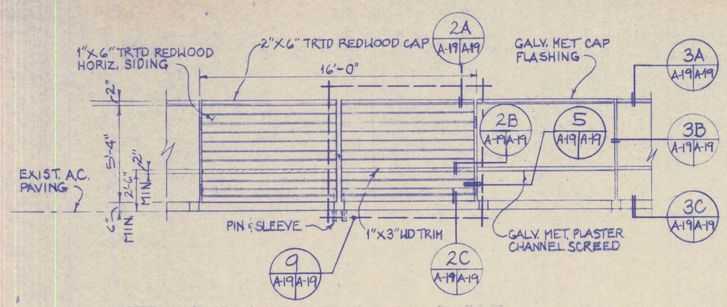


A HEAD




B WD BLOCKING @ TRIM.

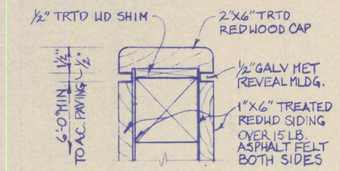


C SILL

2 A-19/A-19 **GATE DETAILS**
SCALE: 3" = 1'-0"

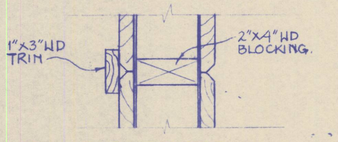


4 A-19/A-19 **SCREEN WALL AT SUNDECK BENCH WALL**
SCALE: 3" = 1'-0"

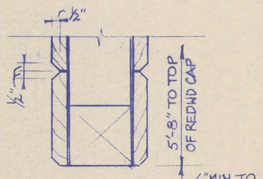


5 A-19/A-19 **JAMB AT GATE**
SCALE: 3" = 1'-0"

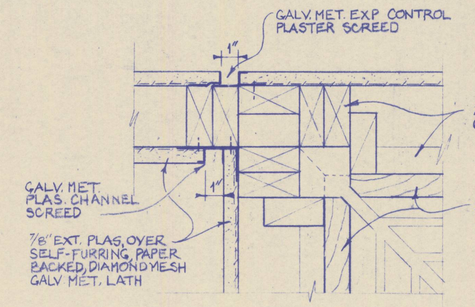


A SCREEN WALL CAP FLASHING.

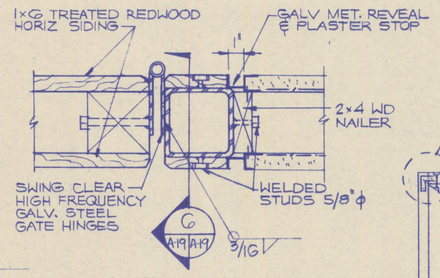


6 A-19/A-19 **HEAD AT GATE POST**
SCALE: 3" = 1'-0"

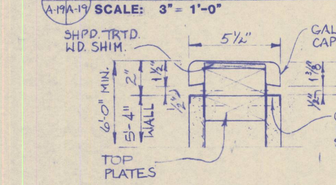


B EXPANSION CONTROL SCREED

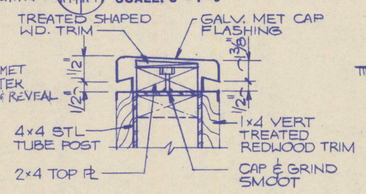


C WALL BASE DETAIL

3 A-19/A-19 **SCREEN WALL DETAILS**
SCALE: 3" = 1'-0"

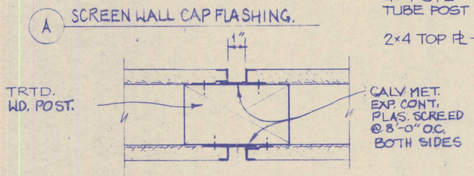


7 A-19/A-19 **SCREEN WALL POST DETAIL**
SCALE: 1/2" = 1'-0"

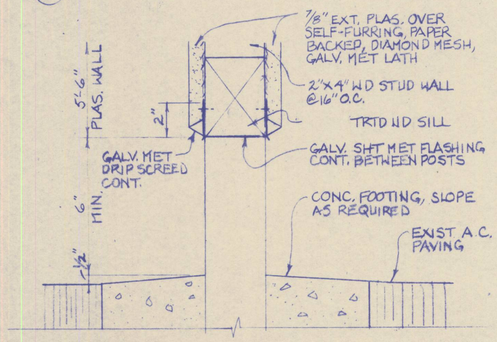


8 A-19/A-19 **SCREEN WALL POST TO EXTG. STUD WALL**
SCALE: 3" = 1'-0"

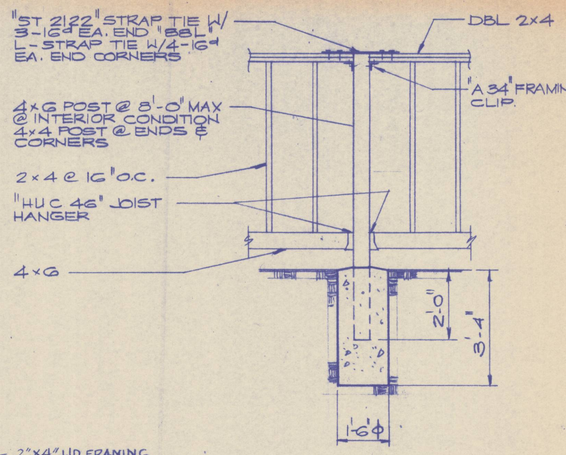


9 A-19/A-19 **GATE DETAIL**

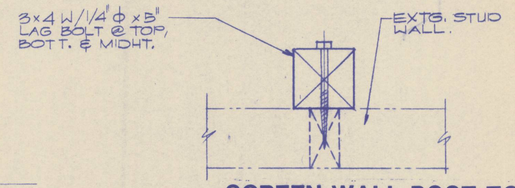


10 A-19/A-19 **SECTION**

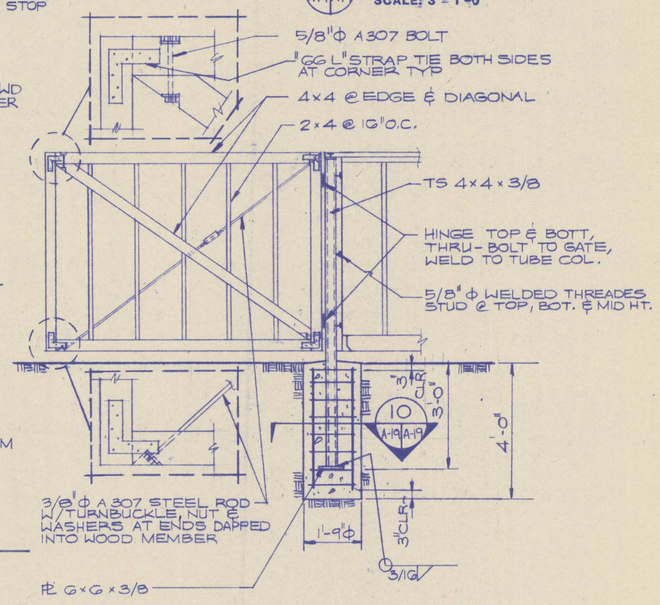


Crawl space access at location of new sun deck is to be permanently closed off. Cap off sprinkler head (see Sheet A-19, Detail 11). Remove light fixture and relocate 8' 0" (see Sheets D-3 & E-2). Relocate hose bibb to 1' 0" above new sun deck. Locate downspouts as shown on Atch 2 hereto.

11 A-1/A-19 **SCREEN WALL PLAN**
SCALE: 1/8" = 1'-0"

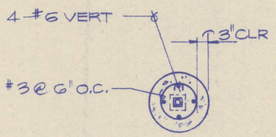GRAPHIC SCALE
3" = 1'-0" : 1" 0 3" 6" 9" 12"
1/8" : 1'-0" : 8' 4' 0' 8' 16'
1/2" : 1'-0" : 12" 6" 0 1' 2' 3' 4' 5'
1/4" : 1'-0" : 4' 2' 0' 4' 8'

| REVISION NO. | DATE | DESCRIPTION | AGENCY | BY |
|---|---|---|---|---|

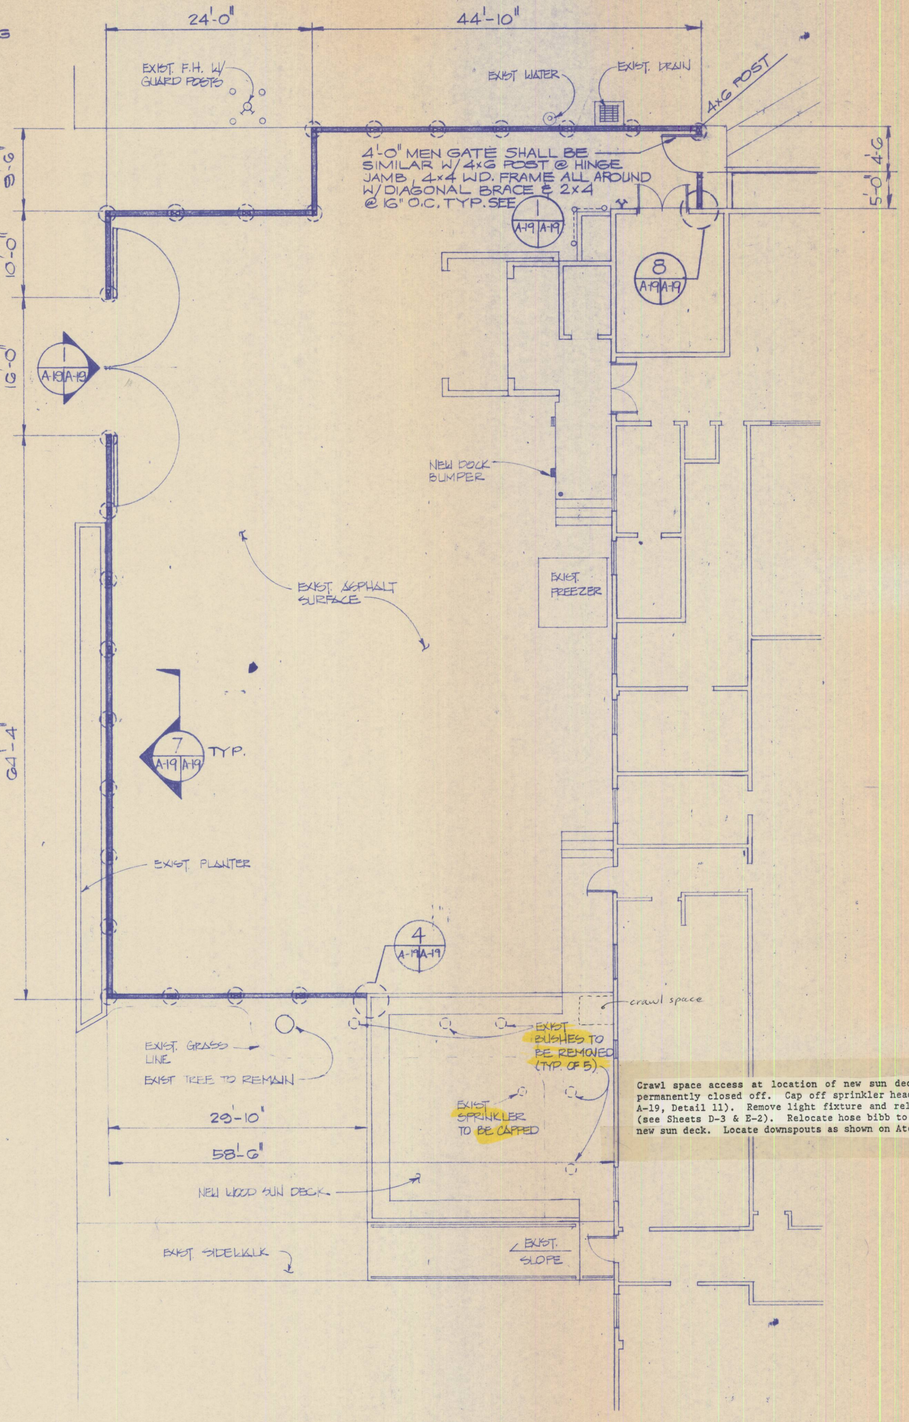Pan Am World Services, Inc.

**UNITED STATES AIR FORCE**
HQ 6592d SUPPORT GROUP (AFSC)
LOS ANGELES AIR FORCE BASE

DESIGNED BY M.W., U.A.
DRAWN BY S.B., T.D.
CHECKED BY
SUBMITTED BY DATE

COORDINATED: MANAGER ENGINEER — DATE; SECURITY — DATE; SAFETY DIVISION — DATE; CHIEF FIRE PROTECTION — DATE; COMMUNICATIONS ENGINEER — DATE; BIOENVIRONMENTAL ENGINEER — DATE

APPROVED: USING AGENCY — DATE; BASE CIVIL ENGINEER — DATE

**RENOVATE BUILDING 403 COMMUNITY CENTER**
LAO 89-1028
FORT MacARTHUR, CALIFORNIA
LOS ANGELES AIR FORCE STATION

**SCREEN WALL PLAN AND DETAILS**

SPECIFICATION NO. 6592/DE 9010289
DATE 10/16/89 SCALE AS SHOWN
DRAWING NUMBER 00403-9010289 (ATCH. 3) A-19
SHEET 25 OF 48