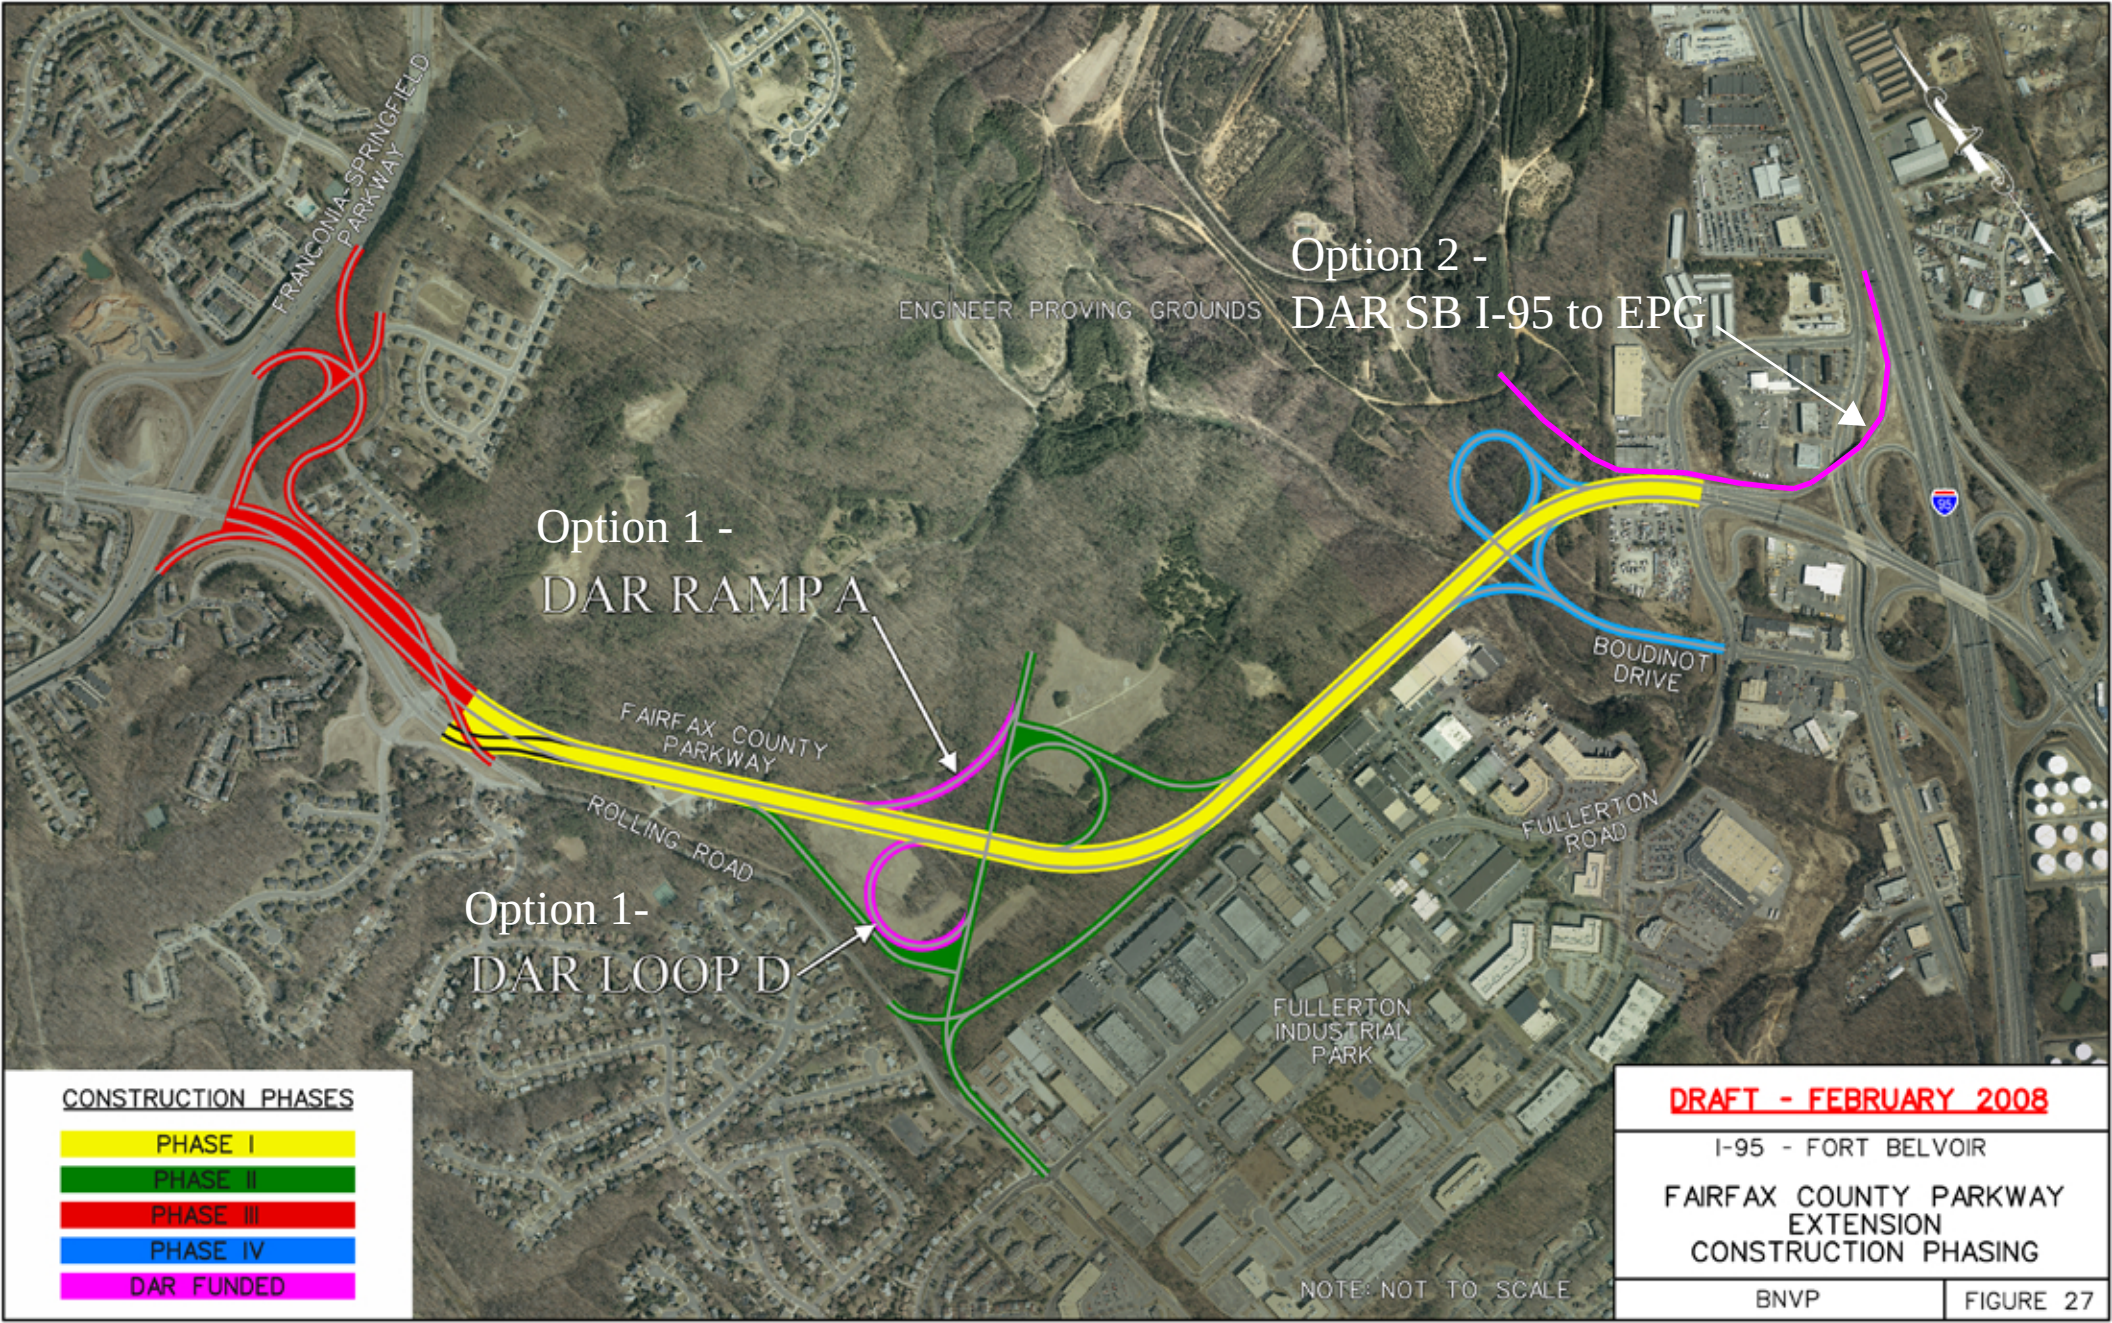
FRANCONIA-SPRINGFIELD PARKWAY
ENGINEER PROVING GROUNDS
Option 2 -
DAR SB I-95 to EPG
Option 1 -
DAR RAMP A
FAIRFAX COUNTY PARKWAY
ROLLING ROAD
BOUDINOT DRIVE
FULLERTON ROAD
Option 1-
DAR LOOP D
FULLERTON INDUSTRIAL PARK
CONSTRUCTION PHASES
PHASE I
PHASE II
PHASE III
PHASE IV
DAR FUNDED
NOTE: NOT TO SCALE
DRAFT - FEBRUARY 2008
I-95 - FORT BELVOIR
FAIRFAX COUNTY PARKWAY EXTENSION CONSTRUCTION PHASING
BNVP
FIGURE 27