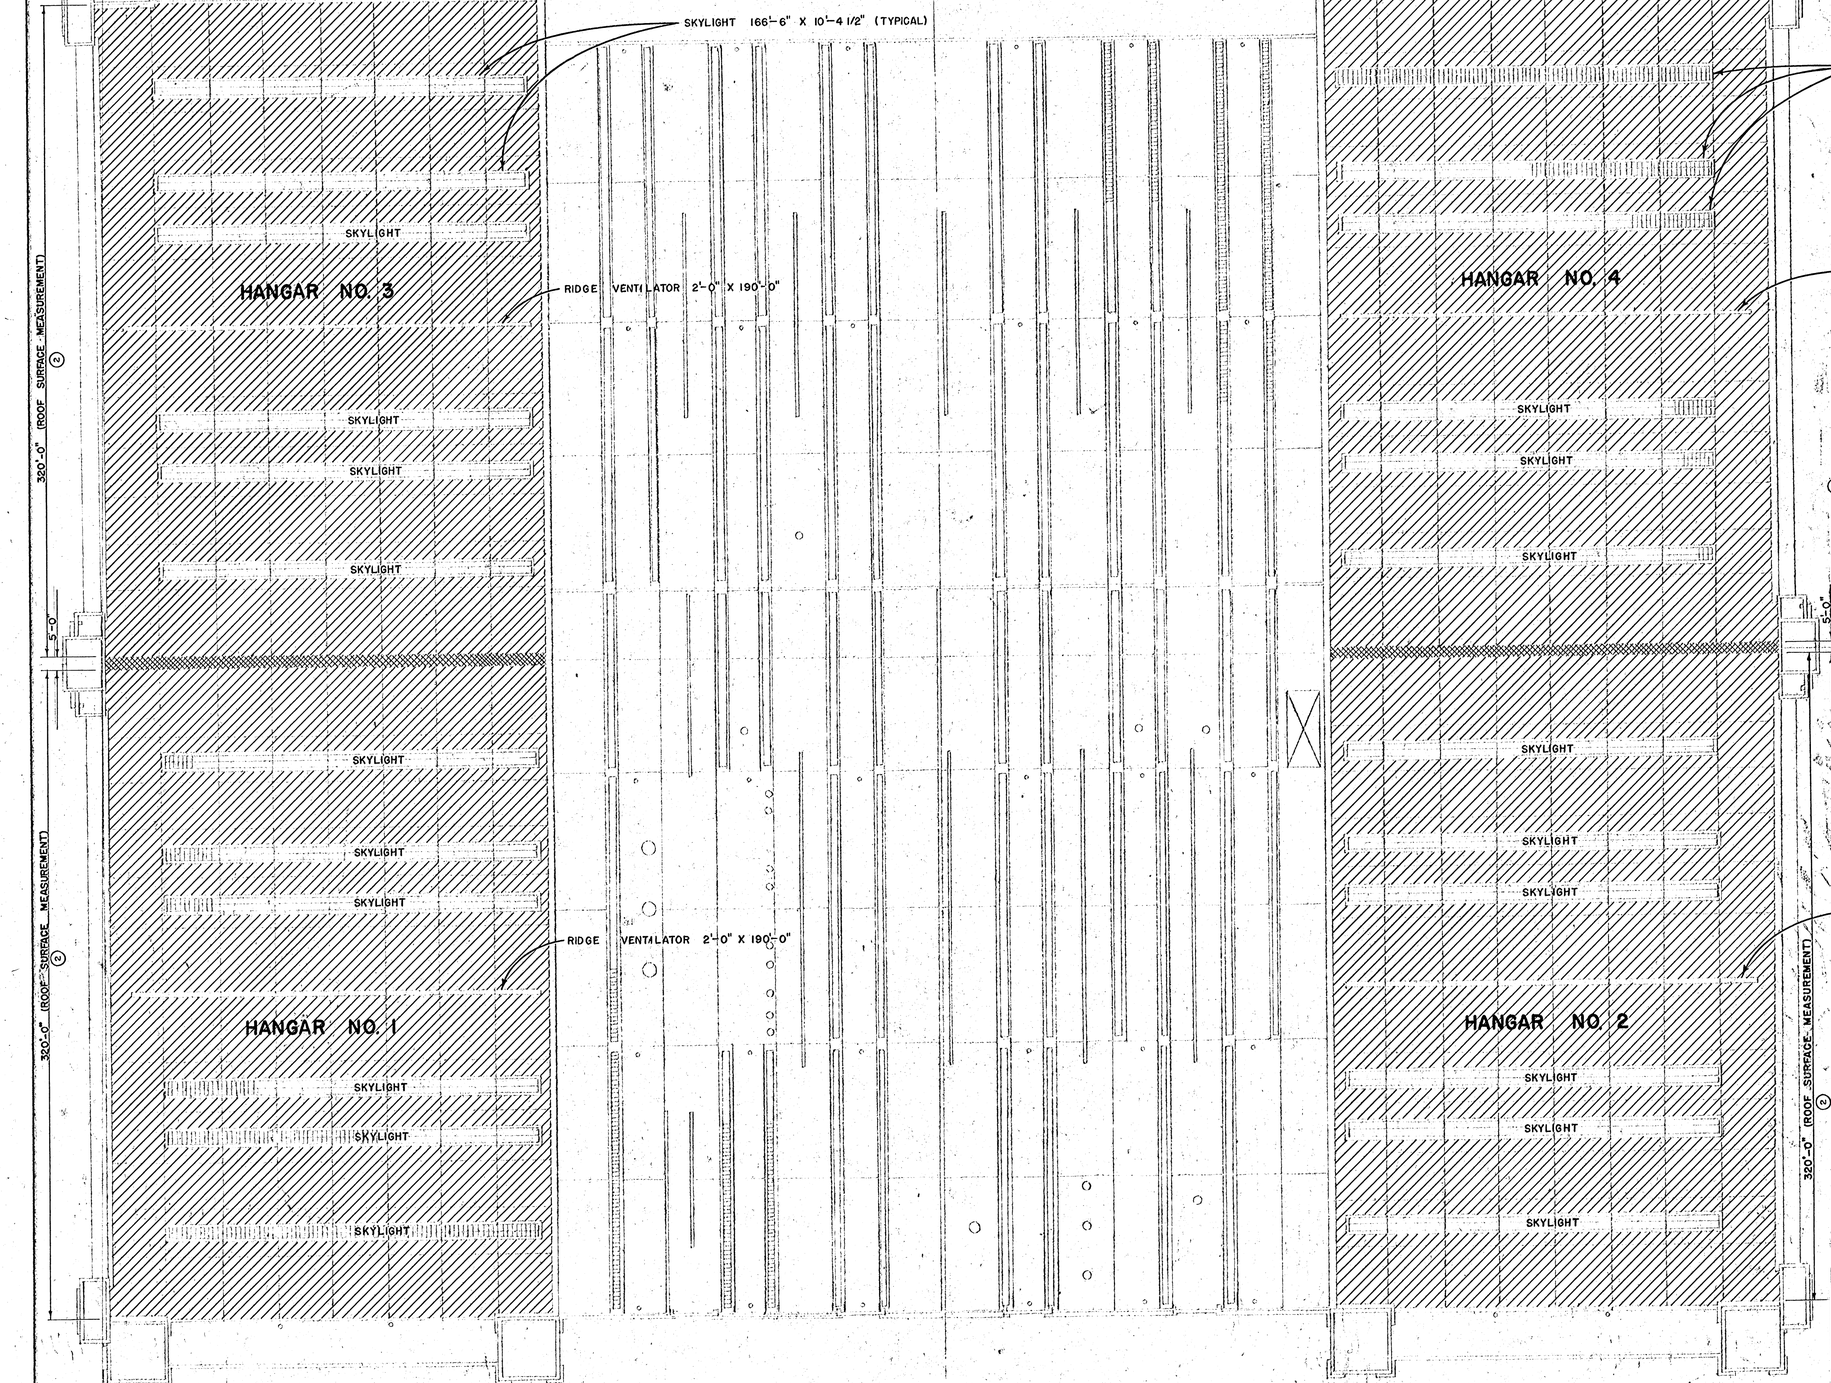

ROOF PLAN

SCALE 1/32" = 1'-0"

LEGEND

① REROOF WITH MINERAL SURFACED, ASPHALT PREPARED, 2 PLY ROLL ROOFING.

GUTTERS TO BE RELINED WITH 16 OZ. COPPER. SEE SECTION, SHEET 3.

REV.	DATE	DESCRIPTION	SUBD.	RECD.	APPD.
②	10-10-53	REVISED DIMENSIONS	W.G.	H.S.	A.M.
①	4-14-53	REVISED LEGEND	W.G.	H.S.	A.M.

STRATEGIC AIR COMMAND
FAIRCHILD, WASHINGTON
FAIRCHILD AIR FORCE BASE
PROPOSED ROOFING OF 20 BUILDINGS
BUILDING 2050

ROOF PLAN

DRAWN: D'ASSISI
TRACED:
CHECKED: [illegible]
DATE: 19 JUNE 52

SUBMITTED: S. F. Sprague, CHIEF ENGINEER
APPROVED: W. B. Atwell, COMMANDING OFFICER
SHEET 2 OF 4 SHEETS

RECOMMENDED: [illegible], AIR INSTALLATION OFFICER
DRAWING NUMBER: FC B-180.2

35-2050-85

"X" SIZE SHEET