USDA FORESTRY SCIENCES LAB 1960 WING

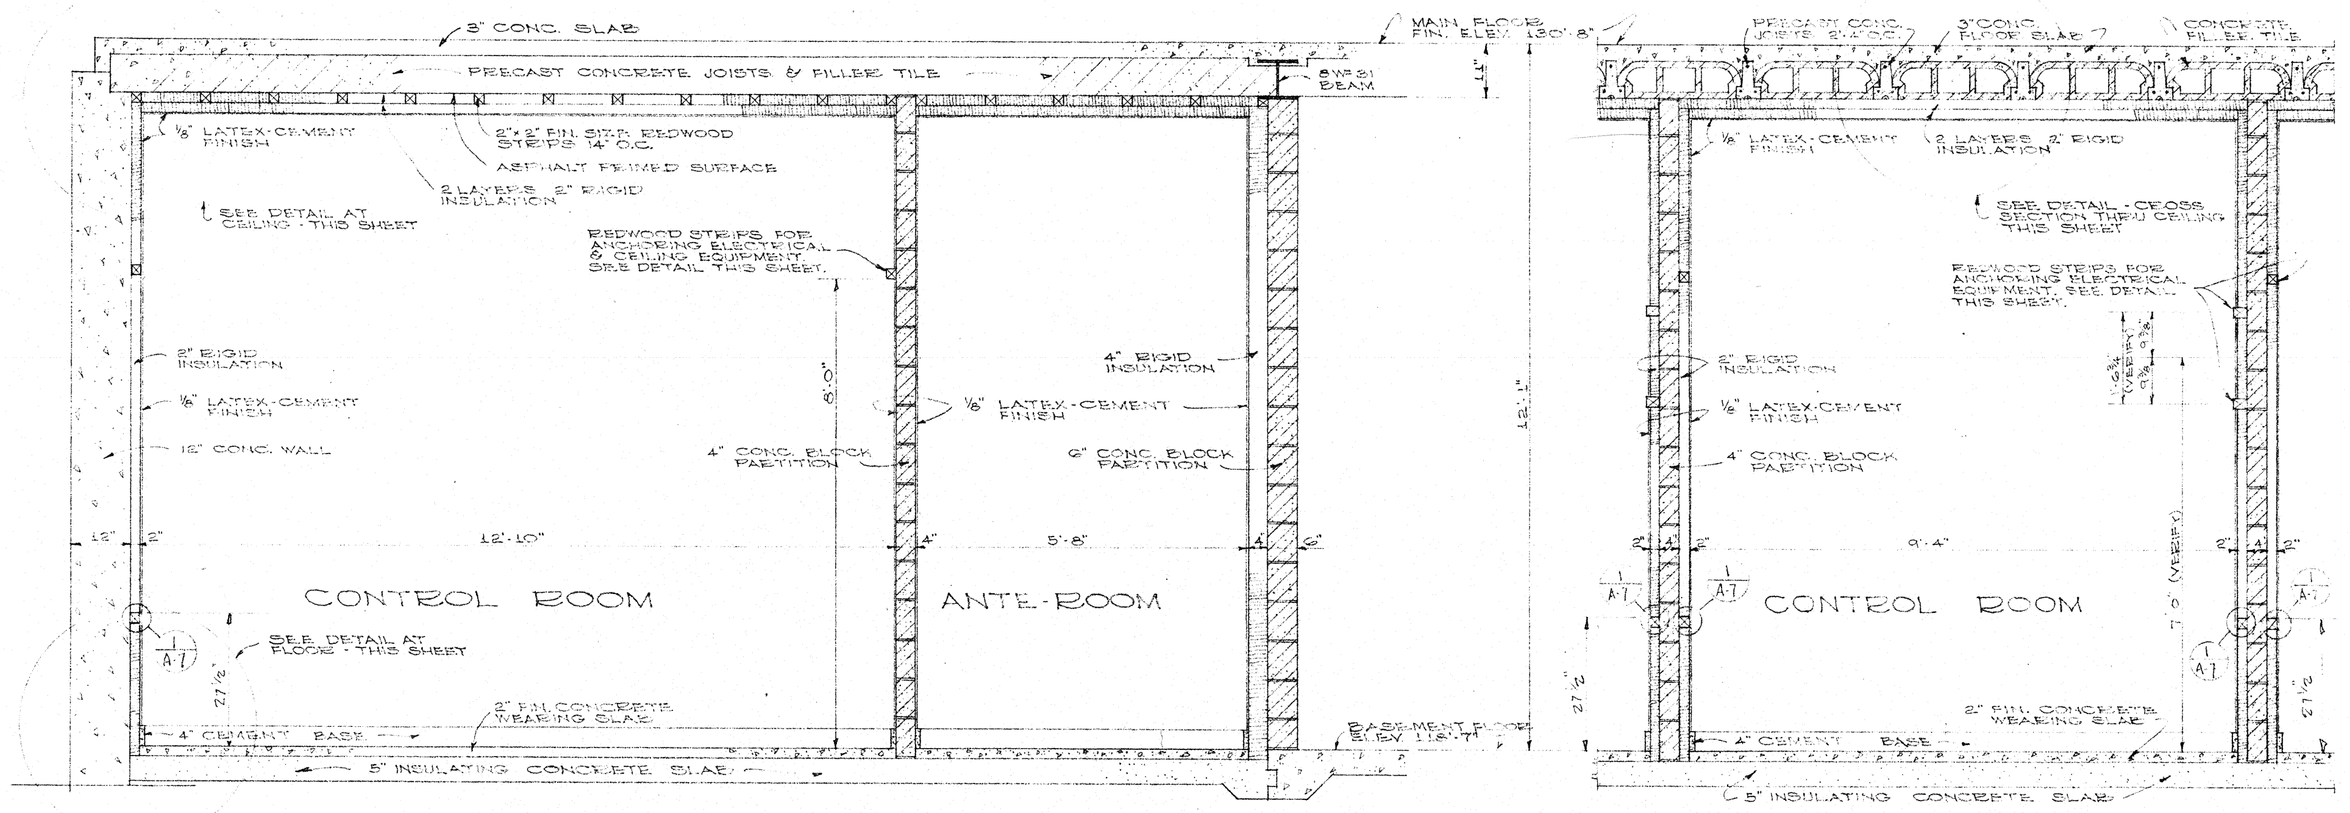

LONGITUDINAL SECTION

CROSS SECTION

INSULATED ROOM DETAILS

SCALE: 1/2" = 1'-0"

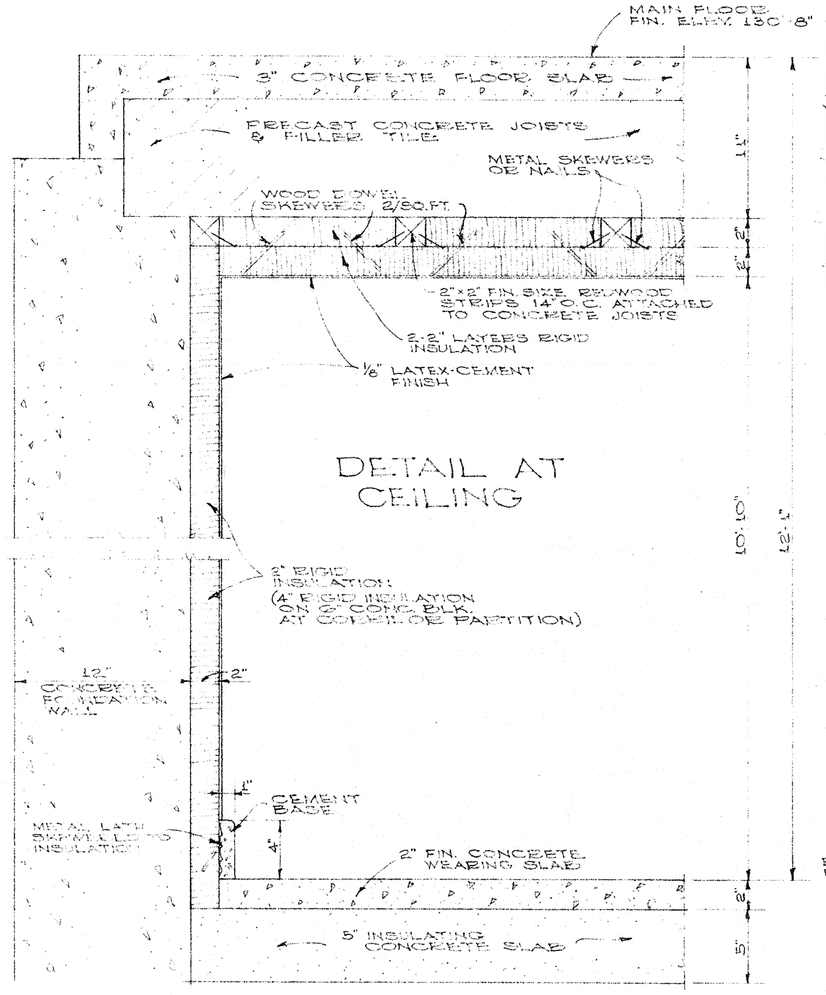

DETAIL AT FLOOR

SCALE: 1 1/2" = 1'-0"

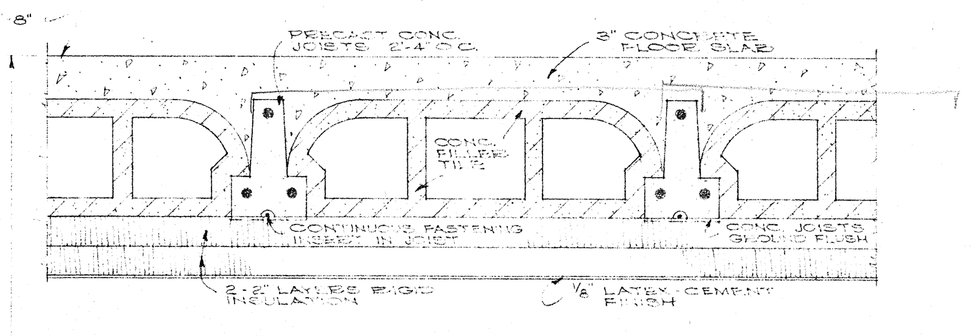

CROSS SECTION THRU CEILING

SCALE: 1 1/2" = 1'-0"

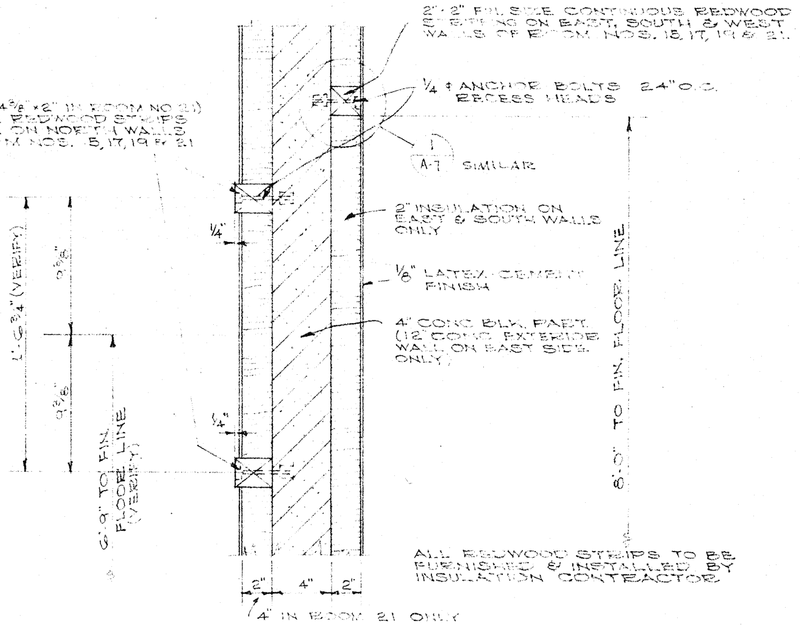

DETAIL OF ANCHOR STRIPS FOR ELECTRICAL EQUIPMENT & CEILING

SCALE: 1 1/2" = 1'-0"

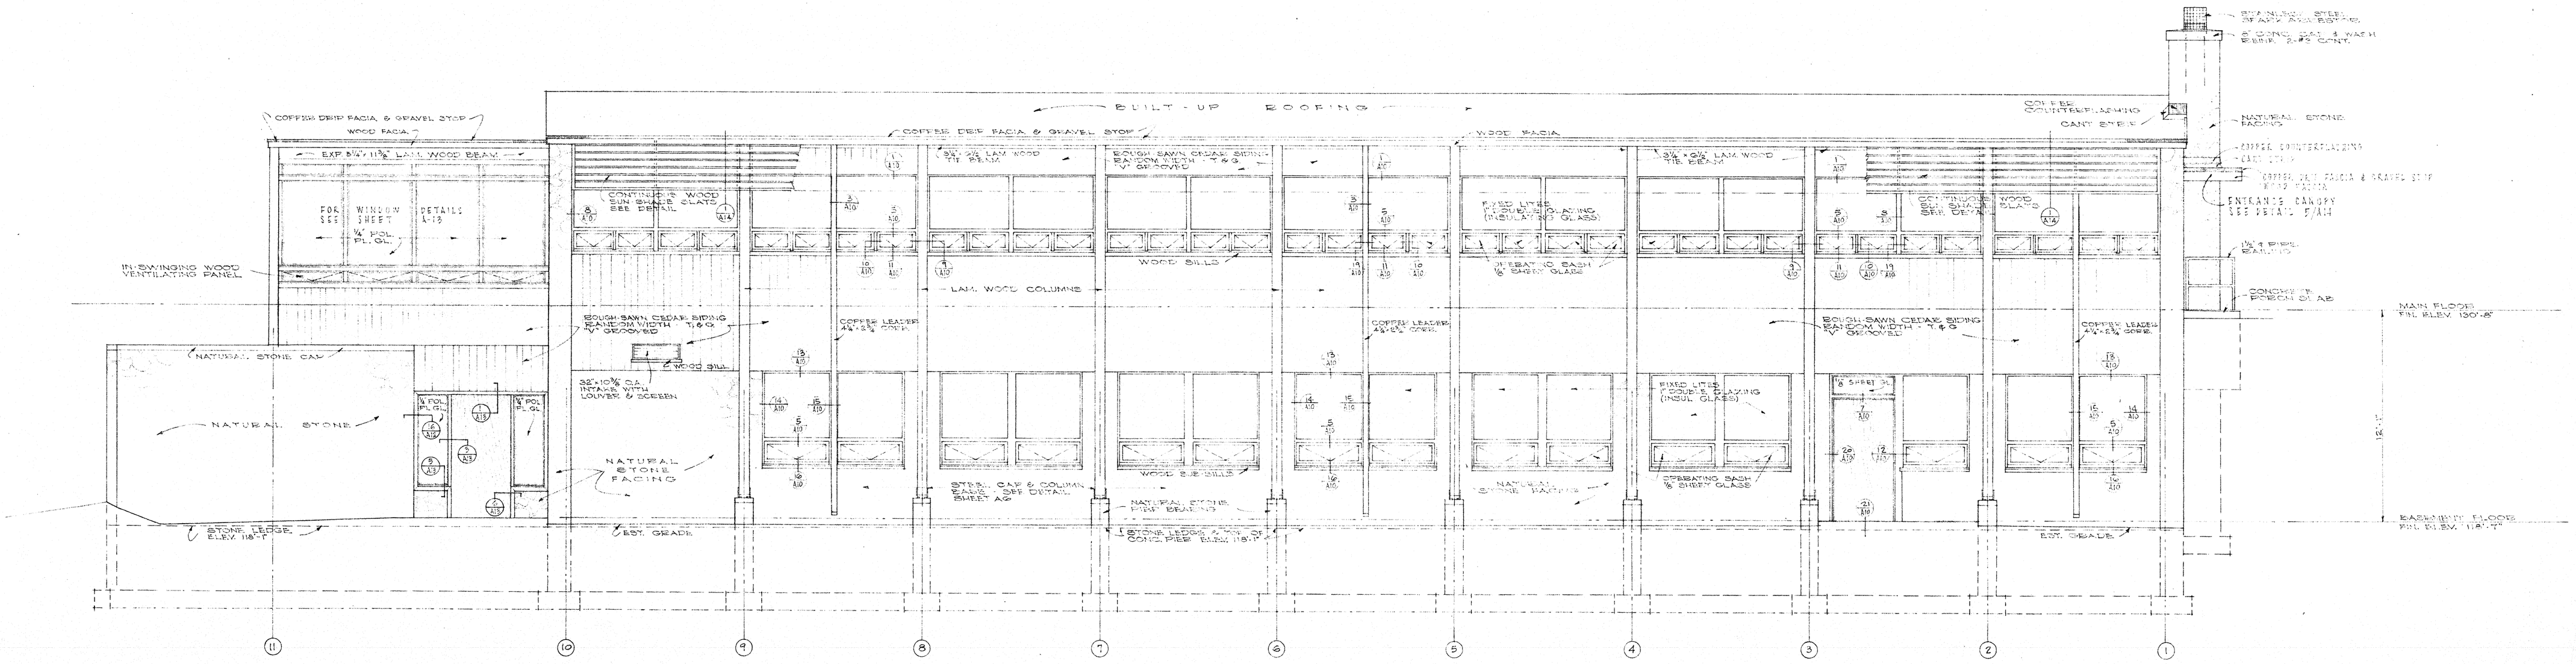

WEST ELEVATION

SCALE: 1/4" = 1'-0"

A-7

JOB NO. 5811

FEB. 9, 1959

FEB. 12, 1959

NEW GENETICS LABORATORY

U.S. DEPARTMENT OF AGRICULTURE FOREST SERVICE MILWAUKEE, WISCONSIN

GRELLINGER - ROSE ASSOCIATES, INC. ARCHITECTS MILWAUKEE, WISCONSIN

ELEVATION & DTLS

SCALE AS NOTED

A-7