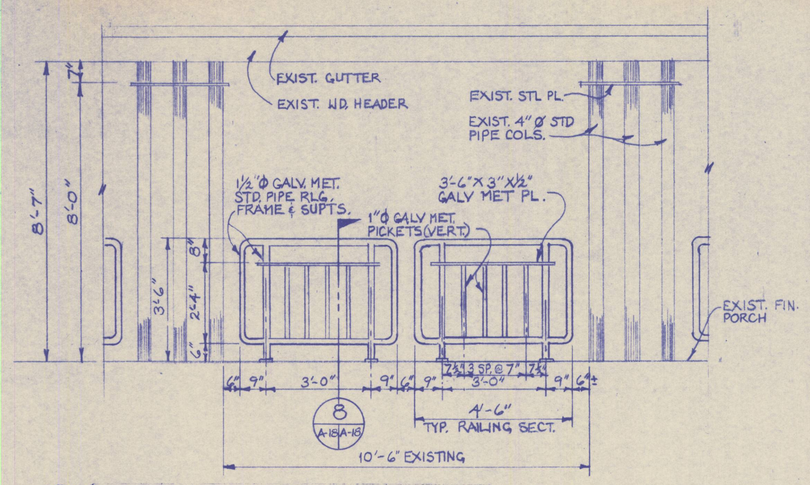

1 A-12/A-18 **NEW RAILING AT MAIN ENTRANCE**
SCALE: 1/2" = 1'-0"

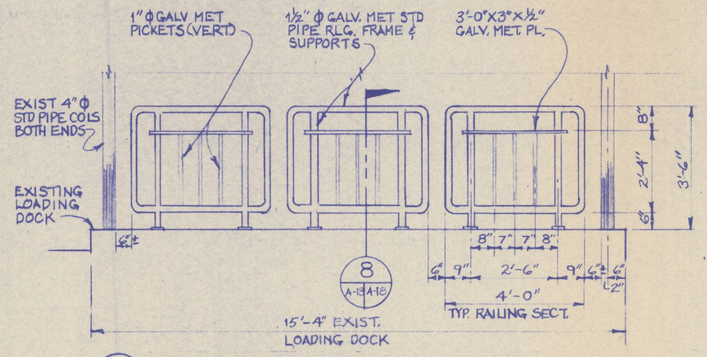

4 A-12/A-18 **NEW RAILING AT LOADING DOCK**
SCALE: 1/2" = 1'-0"

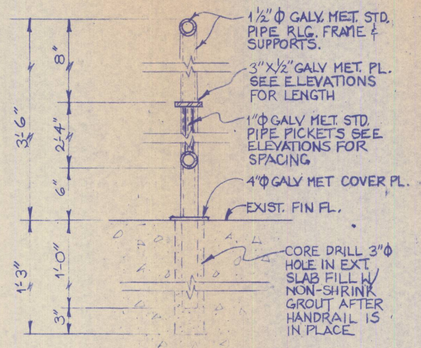

8 A-18/A-18 **SECTION THRU RAILING**
SCALE: 1-1/2" = 1'-0"

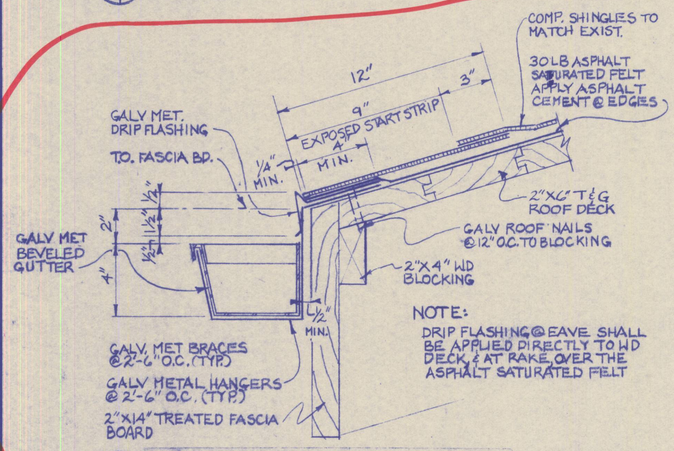

2 A-18/A-18 **GUTTER AT CANOPY FASCIA**
SCALE: 3" = 1'-0"

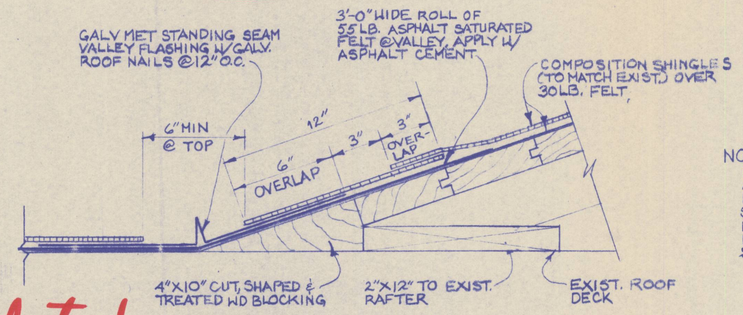

Deleted Per Addenda #1 2 mar 90

5 A-13/A-18 **OPEN VALLEY DETAIL**
SCALE: 3" = 1'-0"

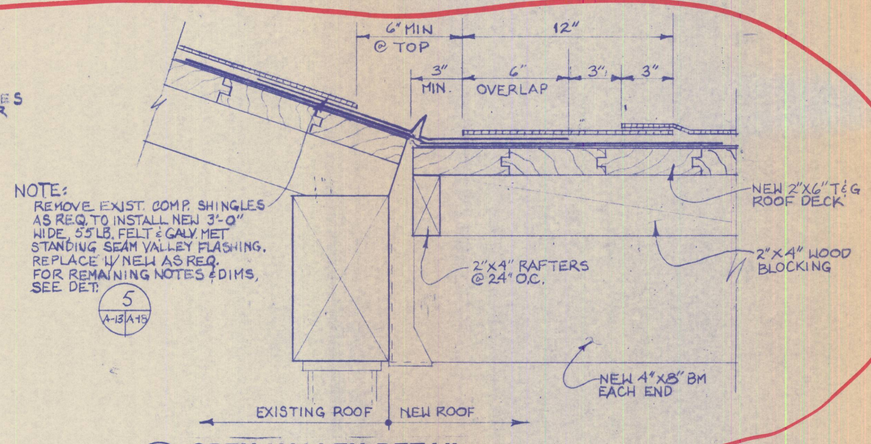

9 A-13/A-18 **OPEN VALLEY DETAIL**
SCALE: 3" = 1'-0"

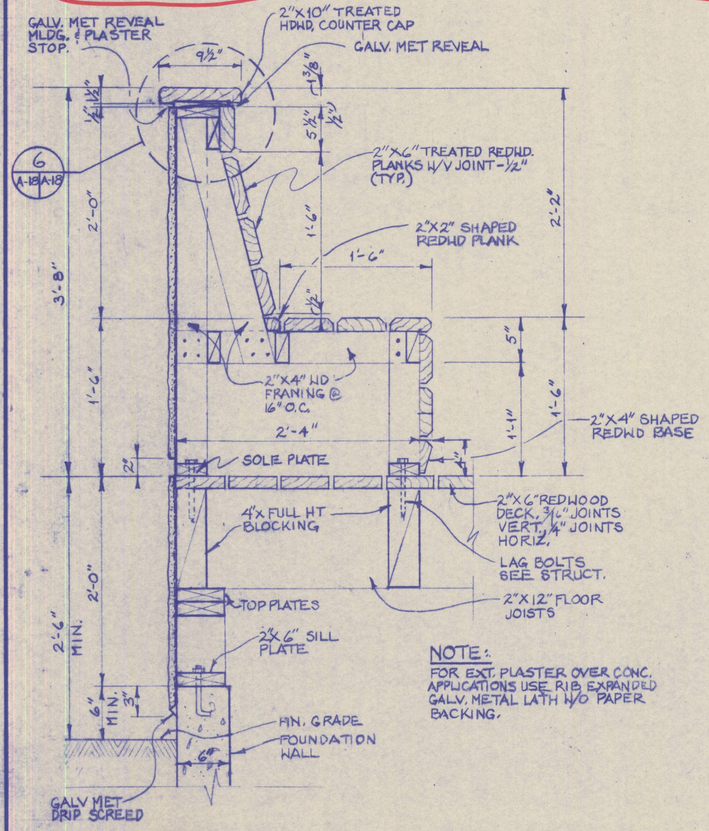

3 A-12/A-18 **SECTION AT SUNDECK RLG./BENCH WALL**
SCALE: 1-1/2" = 1'-0"

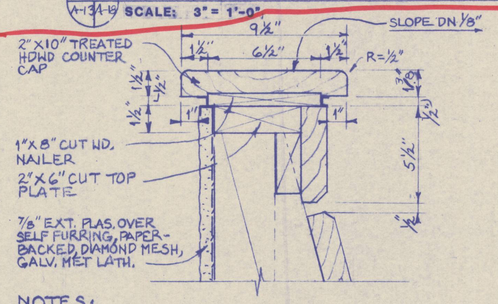

NOTES:
1. ALL WD. FRAMING, BLOCKING, PLATES, AND NAILERS SHALL BE PRESSURE TREATED WOOD.
2. ALL FINISHED REDWOOD SHALL BE MOISTURE TREATED & SEALED.
3. ALL MET. FRAMING ACCESSORIES SHALL BE GALVANIZED

6 A-18/A-18 **DETAIL AT BENCH COUNTER CAP**
SCALE: 3" 1'-0"

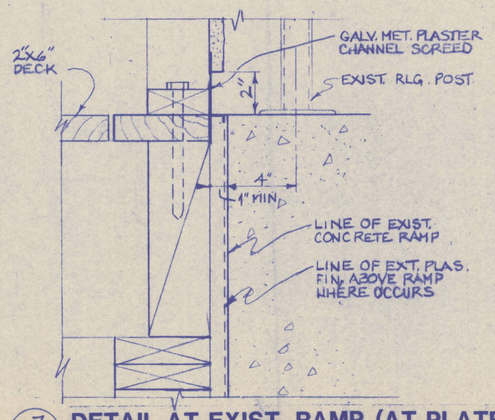

7 A-12/A-18 **DETAIL AT EXIST. RAMP (AT PLATFORM)**
SCALE: 3" = 1'-0"

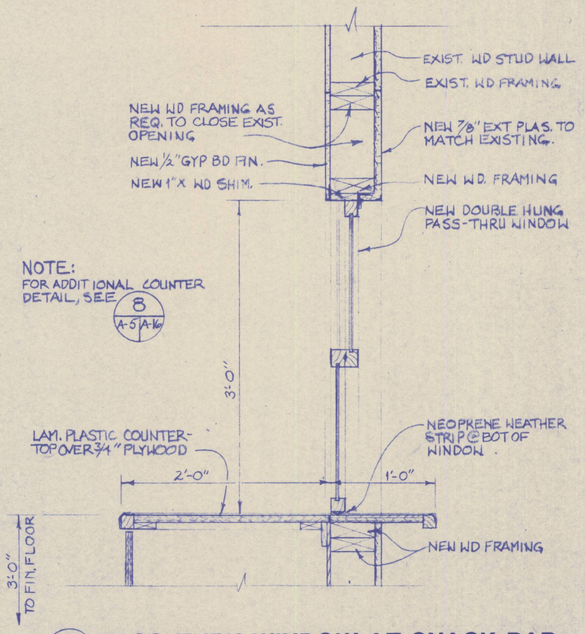

10 **PASS-THRU WINDOW AT SNACK BAR**
SCALE: 1-1/2" 1'-0"

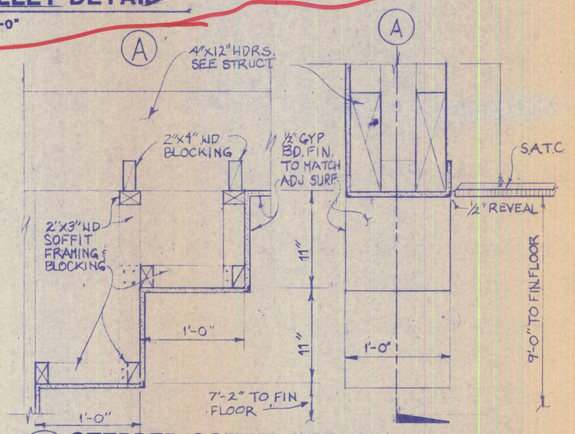

11 A-2/A18 **STEPPED SOFFIT DETAIL**
SCALE: 1-1/2" 1'-0"

GRAPHIC SCALE
1 1/2" : 1'-0" — 12" 9" 6" 3" 0" 1'
3" : 1'-0" — 1" 0 3" 6" 9" 12"
1/2" : 1'-0" — 12" 6" 0 1' 2' 3' 4' 5'

REVISION NO.	DATE	DESCRIPTION	AGENCY	BY

Pan Am World Services, Inc.

UNITED STATES AIR FORCE
HQ 6592d SUPPORT GROUP (AFSC)
LOS ANGELES AIR FORCE BASE

U.A. DESIGNED BY
S.B. DRAWN BY
U.A. CHECKED BY
SUBMITTED BY DATE

COORDINATED: MANAGER ENGINEER — DATE; SECURITY — DATE; SAFETY DIVISION — DATE; CHIEF FIRE PROTECTION — DATE; COMMUNICATIONS ENGINEER — DATE; BIOENVIRONMENTAL ENGINEER — DATE

APPROVED: USING AGENCY — DATE; BASE CIVIL ENGINEER

RENOVATE BUILDING 403 COMMUNITY CENTER
LAO 89-1028
FORT MacARTHUR, CALIFORNIA
LOS ANGELES AIR FORCE BASE

DETAILS

SPECIFICATION NO. 6592 /PE 9010289
DATE 10/16/89 — SCALE NOTED
DRAWING NUMBER 00403-5010289 (ATCH. 3) — A-18
SHEET 24 OF 48