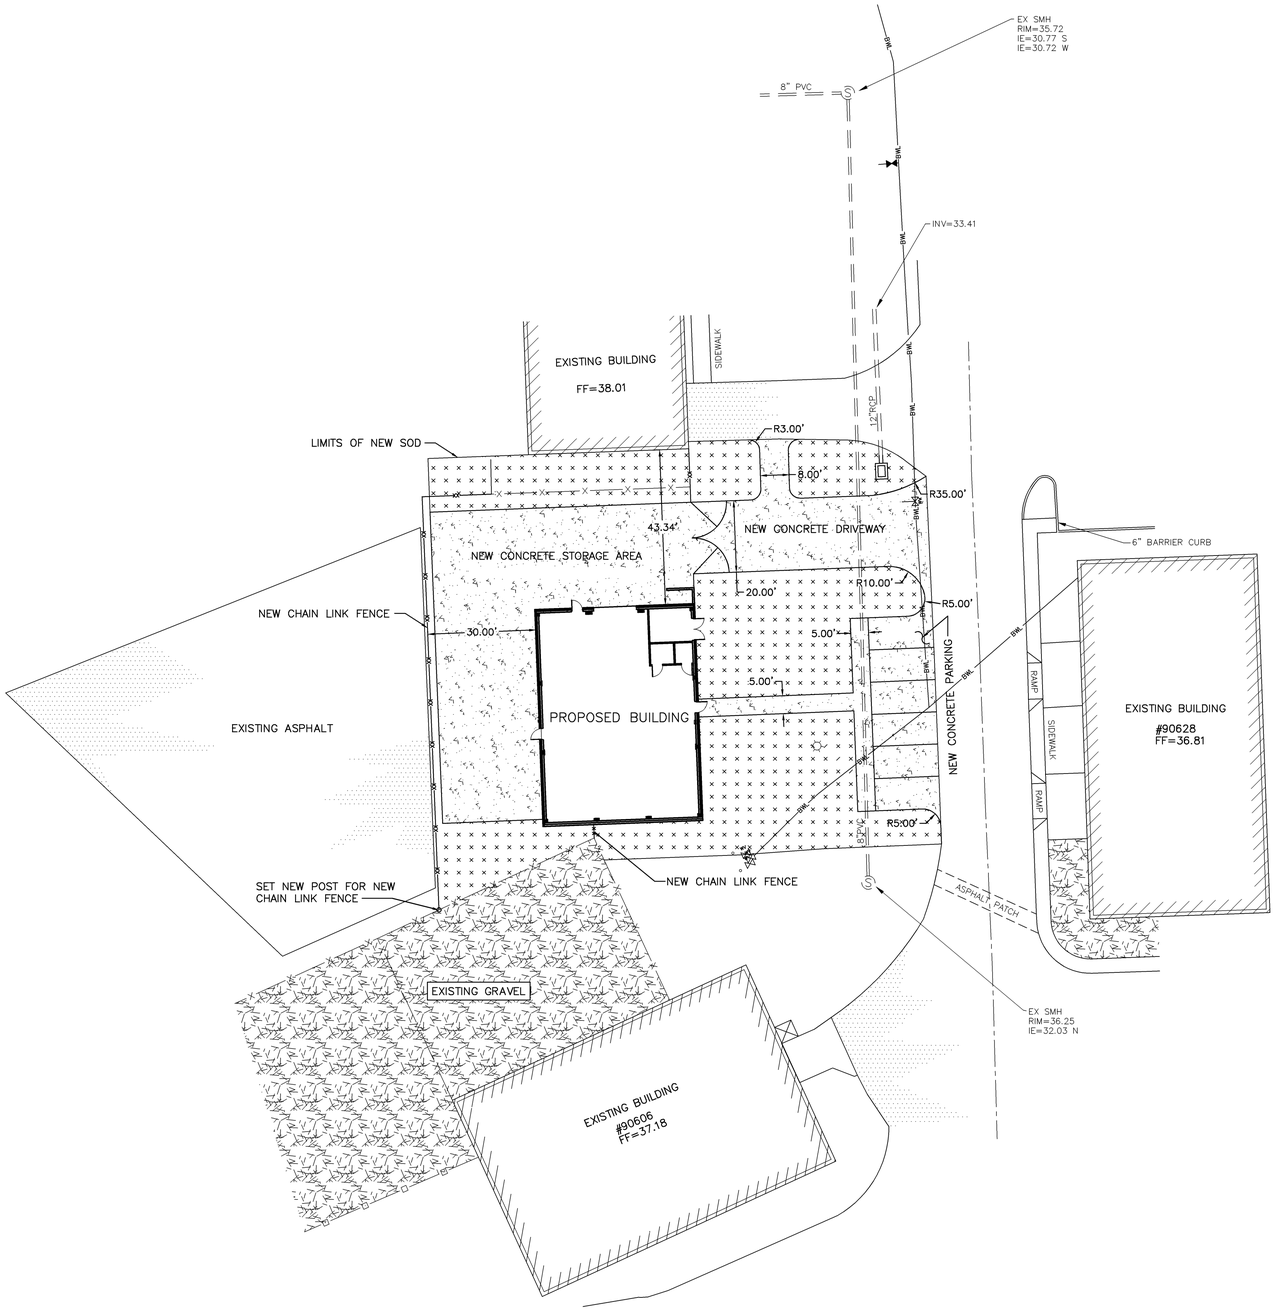

LEGEND

EXISTING

- LIGHT POLE
- FIRE HYDRANT
- WATER VALVE
- SANITARY SEWER MANHOLE
- MITERED END SECTION
- BURIED WATER LINE PER FIELD MARKINGS
- 6' CHAIN LINK FENCE
- 8' METAL SLAT FENCE
- BOLLARD
- INV INVERT
- EL ELEVATION
- IE INVERT ELEVATION
- SMH SANITARY SEWER MANHOLE
- MES MITERED END SECTION
- PAVEMENT
- GRAVEL

NEW

- WATER VALVE
- CHAIN LINK FENCE
- BURIED WATER LINE
- CONCRETE
- AREAS TO BE SODDED

SITE PLAN

SCALE: 1"=20'

20' 10' 0' 20' 40'

N

REV #	DATE	DESCRIPTION	APP'D

APPROVED CHIEF ENGINEER

APPROVED CIVIL ENGINEER

FTEV 05-1076 CONSTRUCT WAREHOUSE
1 SOCS

CIVIL SITE PLAN

AIR FORCE SPECIAL OPERATIONS COMMAND
1 SPECIAL OPERATIONS
CIVIL ENGINEERING SQUADRON
HURLBURT FIELD, FLORIDA

DATE: MARCH 20, 2009

DESIGNED BY: DPJ

DRAWN BY: WEB

BUILDING NO.:

PROJECT NO.: FTEV 05-1076

SHEET REF.: C-2

SHEET NO.: 3 OF 26