STATE	FOREST	PROJECT	SHEET NO.	TOTAL SHEETS
IDAHO	NEZ PERCE	MEADOW FACE DECOMMISSIONING PHASE II	1	5

INDEX OF SHEETS

SHEET	DESCRIPTION
1	TITLE SHEET
2	SUMMARY OF QUANTITIES and PROJECT STATIONING
3–4	DETAILS
5	WORK LOCATION MAP & SIGN PLACEMENT DIAGRAM
1–18	WORK LISTS

U.S. DEPARTMENT OF AGRICULTURE
FOREST SERVICE
REGION ONE

MEADOW FACE DECOMMISSIONING PHASE II

NEZ PERCE NATIONAL FOREST
IDAHO COUNTY, IDAHO

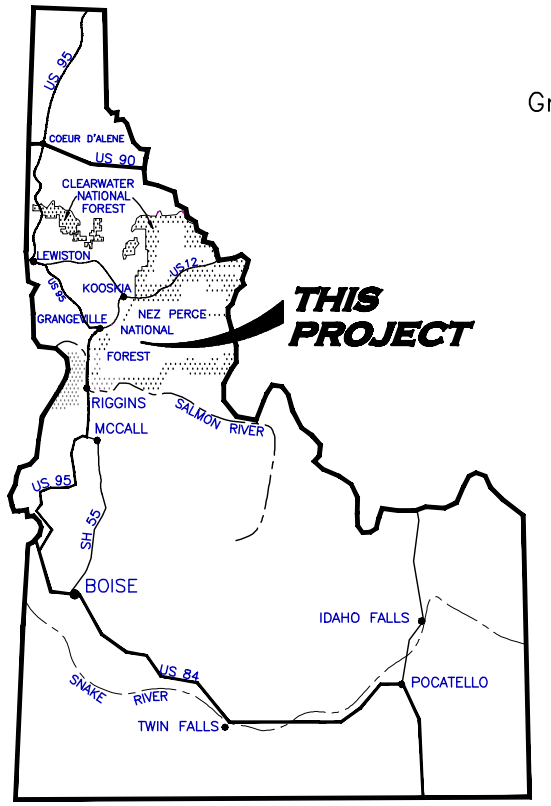

IDAHO INDEX MAP

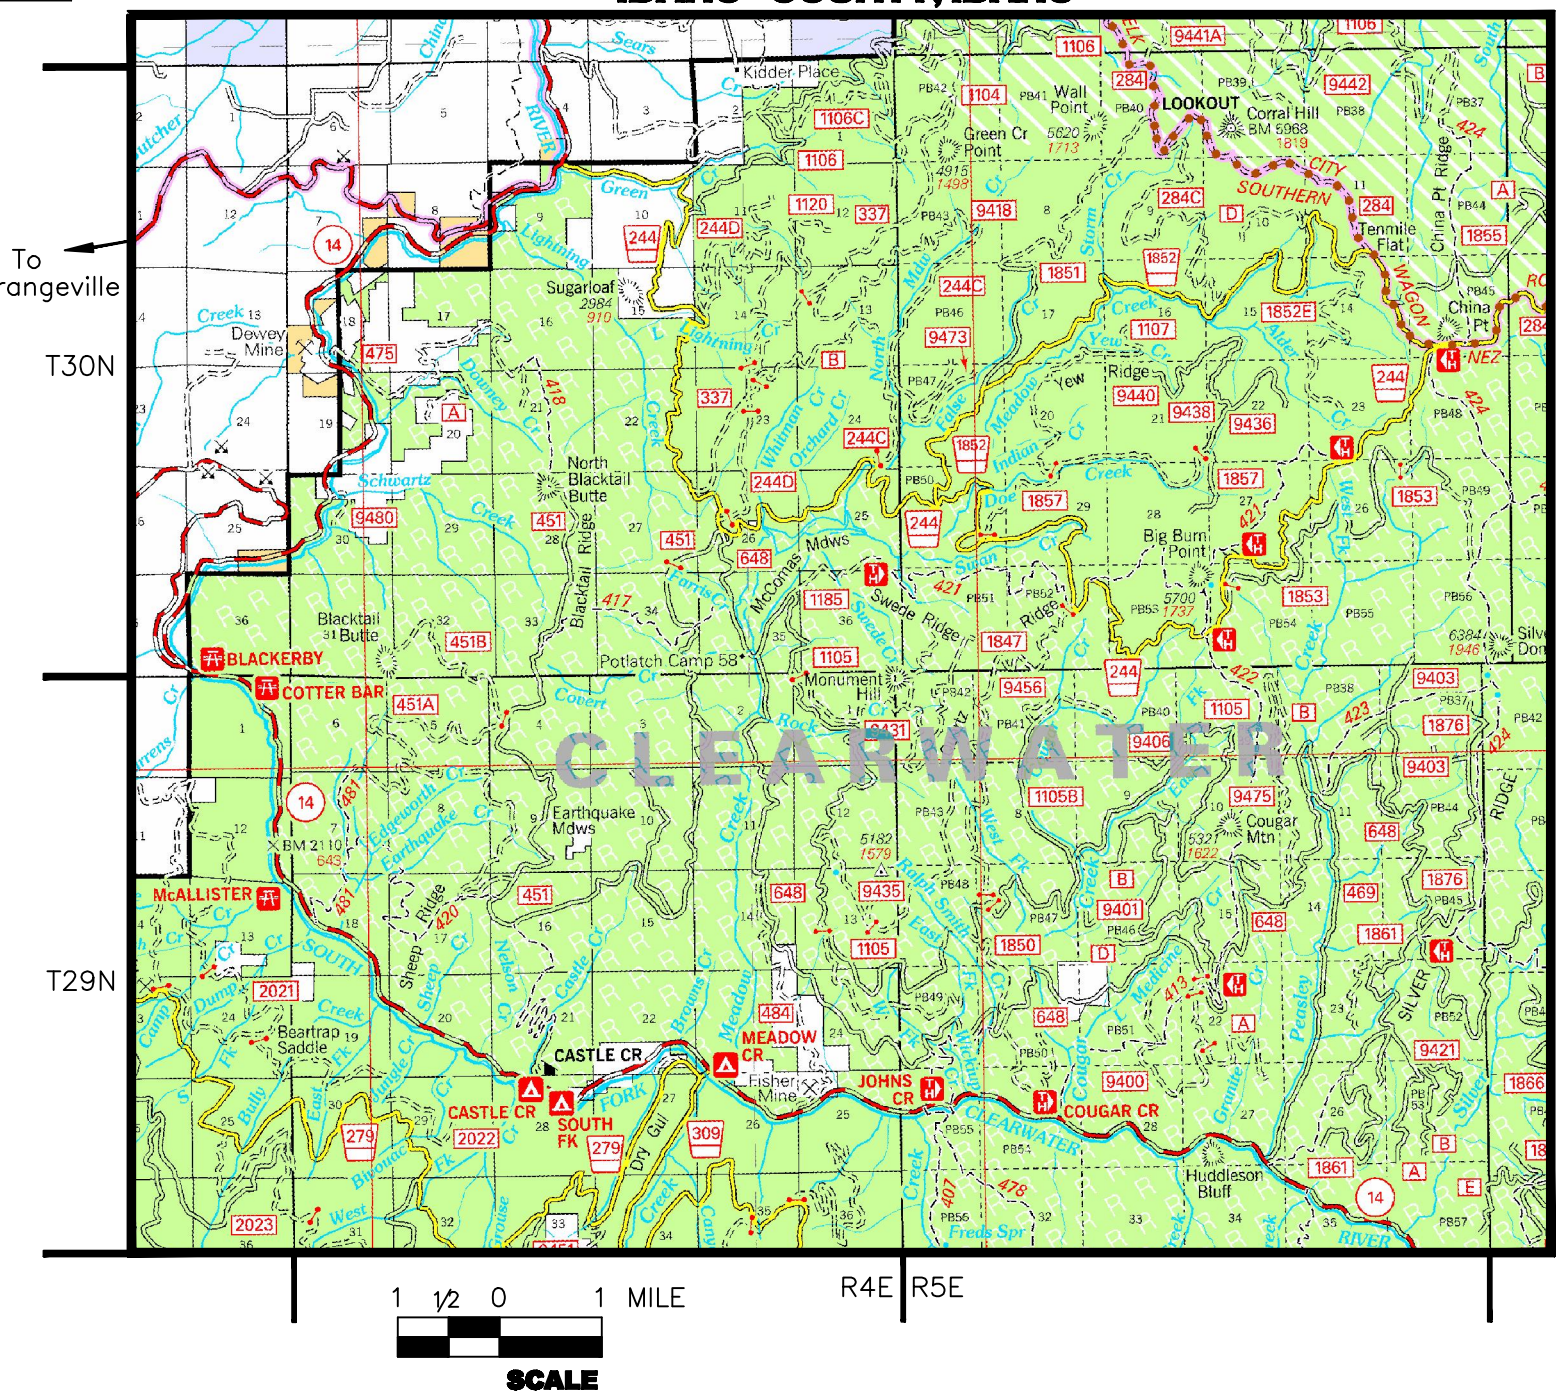

N

REVIEWED:

/s/ MICHAEL J. COOK **DATE** 4/04/08

FOREST ENGINEER
NEZ PERCE NATIONAL FOREST

RECOMMENDED:

/s/ DARCY PEDERSON **DATE** 4/4/08

DISTRICT RANGER
CLEARWATER RANGER DISTRICT

APPROVED:

/s/ ALLEN ROWLEY **DATE** 4/7/08

FOREST SUPERVISOR
NEZ PERCE NATIONAL FOREST

STATE	FOREST	PROJECT	SHEET NO.	TOTAL SHEETS
IDAHO	NEZ PERCE	MEADOW FACE DECOMMISSIONING PHASE II	2	5

SUMMARY OF QUANTITIES

Item Number	Item	Method of Measure	Unit	244Q	284C1	451C	451G2	451I1	648I	1852A	1852D1	1857B	9402A
15101	Mobilization	LSQ	LS			All	REQD						
15707	Bales Straw/Hay (Certified Weed Free)	AQ	Each	20	8		4			8			4
15714	Erosion Control Plan	LSQ	LS			ALL	REQD						
20301	Removal of Culverts (Metal)	AQ	Each		8					9			
20420FB	Drainage Excavation, Type Flatbottom Ditch (4' wide)	AQ	Each	6					1				
21103	Roadway Obliteration, Method 1	DQ	Mile	0.341	0.514	0.543	0.353	0.454	0.322	0.535	0.270	0.469	0.765
62201	Equipment Rental, Hydraulic Excavator (with thumb)	AQ	Hour	5			2					2	4
62501	Seeding, Dry Method	DQ	Acre	2.00	2.57	2.71	1.77	2.27	1.61	2.68	1.35	2.34	3.82

SUMMARY OF QUANTITIES - CONTINUED

Item Number	Item	Method of Measure	Unit	9434	9476A1	76619	76756	76799	76800	76817	76817F		Total
15101	Mobilization	LSQ	LS										1
15707	Bales Straw/Hay (Certified Weed Free)	AQ	Each		12	4	4	4	4				72
15714	Erosion Control Plan	LSQ	LS										1
20301	Removal of Culverts (Metal)	AQ	Each				2	1					20
20420FB	Drainage Excavation, Type Flatbottom Ditch (4' wide)	AQ	Each			1					3		11
21103	Roadway Obliteration, Method 1	DQ	Mile	0.262	0.532	0.426	0.790	0.867	0.250	0.846	0.910		9.449
*62201	Equipment Rental, Hydraulic Excavator (with thumb)	AQ	Hour		8			6	2		4		33
62501	Seeding, Dry Method	DQ	Acre	1.31	2.66	2.13	3.95	4.34	1.25	4.23	4.54		47.53

*** HOURS SHOWN INCLUDE ALLOWANCE FOR ACCESSING AREAS SHOWN FOR DECOMMISSIONING.**

PROJECT STATIONING

Road No.	Begin	End	Miles
244Q	0+00	48+50	**0.919**
284C1	0+00	27+16	**0.514**
451C	0+00	28+65	**0.543**
451G2	0+00	18+65	**0.353**
451I1	0+00	24+00	**0.454**
648I	0+00	23+00	**0.436**
1852A	0+00	28+30	**0.535**
1852D1	0+00	14+24	**0.270**
1857B	0+00	24+75	**0.469**
9402A	0+00	40+40	**0.765**
9434	0+00	13+82	**0.262**
9476A1	0+00	28+10	**0.532**
76619	0+00	22+50	**0.426**
76756	0+00	41+68	**0.790**
76799	0+00	45+80	**0.867**
76800	0+00	13+23	**0.250**
76817	0+00	44+69	**0.846**
76817F	0+00	48+00	**0.910**

TOTAL MILES: 10.141

U.S. DEPARTMENT OF AGRICULTURE
FOREST SERVICE
REGION ONE

SUMMARY OF QUANTITIES AND PROJECT STATIONING

	BY:	DATE:	REVISIONS:
DESIGNED:	B. BARREIROS	3/08	
DRAWN:	L. PETERSON	3/08	
CHECKED:	J. BONN	3/08	

SUBMITTED: /s/ Robert Barreiros DATE: 7 April 08
APPROVED: /s/ Joseph S. Bonn DATE: 3/28/08

STATE	FOREST	PROJECT	SHEET NO.	TOTAL SHEETS
IDAHO	NEZ PERCE	MEADOW FACE DECOMMISSIONING PHASE II	3	5

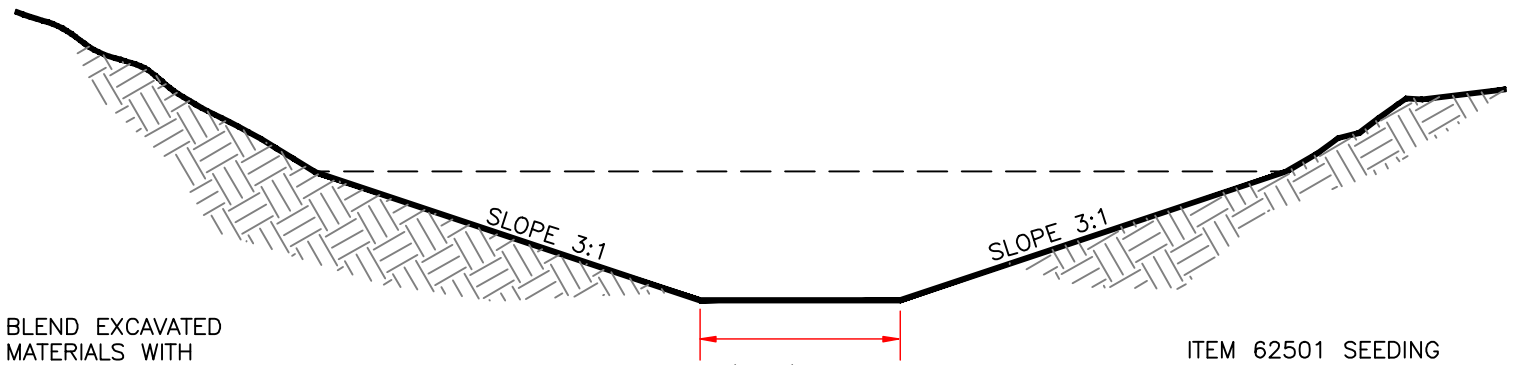

DRAINAGE EXCAVATION DETAIL

Not to Scale

ITEM 20420FB

LOCATIONS SHOWN ON WORK LISTS

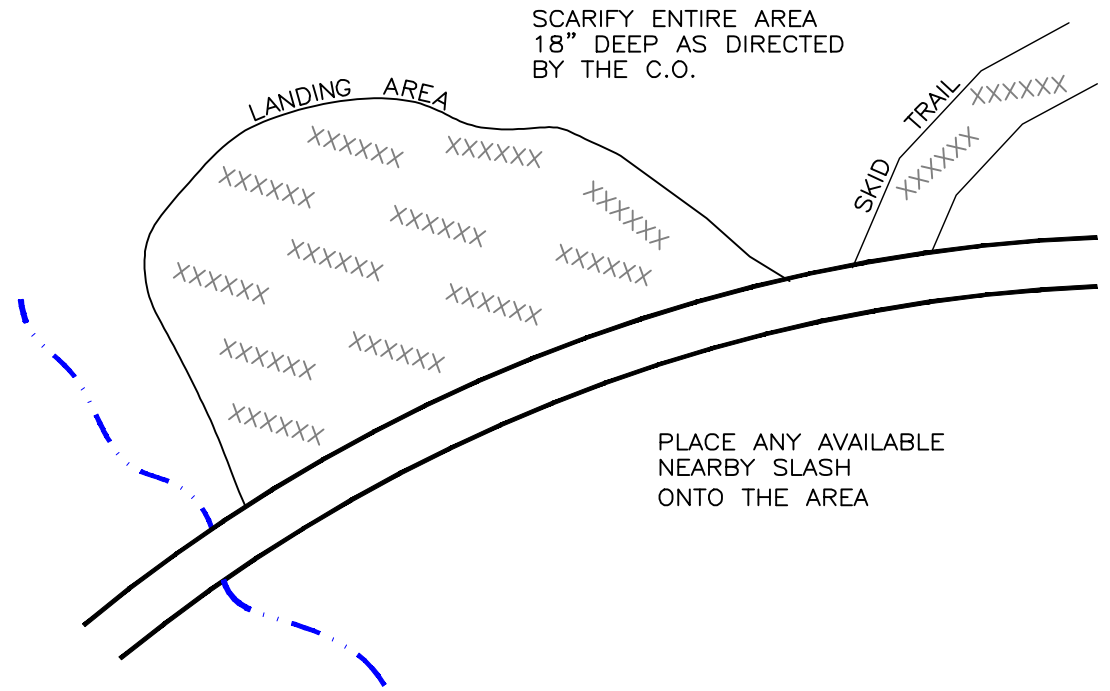

DECOMPACTION DETAIL
FOR SKID TRAILS AND LANDINGS

Not to Scale

ITEM 62201

LOCATIONS SHOWN ON WORK SHEETS OR AS IDENTIFIED BY C.O.

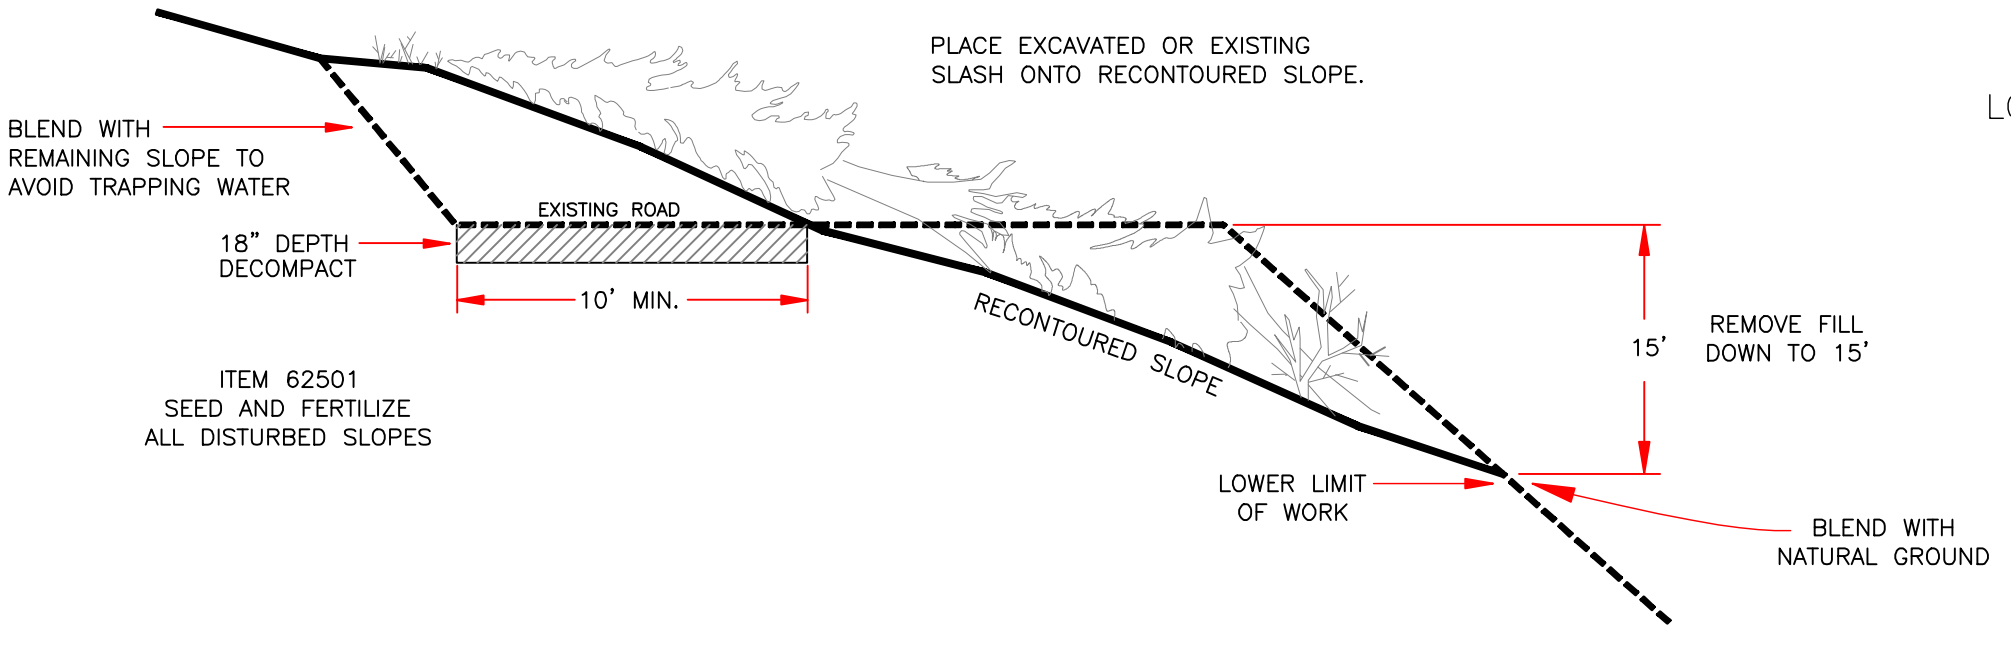

OBLITERATION DETAIL

Not to Scale

ITEM 21103

U.S. DEPARTMENT OF AGRICULTURE
FOREST SERVICE
REGION ONE

DETAILS

	BY:	DATE:	REVISIONS:
DESIGNED:	B. BARREIROS	3/08	
DRAWN:	L. PETERSON	3/08	
CHECKED:	J. BONN	3/08	

SUBMITTED: /s/ Robert Barreiros DATE: 7 April 08

APPROVED: /s/ Joseph S. Bonn DATE: 3/28/08

STATE	FOREST	PROJECT	SHEET NO.	TOTAL SHEETS
IDAHO	NEZ PERCE	MEADOW FACE DECOMMISSIONING PHASE II	4	5

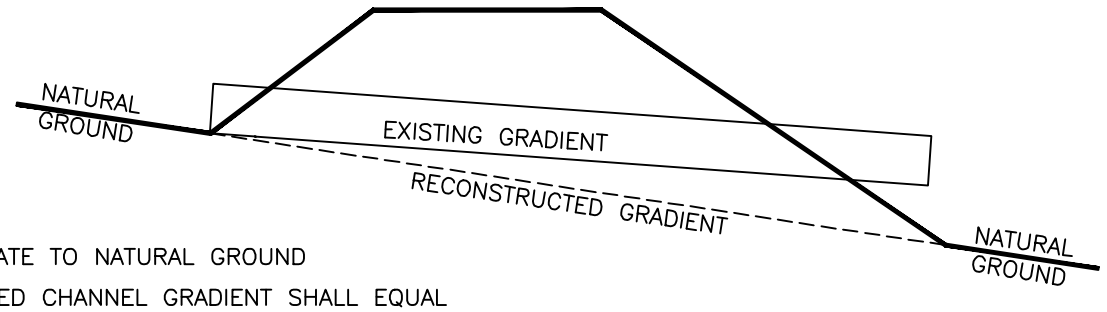

EXCAVATE TO NATURAL GROUND

FINISHED CHANNEL GRADIENT SHALL EQUAL NATURAL CHANNEL GRADIENT IN THAT SECTION

PROFILE VIEW

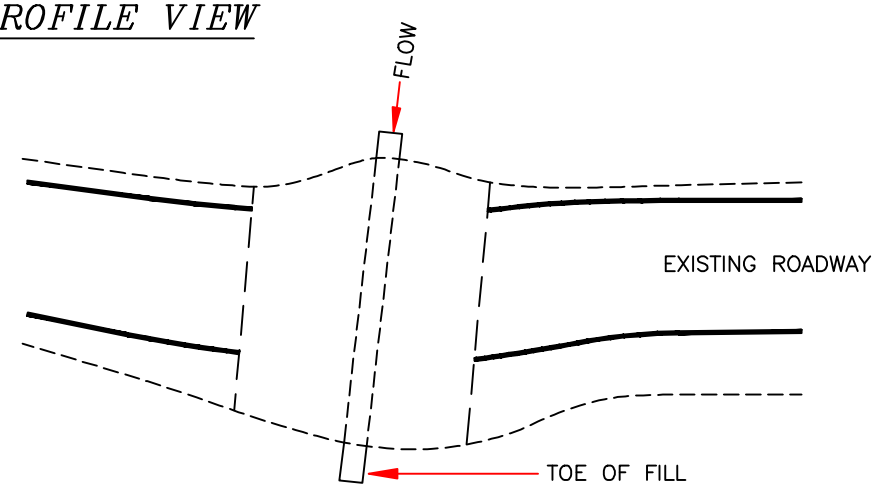

PLAN VIEW

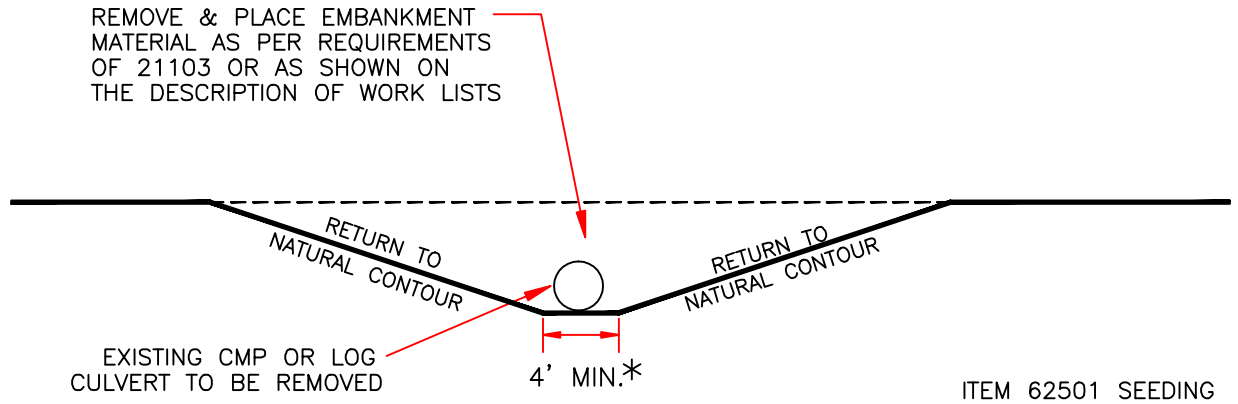

*FINISHED CHANNEL WIDTH TO MATCH NATURAL CHANNEL WIDTH

ITEM 62501 SEEDING
SEED AND FERTILIZE ALL DISTURBED GROUND

ITEM 15707 STRAW/HAY BALES
4 BALES PER SITE TO BE USED AS MULCH FOR SEED AND EROSION CONTROL

SECTION VIEW

CULVERT REMOVAL DETAIL

Not to Scale

ITEMS 20301 and 21103
LOCATIONS SHOWN ON THE WORK LISTS

U.S. DEPARTMENT OF AGRICULTURE
FOREST SERVICE
REGION ONE

DETAIL

	BY:	DATE:	REVISIONS:
DESIGNED:	B. BARREIROS	3/08	
DRAWN:	L. PETERSON	3/08	
CHECKED:	J. BONN	3/08	

SUBMITTED: /s/ Robert Barreiros DATE: 7 April 08
APPROVED: /s/ Joseph S. Bonn DATE: 3/28/08

WORK LOCATION MAP AND SIGN PLACEMENT DIAGRAM

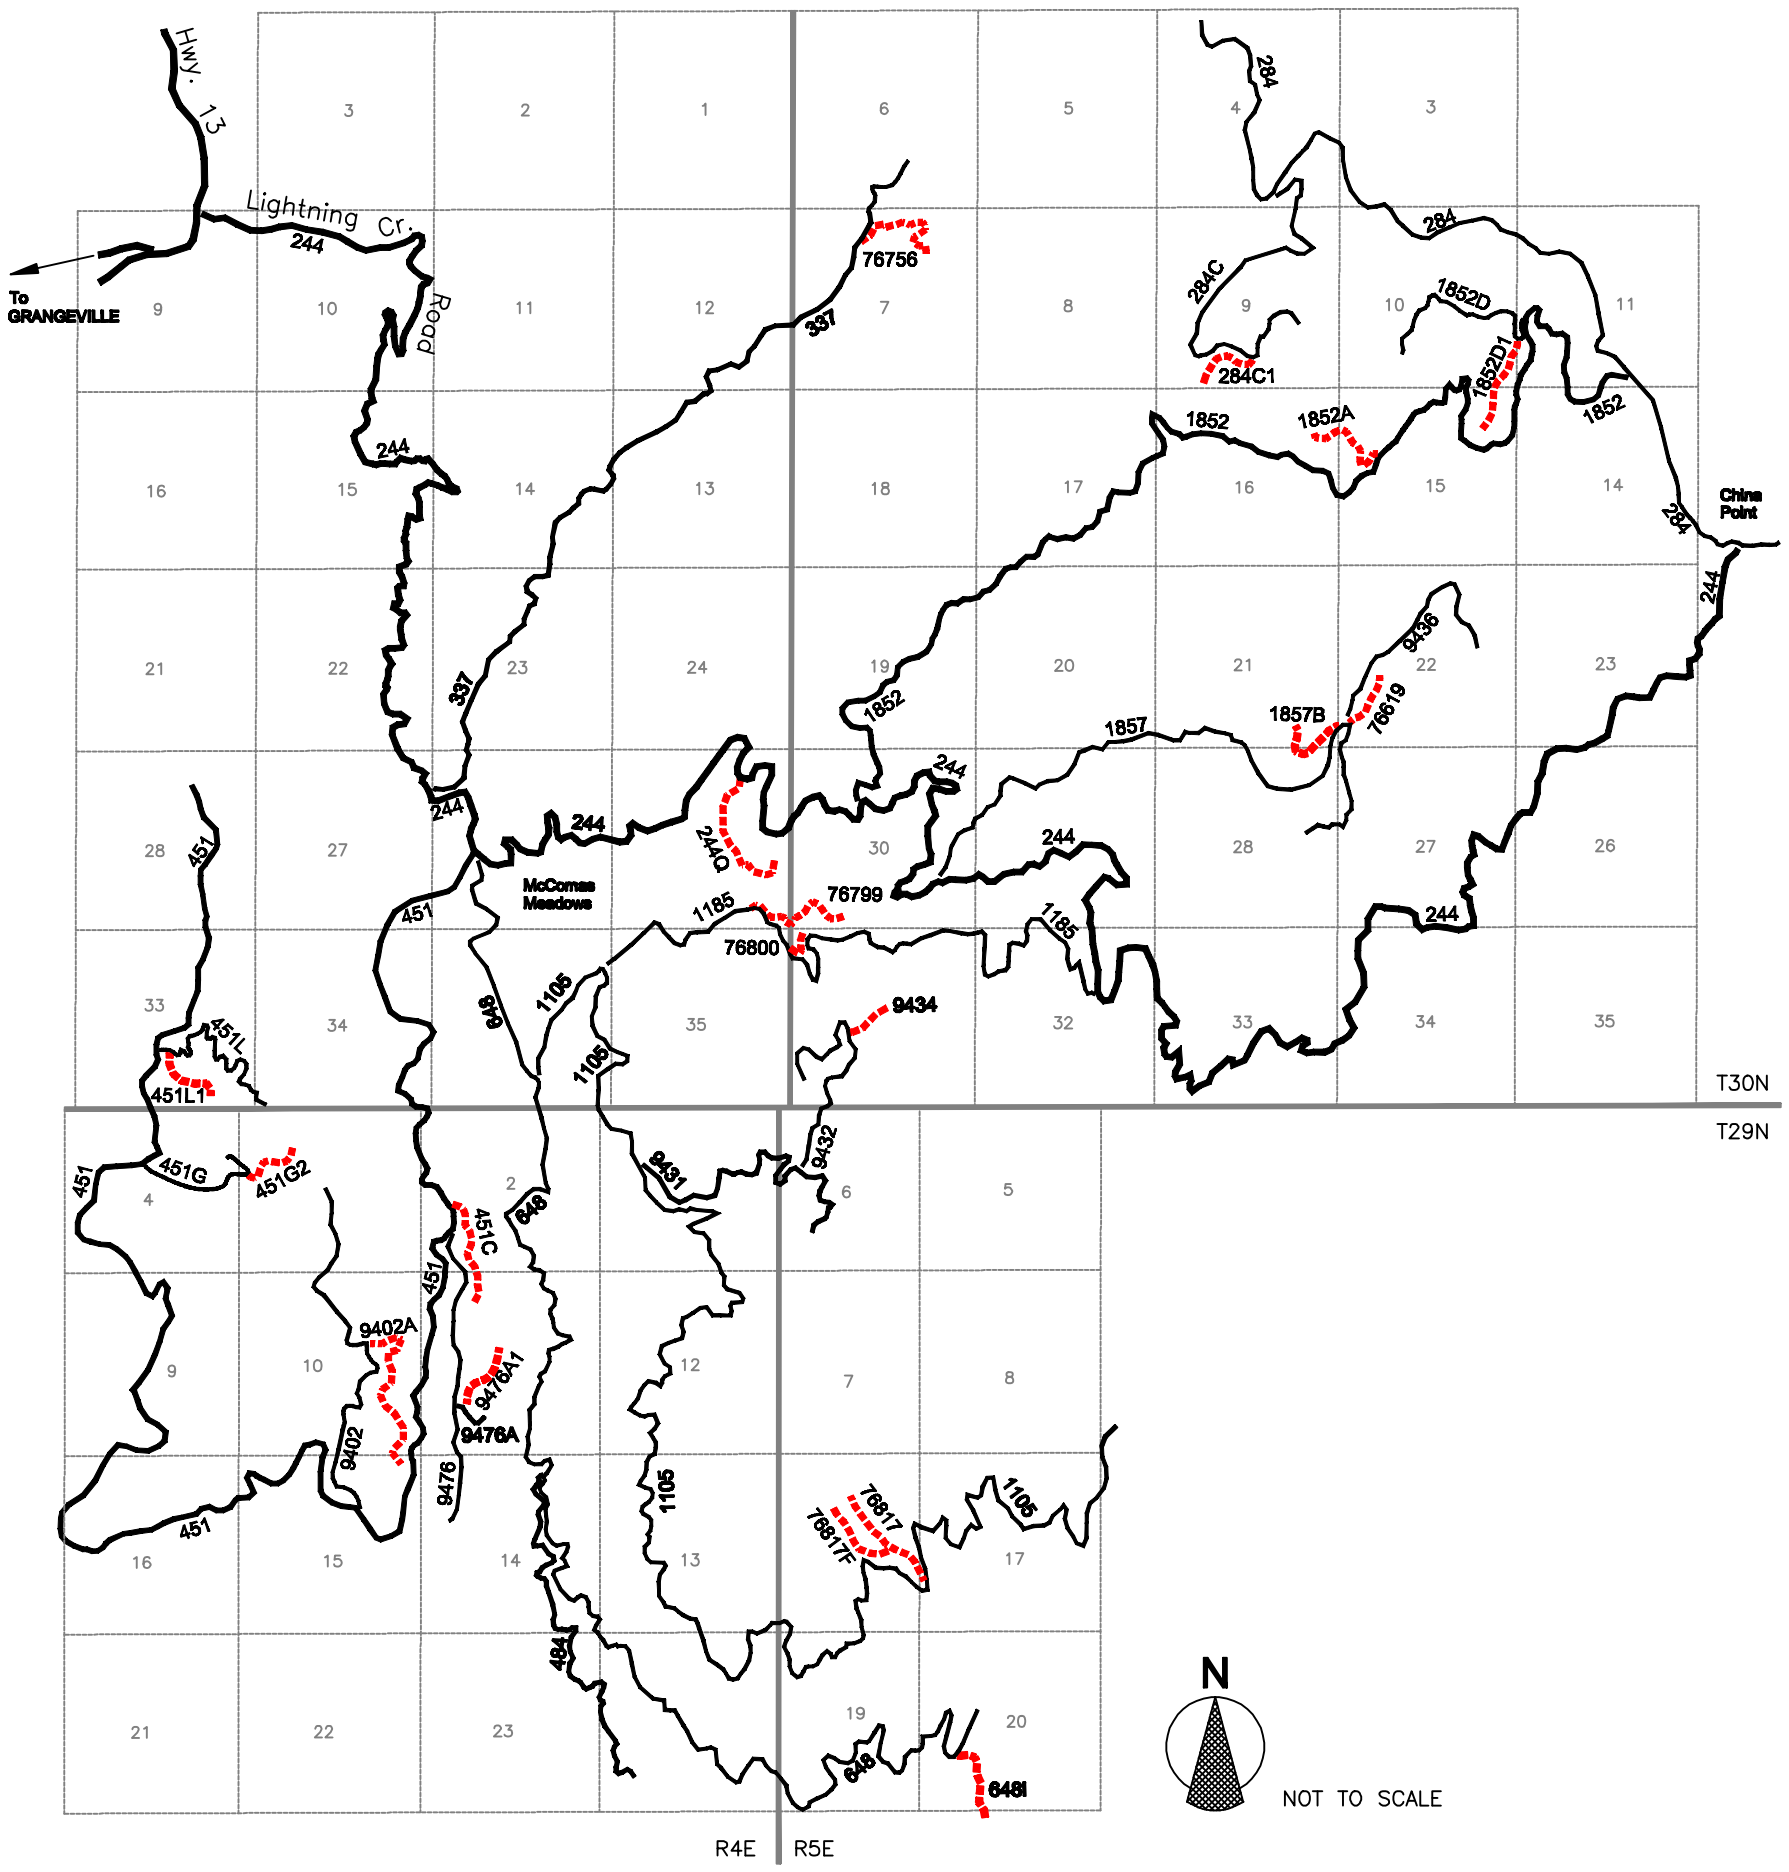

NOTE:

MOVEABLE "ROAD CLOSED" SIGN TO BE PLACED AT EACH END OF AREA(S) OF WORK ON ALL ROADS.

LEGEND

- EXISTING ROAD
- EXISTING ROAD
- DECOMMISSION

SHEET NO. 5 OF 5

U.S. DEPARTMENT OF AGRICULTURE
FOREST SERVICE
REGION ONE
NEZ PERCE NATIONAL FOREST

DESIGNED:	R. BARREIROS	3/08
DRAWN:	L. PETERSON	3/08
CHECKED:	J. BONN	3/08
SUBMITTED:	/s/ Robert Barreiros	7 April 08
APPROVED:	/s/ Joseph S. Bonn	3/26/08

REVISIONS

DESIGNED: _____
DRAWN: _____
CHECKED: _____

PROJECT: MEADOW FACE DECOMMISSIONING PHASE II

SHEET TITLE: WORK LOCATION MAP