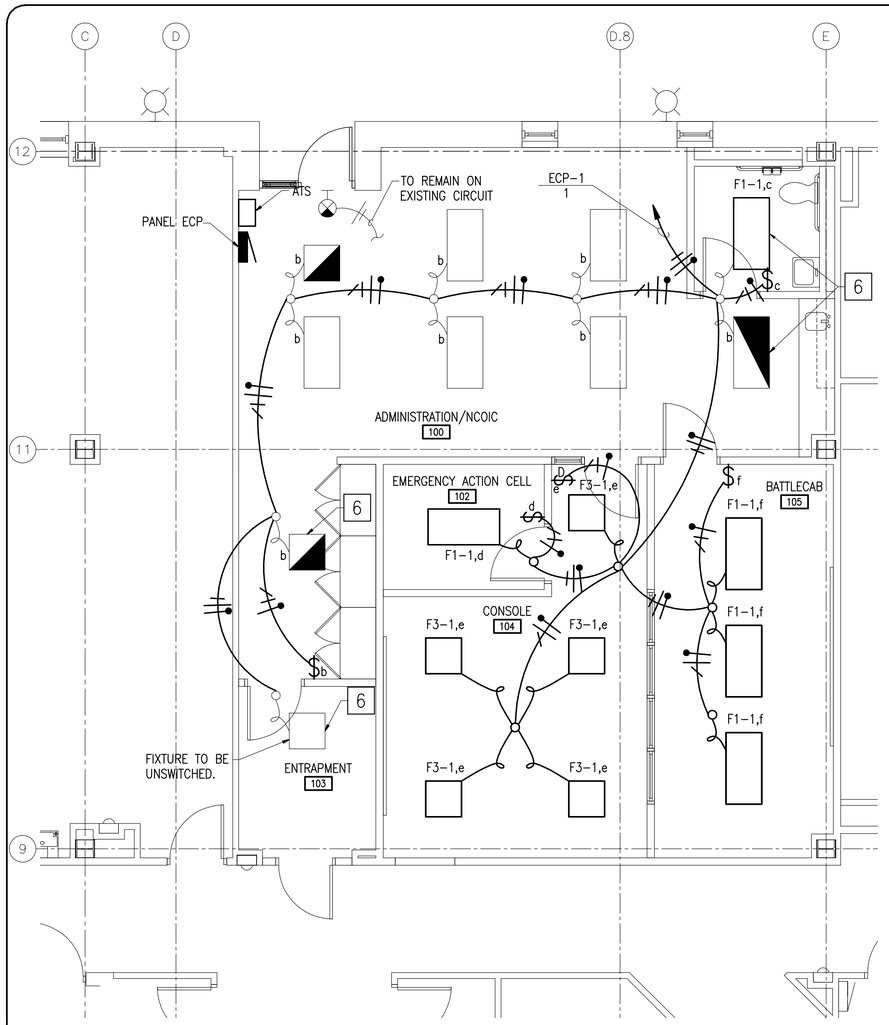

1 / E2.1 PARTIAL FIRST FLOOR LIGHTING PLAN – NEW

SCALE: 1/4" = 1'-0"

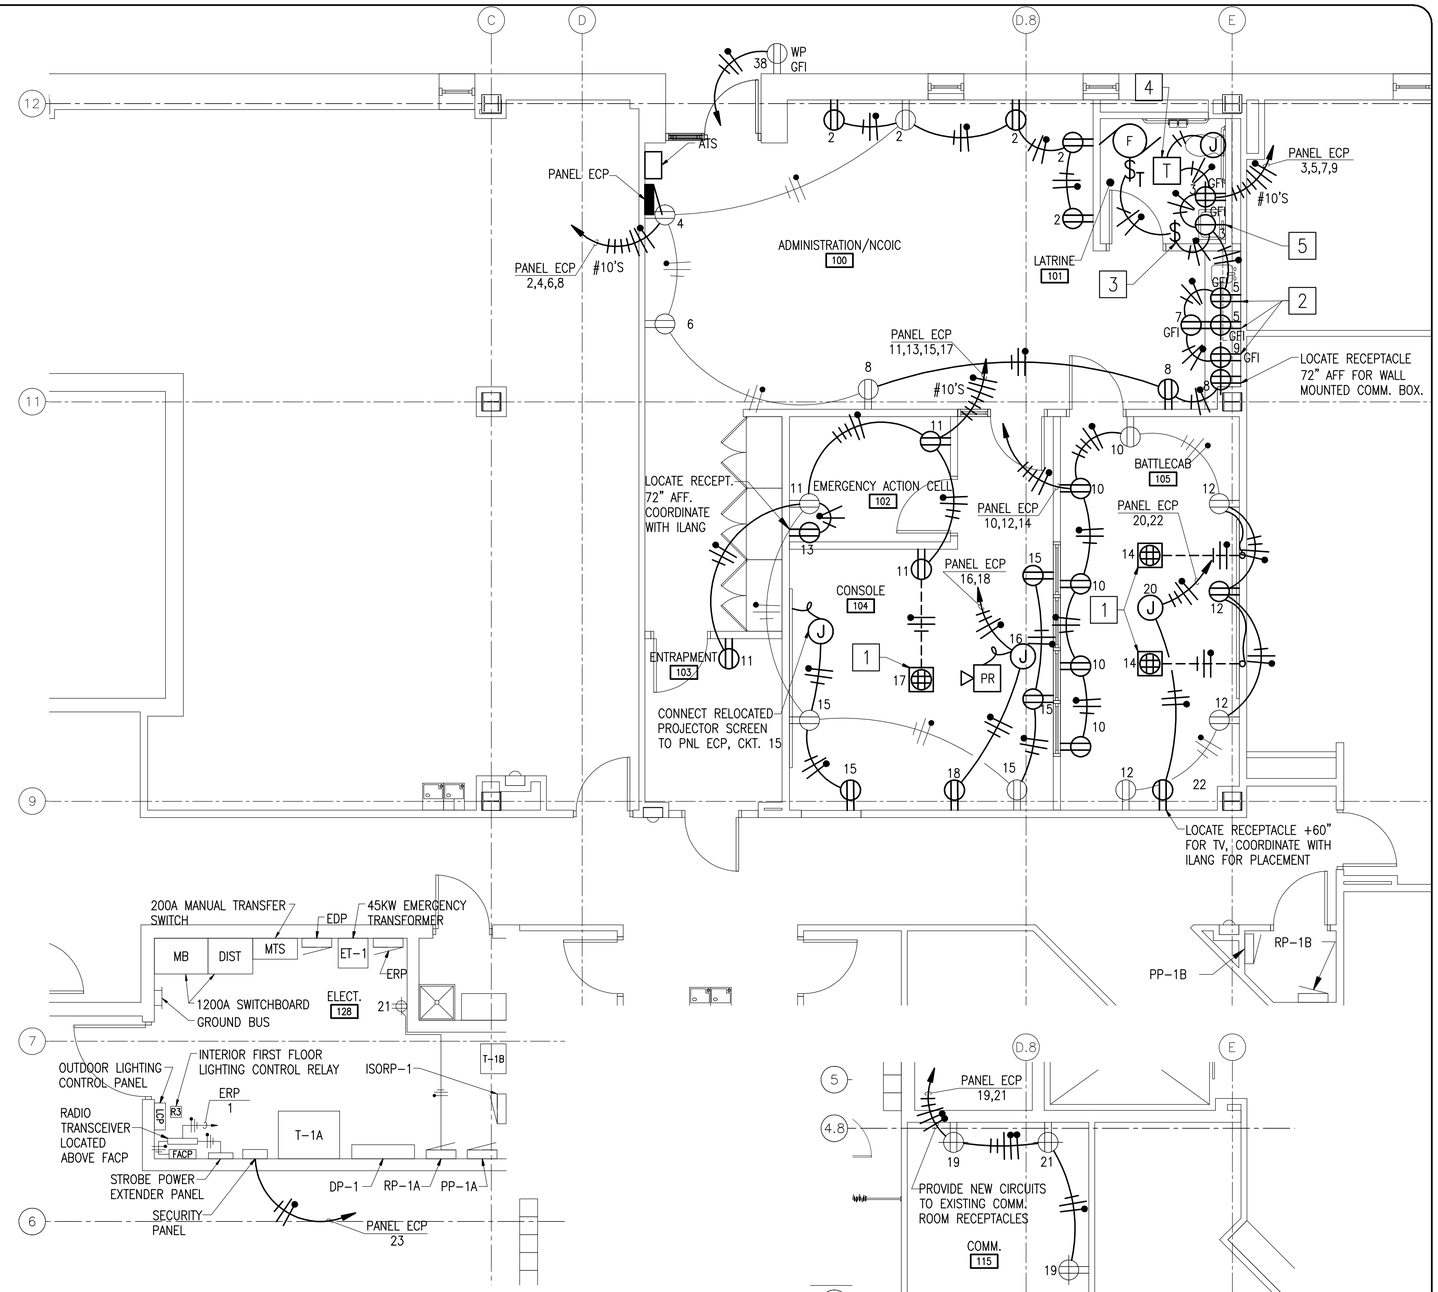

2 / E2.1 PARTIAL FIRST FLOOR POWER PLAN – NEW

SCALE: 1/4" = 1'-0"

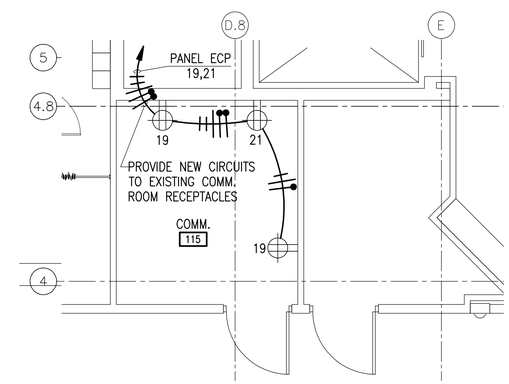

3 / E2.1 PARTIAL FIRST FLOOR EXIST. COMM. RM. – NEW

SCALE: 1/4" = 1'-0"

ELECTRICAL KEYED NOTES:

1. FLOOR MOUNTED QUADRUPLEX OUTLETS NEAR CENTER OF FLOOR. SAWCUT FLOOR FOR BOX & CONDUIT & PATCH. COORDINATE WITH FURNITURE LAYOUT TO ENSURE PROPER PLACEMENT. SCAN FLOOR TO ENSURE THERE ARE NO OBSTRUCTIONS. FLOOR J-BOX HUBBLE MODEL #BA4233 WITH HUBBEL MODEL #SA3625 COVER PLATE & CARPET FLANGE. USE THIS SAME BOX FOR THE TELEPHONE DATA OUTLETS, SEE SHEET E2.2.
2. LOCATE TWO RECEPTACLES FOR KITCHEN COUNTER, CKT. 5. LOCATE ONE RECEPTACLE BELOW COUNTER FOR REFRIGERATOR, CKT. 9. LOCATE ONE RECEPTACLE FOR MICROWAVE MOUNTED ABOVE COUNTER SPACE BETWEEN CABINETS, CKT. 7. COORDINATE WITH FURNITURE LAYOUT FOR RECEPTACLE PLACEMENT.
3. LATRINE EXHAST FAN CONNECTED TO PANEL ECP, CIRCUIT 3. PLACE SINGLE POLE HP RATED HANDS SWITCH FOR FAN IN DOUBLE GANG BOX WITH LIGHT SWITCH.

ELECTRICAL KEYED NOTES:

4. CONTROL POWER TRANSFORMER FOR HANDS FREE FLUSH VALVES PROVIDED BY DIV. 15 AND WIRED COMPLETE BY DIV. 16. LOCATE ABOVE LAY-IN CEILING.
5. PROVIDE SIMPLEX RECEPTACLE BELOW SINK FOR HANDS FREE FAUCET PROVIDED BY DIV. 15.
6. RELOCATED FIXTURE IN NEW GRID.
7. RELOCATED PROJECTOR POWER J-BOX WITH CIRCUITS FOR PROJECTOR & MULTIMEDIA CABINET

DATE	REVISION

183rd Fighter Wing
Illinois Air National Guard

HANSON PROJECT
FILENAME E-201.DWG
SCALE 1/4" = 1'-0"
DATE 3/2/09

LAYOUT	PJG	08/20/08
DRAWN	PJG	01/20/09
REVIEWED	RDN	01/20/09

HANSON
© Copyright Hanson Professional Services Inc. 2009
Hanson Professional Services Inc.
1525 South Sixth Street
Springfield, Illinois 62703-2886

ELECTRICAL LIGHTING & POWER, NEW

COMMAND POST (CP) RELOCATION
183D FIGHTER WING
SPRINGFIELD, IL

E2.1

MAR 02, 2009 2:57 PM WELLS0093B\03JOBS\035140860-COMMAND POST\CADD\TYPE B1 DESIGN SERVICES\ELEC\SHEET\E-201.DWG - Work