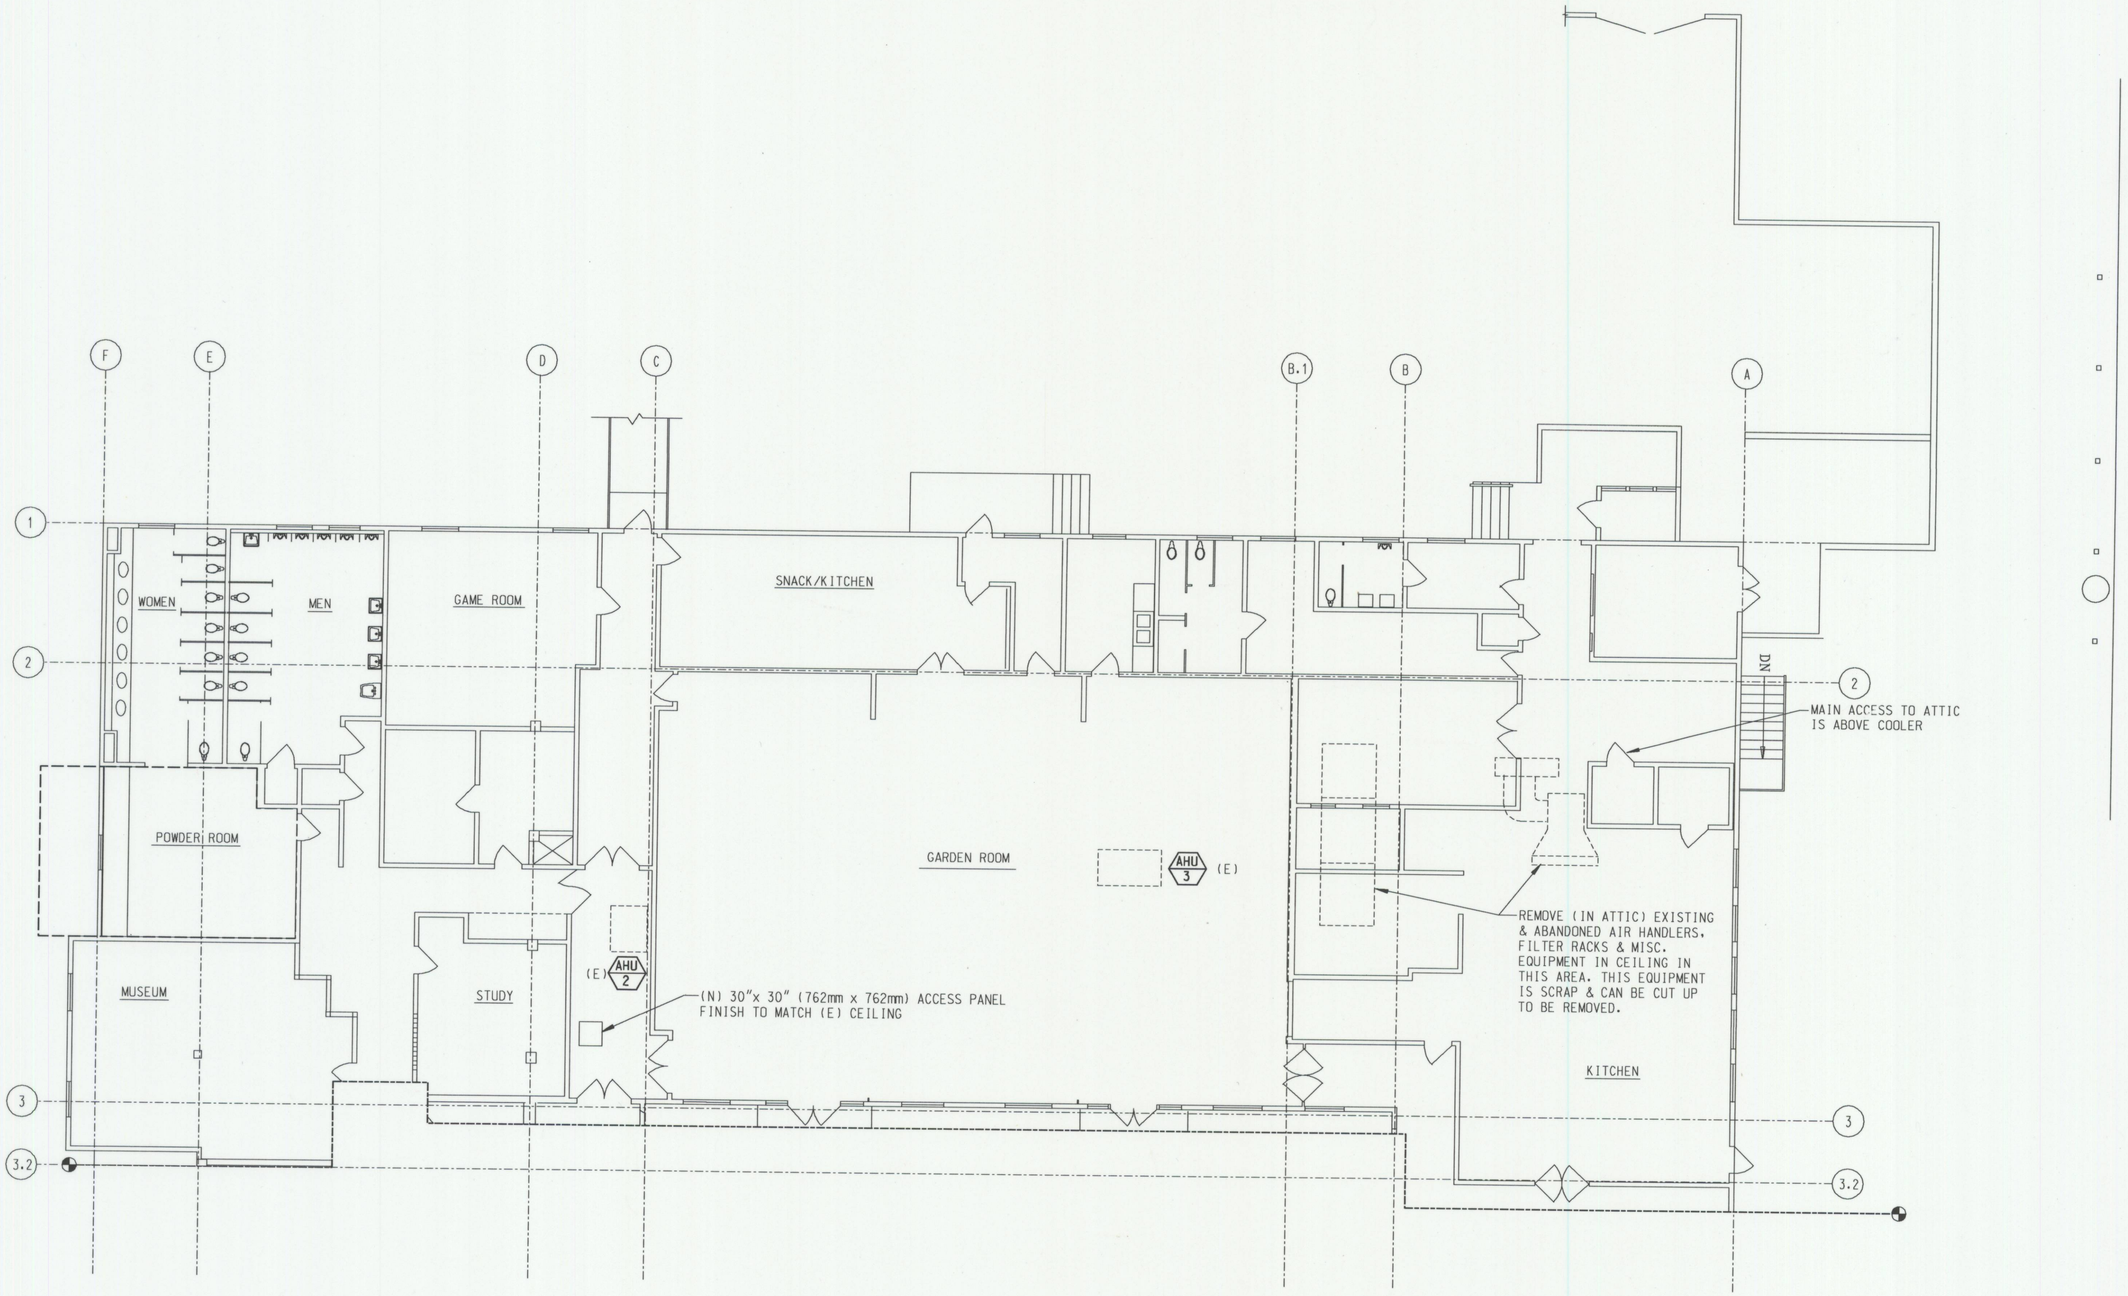

DEMOLITION PLAN - NORTH

SCALE: 1/8"=1'-0"

REV. NO.	DATE	DESCRIPTION	AGENCY	BY

COORDINATED

PROJECT MANAGER		DATE
SECURITY		DATE
ENVIRONMENTAL		DATE
SAFETY DIVISION		DATE
CHIEF FIRE PROTECTION		DATE
COMMUNICATIONS ENGINEER		DATE
BIOENVIRONMENTAL ENGINEER		DATE
CHIEF OPERATION & MAINTENANCE		DATE

APPROVED

USING AGENCY		DATE
BASE CIVIL ENGINEER		DATE
CONTRACT MGT.		DATE
DESIGNED BY	JOHN WILLAMS	6/15/97
DRAWN BY	JOSE IRAHETA	6/15/97
CHECKED BY	JOHN WILLIAMS	6/15/97
SUBMITTED BY	JOHN HOLLAND	6/15/97

JOB No. 10-50104-18B

MERIT ENGINEERING, INC.
129 SOUTH SAN FERNANDO BLVD.
BURBANK, CA. 91502
(818) 842-2020 FAX (818) 842-1419

REGISTERED PROFESSIONAL ENGINEER JOHN B. WILLIAMS No. M-011180 EXP. 2-30-99 MECHANICAL STATE OF CALIFORNIA 6-12-97

UNITED STATES AIR FORCE

61 AIR BASE GROUP (ABG)
LOS ANGELES AIR FORCE BASE

PROJECT TITLE:
BLDG 403 HVAC
COMMUNITY CENTER
FORT MacARTHUR

SHEET TITLE:
DEMOLITION PLAN - NORTH

DRAWING NO.
HHEK - 95-0019

DATE: 6/15/97

SCALE: 1/8" = 1'-0"

M-3

SHEET: 5 OF 16