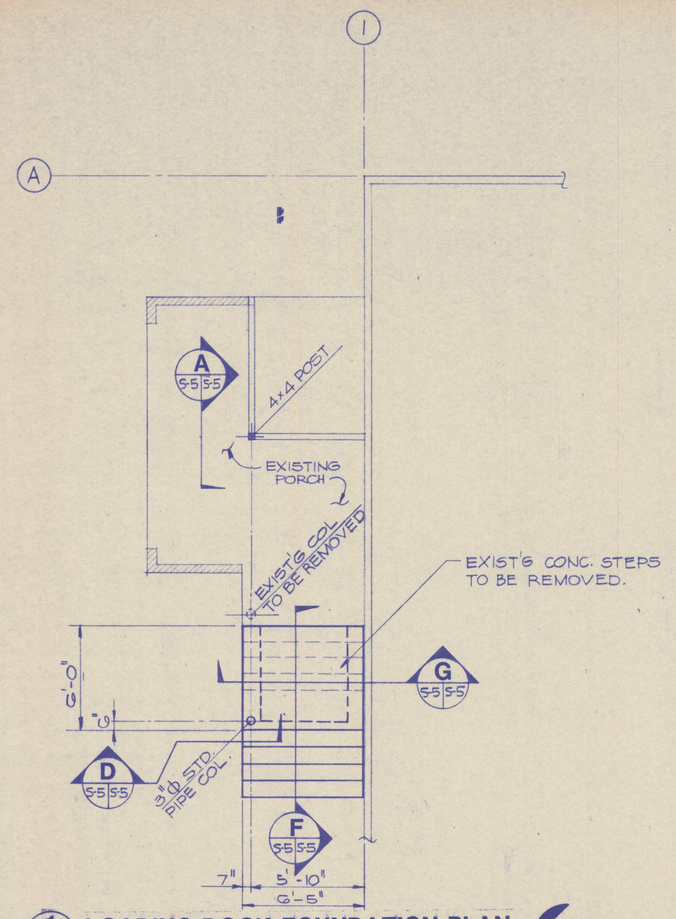

1 LOADING DOCK FOUNDATION PLAN
A-1 5-5
SCALE: 1/4" = 1'-0"

north

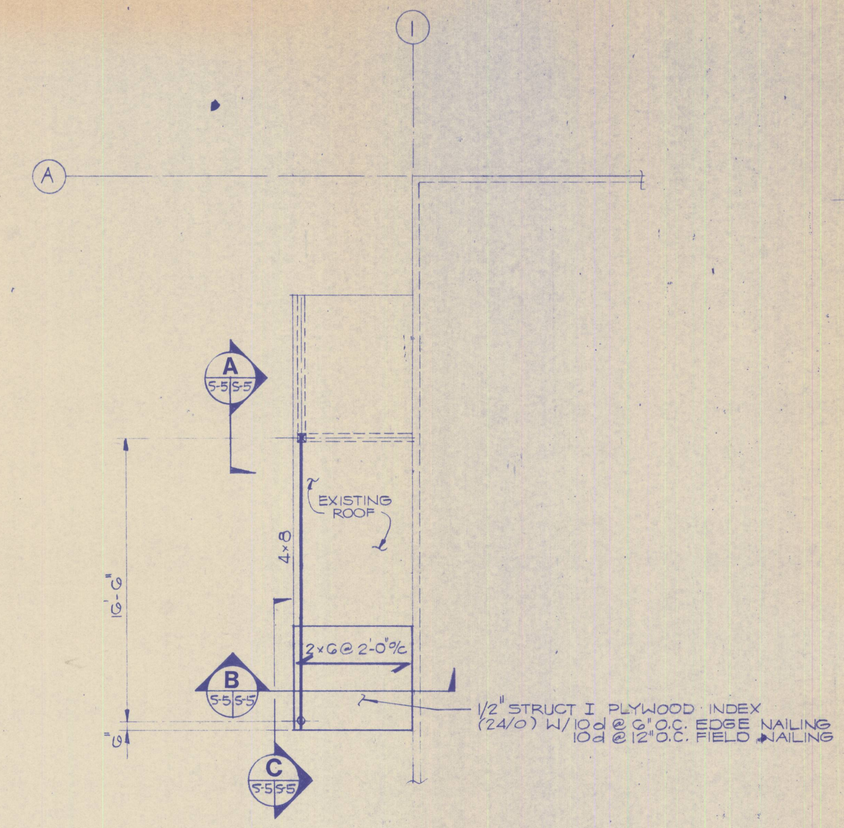

2 LOADING DOCK ROOF FRAMING PLAN
A-1 5-5
SCALE: 1/4" = 1'-0"

north

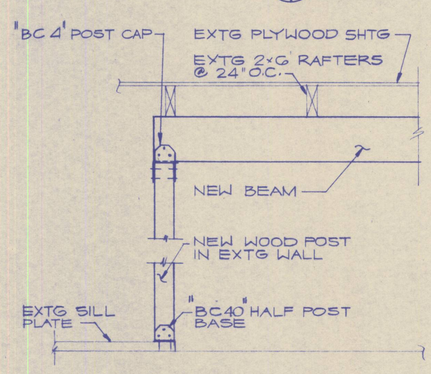

A BEAM TO POST
5-5 5-5
SCALE: 1" = 1'-0"

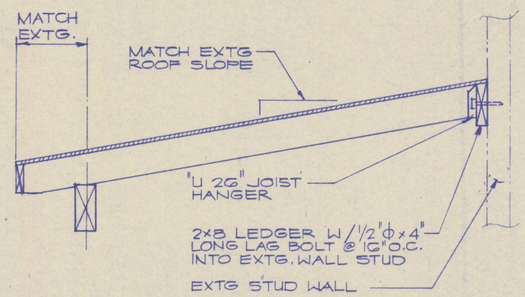

B ROOF SECTION
5-5 5-5
SCALE: 1" = 1'-0"

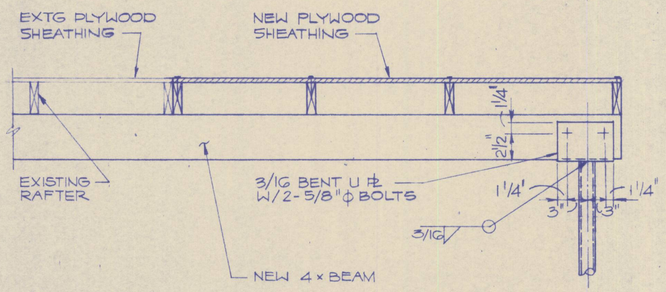

C BEAM TO PIPE COL.
5-5 5-5
SCALE: 1" = 1'-0"

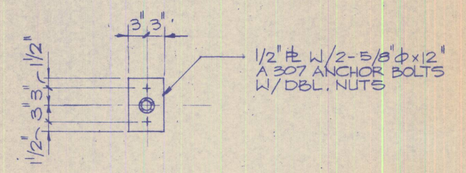

E SECTION
5-5 5-5
SCALE: 1" = 1'-0"

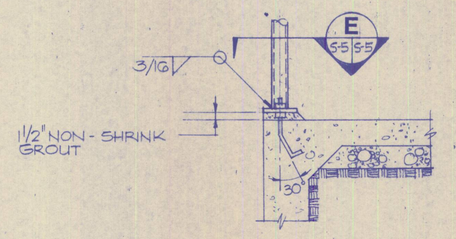

D PIPE COL. TO BASE PLATE
5-5 5-5
SCALE: 1" = 1'-0"

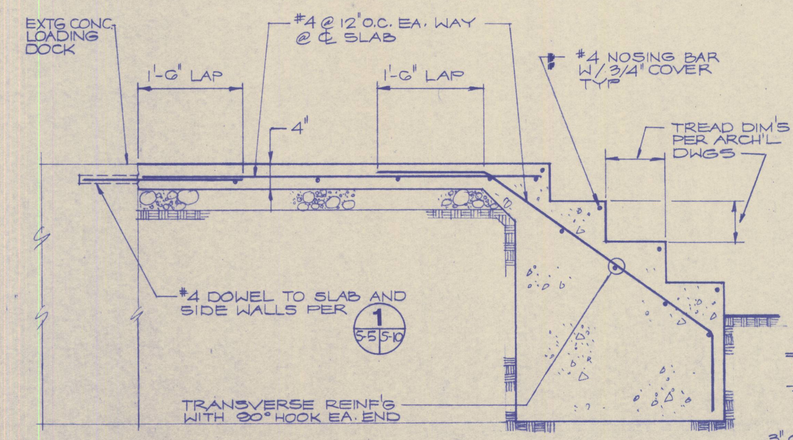

F STAIR SECT AT LOADING DOCK
5-5 5-5
SCALE: 1" = 1'-0"

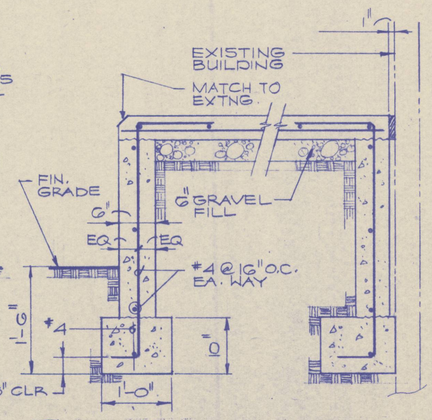

G LOADING DOCK SECTION
5-5 5-5
SCALE: 1" = 1'-0"

NOTES:

1. REINFORCING BARBENDS PER 2 5-4 5-10
2. REINFORCING AT CONCRETE INTERSECTIONS PER 4 5-4 5-10

GRAPHIC SCALE

1/4" : 1'-0" — 4' 2' 0' 4' 8'

1" : 1'-0" — 12" 9" 6" 3" 0 1' 2'

COORDINATED

MANAGER ENGINEER	DATE
SECURITY	DATE
SAFETY DIVISION	DATE
CHIEF FIRE PROTECTION	DATE
COMMUNICATIONS ENGINEER	DATE
BIOENVIRONMENTAL ENGINEER	DATE

APPROVED

USING AGENCY	DATE
BASE CIVIL ENGINEER	

REVISION NO.	DATE	DESCRIPTION	AGENCY	BY

Pan Am World Services, Inc.

UNITED STATES AIR FORCE
HQ 6592d SUPPORT GROUP (AFSC)
LOS ANGELES AIR FORCE BASE

DESIGNED BY: MW
DRAWN BY: TD
CHECKED BY:
SUBMITTED BY: DATE

RENOVATE BUILDING 403 COMMUNITY CENTER
LAO 89-1028
FORT MacARTHUR, CALIFORNIA
LOS ANGELES AIR FORCE BASE
LOADING DOCK PLANS & SECTIONS

SPECIFICATION NO. 6592 / DE 9010289
DATE 10-16-89
SCALE AS NOTED
DRAWING NUMBER 00403-5010289 (ATCH. 3)
S-5
SHEET 30 OF 48