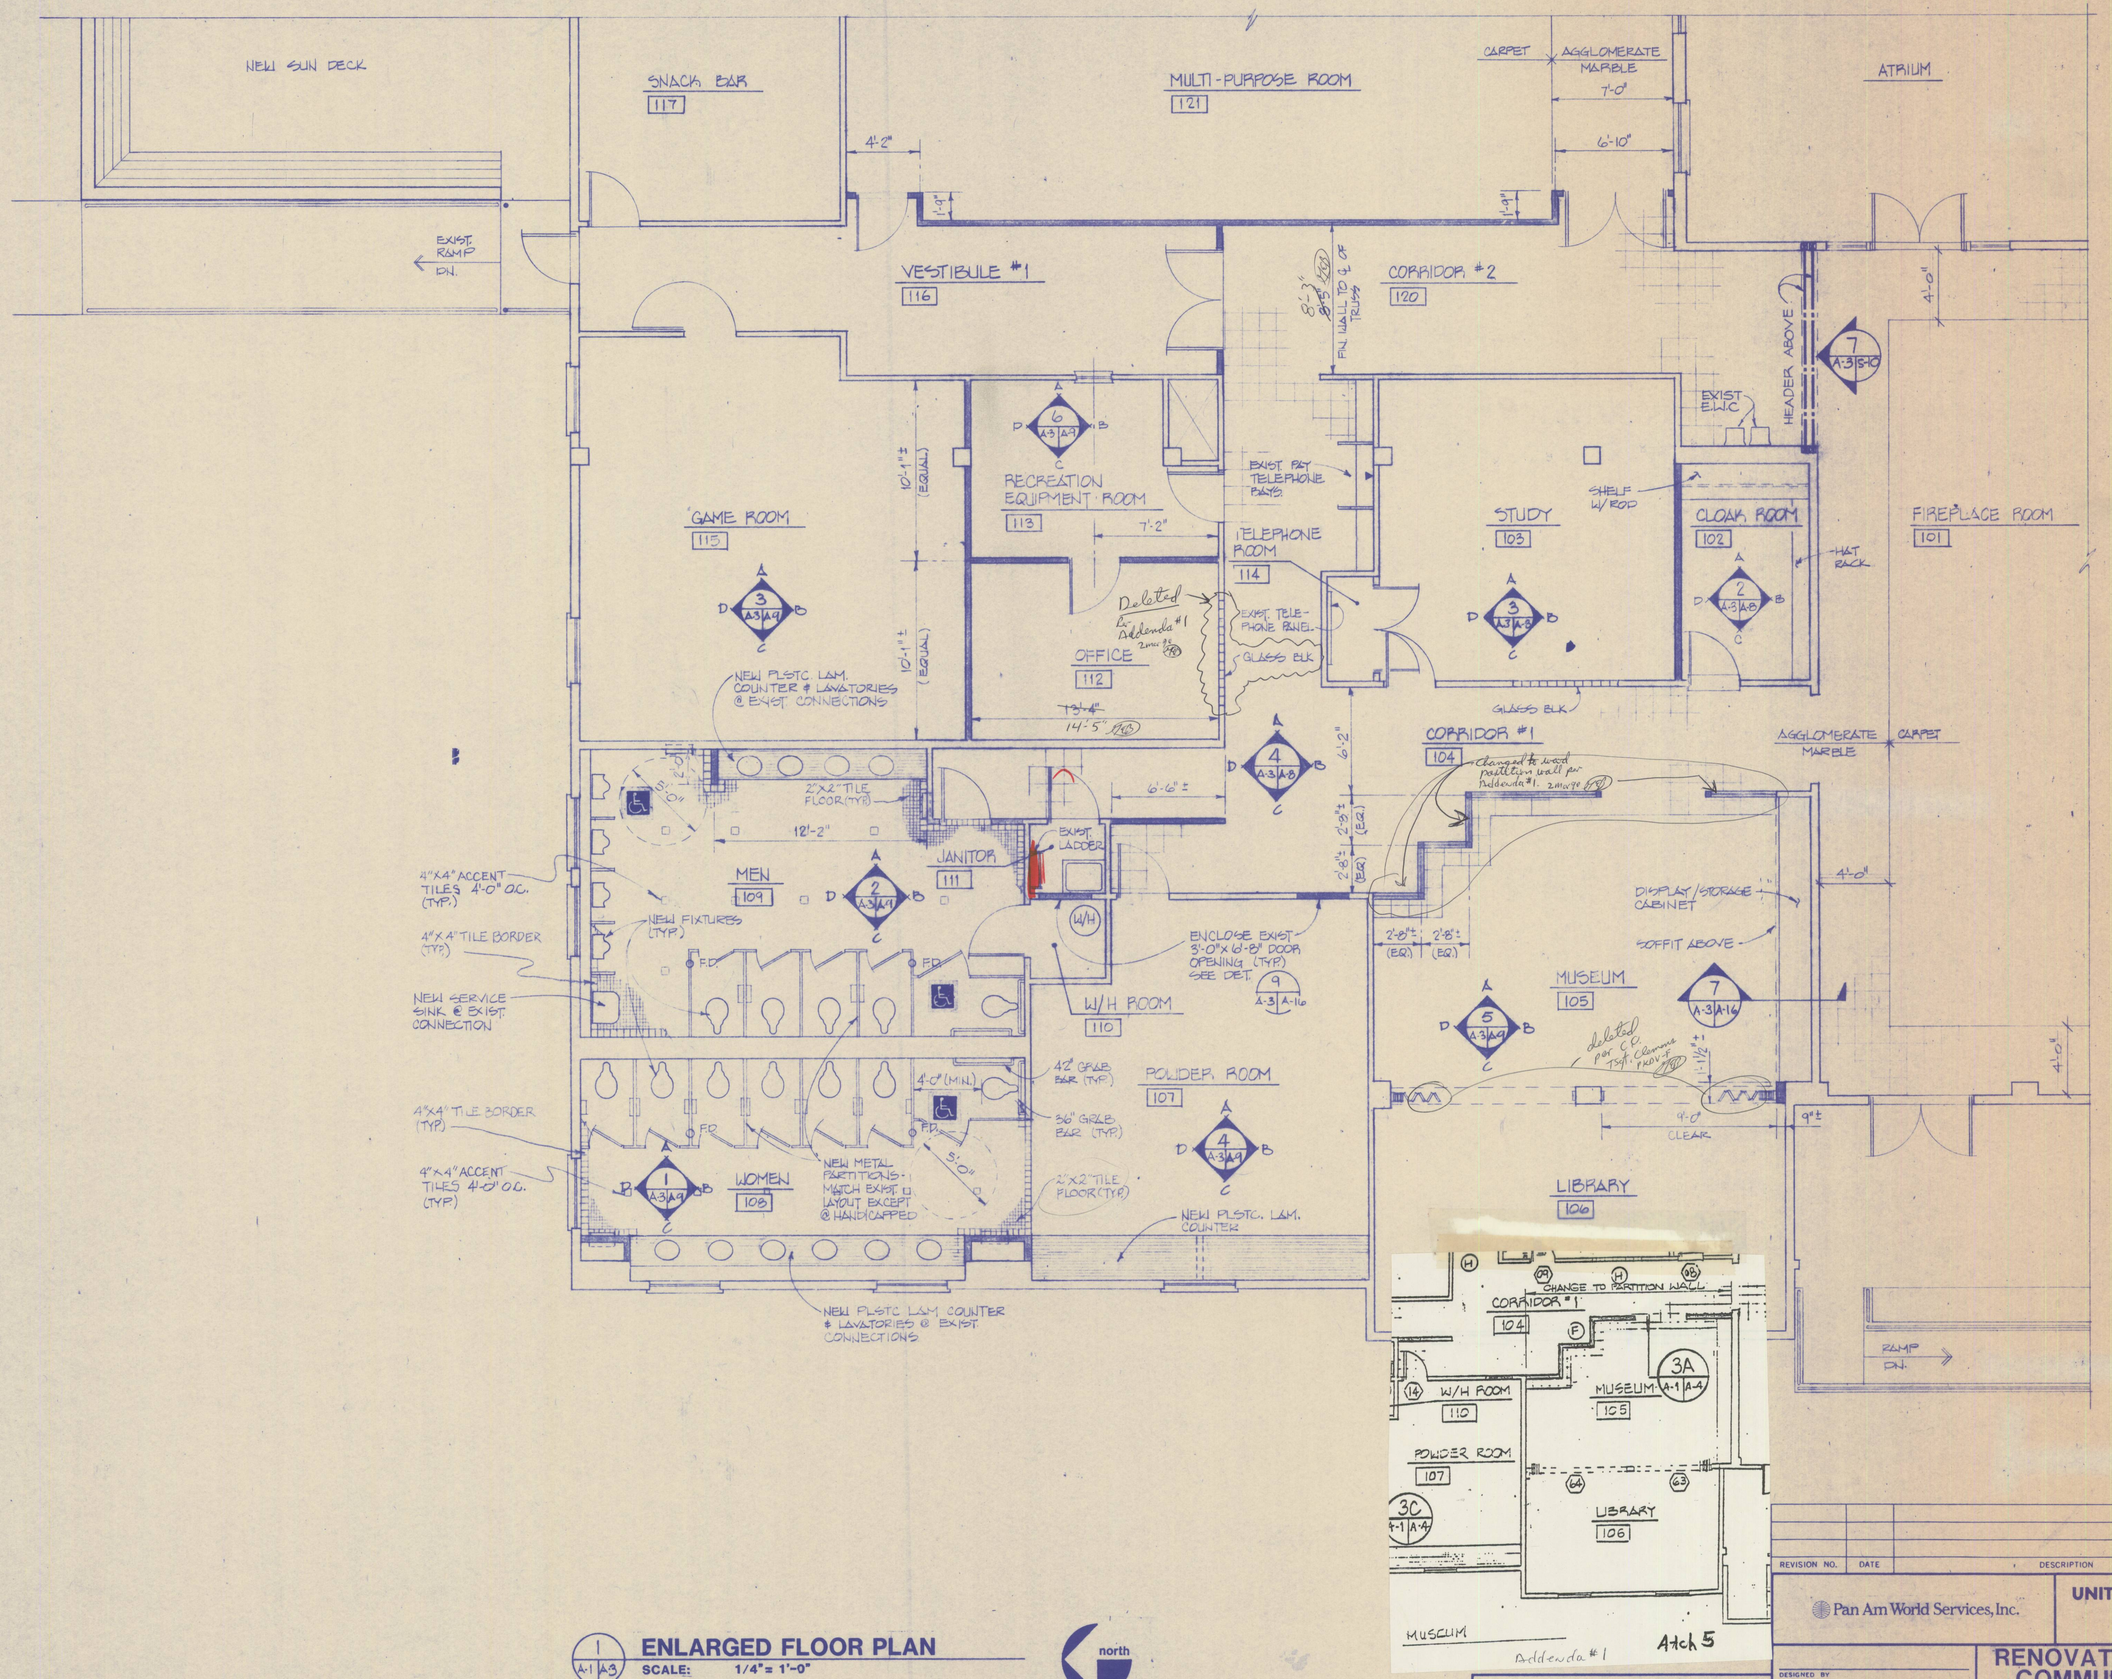

ENLARGED FLOOR PLAN

SCALE: 1/4" = 1'-0"

north

GRAPHIC SCALE

1/4" = 1'-0" 4' 2' 0' 4' 8'

REVISION NO.	DATE	DESCRIPTION	AGENCY	BY

Pan Am World Services, Inc.

UNITED STATES AIR FORCE
HQ 6592d SUPPORT GROUP (AFSC)
LOS ANGELES AIR FORCE BASE

RENOVATE BUILDING 403
COMMUNITY CENTER
LAO 89-1028
FORT MacARTHUR, CALIFORNIA
LOS ANGELES AIR FORCE BASE

ENLARGED FLOOR PLAN

DESIGNED BY JR
DRAWN BY
CHECKED BY
SUBMITTED BY DATE

COORDINATED: MANAGER ENGINEER, SECURITY, SAFETY DIVISION, CHIEF FIRE PROTECTION, COMMUNICATIONS ENGINEER, BIOENVIRONMENTAL ENGINEER — DATE

APPROVED: USING AGENCY, BASE CIVIL ENGINEER — DATE

SPECIFICATION NO. 6592/DE 9010289
DATE 10/16/89
SCALE 1/4" = 1'-0"
DRAWING NUMBER 00403 - 9010289 (ATCH. 3)
A-3
SHEET 9 OF 48