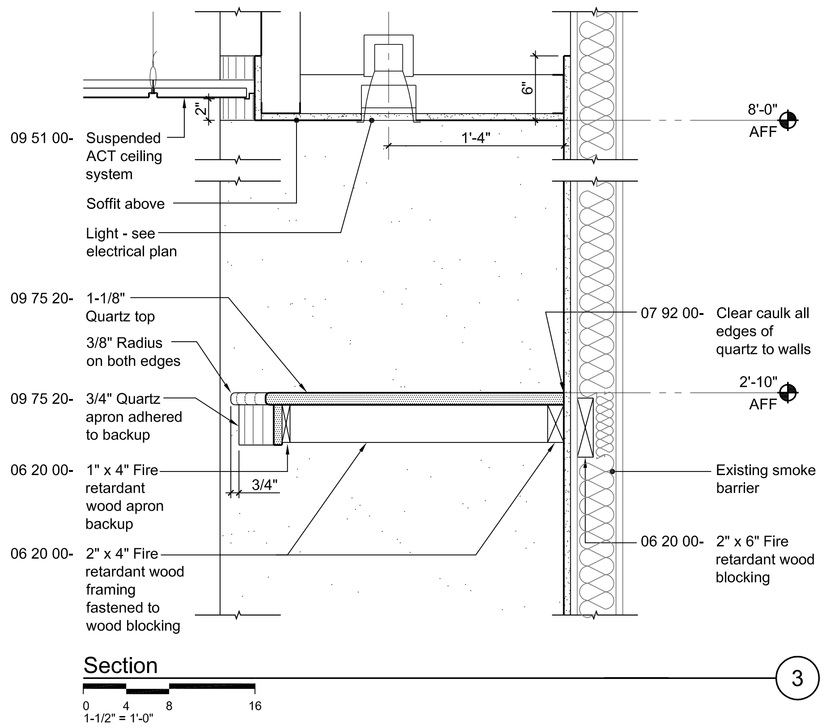

Section 3

0 4 8 16
1-1/2" = 1'-0"

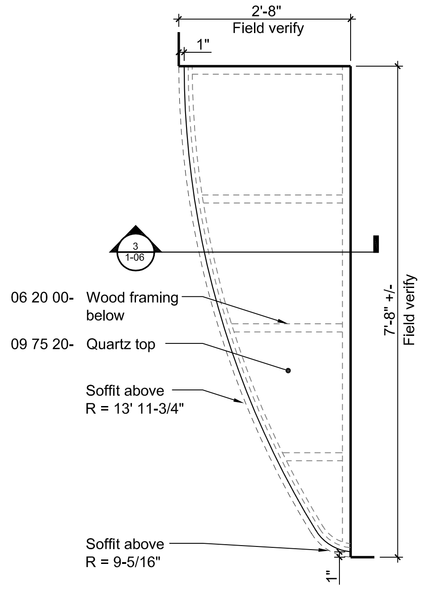

Plan 2

0 8 16 32
Scale 3/4" = 1'-0"

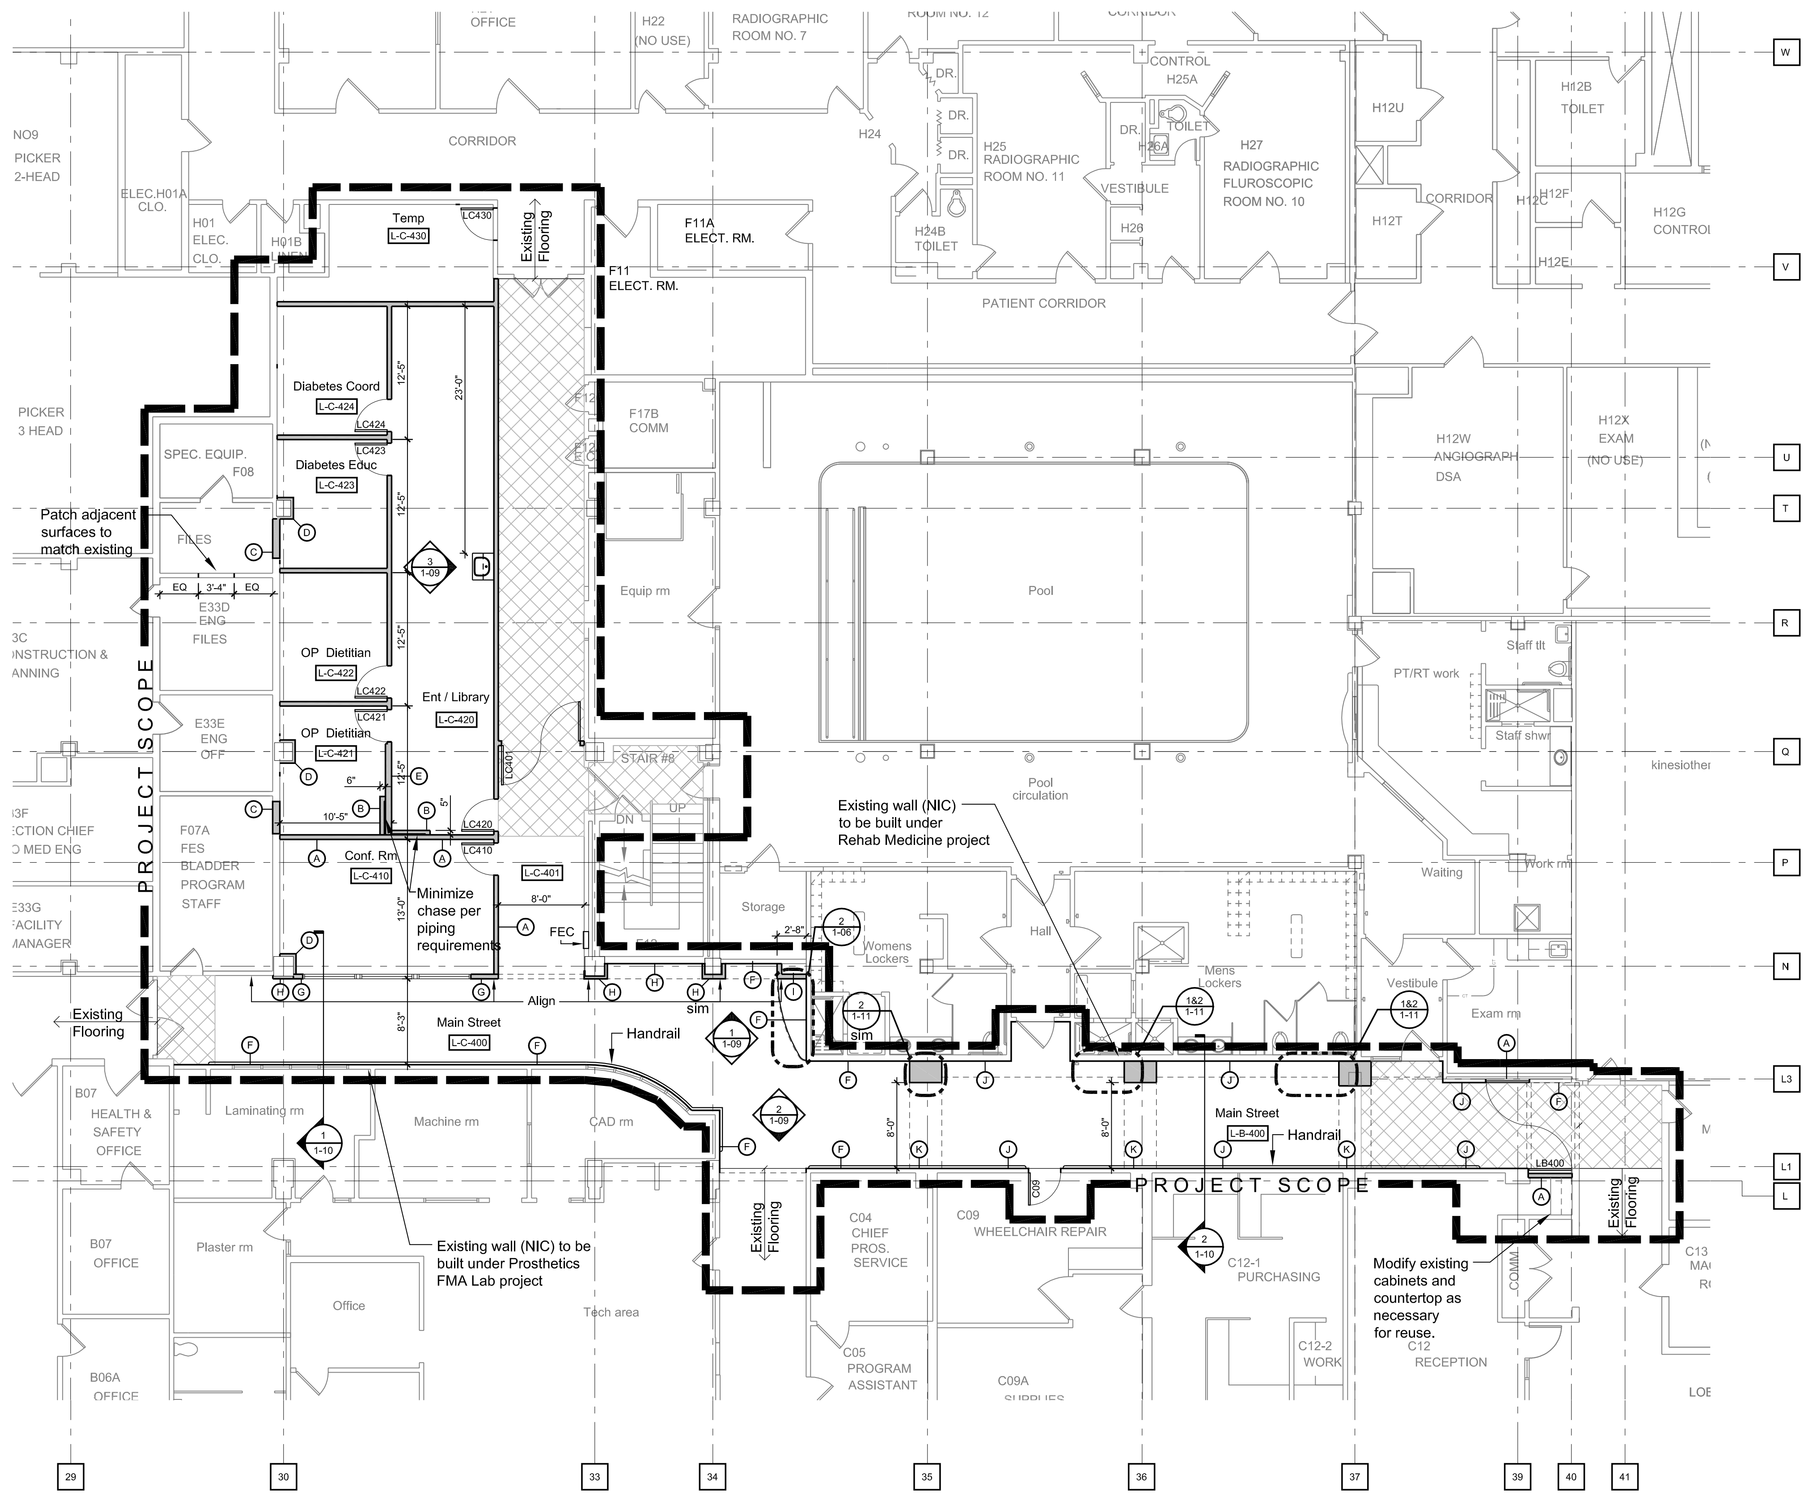

Partial Basement Floor Plan - Area 1 1

0 4' 8' 16'
Scale 1/8" = 1'-0"

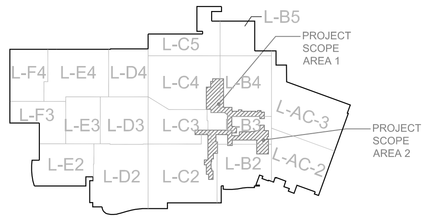

KEY PLAN - BASEMENT

Scale = None

WALL TYPE LEGEND

EXISTING WALLS TO REMAIN
NEW WALLS

1. ALL WALLS SHALL BE TYPE A, U.N.O.
2. ALL WALLS (STUDS/GYP. BD./BATT INSULATION) ARE TO EXTEND TIGHT TO STRUCTURE ABOVE, U.N.O.
3. ALL GYPSUM BOARD WILL BE TYPE 'X', U.N.O.
4. SEE LIFE SAFETY PLAN 1-02 FOR FIRE RATED AND SMOKE BARRIERS AND PARTITIONS.

(A) WALL TYPE A
092216 - 3 5/8" METAL STUD
092900 - ONE (1) LAYER 5/8" GYP BD ON EACH SIDE
072113 - FILL WITH ACOUSTICAL BATT INSULATION STC=48 BETWEEN STUDS (FOR 1 HR. RATED PARTITION COMPLY WITH UL U419 OR U465)

(B) WALL TYPE B
092216 - 3 5/8" METAL STUD
092900 - ONE (1) LAYER 5/8" GYP BD ON ROOM SIDE FROM FLOOR TO 6" ABOVE CEILING

(C) WALL TYPE C
092216 - 3 5/8" METAL STUDS OFFSET FOR WALL THICKNESS TO FILL OPENING
092900 - ONE (1) LAYER 5/8" GYP BD ON EACH SIDE TO ALIGN WITH ADJACENT FACE OF EXISTING WALL
072113 - FILL WITH ACOUSTICAL BATT INSULATION STC=48 BETWEEN STUDS (FOR 1 HR. RATED PARTITION COMPLY WITH UL U419 OR U465)

(D) WALL TYPE D
092216 - 1 1/2" METAL FURRING
092900 - ONE (1) LAYER 5/8" GYP BD ON ONE SIDE FROM FLOOR TO 6" ABOVE CEILING

(E) WALL TYPE E
092216 - 6" METAL STUD
092900 - ONE (1) LAYER 5/8" GYP BD ON EACH SIDE
072113 - FILL WITH ACOUSTICAL BATT INSULATION STC=48 BETWEEN STUDS

(F) WALL TYPE F
092900 - ONE (1) LAYER 5/8" GYP BD OVER EXISTING WALL

(G) WALL TYPE G
092216 - 3 5/8" METAL STUD
092900 - ONE (1) LAYER 5/8" GYP BD FACING ROOM SIDE, TWO (2) LAYERS FACING MAIN STREET SIDE FROM FLOOR TO 6" ABOVE CEILING
072113 - FILL WITH ACOUSTICAL BATT INSULATION STC=48 BETWEEN STUDS

(H) WALL TYPE H
1 1/2" FURRING
092900 - TWO (2) LAYERS GYP BD FACING MAIN STREET SIDE FROM FLOOR TO 6" ABOVE CEILING

(I) WALL TYPE I
092216 - 3 5/8" METAL STUD
092900 - TWO (2) LAYERS 5/8" GYP BD FACING MAIN STREET SIDE FROM FLOOR TO 6" ABOVE CEILING

(J) WALL TYPE J
WOOD PANEL OVER EXISTING WALL, SEE INTERIOR ELEVATIONS AND DETAILS

(K) WALL TYPE K
092900 - TWO (2) LAYERS 1/2" & 5/8" GYP BD FACING MAIN STREET SIDE FROM FLOOR TO 6" ABOVE CEILING, SEE INTERIOR ELEVATIONS AND DETAILS

AREAS OF WORK TO BE DONE DURING OFF HOURS. AREAS MUST BE CLEAN OF DUST AND DEBRIS DURING REGULAR HOURS.

△1 BID ISSUE	05-16-08
Revisions:	**Date**

CONSULTANTS:

FREDRICK, FREDRICK & HELLER ENGINEERS, INC.
672 EAST ROYALTON ROAD
BROADVIEW HTS., OHIO 44147
TEL. (440) 546-9696
FAX: (440) 546-9699

STATE OF OHIO
WILLIAM C. AYARS
7259
REGISTERED ARCHITECT

ARCHITECT:

Perspectus architecture
13212 Shaker Square Suite 204 Cleveland, Ohio 44120
P. 216.752.1800 F.216.752.3833

DESIGN AND CONSTRUCTION DOCUMENTS AS INSTRUMENTS OF SERVICE ARE GIVEN IN CONFIDENCE AND REMAIN THE PROPERTY OF PERSPECTUS ARCHITECTURE. THE USE OF THE DESIGN AND CONSTRUCTION DOCUMENTS FOR PURPOSES OTHER THAN THE SPECIFIC PROJECT NAMED HEREIN IS STRICTLY PROHIBITED WITHOUT THE EXPRESSED WRITTEN CONSENT OF PERSPECTUS ARCHITECTURE.

Drawing Title: **PARTIAL BASEMENT FLOOR PLAN AREA 1**

Approved: Project Director

Project Title: **PROSTHETICS RENOVATIONS**

Location: **VAMC - WADE PARK**

Date: 03-12-08 | Checked: **TEH** | Drawn: **TKT**

Project Number: 541-05-1071

Building Number: 1

Drawing Number: **1-06**

Dwg. of

Office of Facilities Management

Department of Veterans Affairs