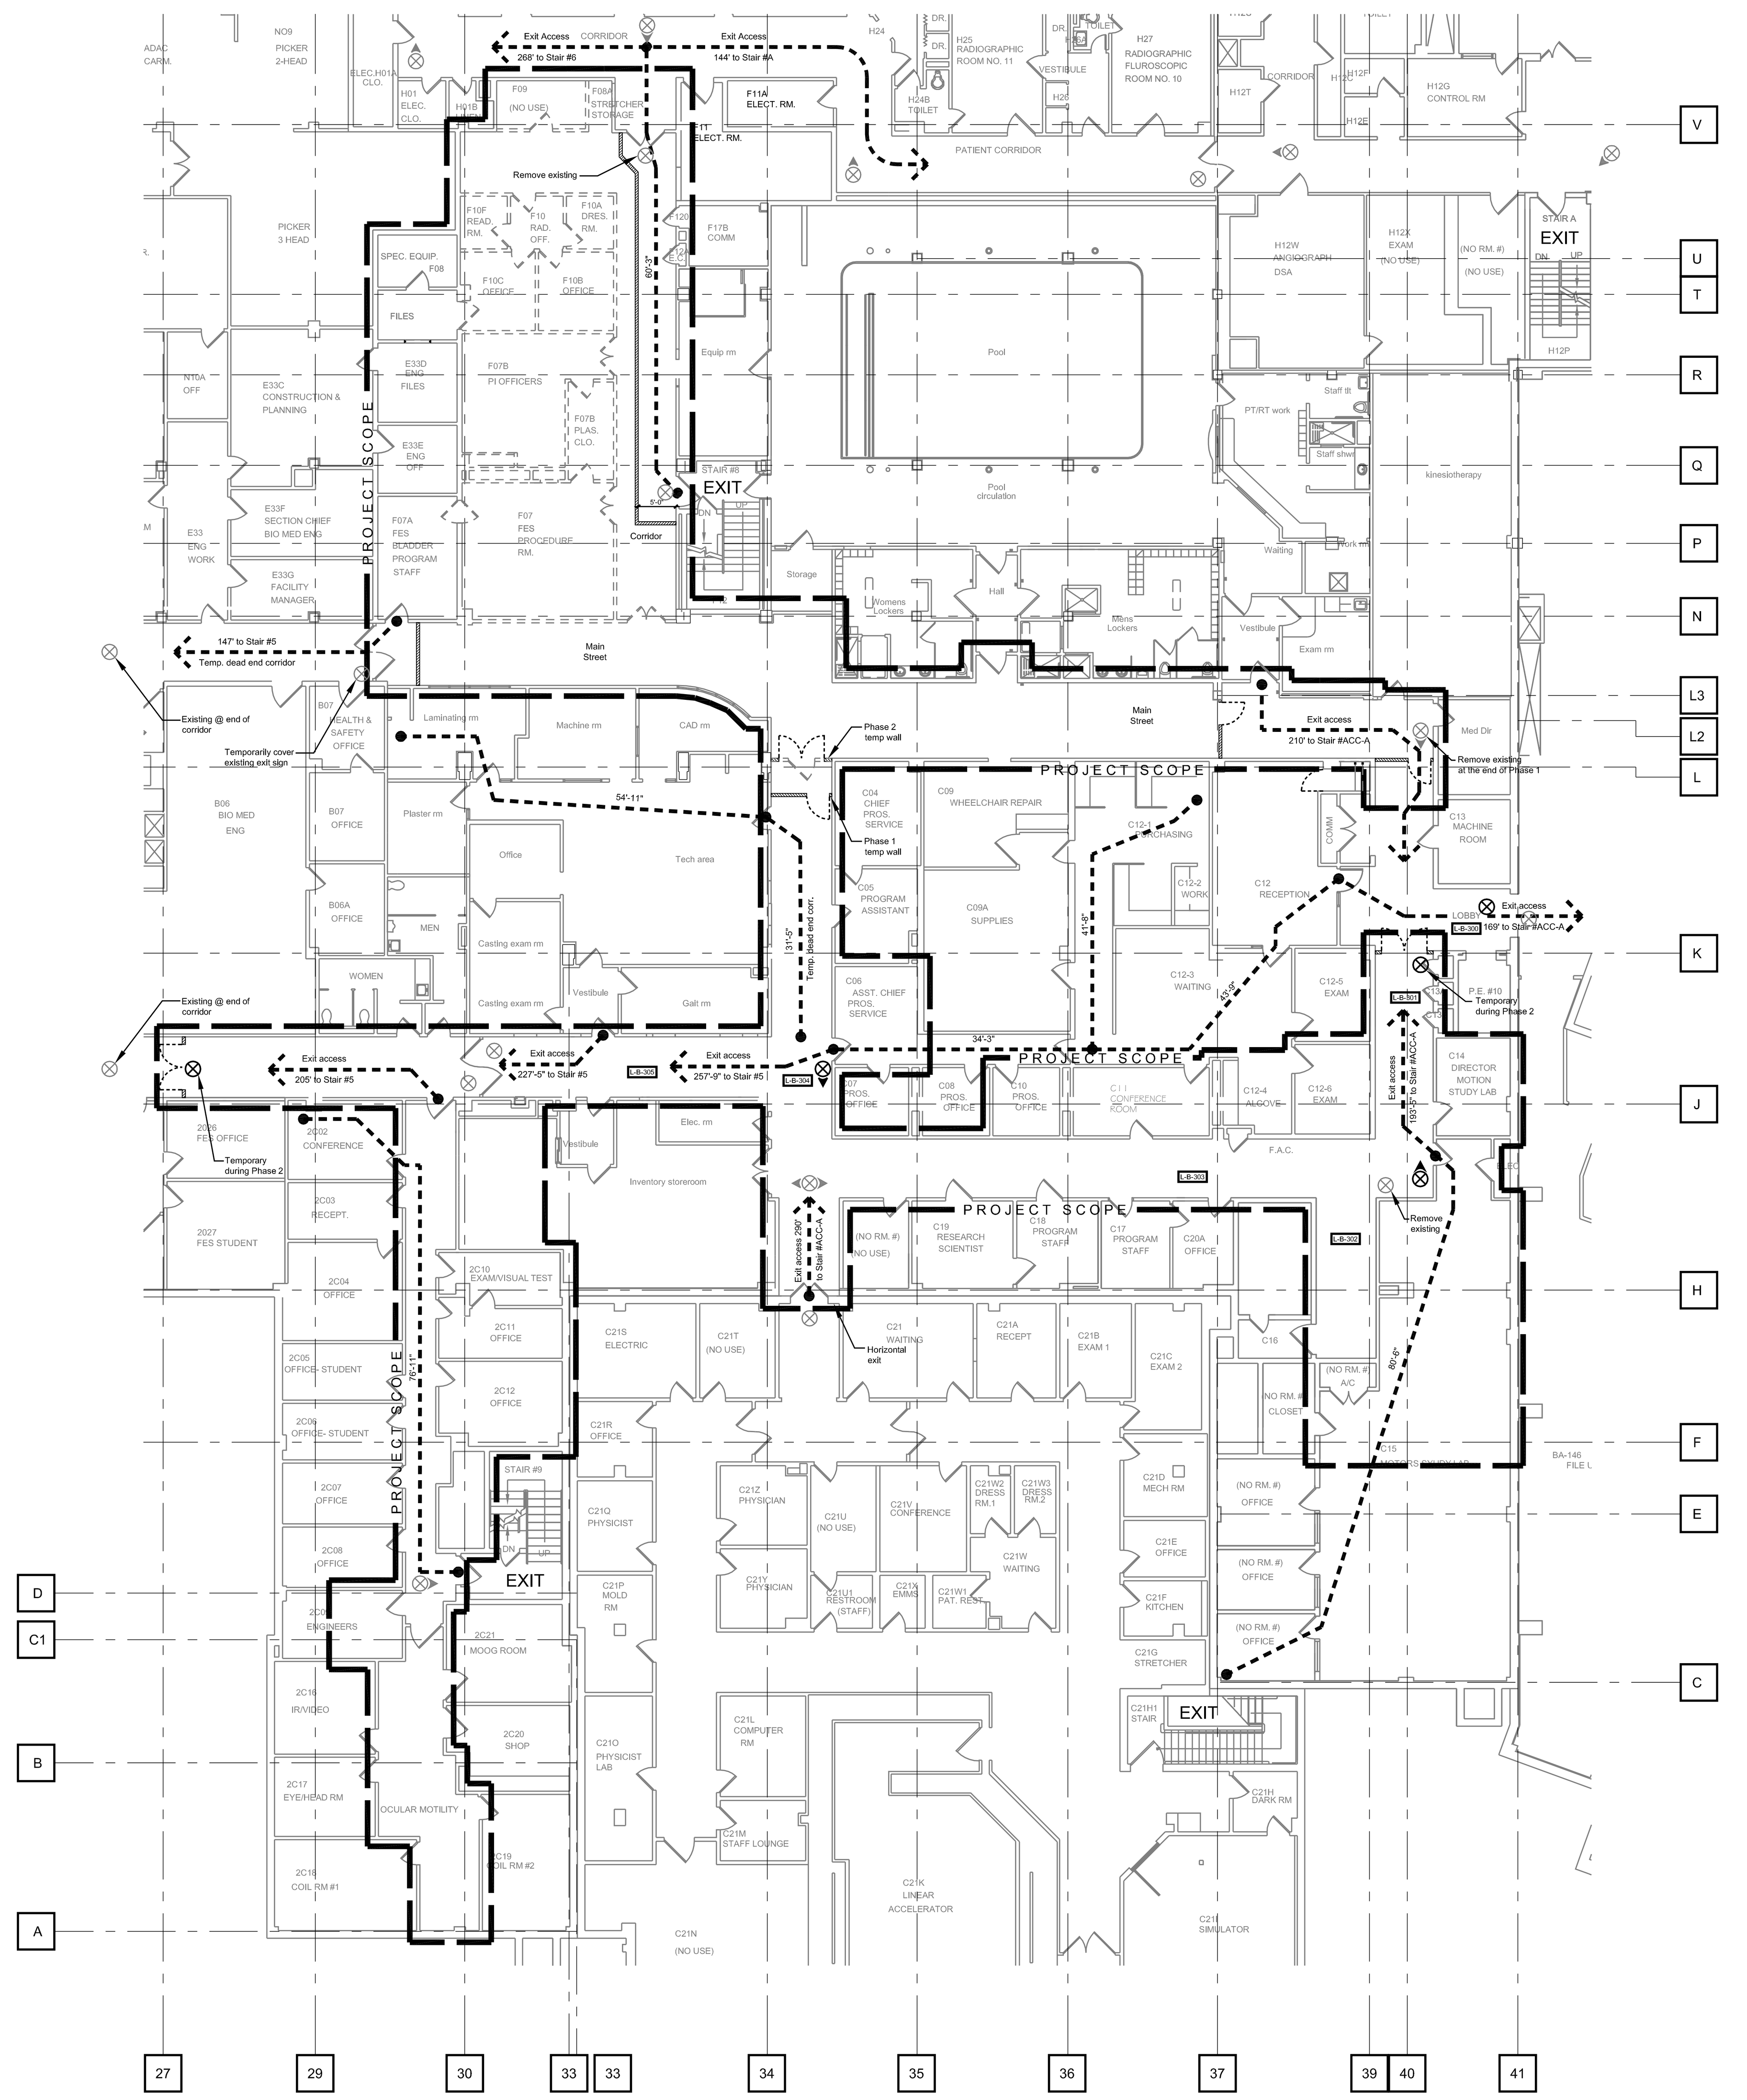

Partial Basement Floor Interim Life Safety Plan

0 8' 16' 32'
Scale 1/16" = 1'-0"

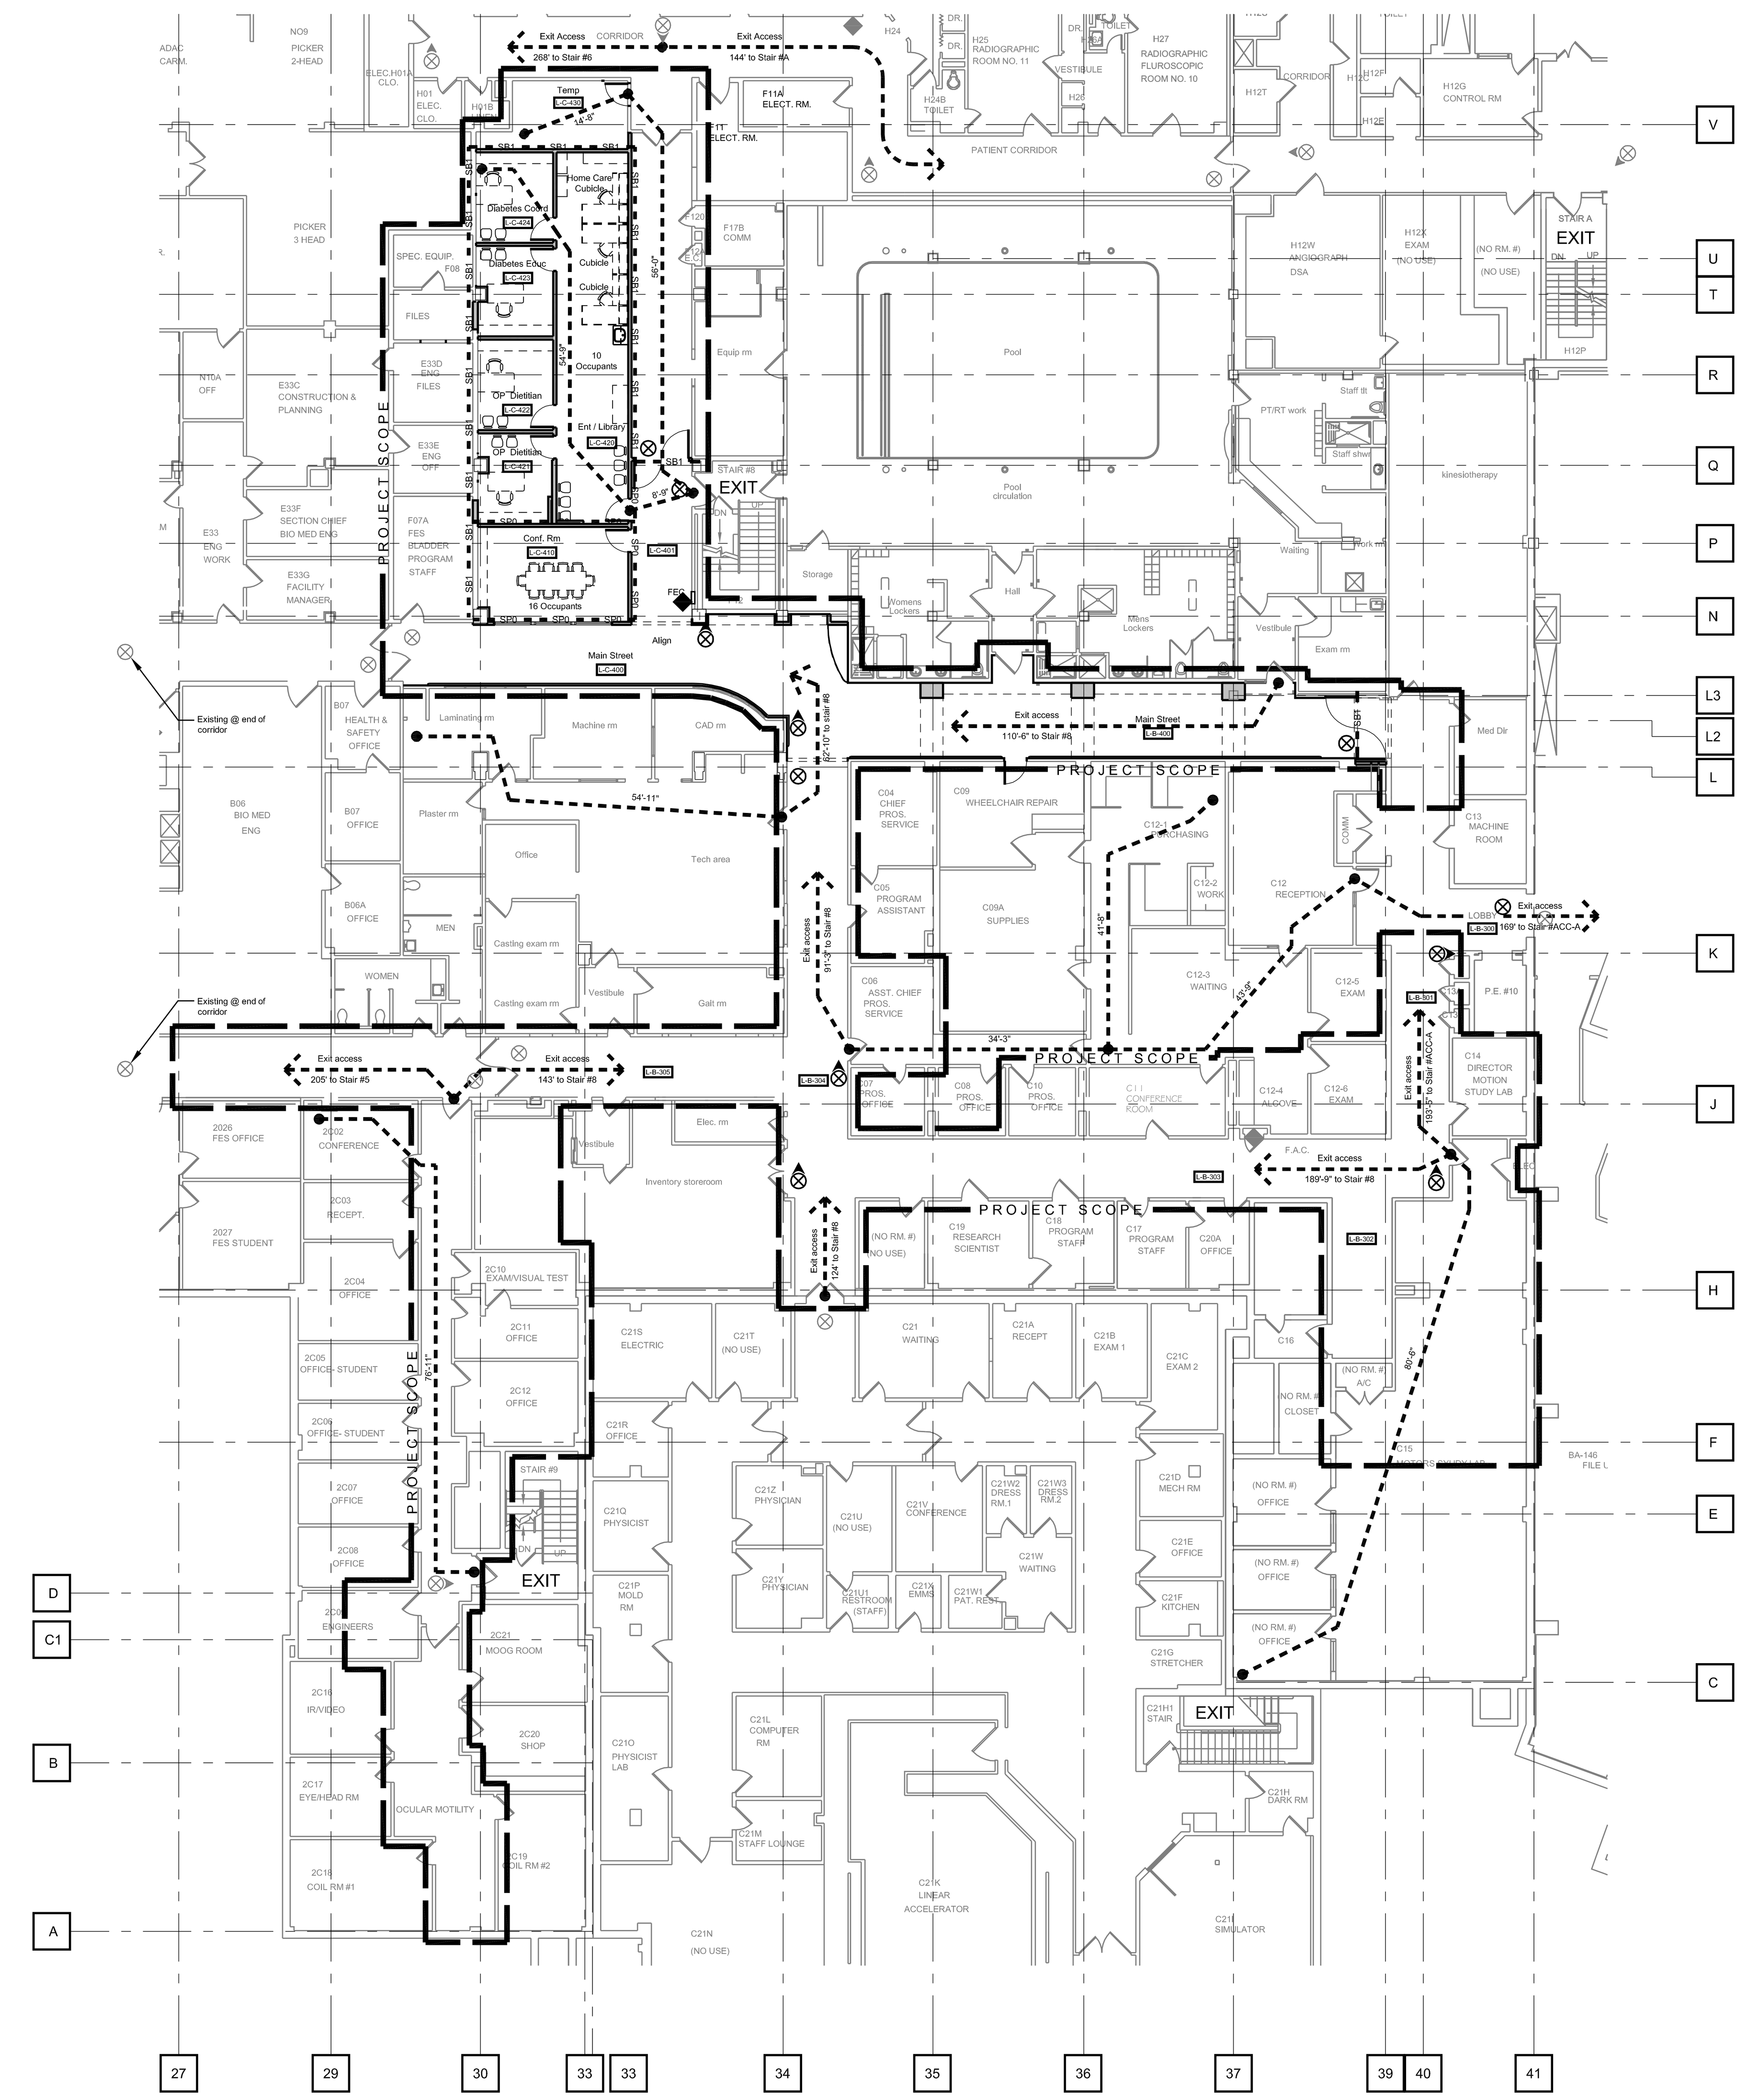

Partial Basement Floor Final Life Safety Plan

0 8' 16' 32'
Scale 1/16" = 1'-0"

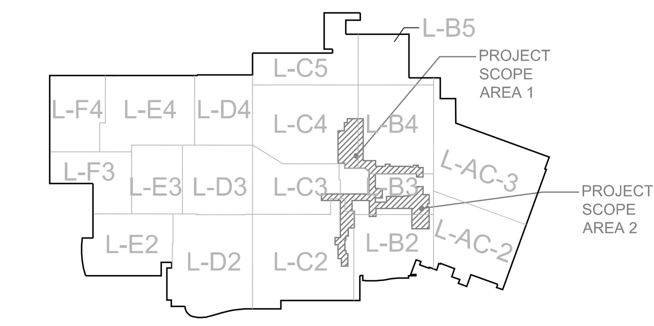


## KEY PLAN - BASEMENT

Scale = None

LIFE SAFETY PLAN LEGEND:

- XF 2 — EXISTING 2 HR FIRE BARRIER
- XSB — EXISTING 1 HR SMOKE BARRIER
- XSP — EXISTING SMOKE PARTITION - 0 HR
- FB 1 — NEW 1 HR FIRE BARRIER
- SB1 — NEW 1 HR SMOKE BARRIER;
- SP0 — NEW SMOKE PARTITION - 0 HR
- EXISTING FIRE EXTINGUISHER
- NEW FIRE EXTINGUISHER TO BE PROVIDED BY OWNER
- EXISTING EXIT SIGN
- NEW EXIT SIGN

LIFE SAFETY PLAN GENERAL NOTES:

1. SEE COVER SHEET FOR APPLICABLE CODE INFORMATION.
2. CONTRACTOR SHALL INFORM ARCHITECT AND OWNER IMMEDIATELY OF ANY DISCREPANCIES IN EXISTING RATED WALL CONSTRUCTION AND NON-CONFORMING PENETRATIONS.
3. MODIFY EXISTING WALLS WITHIN PROJECT SCOPE TO BE IN COMPLIANCE WITH REQUIRED FIRE & SMOKE RATINGS.

| Revisions: | Date |
|---|---|
| BID ISSUE | 05-16-08 |

**CONSULTANTS:**

FREDRICK, FREDRICK & HELLER ENGINEERS, INC.
672 EAST ROYALTON ROAD
BROADVIEW HTS., OHIO 44147
TEL. (440) 546-9696
FAX: (440) 546-9699

STATE OF OHIO
WILLIAM C. AYARS
7259
REGISTERED ARCHITECT

**ARCHITECT:**

Perspectus architecture
13212 Shaker Square Suite 204 Cleveland, Ohio 44120
P. 216.752.1800 F.216.752.3833

DESIGN AND CONSTRUCTION DOCUMENTS AS INSTRUMENTS OF SERVICE ARE GIVEN IN CONFIDENCE AND REMAIN THE PROPERTY OF PERSPECTUS ARCHITECTURE. THE USE OF THIS DESIGN AND THESE CONSTRUCTION DOCUMENTS FOR PURPOSES OTHER THAN THE SPECIFIC PROJECT NAMED HEREIN IS STRICTLY PROHIBITED WITHOUT THE EXPRESSED WRITTEN CONSENT OF PERSPECTUS ARCHITECTURE.

Drawing Title
**PARTIAL BASEMENT FLOOR LIFE SAFETY PLAN**

Approved: Project Director

Project Title
**PROSTHETICS RENOVATIONS**

Location
**VAMC - WADE PARK**

| Date | Checked | Drawn |
|---|---|---|
| 03-12-08 | TEH | TKT |

Project Number
541-05-1071

Building Number
1

Drawing Number
**1-02**

Dwg. of

**Office of Facilities Management**

Department of Veterans Affairs

VA FORM 08-6231, OCT 1978