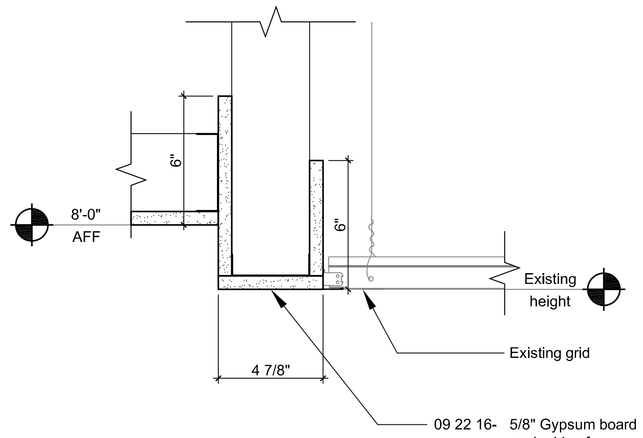

Detail 3

0 2 4 8
Scale 3" = 1'-0"

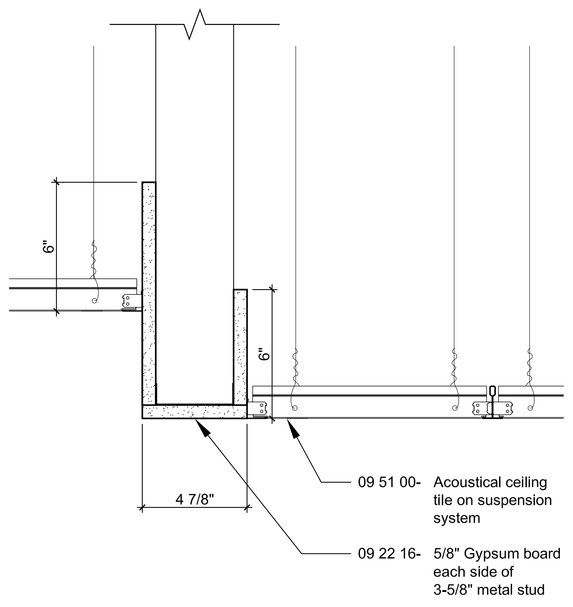

Detail 2

0 2 4 8
Scale 3" = 1'-0"

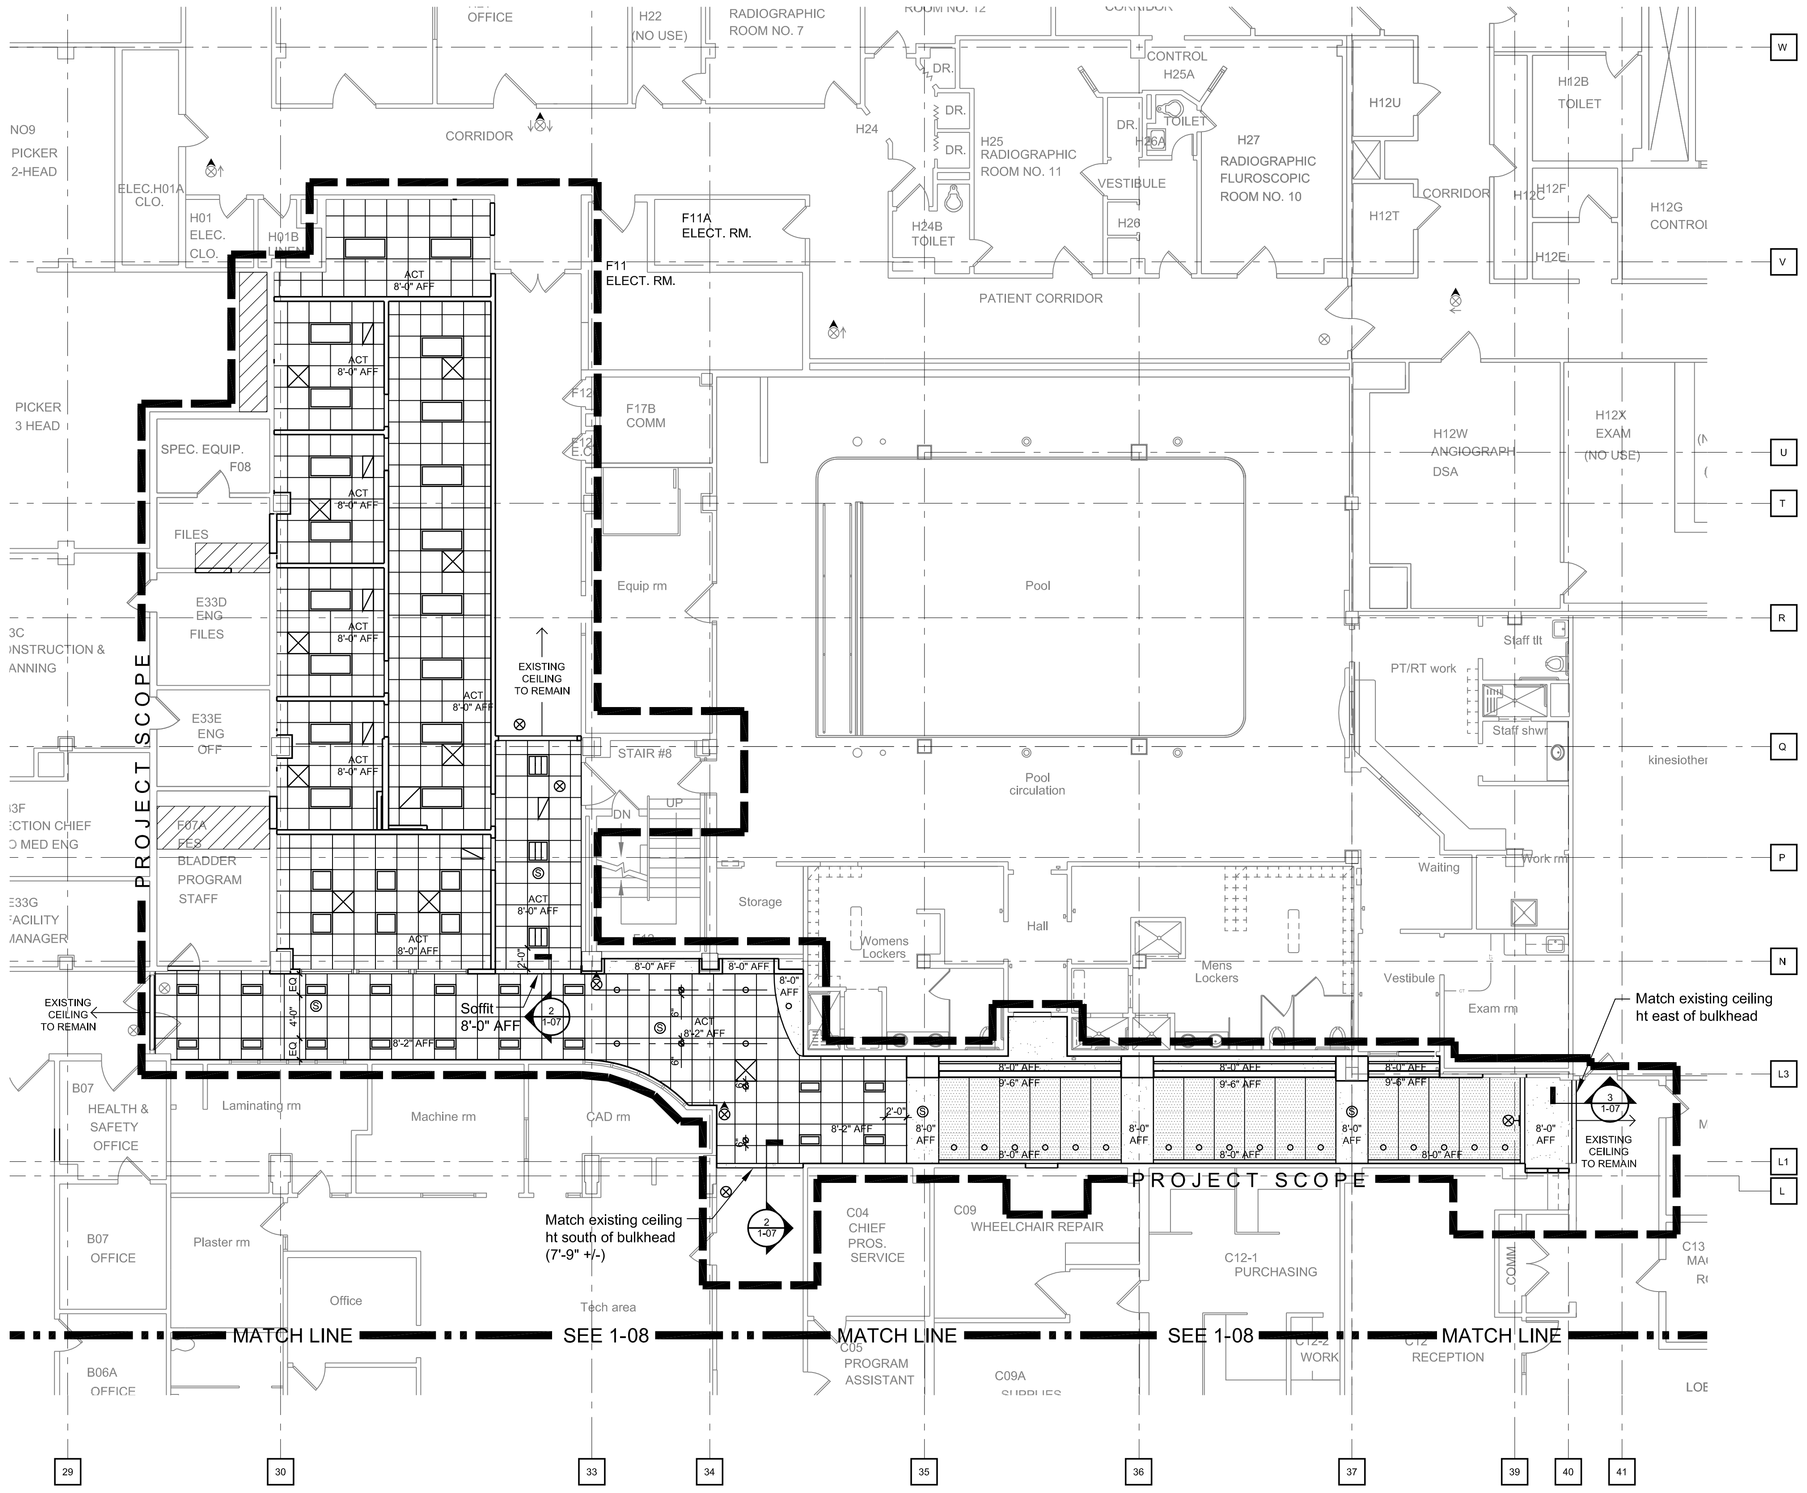

Partial Basement Floor Reflected Ceiling Plan - Area 1 1

0 4' 8' 16'
Scale 1/8" = 1'-0"

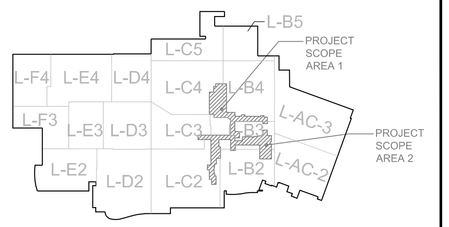

KEY PLAN - BASEMENT

Scale = None

REFLECTED CEILING PLAN LEGEND:

- GYPSUM BOARD CEILING OR SOFFIT (PAINTED)
- 2' x 2' ACOUSTICAL CEILING PANEL SYSTEM
- 2' x 4' CURVED METAL CEILING PANEL SYSTEM
- EXISTING CEILING GRID AND TILES TO BE REUSED. DAMAGED ITEMS SHALL BE REPLACED WITH NEW TO MATCH EXISTING.
- 2' x 4' LIGHT FIXTURE
- 2' x 2' LIGHT FIXTURE
- 2' x 2' DIRECT - INDIRECT LIGHT FIXTURE
- 1' x 2' LIGHT FIXTURE
- RECESSED DOWNLIGHT
- SUPPLY DIFFUSER
- RETURN/ EXHAUST GRILLE
- EXISTING EXIT SIGN
- NEW EXIT SIGN - CLG MTD
- NEW EXIT SIGN - WALL MTD
- SPEAKER - CLG MTD

REFLECTED CEILING PLAN NOTES:

1. SEE SPECIFICATION SECTION 095100 FOR ACOUSTICAL CEILING PANEL SYSTEM SCHEDULE.
2. CENTER CIELING GRID

BID ISSUE	05-16-08
Revisions:	**Date**

CONSULTANTS:

FREDRICK, FREDRICK & HELLER ENGINEERS, INC.
672 EAST ROYALTON ROAD
BROADVIEW HTS., OHIO 44147
TEL. (440) 546-9696
FAX: (440) 546-9699

STATE OF OHIO
WILLIAM C. AYARS
7259
REGISTERED ARCHITECT

ARCHITECT:

Perspectus architecture
13212 Shaker Square Suite 204 Cleveland, Ohio 44120
P. 216.752.1800 F.216.752.3833

DESIGN AND CONSTRUCTION DOCUMENTS AS INSTRUMENTS OF SERVICE ARE GIVEN IN CONFIDENCE AND REMAIN THE PROPERTY OF PERSPECTUS ARCHITECTURE. THE USE OF THIS DESIGN AND THESE CONSTRUCTION DOCUMENTS FOR PURPOSES OTHER THAN THE SPECIFIC PROJECT NAMED HEREIN IS STRICTLY PROHIBITED WITHOUT THE EXPRESSED WRITTEN CONSENT OF PERSPECTUS ARCHITECTURE.

Drawing Title
PARTIAL BASEMENT FLOOR REFLECTED CEILING PLAN AREA 1

Approved: Project Director

Project Title
PROSTHETICS RENOVATIONS

Location
VAMC - WADE PARK

Date 03-12-08 | Checked **TEH** | Drawn **TKT**

Project Number
541-05-1071

Building Number
1

Drawing Number
1-07
Dwg. of

Office of Facilities Management
Department of Veterans Affairs

VA FORM 08-6231, OCT 1978