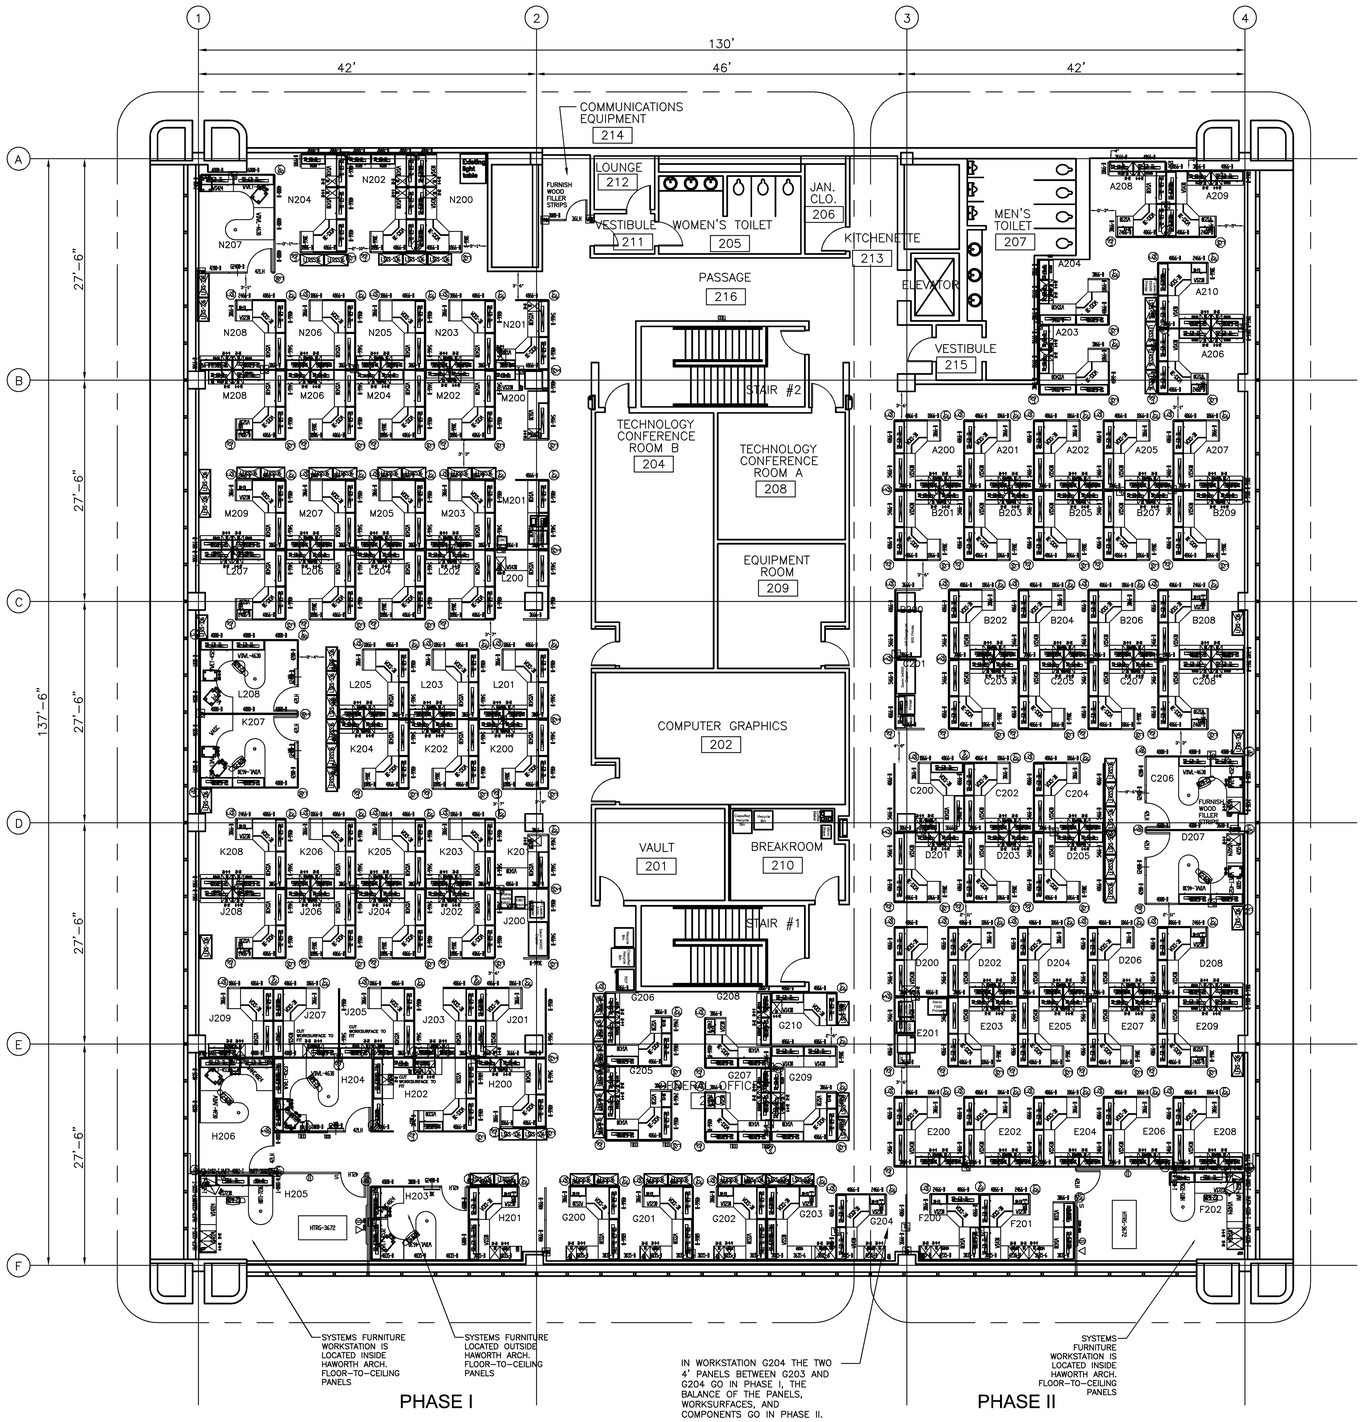


## SYSTEMS FURNITURE - SECOND FLOOR PLAN

SCALE: 1/8" = 1'-0"

## GENERAL NOTES:

1. ALL SYSTEMS FURNITURE IS HAWORTH OR APPROVED EQUAL. WORK WILL BE PERFORMED IN TWO PHASES AS SHOWN ON FLOOR PLAN.
2. CONTRACTOR IS RESPONSIBLE FOR FIELD VERIFYING ALL DIMENSIONS, PROVIDE TAKEOFF OF ALL PARTS REQUIRED, AND REPLACE ANY MISSING OR DAMAGED PARTS AT NO COST TO THE GOVERNMENT. SUBMIT PARTS LIST AND DRAWING DETAILING ANY CHANGES PRIOR TO ORDERING MATERIALS.
3. THE AREA SHAILL BE CLEARED OF ALL EXISTING FURNITURE BY THE CONSTRUCTION CONTRACTOR.
4. INCLUDE ALL FLUSH MOUNT KITS, PANEL MOUNT KITS, POWER TRANSITION KITS, POWER POLES, AND ALL ACCESSORIES TO PROVIDE A COMPLETE INSTALLATION.
5. PROVIDE ONE SIGN HOLDER PER WORKSTATION AND WORK AREA.
6. KEY EACH WORKSTATION WITH THE SAME LOCK NUMBER FOR ALL COMPONENTS IN THE WORKSTATION. DO NOT DUPLICATE KEY NUMBERS. ALL FLIPPER DOORS, DRAWERS, AND LATERAL FILES HAVE LOCKS.
7. PROVIDE ONE SHELF DIVIDER PER SHELF.
8. PROVIDE PORTED RACEWAY COVERS AND ONE ISOLATED GROUND RECEPTACLE WHERE THE COMPUTER WILL BE LOCATED IN EACH WORKSTATION. ALSO PROVIDE PORTED RACEWAY COVERS AND ISOLATED GROUND RECEPTACLES WHERE PRINTERS AND PLOTTERS ARE DESIGNATED TO BE LOCATED.
9. FURNISH ONE RECEPTACLE IN EACH POWERED PANEL. ENSURE THESE ARE NOT LOCATED BEHIND DRAWER PEDESTALS.
10. ALL CORNER COMPUTER WORK SURFACES WILL BE "WCKS" STYLE.
11. ALL SHELVES AND FLIPPER DOORS WILL BE DOUBLE STACKED IN 80" HIGH WORKSTATIONS.
12. FURNISH BLINDS ON ALL SYSTEMS FURNITURE WINDOWS.
13. PROVIDE ONE COAT HOOK PER WORKSTATION.
14. PROVIDE WIRE MANAGEMENT FOR ANY TASK LIGHT CORDS WHICH CANNOT BE CONCEALED BEHIND TACKBOARDS.
15. FURNISH 16" HIGH TACKBOARDS UNDER EVERY SHELF UNIT.
16. ALL FLIPPER DOOR FRONTS WILL BE HC-62 GRAYTONE VIDENE FINISH EXCEPT WORKSTATIONS F202 AND H205 WHICH WILL BE PLACES "HOR4" VM-A MAHOGANY STAIN CASE WITH BISCOTTI MACAROON FN-AR FABRIC.
17. ALL TASK LIGHTS WILL BE ENERGY SAVING TYPE WITH T-8 LAMPS INCLUDED. LIGHT CASE COLOR WILL BE TR-G GRAYTONE.
18. ALL DRAWER UNITS IN 80" HIGH WORKSTATIONS WILL BE ROLL-AROUND TYPE. ONE DRAWER UNIT IN WORKSTATIONS F202 AND H205 WILL BE ROLL-AROUND TYPE. ALL OTHER DRAWER UNITS WILL BE CONNECTED TO THE UNDERSIDE OF THE WORK SURFACES. ALL DRAWERS EXCEPT DRAWERS IN WORKSTATIONS F202 AND H205 WILL BE TR-G GRAYTONE. DRAWERS IN F202 AND H205 WILL BE VM-4 MAHOGANY STAIN WITH TR-G GRAYTONE TRIM.
19. ALL TRIM ON THIS JOB IS TR-G GRAYTONE. ALL WORKSURFACES ARE H-62 GRAYTONE EXCEPT WORKSTATIONS F202 AND H205 WHICH ARE H-62 GRAYTONE WITH VM-4 MAHOGANY STAIN WOOD EDGE TRIM.
20. THE BASIC PANEL COLOR IS BASKETWEAVE NATURAL F-EA FABRIC. ACCENT INTERIOR CORRIDOR COLORS FOR PANELS ARE DESIGNATED ON THE DRAWINGS. ALL TACKBOARDS ARE BISCOTTI MACARRON FN-AR.
21. FURNISH FLOOR-TO-CEILING WALLS FOR THE TWO CORNER OFFICES, CUSTOM FIT WALLS ADJACENT TO WINDOWS BACK TO THE WINDOW MULLION. FURNISH WIRING INSIDE PANELS FOR A LIGHT SWITCH, TWO RECEPTACLES AND ONE NETWORK RECEPTACLE. NONE OF THE FLOOR-TO-CEILING WALLS ARE GLASS. ALL PANELS FINISHES WILL BE SELECTED FROM MANUFACTURER'S STANDARD VINYL FINISHES. FURNISH TRIM TO MATCH TR-G GRAYTONE. FURNISH A DOOR STAINED TO COORDINATE WITH VM-4 MAHOGANY STAIN.
22. FURNISH ONE 52" HIGH MARKER BOARD FOR EACH OF THE TWO CORNER OFFICES WITH FLOOR-TO-CEILING WALLS.

PLOT SCALE: 1"= 1"

US AIR FORCE / AEDC
ARNOLD AFB, TN

DESCRIPTION OF REVISION

| | |
|---|---|
| Drawn by: MELSON-CM | Job No: 00010836 |
| Designed by: ESTABROOKS-BP | File No: 0309719 |
| Drawing Check: MCFADDEN-JD | |
| Engineering Check: THROWEBERRY-WA | |
| System Engineer: ESTABROOKS-BP | Approved by: BURKE-MJ |
| Drawing Index No: 63412101 | Building No: 1099 |
| Date Appr: 4/15/05 | |

RENOVATE OPS BLDG.
OFFICE AREA BLDG. 1099, SECOND FLOOR

SYSTEMS FURNITURE
SECOND FLOOR PLAN

Drawing Number: LET32289.IF1 Rev: Sh. 1 of 1

Sheet Reference Number: IF1

Sheet 2 of 12

Property of AEDC
For Official Use Only