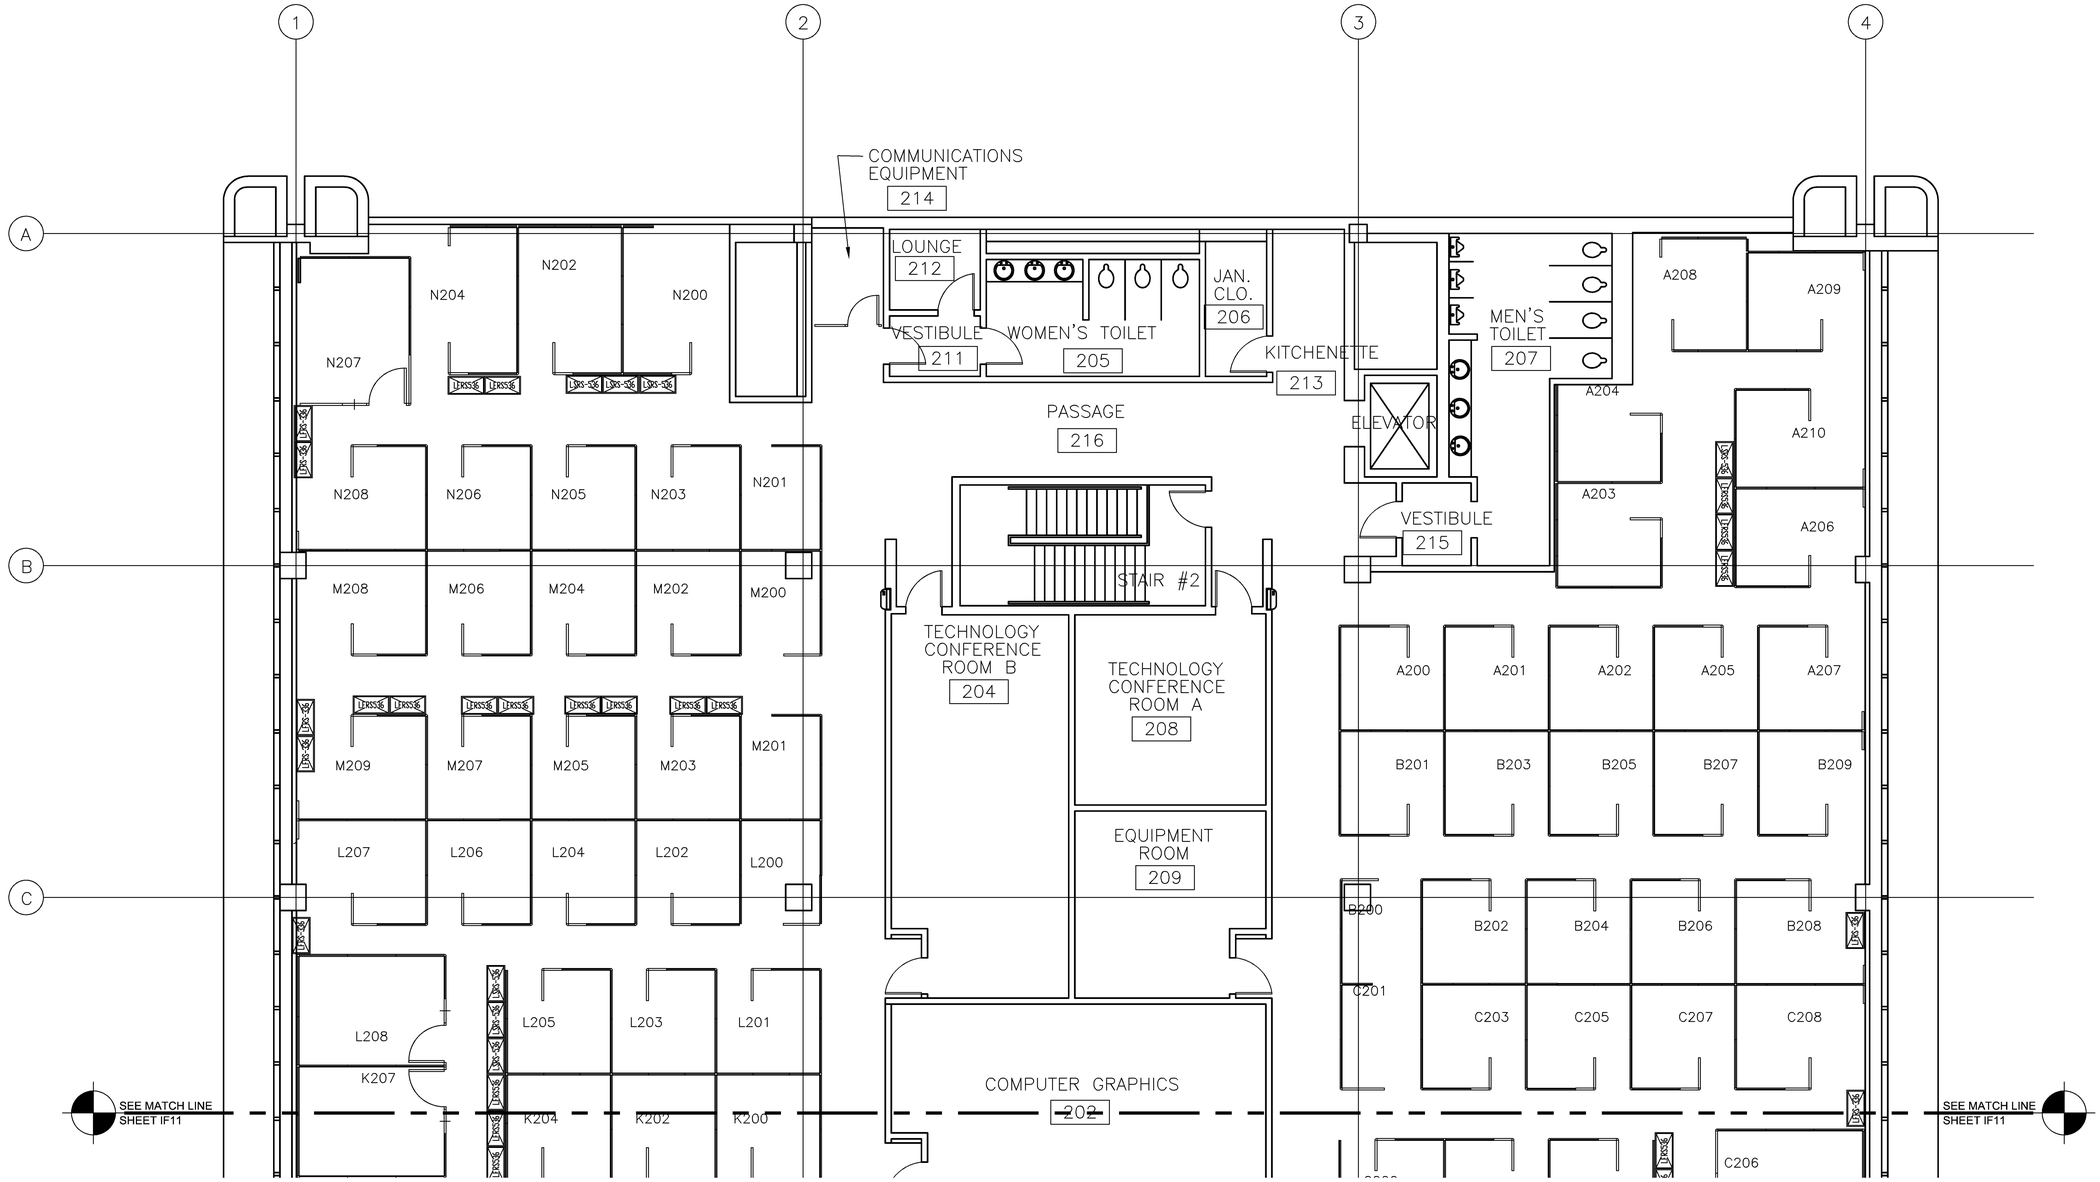


## SYSTEMS FURNITURE - NORTH FILES/TABLES PLAN

SCALE: 3/16" - 1'-0"

### LEGEND:

LFXS-S36 — LATERAL FILES, FURNISH ALL FILES WITH FRONT-TO-BACK HANGING BARS, LETTER SIZE, WITH LOCKS, 5 HIGH CABINETS NEXT TO SYSTEMS FURNITURE, 3 HIGH CABINETS UNDER WINDOWS, KEY EACH BANK OF FILE CABINETS THE SAME. ALL CABINETS TO BE GRAYTONE

K200 WORKSTATION NUMBER

ALL OTHER SYMBOLS ARE BASED ON HAWORTH SYSTEMS FURNITURE SOFTWARE SYMBOLS.

PLOT SCALE: 1" = 1'

US AIR FORCE / AEDC
ARNOLD AFB, TN

DESCRIPTION OF REVISION

| | | | |
|---|---|---|---|
| Drawn by: MELSON-CM | Job No: 00010836 | | Drawing Index No: 63412101 |
| Designed by: ESTABROOKS-BP | File No: 0309719 | | Building No: 1099 |
| Drawing Check: MCFADDEN-JD | | | |
| Engineering Check: THRONEBERRY-WA | | | |
| System Engineer: ESTABROOKS-BP | Approved by: BURKE-MJ | | Date Appr: 4/15/05 |

RENOVATE OPS BLDG.
OFFICE AREA BLDG. 1099, SECOND FLOOR

SYSTEMS FURNITURE
NORTH FILES/TABLES PLAN

Drawing Number: LET32289.IF10 Rev: Sh. 1 of 1

Sheet Reference Number: IF10

Sheet 11 of 12

Property of AEDC
For Official Use Only