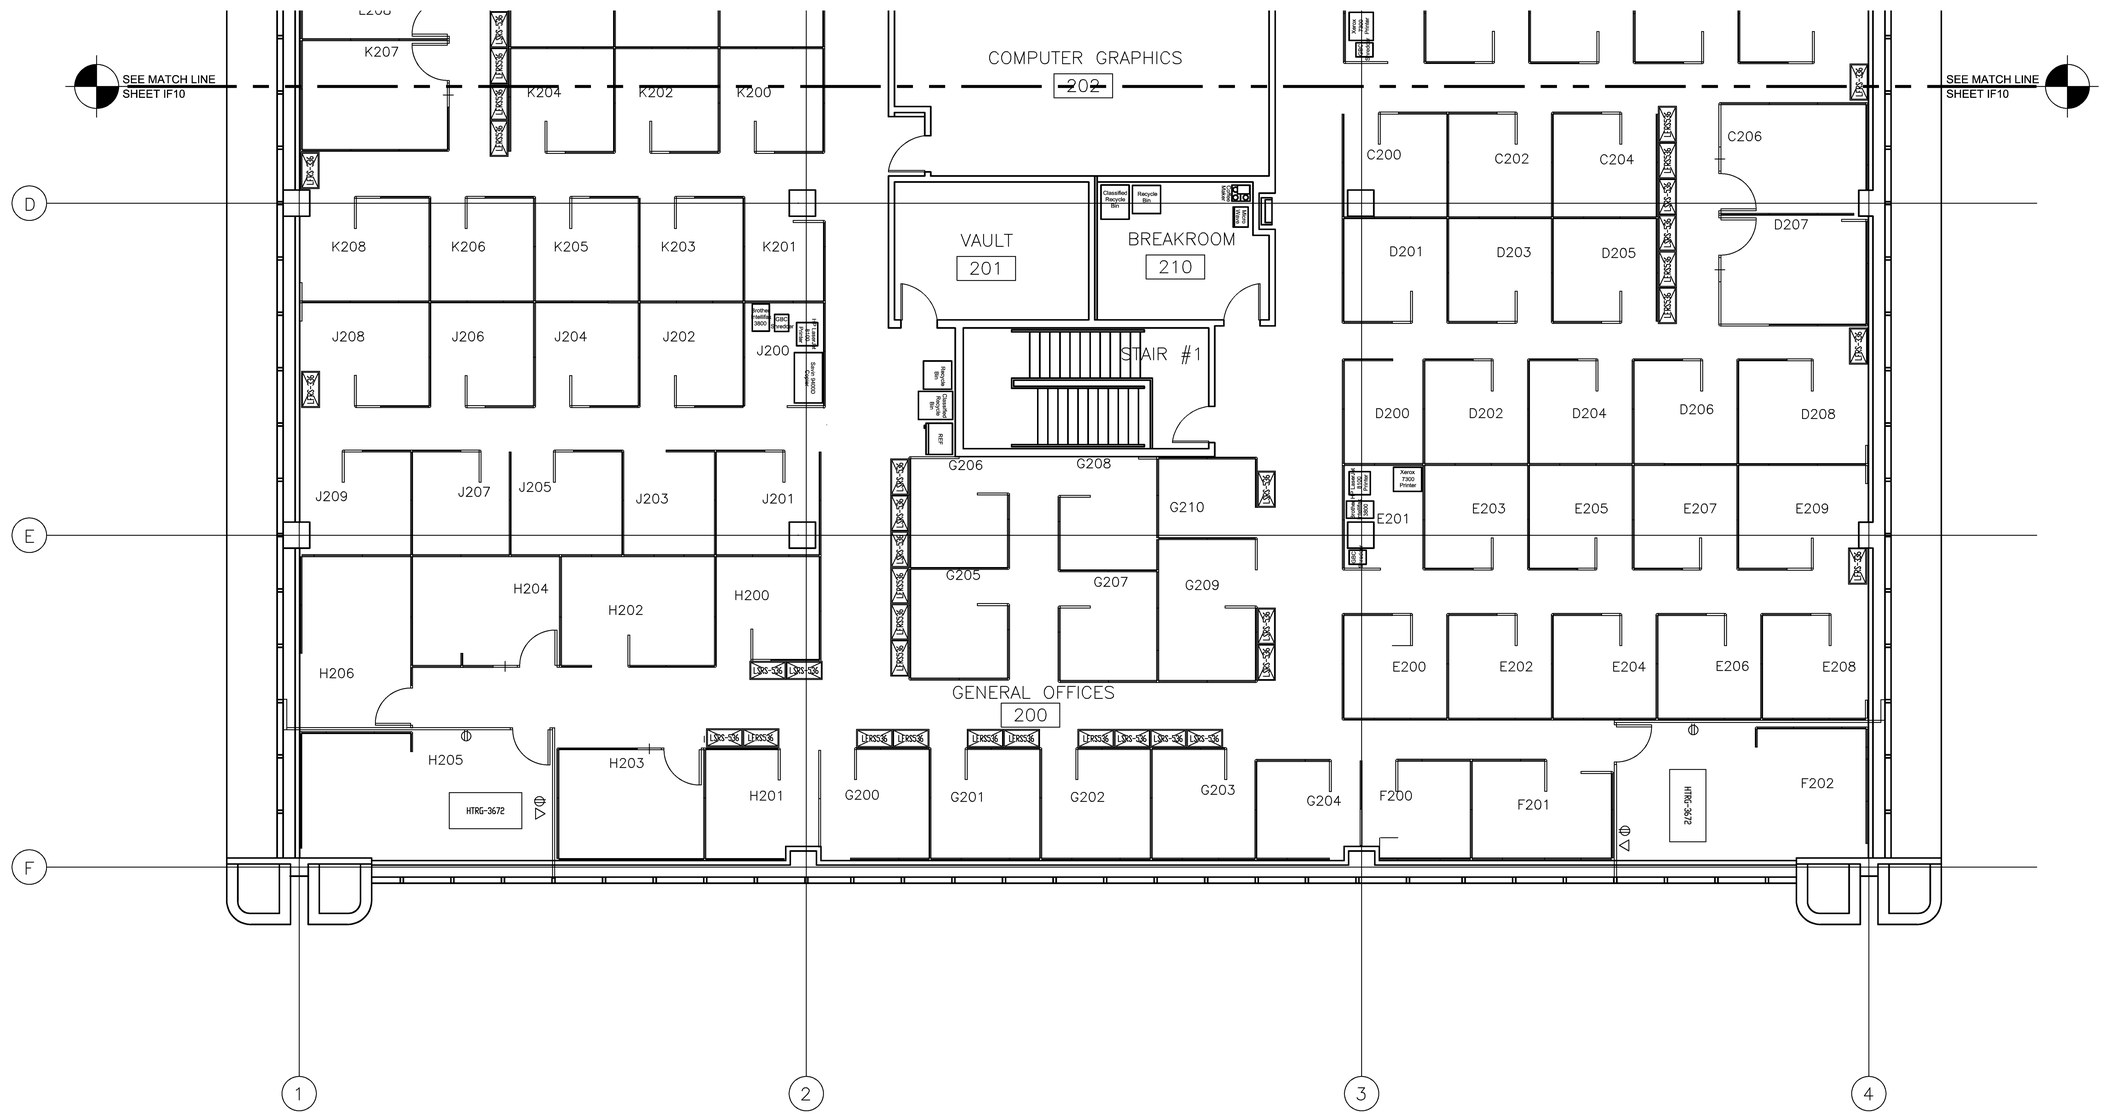


## SYSTEMS FURNITURE - SOUTH FILES/TABLES PLAN

SCALE: 3/16" - 1'-0"

### LEGEND:

LFXS-536 — LATERAL FILES, FURNISH ALL FILES WITH FRONT-TO-BACK HANGING BARS, LETTER SIZE, WITH LOCKS, 5 HIGH CABINETS NEXT TO SYSTEMS FURNITURE, 3 HIGH CABINETS UNDER WINDOWS, KEY EACH BANK OF FILE CABINETS THE SAME. ALL CABINETS TO BE GRAYTONE

HTRG-3672 — CONFERENCE TABLE, 36"X72" WITH WOOD TRIM AND LAMINATE TOP

K200 WORKSTATION NUMBER

ALL OTHER SYMBOLS ARE BASED ON HAWORTH SYSTEMS FURNITURE SOFTWARE SYMBOLS.

Property of AEDC
For Official Use Only

PLOT SCALE: 1" = 1'

US AIR FORCE / AEDC
ARNOLD AFB, TN

DESCRIPTION OF REVISION

| | | | |
|---|---|---|---|
| Drawn by: MELSON-CM | Job No: 00010836 | | Drawing Index No: 63412101 |
| Designed by: ESTABROOKS-BP | File No: 0309719 | | Building No: 1099 |
| Drawing Check: MCFADDEN-JD | | | |
| Engineering Check: THRONEBERRY-WA | | | |
| System Engineer: ESTABROOKS-BP | Approved by: BURKE-MJ | | Date Appr: 4/15/05 |

RENOVATE OPS BLDG.
OFFICE AREA BLDG. 1099, SECOND FLOOR

SYSTEMS FURNITURE
SOUTH FILES/TABLES PLAN

Drawing Number: LET32289.IF11 Rev: Sh. 1 of 1

Sheet Reference Number: IF11

Sheet 12 of 12