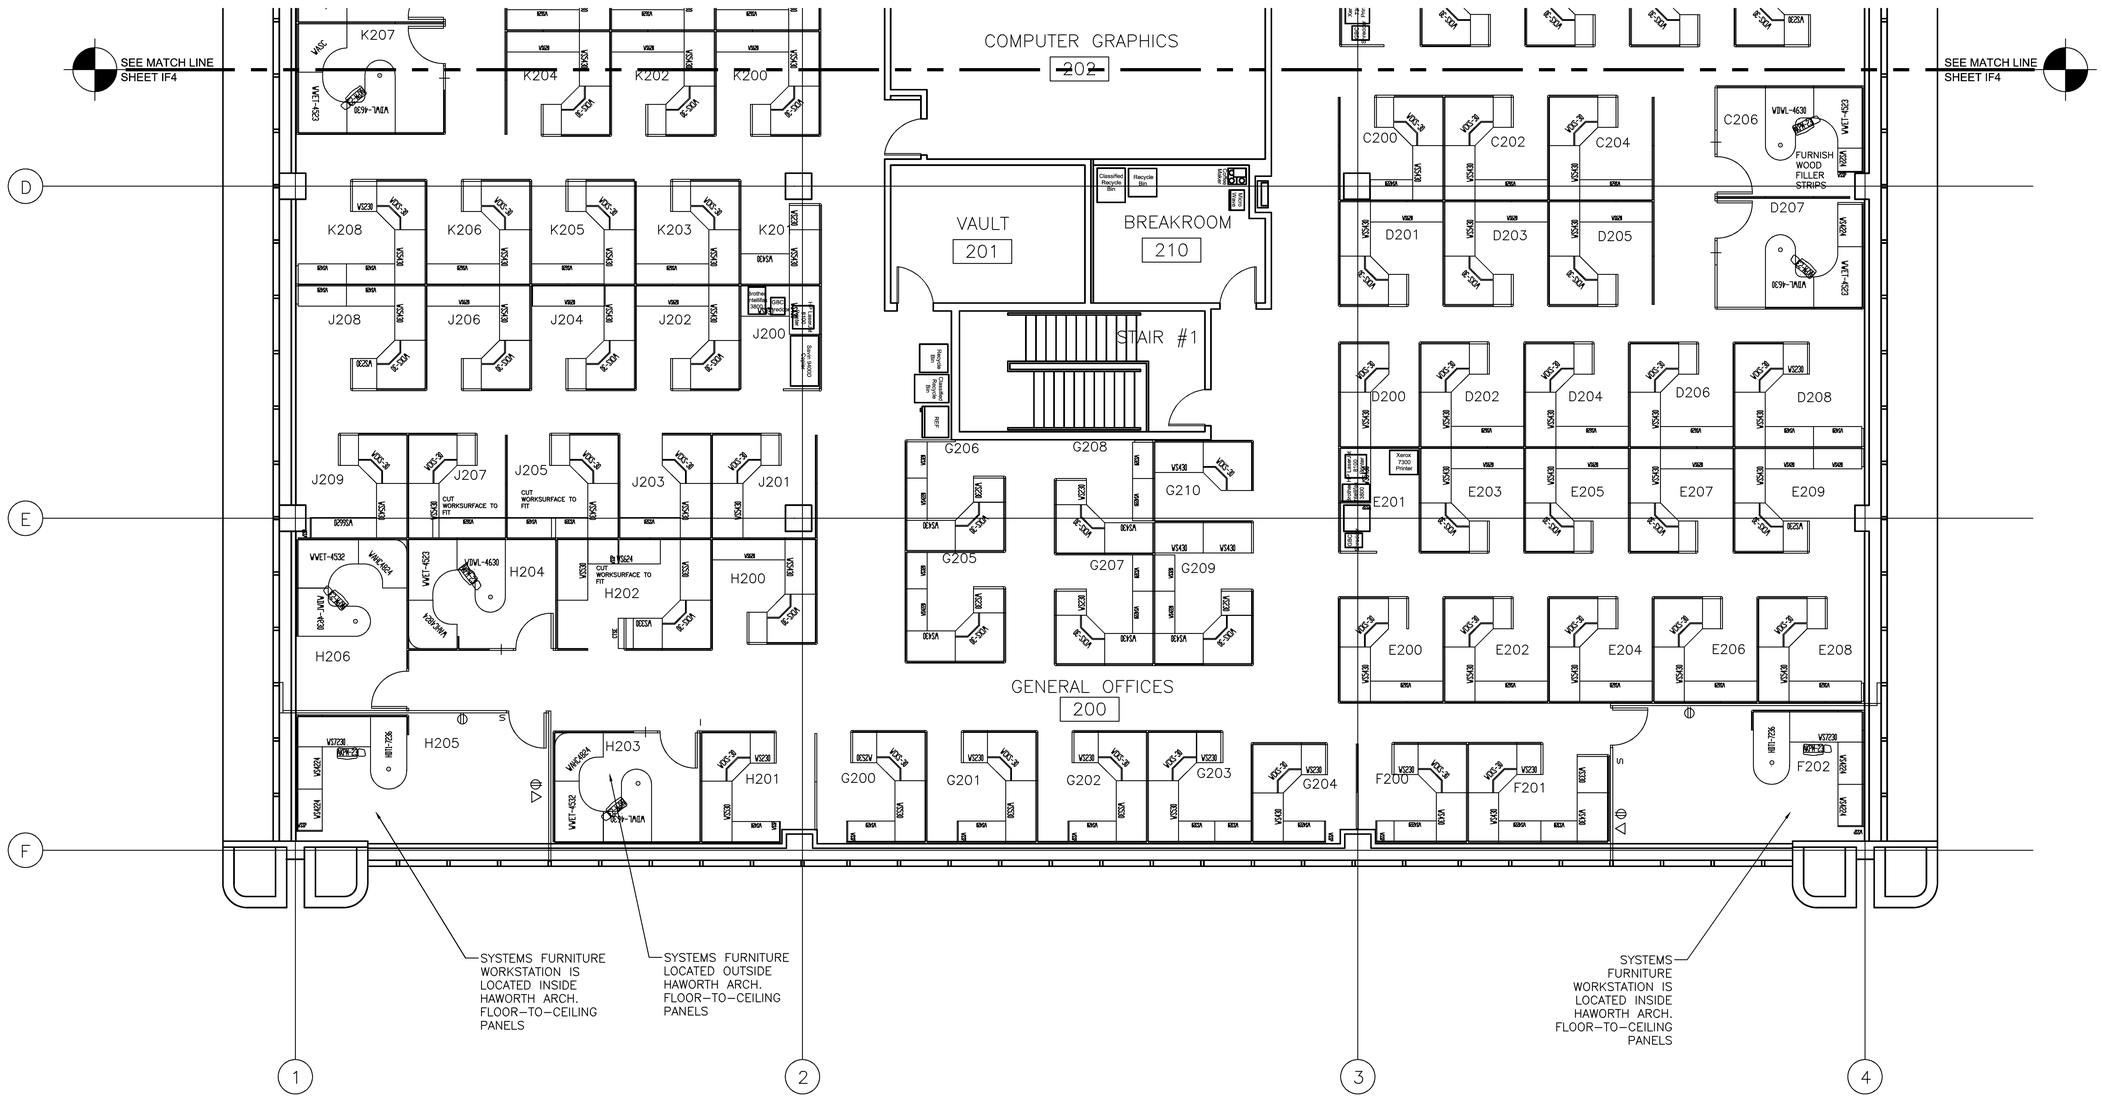


## SYSTEMS FURNITURE - SOUTH WORKSURFACE PLAN

SCALE: 3/16" - 1'-0"

**LEGEND:**

WORKSURFACE

K200 WORKSTATION NUMBER

ALL OTHER SYMBOLS ARE BASED ON HAWORTH SYSTEMS FURNITURE SOFTWARE SYMBOLS.

Property of AEDC
For Official Use Only

PLOT SCALE: 1"= 1"

US AIR FORCE / AEDC
ARNOLD AFB, TN

DESCRIPTION OF REVISION

| | | | |
|---|---|---|---|
| Drawn by: MELSON-CM | Job No: 00010836 | | Drawing Index No: 63412101 |
| Designed by: ESTABROOKS-BP | File No: 0309719 | | Building No: 1099 |
| Drawing Check: MCFADDEN-JD | | | |
| Engineering Check: THRONEBERRY-WA | | | |
| System Engineer: ESTABROOKS-BP | Approved by: BURKE-MJ | | Date Appr: 4/15/05 |

RENOVATE OPS BLDG.
OFFICE AREA BLDG. 1099, SECOND FLOOR

SYSTEMS FURNITURE
SOUTH WORKSURFACE PLAN

Drawing Number: LET32289.IF5 Rev: Sh. 1 of 1

Sheet Reference Number: IF5

Sheet 6 of 12