WHERE'S WALDE STEWARDSHIP

CONTRACT AREA, HAZARD REDUCTION
and SITE PREPARATION MAP

LOCHSA RANGER DISTRICT
CLEARWATER NATIONAL FOREST

LEGEND

①	CONTRACT AREA BOUNDARY, B.1
	SUBDIVISION BOUNDARY, B.1
486	ROAD NUMBER
	EXISTING TRANSPORTATION ROAD, F.1
KO	KEEP ROAD or TRAIL OPEN, G.2.2
RRR	EXISTING ROAD, HAULING RESTRICTED, K-F.1.2
OOO	RECONDITIONING of EXISTING ROAD, K-F.3.1.2
	SPECIFIED ROAD RECONSTRUCTION, A7, F.2
PI	SPECIFIED ROAD TO BE CLOSED, K-F.4.1
W	PROTECT IMPROVEMENT, G.2.2
	APPROXIMATE WARNING SIGN LOCATION, G.3.3
S	PROTECT STREAMCOARSE, BLOCK MARKS UPPER LIMIT, G.5
RT	TRACTOR YARDING SPECIFIED, G.4, K-G.4
(90)	SKYLINE YARDING SPECIFIED, G.4, K-G.4
LTM	SKYLINE YARDING WITH TRACTOR SWING, G.4, K-G.4
ALL ROADS	CUTTING UNIT BOUNDARY, C.3
All Units, Except 64 and 90	LEAVE TREE MARKED, C.3, C.3.5, K-C.3.5.8
Units 38C,108B,109,255,256	CLEAN SYSTEM ROADS, K-G.7
Units 35 skyline, 41,64,65A,65C,90	SLASH THROWBACK, K-G.7
H H H H H H H	LEAVE LIMBS and TOPS, K-G.7
M M M M M M M	YARD LIMBS and TOPS, K-G.7
F F F F F F F	HAND FIRELINE CONSTRUCTION, K-G.7
	MACHINE FIRELINE CONSTRUCTION, K-G.7
Units 65B and 65C	FUEL BREAK CONSTRUCTION, K-G.7
ALL UNITS	SLASHING, K-G.7
	LEAVE TREE PROTECTION, K-G.7
See K-G.9 Appendix A	LANDING SLASH CLEANUP and DISPOSAL, K-G.9
ALL HAUL ROADS	HAND APPLICATION HARVEST UNIT WEED SPRAYING, K-G.9
See K-G.9 Appendix A	HAND APPLICATION INFESTATION AREA WEED SPRAYING, K-G.9
Units 38B, 38D, 253A (Tractor), 253C (Tractor)	ROADSIDE WEED SPRAYING HAUL ROADS, K-G.9
Units 38A, 38B, 38D, 38G, 253C	ROADSIDE WEED SPRAYING OPEN ROADS, K-G.9
	LANDING and TRACTOR SKID TRAIL SUBSOILING, K-G.9
	MACHINE PILING and SITE PREPARATION, K-G.9
	ROAD DECOMMISIONING, K-G.9
	ROAD STORAGE, K-G.9
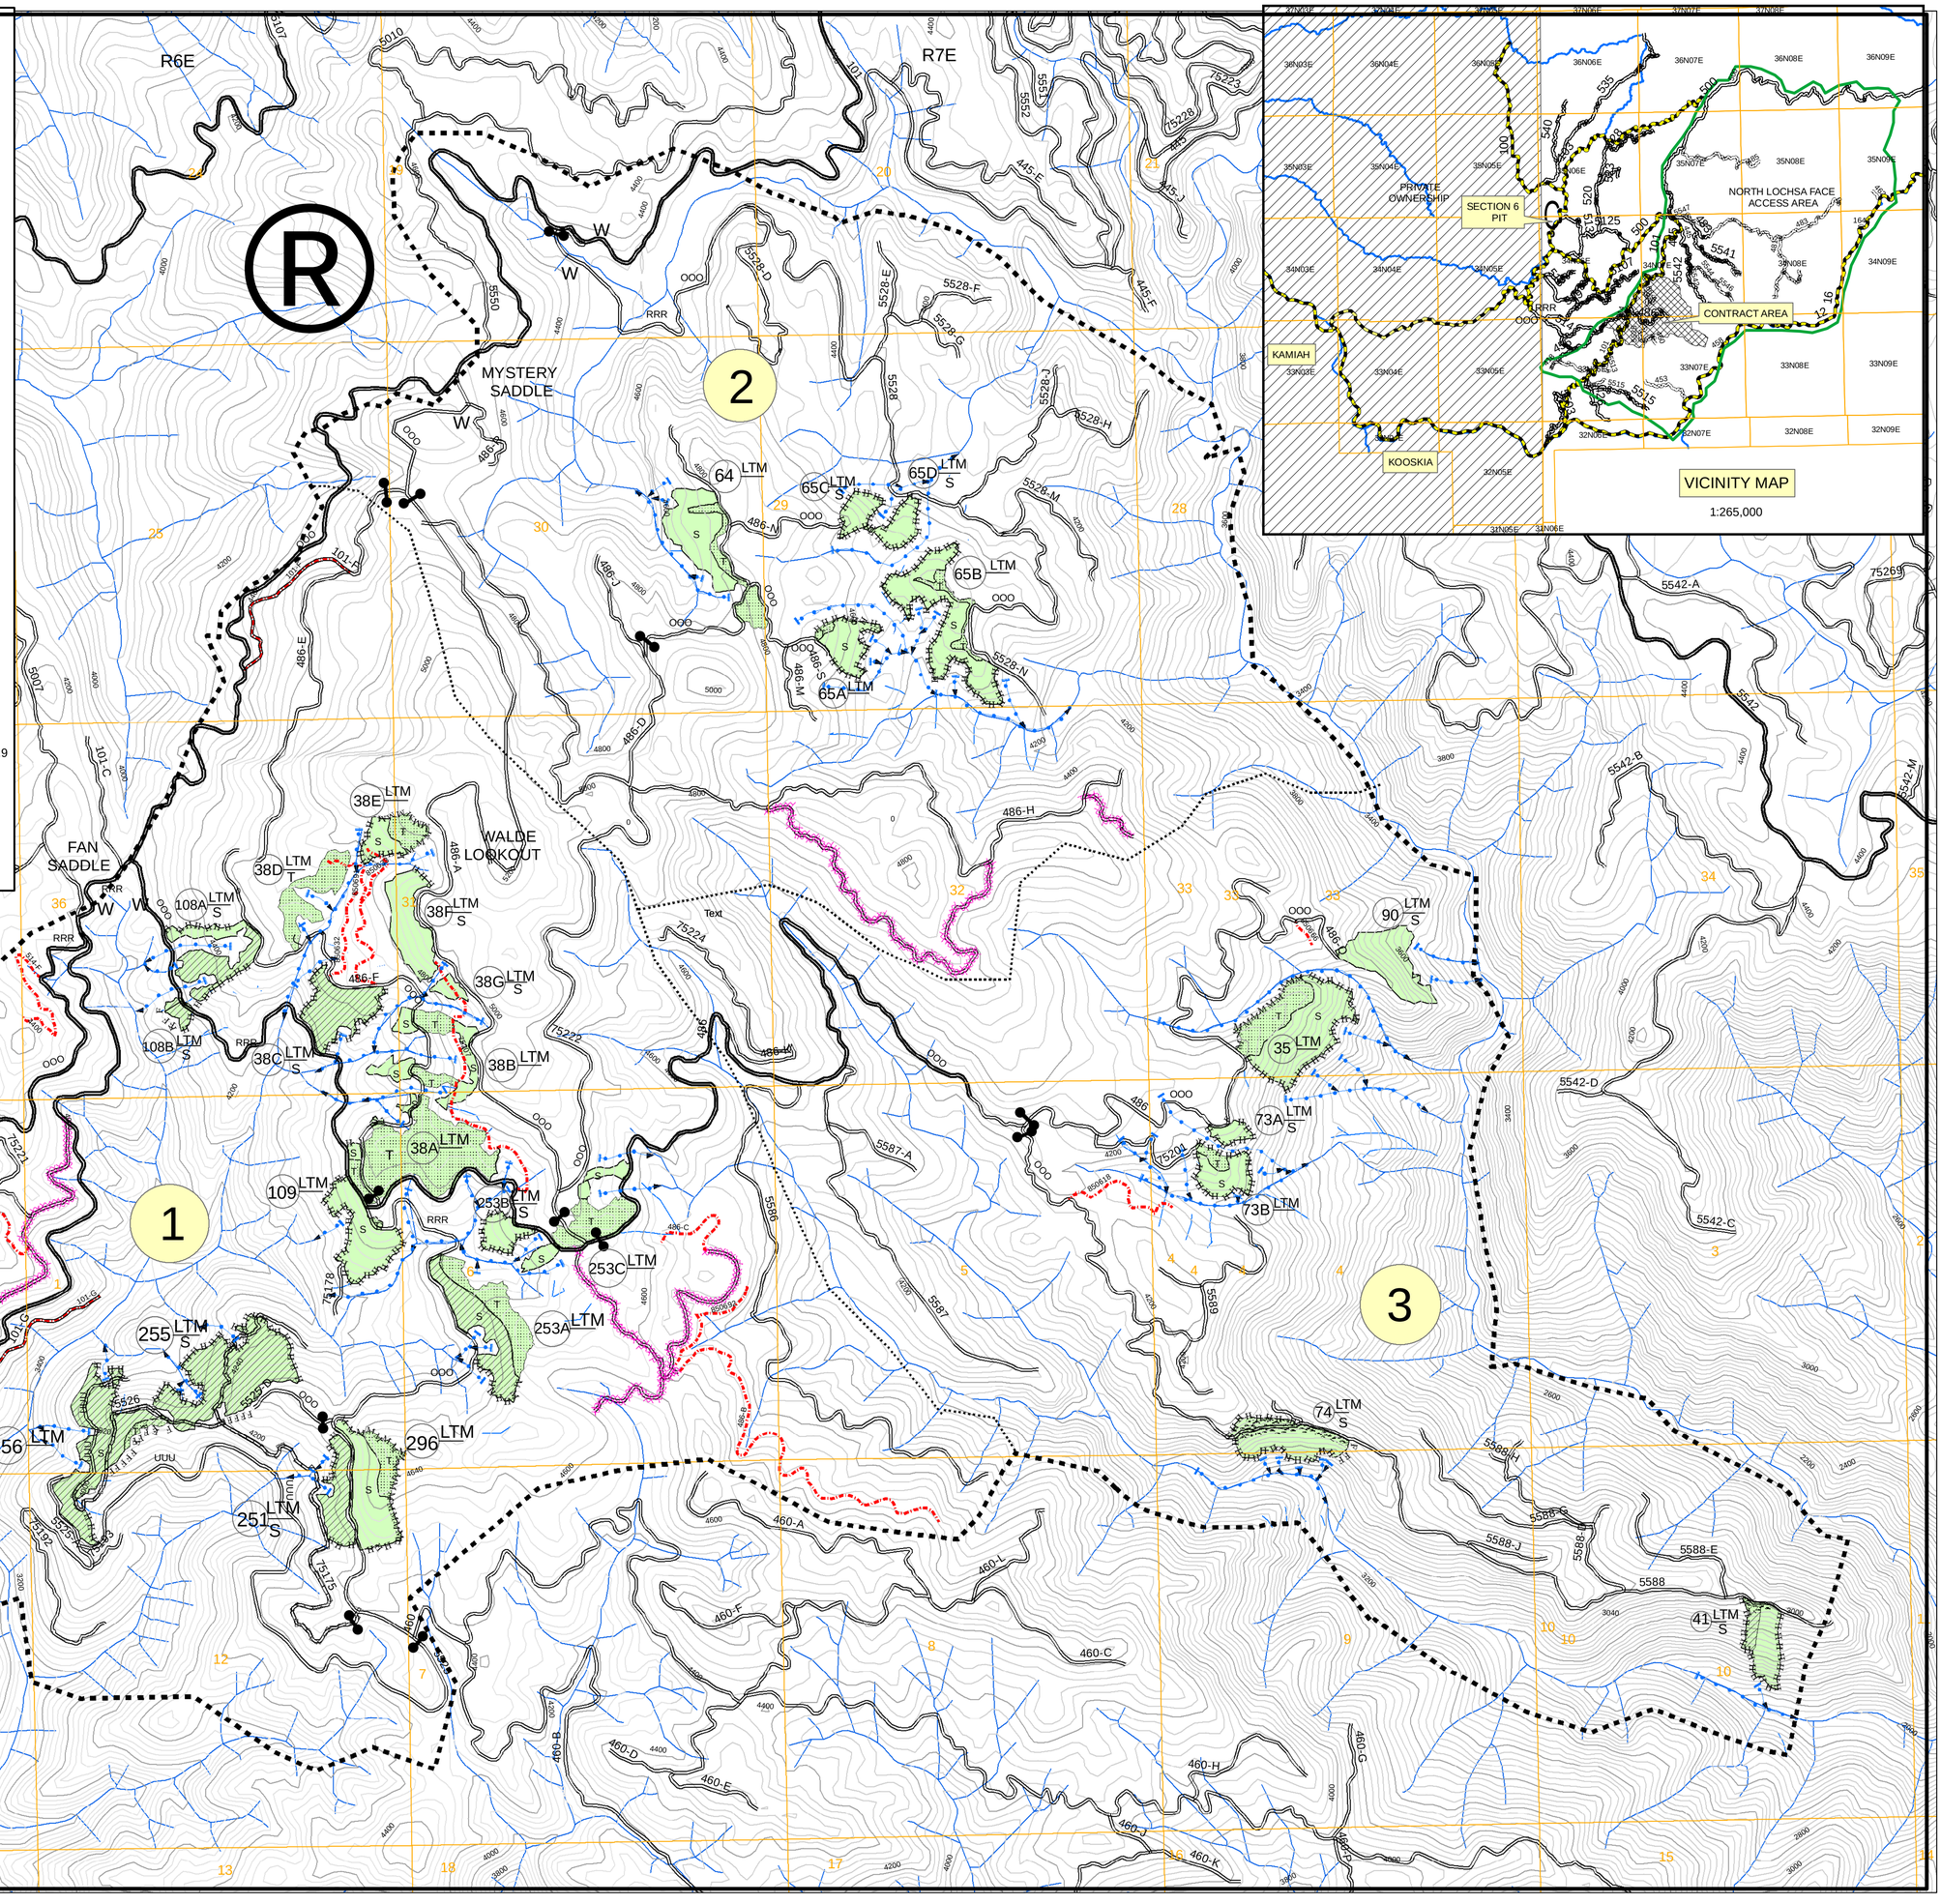
T.White 7/17/2008