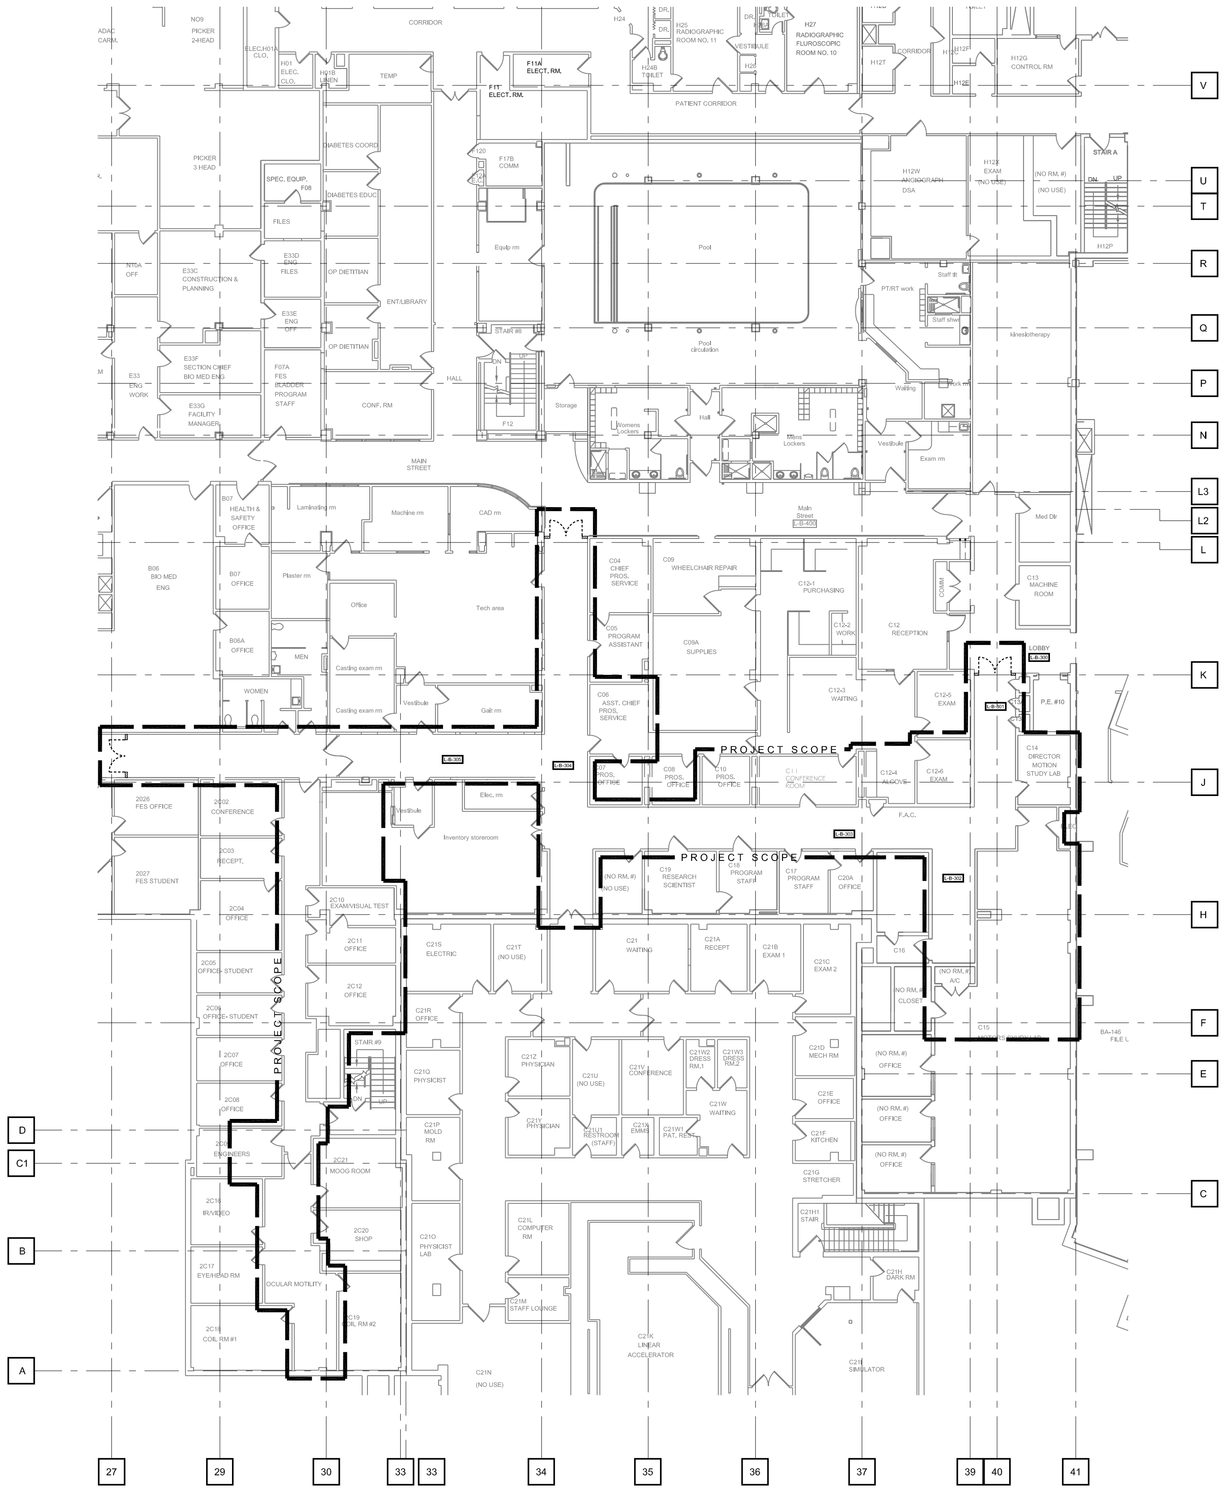


Partial Basement Floor Plan Phase 2 (2)

0 8' 16' 32'
Scale 1/16" = 1'-0"

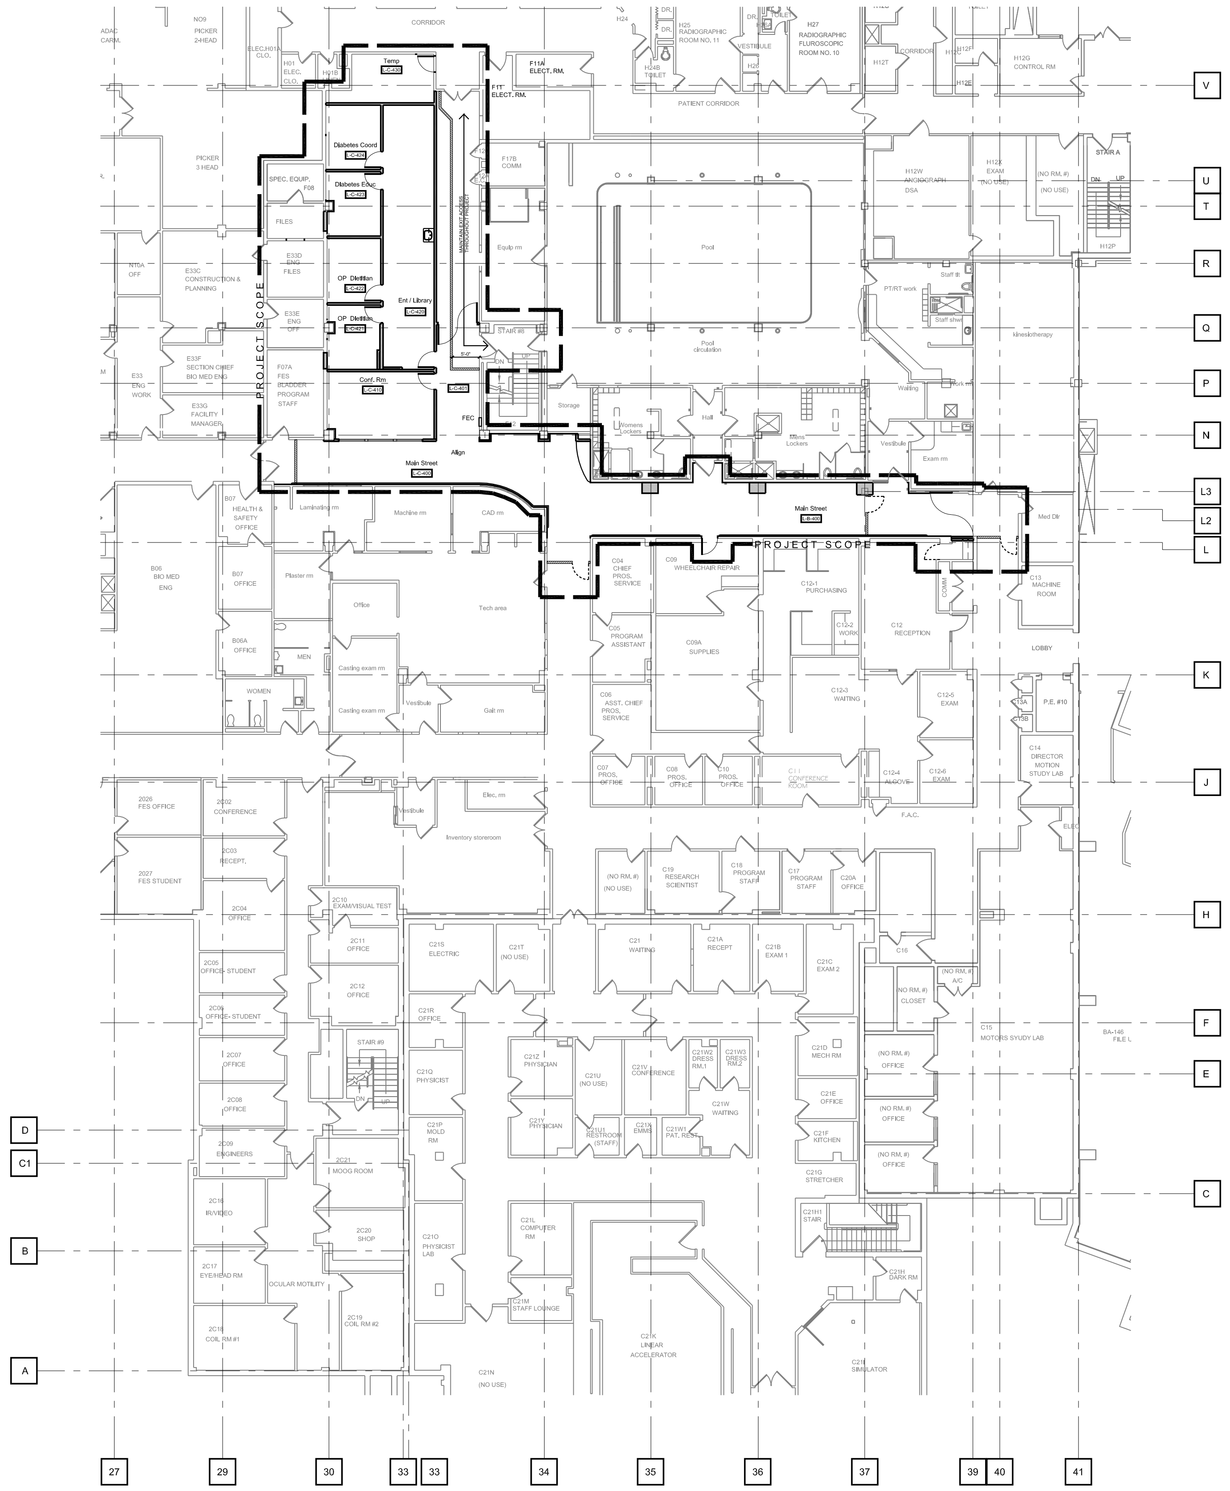


Partial Basement Floor Plan Phase 1 (1)

0 8' 16' 32'
Scale 1/16" = 1'-0"

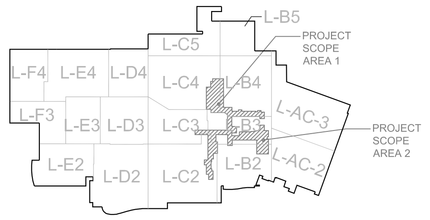


## KEY PLAN - BASEMENT

Scale = None

### PHASING LEGEND AND NOTES:

A. TEMPORARY PARTITION

B. TEMPORARY DOOR

C. ADDITIONAL TEMPORARY PARTITIONS MAY BE REQ'D. COORDINATE LOCATIONS WITH PHASING PLAN AND DEMO DRAWINGS. REMOVAL OF TEMPORARY PARTITIONS IS TO COINCIDE WITH THE COMPLETION OF THE ENCLOSED SPACE.

D. TEMPORARY PARTITIONS AND PHASING WILL NEED TO COORDINATE WITH OWNER'S OPERATION OF FACILITIES.

E. TEMPORARY PARTITIONS AND PERIMETER WALLS AND DOORS FOR THE RELATED AREA ARE TO BE CONSTRUCTED FIRST UNLESS NOTED OTHERWISE.

F. COORDINATE ALL PHASING WITH DEMOLITON, FLOOR, AND CEILING PLANS. SEE DRAWINGS ON SHEETS 1-04, 1-05, AND 1-06.

G. COORDINATE EXACT LOCATIONS OF TEMPORARY PARTITIONS WITH EXISTING ITEMS IN CORRIDOR CEILINGS. EXIT ACCESS CORRIDORS MUST REMAIN ADEQUATELY LIT & VENTILATED THROUGHOUT THE CONSTRUCTION PROCESS.

H. PHASE 2 WORK MAY BEGIN AS SOON AS THE STAFF & VISITORS CAN PASS THROUGH MAIN STREET L-B-400 & L-C-400.

| | |
|---|---|
| BID ISSUE | 05-16-08 |
| **Revisions:** | **Date** |

**CONSULTANTS:**

FREDRICK, FREDRICK & HELLER ENGINEERS, INC.
672 EAST ROYALTON ROAD
BROADVIEW HTS., OHIO 44147
TEL. (440) 546-9696
FAX: (440) 546-9699

STATE OF OHIO
WILLIAM C. AYARS
7259
REGISTERED ARCHITECT

**ARCHITECT:**

Perspectus architecture
13212 Shaker Square Suite 204 Cleveland, Ohio 44120
P. 216.752.1800 F.216.752.3833

DESIGN AND CONSTRUCTION DOCUMENTS AS INSTRUMENTS OF SERVICE ARE GIVEN IN CONFIDENCE AND REMAIN THE PROPERTY OF PERSPECTUS ARCHITECTURE. THE USE OF THIS DESIGN AND THESE CONSTRUCTION DOCUMENTS FOR PURPOSES OTHER THAN THE SPECIFIC PROJECT NAMED HEREIN IS STRICTLY PROHIBITED WITHOUT THE EXPRESSED WRITTEN CONSENT OF PERSPECTUS ARCHITECTURE.

Drawing Title: **PARTIAL BASEMENT FLOOR PHASING PLAN**

Approved: Project Director

Project Title: **PROSTHETICS RENOVATIONS**

Location: **VAMC - WADE PARK**

Date: 03-12-08 | Checked: TEH | Drawn: TKT

Project Number: 541-05-1071

Building Number: 1

Drawing Number: **1-03**

Dwg. of

**Office of Facilities Management**

Department of Veterans Affairs

VA FORM 08-6231, OCT 1978