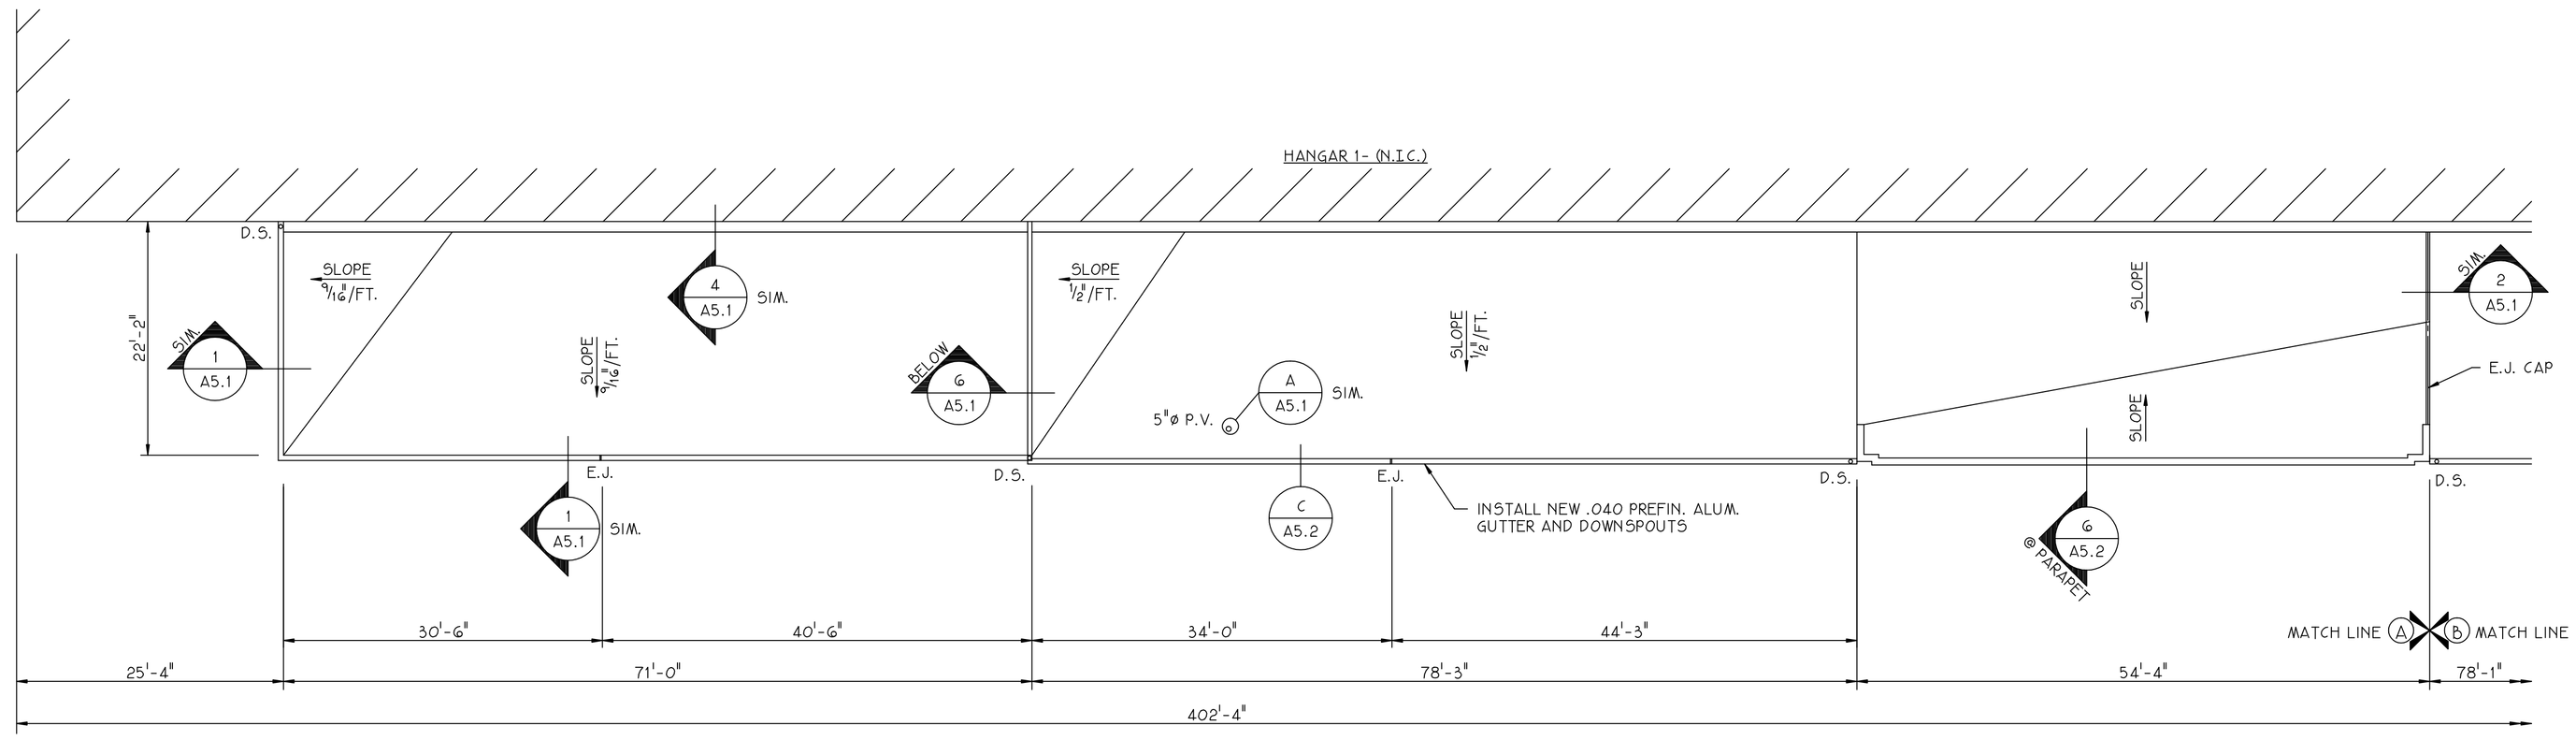

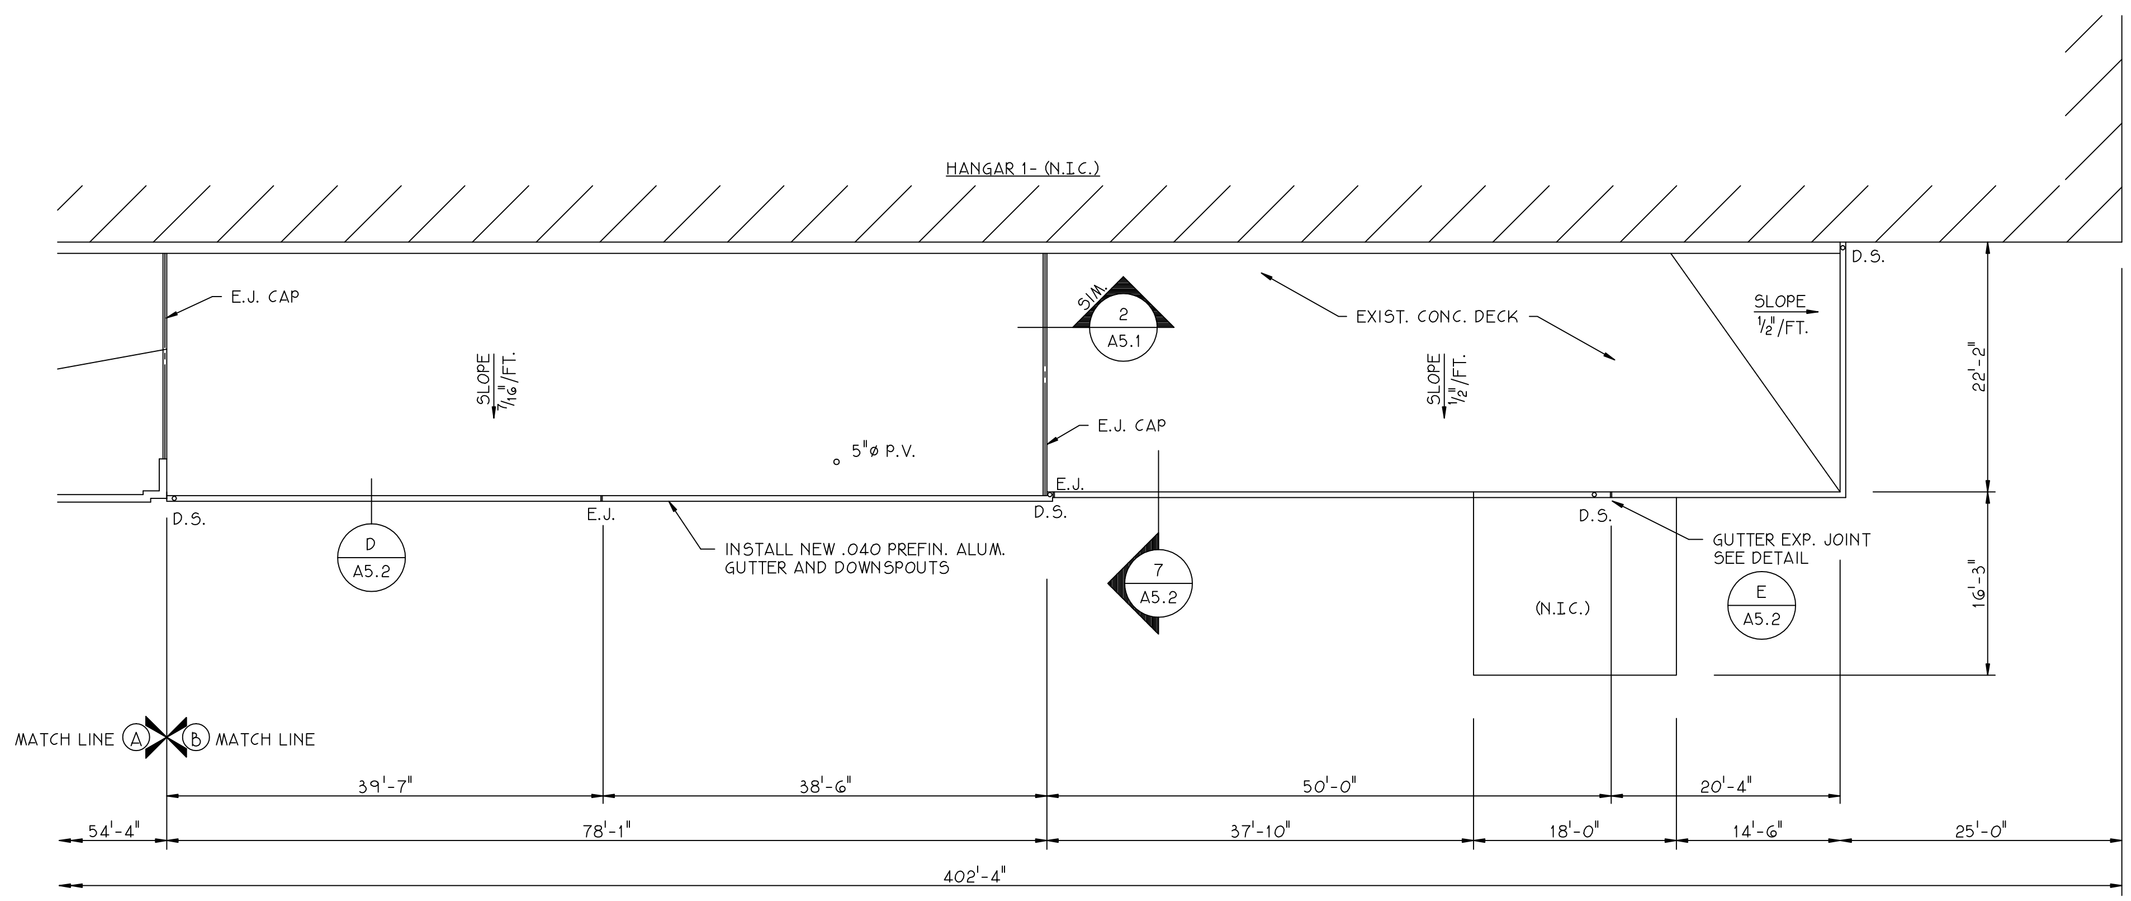

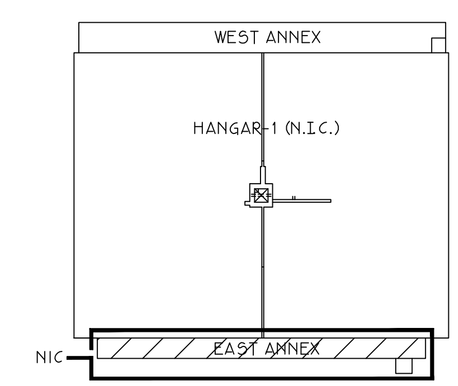

KEY PLAN

N.T.S.

EAST ANNEX - NEW ROOF PLAN

SCALE: 1/8" = 1'-0"

GENERAL NOTES

1. DIMENSIONS GIVEN ARE FOR CONTRACTORS CONVENIENCE AND SHALL BE VERIFIED BEFORE ORDERING MATERIAL OR BEGINNING CONSTRUCTION.
2. INSTALL NEW TAPERED INSULATION.
3. INSTALL NEW PERIMETER FLASHING.
4. INSTALL NEW GUTTERS & DOWNSPOUTS.
5. INSTALL NEW CANT STRIPS ALONG HANGAR 1 WALL.
6. INSTALL NEW MODIFIED BITUMEN MEMBRANE ROOF.
7. UNLESS OTHERWISE NOTED, ALL ROOF DECK IS WOOD.

8' 4' 0 8' 16'

STATE OF ILLINOIS WILLIS R. CONNER 062-042493 INDIANAPOLIS, INDIANA REGISTERED PROFESSIONAL ENGINEER

CERTIFIED BY

AMERICAN CONSULTING ENGINEERS INC. 4165 MILLERSVILLE ROAD INDIANAPOLIS, INDIANA 46205	
DESIGNED BY: RES	CHECKED BY: RES
DRAWN BY: DSS	REVIEWED BY: RES

COORDINATION

OFFICE DATE
FIRE CHIEF
SAFETY
BIO-ENVIRONMENTAL ENG
CORROSION ENG
USING AGENCY
CONSTRUCTION MANAGER
BASE COMMUNICATIONS

REV	DATE	DESCRIPTION	DRAWN	APPR'D

AIR MOBILITY COMMAND
SCOTT AIR FORCE BASE

ROOF REPAIR
BUILDING 433, ANNEXES

NEW ROOF PLAN

SUBMITTED	SUBMITTED	SUBMITTED
CHIEF ENGINEER	CIVIL ENGINEER	COMMANDER

DRAWN BY	DESIGNED BY	DATE 06/30/94	SHEET A4.2
SCALE AS SHOWN	PROJECT NO. 5C91-1035	DRAWING NO. 4989	PAGE NO. 11 OF 13

DWG FILE: D:\STRIP\433A_A42
PLOT SCALE: 1:96.000
PLOT ORIGIN: 0.00,0.00

SPELLCHK: 06/30/94
EDIT DATE: 11/10/94
EDITED BY: DSS - 985