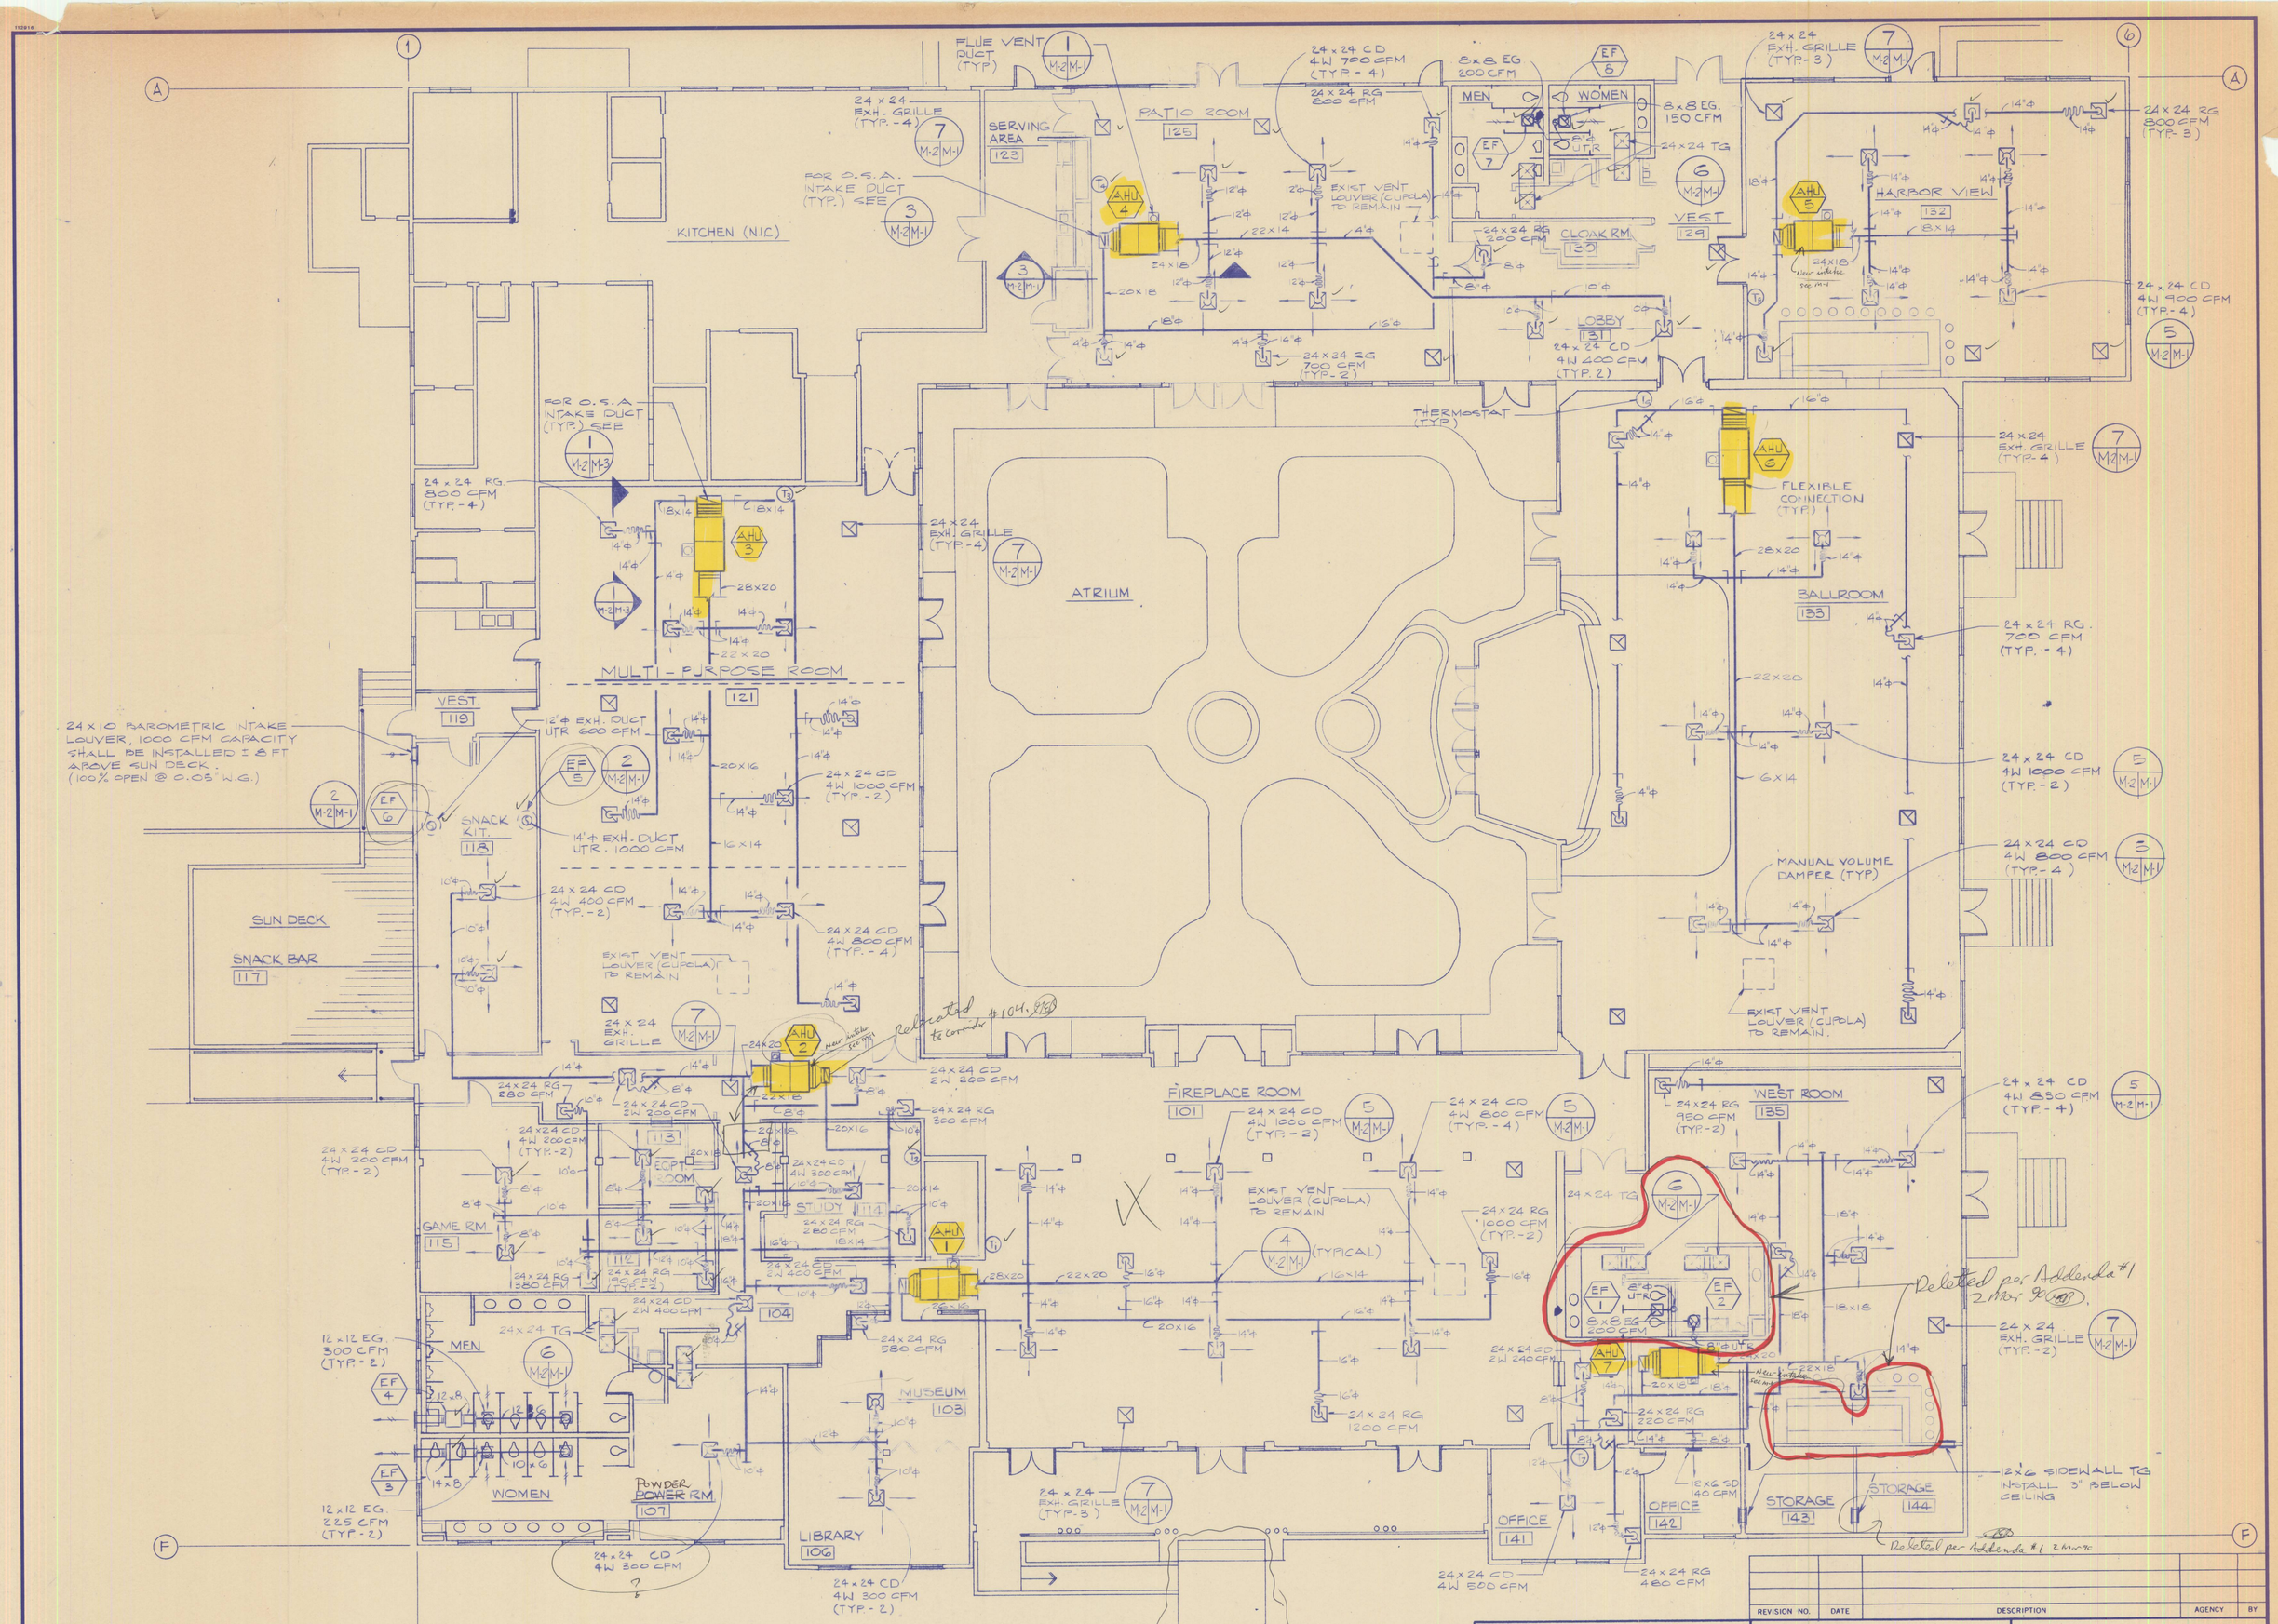

MECHANICAL FLOOR PLAN

SCALE: 1/8" = 1'-0"

REVISION NO.	DATE	DESCRIPTION	AGENCY	BY

GRAPHIC SCALE

1/8" : 1'-0" 8' 4' 0' 8' 16'

MANAGER ENGINEER — DATE

COORDINATED: SECURITY — DATE; SAFETY DIVISION — DATE; CHIEF FIRE PROTECTION — DATE; COMMUNICATIONS ENGINEER — DATE; BIOENVIRONMENTAL ENGINEER — DATE

APPROVED: USING AGENCY — DATE; BASE CIVIL ENGINEER — DATE

Pan Am World Services, Inc.

UNITED STATES AIR FORCE
HQ 6592d SUPPORT GROUP (AFSC)
LOS ANGELES AIR FORCE BASE

S. PEREZ
DESIGNED BY R.N. MALLARD
DRAWN BY R.N. MALLARD
CHECKED BY
SUBMITTED BY — DATE

RENOVATE BUILDING 403 COMMUNITY CENTER

LAO 89-1028

FORT Mac ARTHUR, CALIFORNIA
LOS ANGELES AIR FORCE BASE

MECHANICAL FLOOR PLAN

SPECIFICATION NO. 6592/DE 9010289
DATE 10/16/89
SCALE 1/8" = 1' - 0"
DRAWING NUMBER 00403-5010289 (ATCH. 3)
M - 2
SHEET 39 OF 48