| STATE | FOREST | PROJECT NAME | SHEET NO. | TOTAL SHEETS |
|---|---|---|---|---|
| IDAHO | CLW | PETE KING ROAD DECOMMISSIONING | 5 | 24 |

# LOCATION MAP

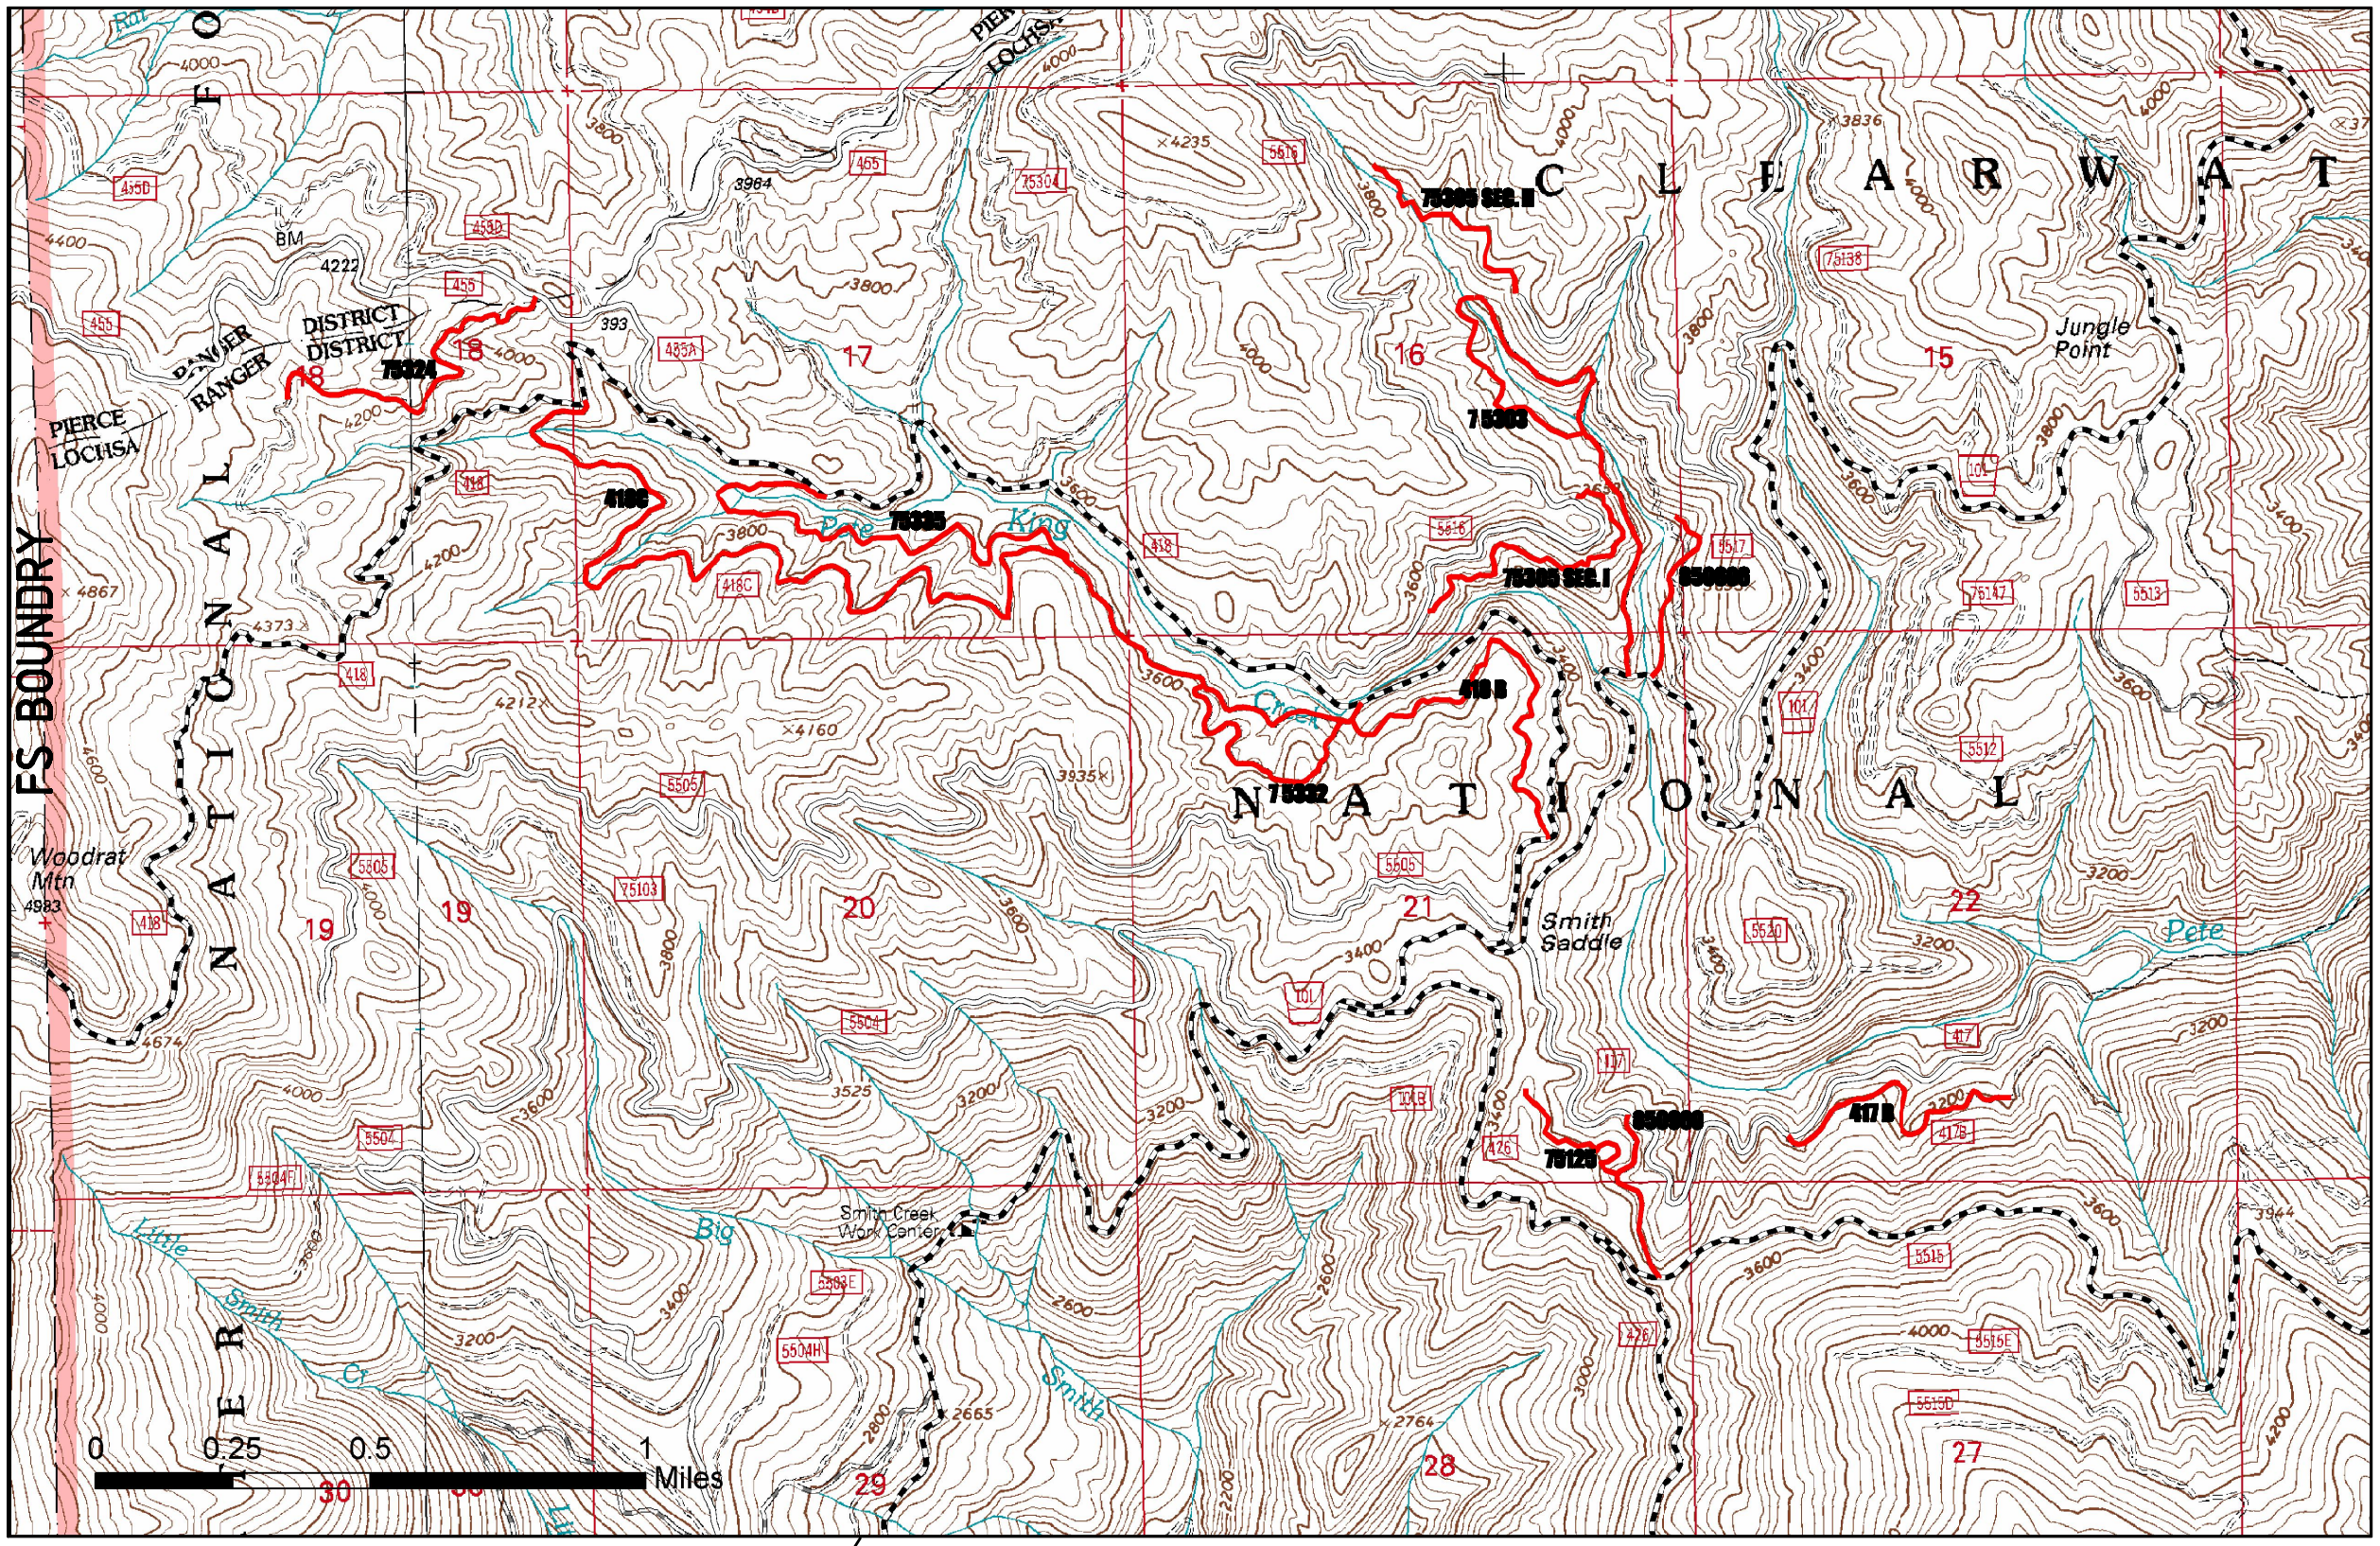


LEGEND

DECOMMISSION

ACCESS ROADS OR

3.5 MILES HIGHWAY 12, NEAR SYRINGA