CORPS OF ENGINEERS

U. S. ARMY

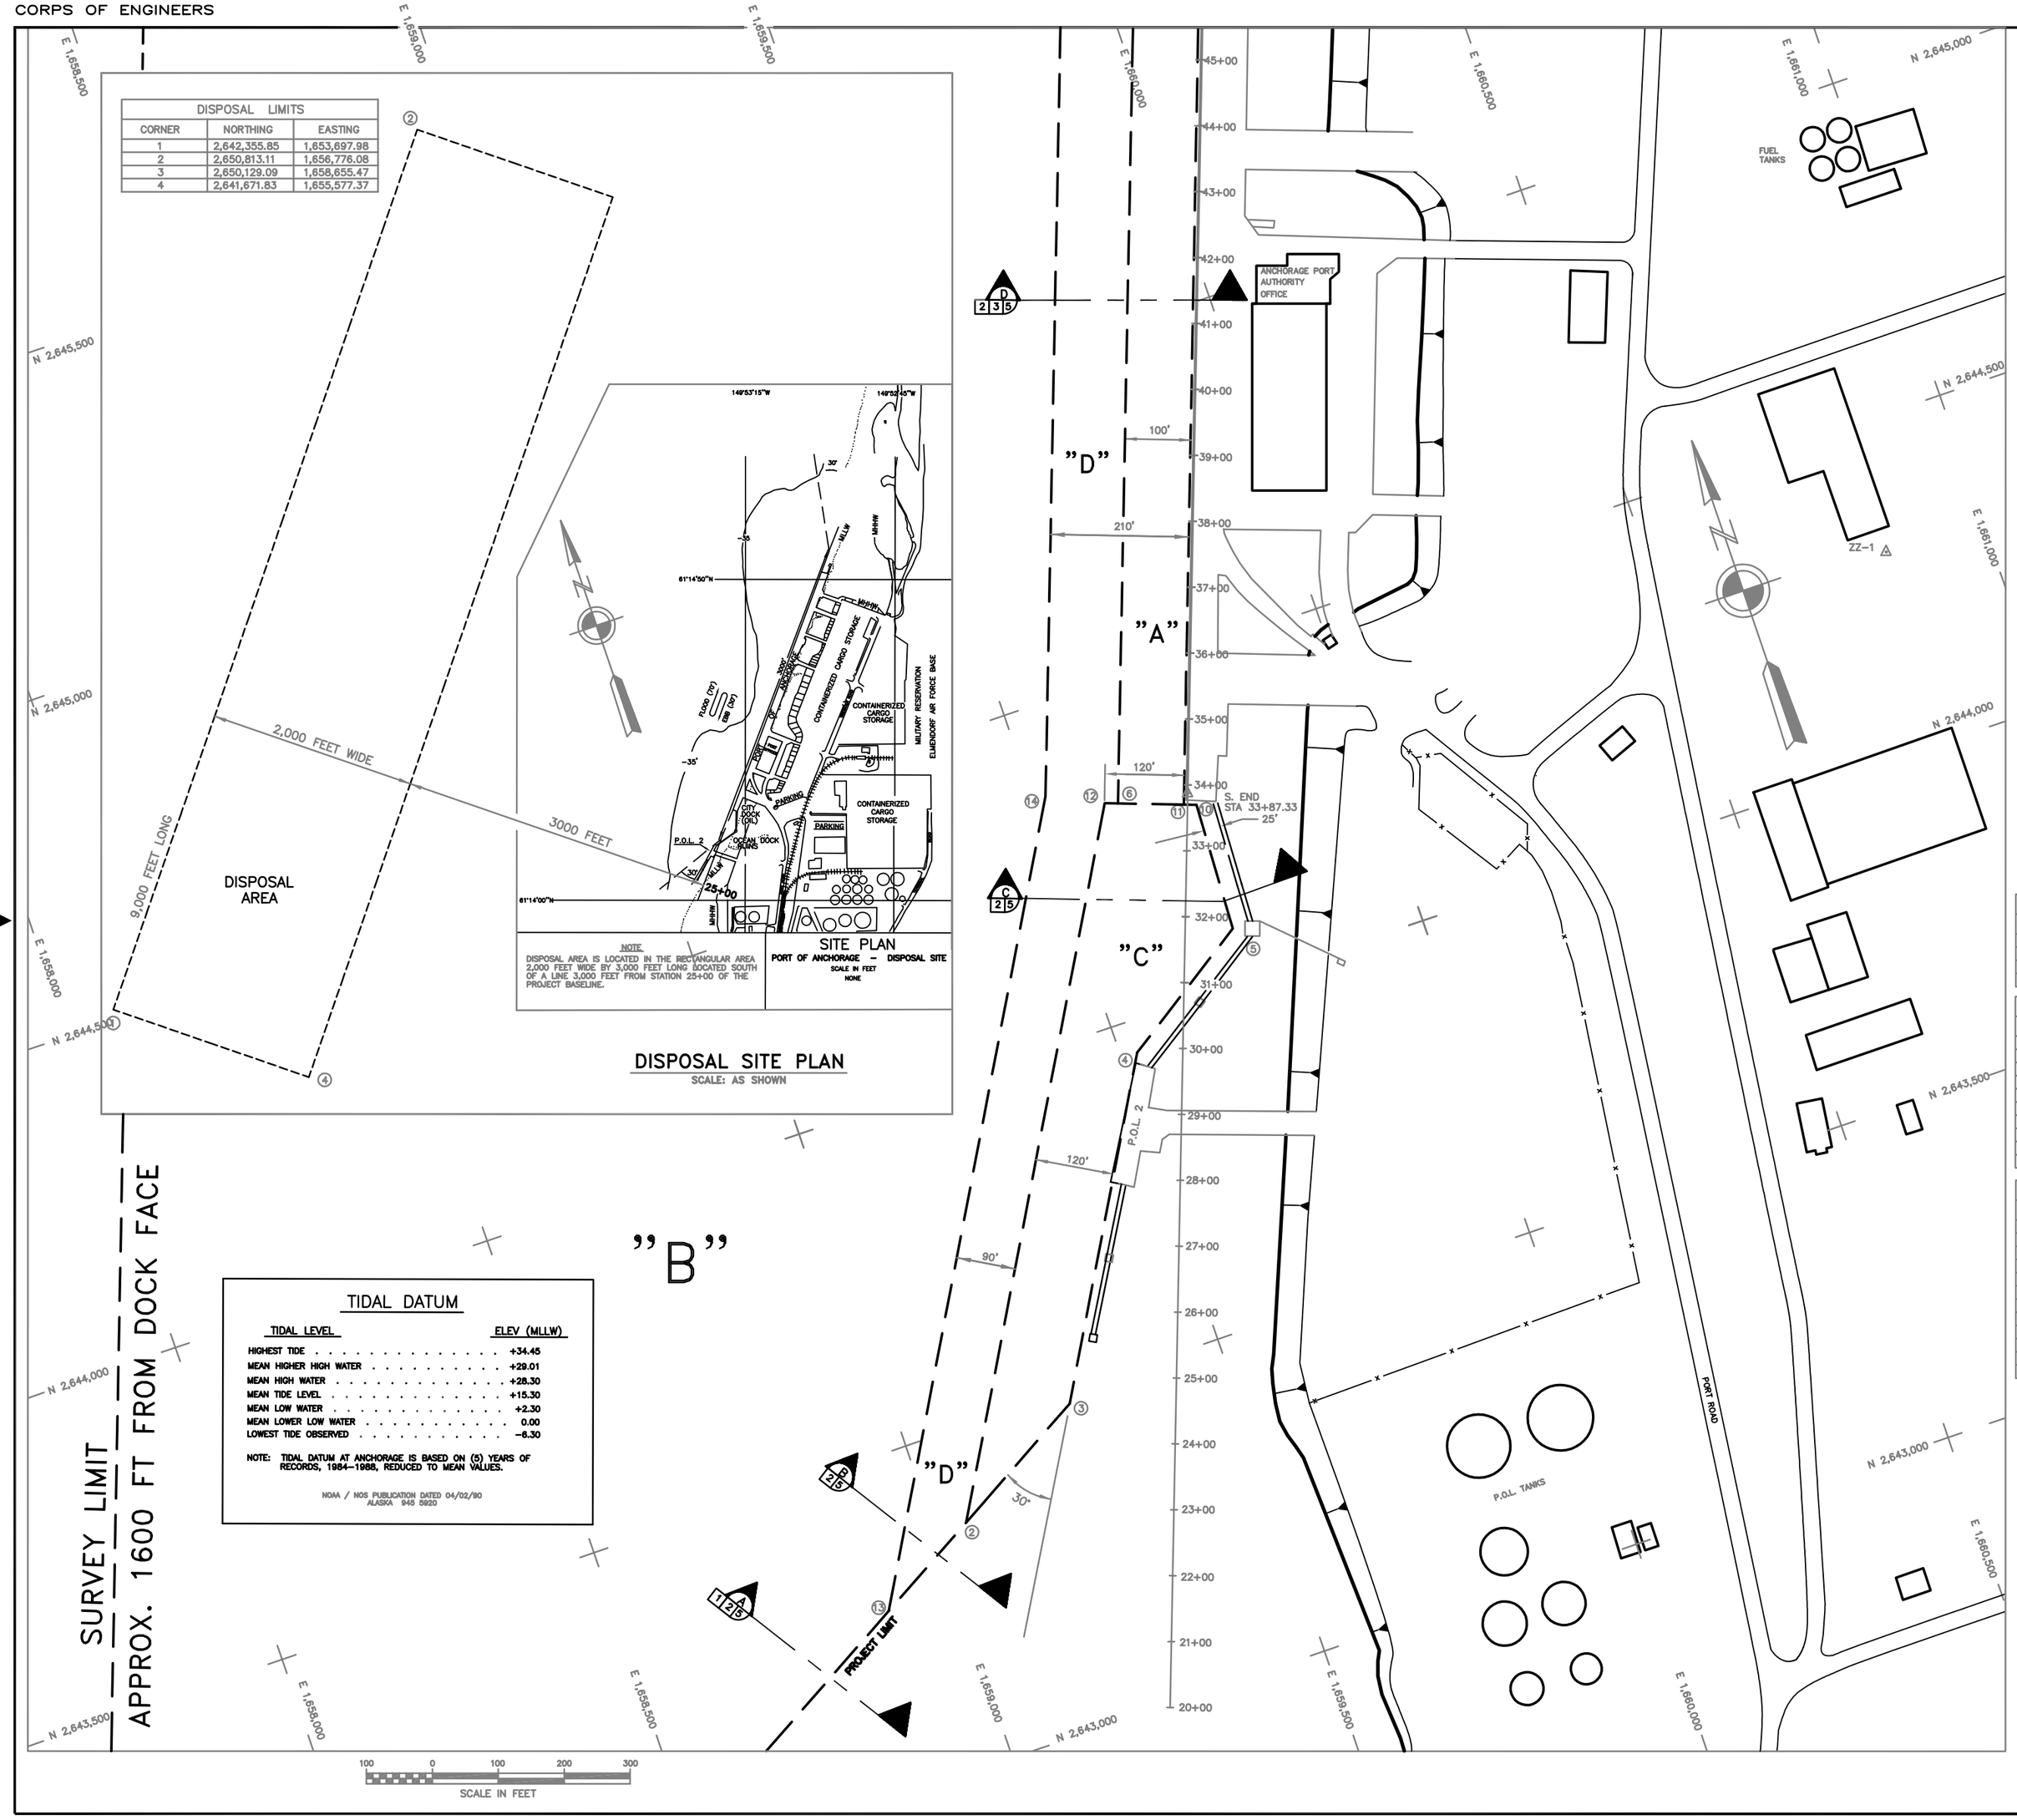

DISPOSAL LIMITS		
CORNER	NORTHING	EASTING
1	2,642,355.85	1,653,697.98
2	2,650,813.11	1,656,776.08
3	2,650,129.09	1,658,655.47
4	2,641,671.83	1,655,577.37

NOTE:
DISPOSAL AREA IS LOCATED IN THE RECTANGULAR AREA 2,000 FEET WIDE BY 3,000 FEET LONG LOCATED SOUTH OF A LINE 3,000 FEET FROM STATION 25+00 OF THE PROJECT BASELINE.

SITE PLAN
PORT OF ANCHORAGE – DISPOSAL SITE
SCALE IN FEET
NONE

DISPOSAL SITE PLAN
SCALE: AS SHOWN

TIDAL DATUM

TIDAL LEVEL	ELEV (MLLW)
HIGHEST TIDE	+34.45
MEAN HIGHER HIGH WATER	+29.01
MEAN HIGH WATER	+28.30
MEAN TIDE LEVEL	+15.30
MEAN LOW WATER	+2.30
MEAN LOWER LOW WATER	0.00
LOWEST TIDE OBSERVED	−6.30

NOTE: TIDAL DATUM AT ANCHORAGE IS BASED ON (5) YEARS OF RECORDS, 1984–1988, REDUCED TO MEAN VALUES.

NOAA / NOS PUBLICATION DATED 04/02/90
ALASKA 945 5920

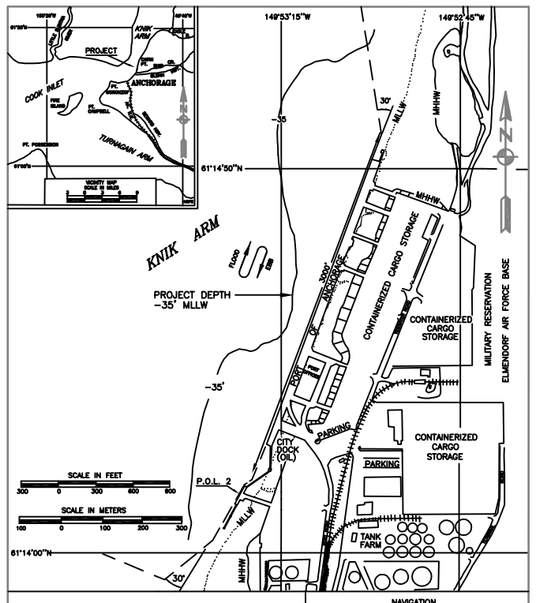

NOTES:
1. THIS LOCALITY IS SHOWN ON USC & GS CHARTS NO. 16664,16660,16013, AND 500.
2. DEPTHS ARE IN FEET MEAN LOWER LOW WATER (M.L.L.W.=0.0').

ANCHORAGE HARBOR
ALASKA
REVISED 1995

NOTES

1. HORIZONTAL CONTROL IS ALASKA STATE PLANE, NAD 83, ZONE 4, IN FEET, HOLDING USACE SBC "N. END, 1978" AS N 2,646,652.19, E 1,660,582.43 AND USACE SBC "S. END, 1978" AS N 2,644,298.25 E 1,659,725.47.
2. VERTICAL CONTROL IS IN FEET, REFERING TO MEAN LOWER LOW WATER (MLLW=0.0'), HOLDING NOAA/NOS TIDAL BENCH MARK LIST DATED 03 NOVEMBER 1999, WITH "BM–16, 1966" GIVEN AS 40.49', "BM–15, 1966" GIVEN AS 37.10', AND "BM–B–75" GIVEN AS 36.78'.

DISPOSAL LIMITS		
CORNER	NORTHING	EASTING
1	2,642,355.85	1,653,697.98
2	2,650,813.11	1,656,776.08
3	2,650,129.09	1,658,655.47
4	2,641,671.83	1,655,577.37

CONTROL DATA				
STATION	NORTHING	EASTING	ELEV.	DESCRIPTION
N. END	2,646,652.19	1,660,582.43	41.39	USACE SBC 1978 (STA 58+92.73)
S. END	2,644,298.25	1,659,725.47	40.47	USACE SBC 1978 (STA 33+87.33)
DJ–1	2,650,309.04	1,661,821.57	181.47	–
NEW	2,652,477.41	1,653,265.13	46.47	–
EQ–1	2,629,995.41	1,643,787.75	83.07	–
SP–1	2,632,165.12	1,650,395.14	36.47	–
SANDBAG	2,646,634.30	1,662,476.29	206.82	USC & GS SBC
CLIFF	2,648,978.03	1,662,106.44	250.99	–
C 1/4 COR	2,642,005.73	1,660,981.81	128.25	–
ZZ–1	2,644,301.39	1,660,846.61	38.70	–

PROJECT LIMITS					
CORNER	NORTHING	EASTING	CORNER	NORTHING	EASTING
1	2,642,361.74	1,657,313.54	13	2,643,271.50	1,658,894.40
2	2,643,360.52	1,659,049.08	14	2,644,363.44	1,659,519.66
3	2,643,480.14	1,659,255.86	~~15~~	~~2,647,261.00~~	~~1,660,874.84~~
4	2,643,951.00	1,659,525.48	16	2,646,867.23	1,660,431.20
5	2,644,082.00	1,659,723.60	17	2,648,493.78	1,660,144.41
6	2,644,318.05	1,659,820.20	18	2,649,177.04	1,659,789.44
~~7~~	~~2,646,848.26~~	~~1,660,647.78~~	19	2,647,872.55	1,660,467.16
8	2,647,045.24	1,660,613.05	20	2,646,768.96	1,660,619.05
~~9~~	~~2,650,356.35~~	~~1,659,050.75~~	21	2,646,384.65	1,660,255.65
10	2,644,277.40	1,659,732.10	22	2,647,176.83	1,660,213.96
11	2,644,283.94	1,659,714.10	A	2,648,127.51	1,660,559.98
12	2,644,324.91	1,659,601.31	B	2,646,800.54	1,660,524.08

REV.	DATE		BY

ALASKA DISTRICT
CORPS OF ENGINEERS
ANCHORAGE, ALASKA

DESIGNED:
DRAWN:
CHECKED:
SUBMITTED:

ANCHORAGE, ALASKA
PORT OF ANCHORAGE
2010–2011 MAINTENANCE DREDGING
DETAIL AND SITE PLAN

SUPERVISED:
PROJECT MANAGER, OPERATIONS BRANCH
SUBMITTED:
CHIEF, OPERATIONS BRANCH
RECOMMENDED:
CHIEF, CONSTRUCTION / OPERATIONS DIVISION

APPROVED:
COLONEL, CE, DISTRICT ENGINEER
SCALE: 1" = 100'
DATE:

SHEET 2 OF 5

RFP. NO. W911KB–09–R–0001