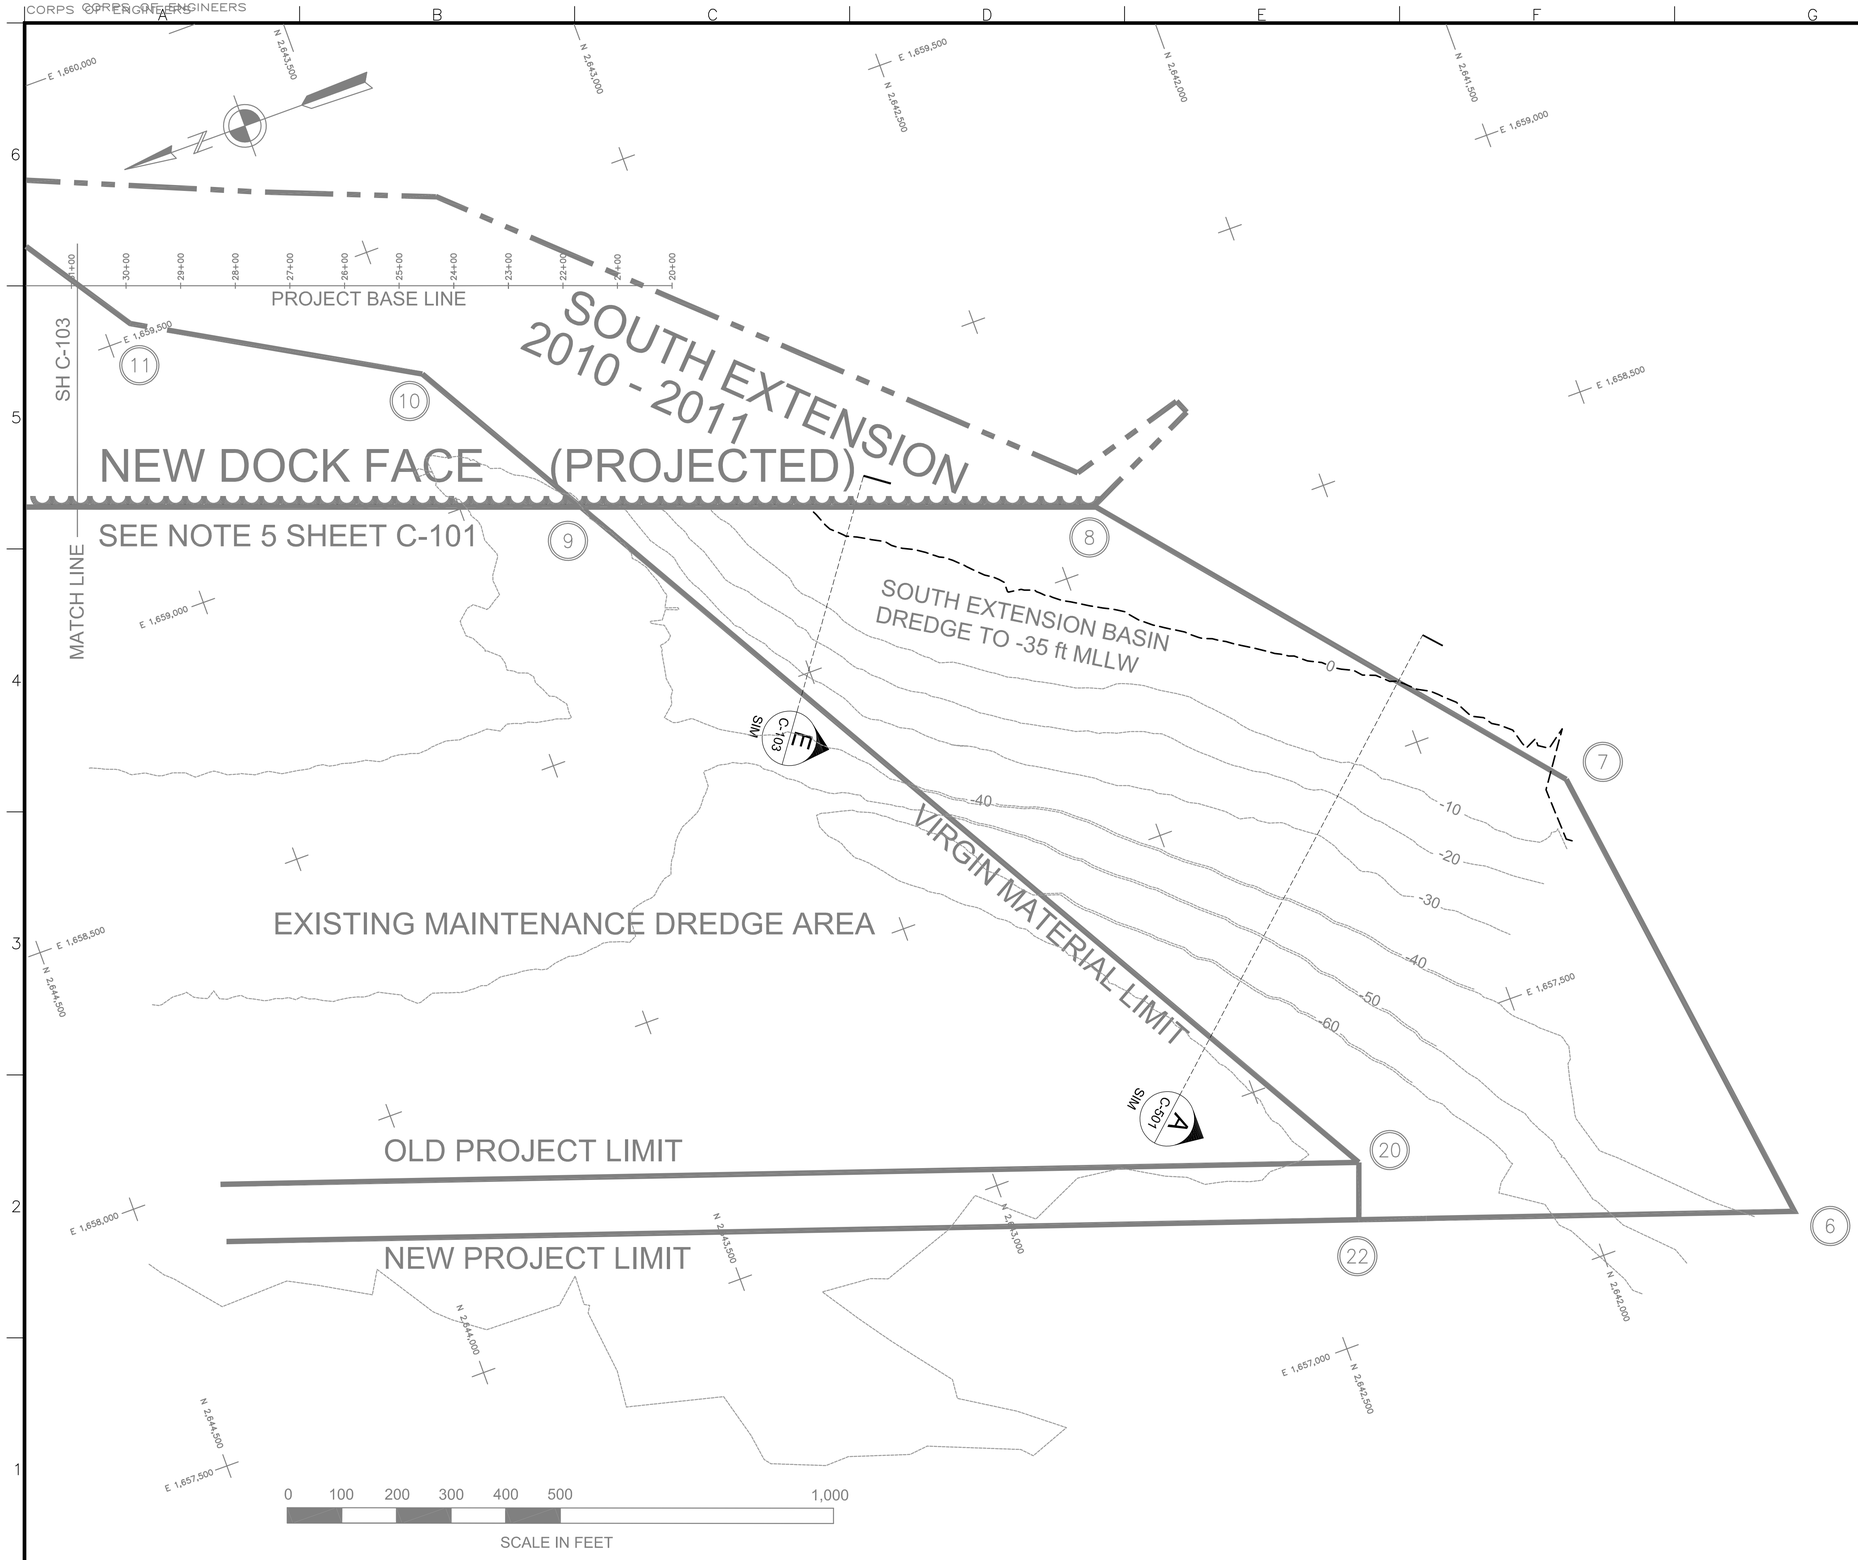

PROJECT LIMITS		
CORNER	NORTHING	EASTING
1	2,649,026.93	1,661,014.98
2	2,649,402.77	1,661,151.89
3	2,650,385.00	1,660,978.96
4	2,650,663.76	1,660,726.81
5	2,651,607.70	1,659,883.00
6	2,641,642.87	1,656,956.67
7	2,641,765.13	1,657,844.43
8	2,642,400.31	1,658,601.12
9	2,643,288.83	1,658,924.76
10	2,643,482.52	1,659,251.58
11	2,643,954.33	1,659,521.86
12	2,644,084.66	1,659,718.78
13	2,644,273.75	1,659,727.11
14	2,644,280.74	1,659,707.85
15	2,646,765.84	1,660,612.59
16	2,646,800.54	1,660,524.08
17	2,647,069.90	1,660,302.09
18	2,647,729.40	1,660,542.33
19	2,649,176.89	1,659,790.12
20	2,642,361.63	1,657,313.58
21	2,649,259.02	1,659,564.37
22	2,642,397.50	1,657,215.10
23	2,644,317.95	1,659,620.25
24	2,649,433.17	1,659,083.75

US ARMY CORPS OF ENGINEERS
ALASKA DISTRICT

CONTRACT NO. RFP # W91156-09-R-0001
CONTRACTOR
CITY STATE
Recommended: Approved: Date:
PRIME CONTRACTOR RESIDENT ENGINEER

Item	Action	Description	Date	Approv

Designer: K. KUK
Drawn: JE ADAIR
Reviewed: A. CHURCHILL
Chief Section
Submitted:
Chief Branch
Date: 2/19/2009
Dwg Scale: AS NOTED
Plot Scale:
File:
Drawing # DWG#

U.S. ARMY ENGINEER DISTRICT
CORPS OF ENGINEERS
ANCHORAGE, ALASKA

ANCHORAGE, ALASKA
PORT OF ANCHORAGE
2009-2011 TRANSITIONAL AND
MAINTENANCE DREDGING
SOUTH EXTENSION PLAN

Reference number:
C-104
Sheet 5 of 6

BID SET