WAR DEPARTMENT

CORPS OF ENGINEERS

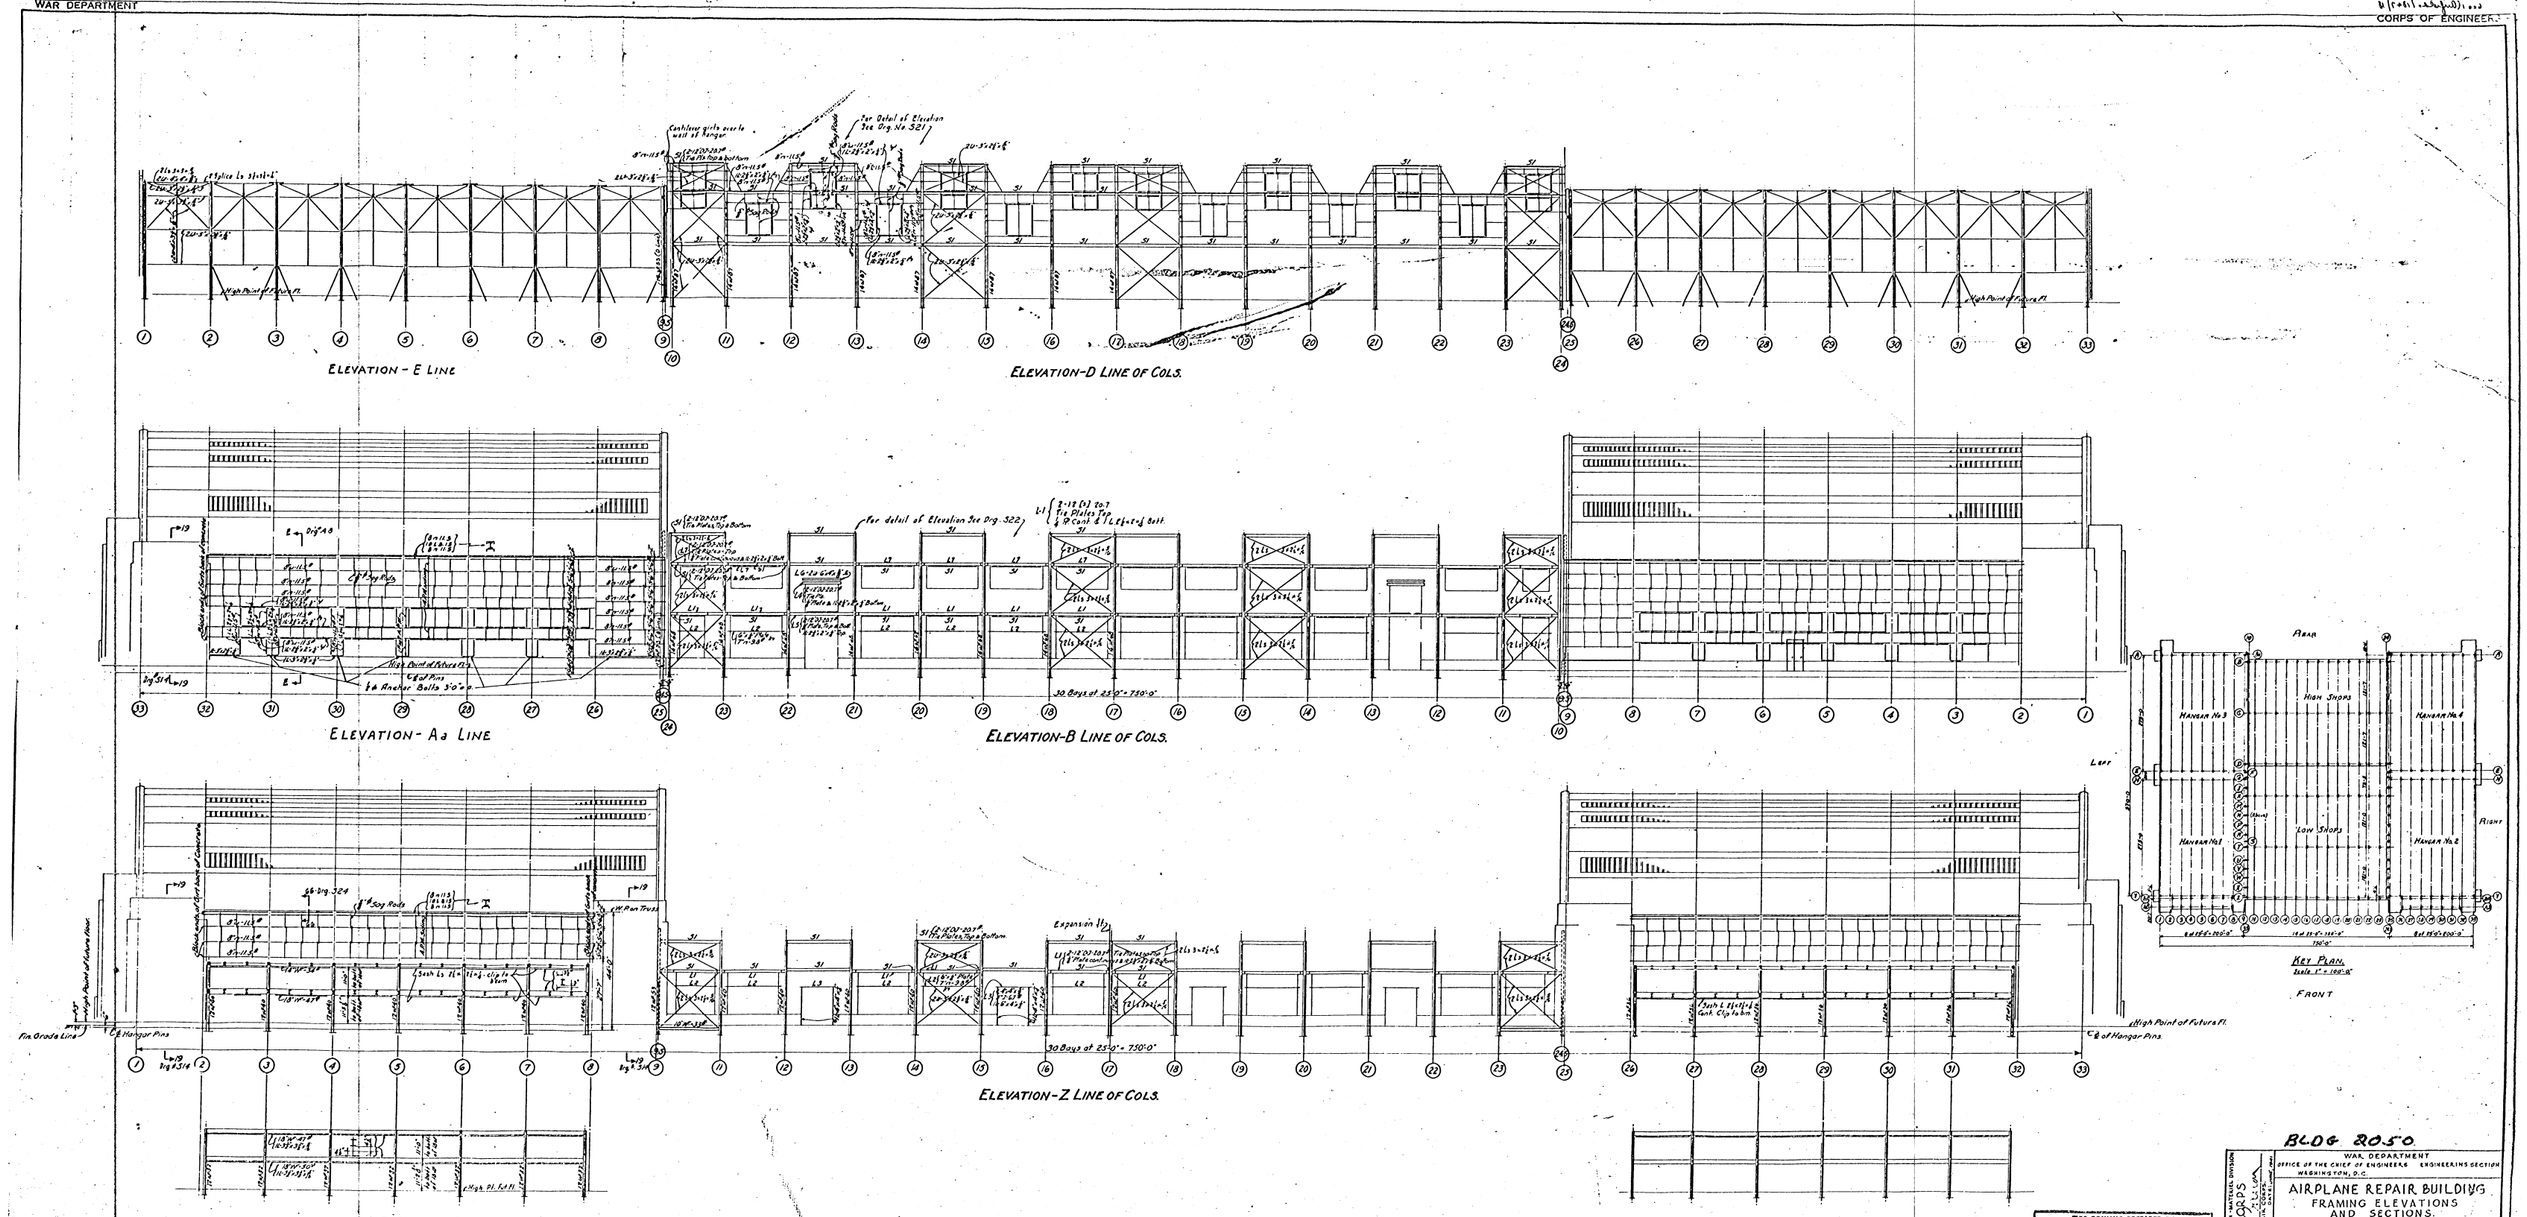

BLDG 2050

THIS DRAWING PREPARED BY CONSTRUCTION DIVISION OFFICE OF THE QUARTERMASTER GENERAL CHECKED AND REVISED FOR THE CORPS OF ENGINEERS - U. S. ARMY BY GRAHAM, ANDERSON, PROBST & WHITE ARCHITECTS AND ENGINEERS - CHICAGO, ILLINOIS

WAR DEPARTMENT
OFFICE OF THE CHIEF OF ENGINEERS ENGINEERING SECTION
WASHINGTON, D.C.

AIRPLANE REPAIR BUILDING
FRAMING ELEVATIONS AND SECTIONS.

MAY 1941 SCALE: AS SHOWN

DRAWN: HEAD ENGINEER
APPROVED: MAJOR, CORPS OF ENGINEERS
DRAWN TRACED CHECKED
DRAWING FILE NO. 71-0-1
APPROVED FOR THE CHIEF OF THE AIR CORPS
DATE: COL., A.C.CHIEF, D.S.& DIV.
DRAWING NUMBER S-18

FIELD SERVICE SECTION - MATERIEL DIVISION
AIR CORPS
APPROVED: [signature]
DATE: [illegible]

REDUCED 50%

35-2050-2.24