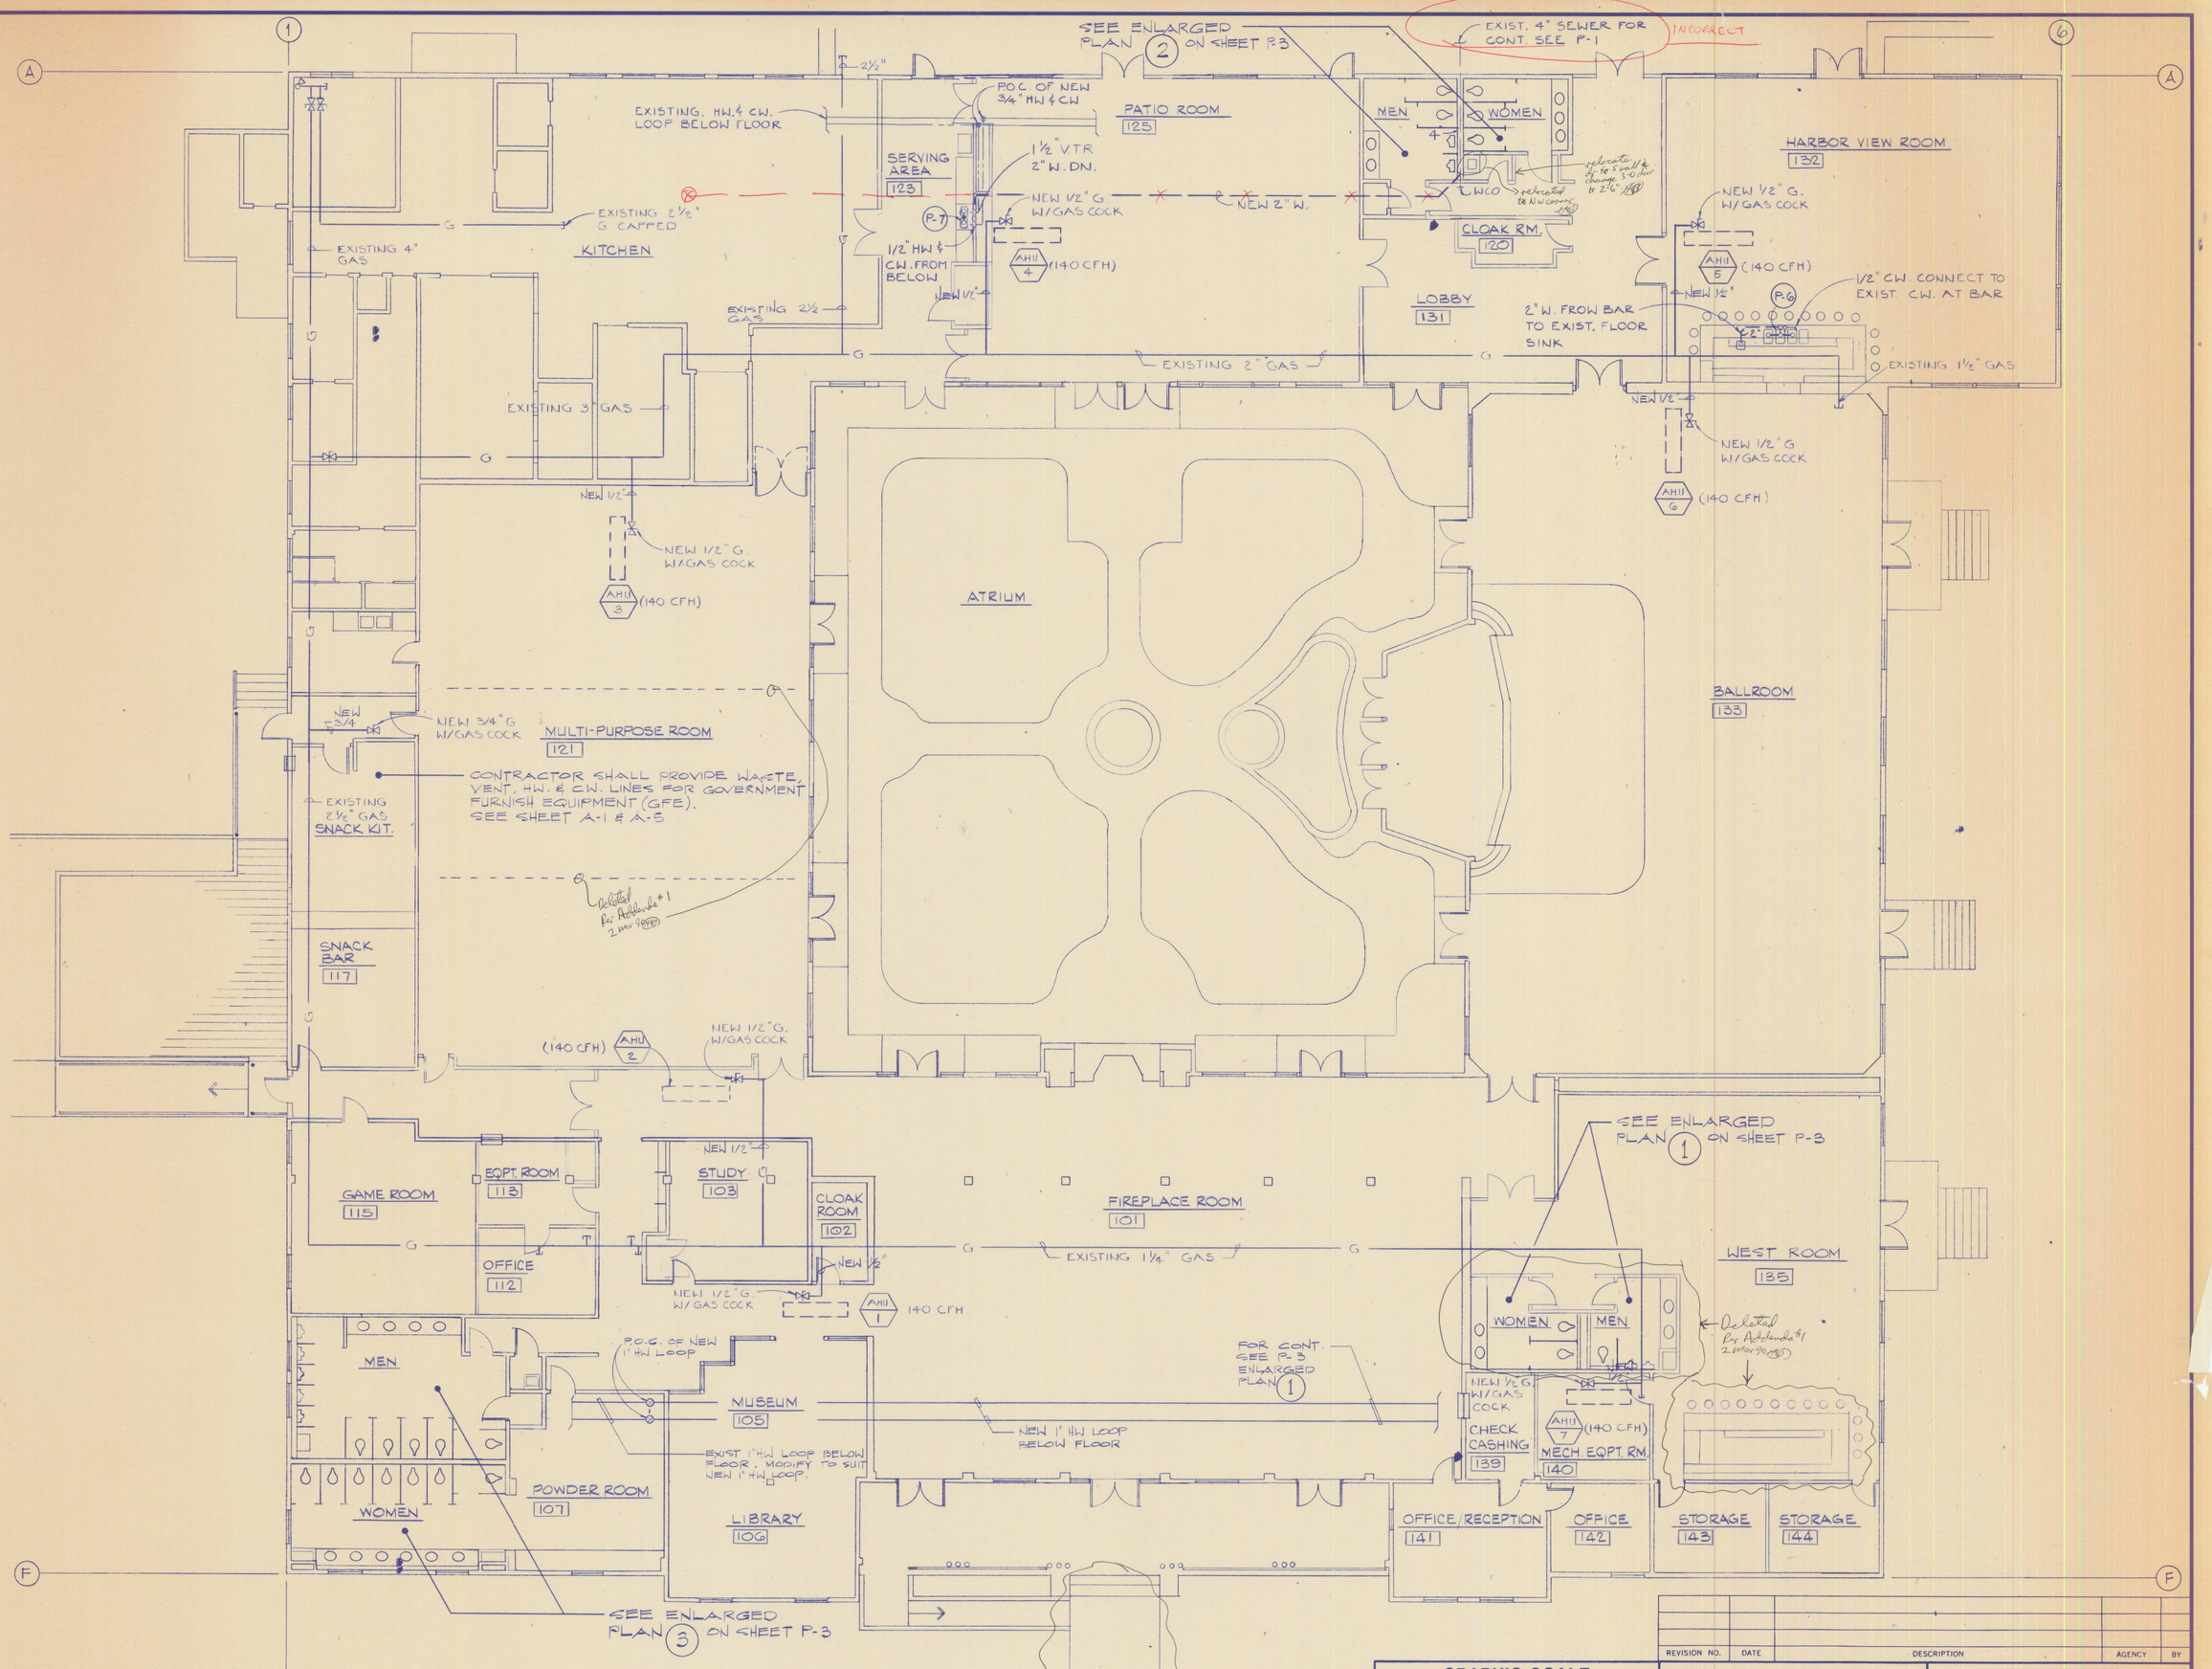

GAS PIPING & PARTIAL PLUMBING PLAN

SCALE: 1/8" = 1'-0"

north

REVISION NO.	DATE	DESCRIPTION	AGENCY	BY

GRAPHIC SCALE

1/8" : 1'-0" 8' 4' 0' 8' 16'

MANAGER ENGINEER		DATE
COORDINATED	SECURITY	DATE
	SAFETY DIVISION	DATE
	CHIEF FIRE PROTECTION	DATE
	COMMUNICATIONS ENGINEER	DATE
	BIOENVIRONMENTAL ENGINEER	DATE

Pan Am World Services, Inc.

UNITED STATES AIR FORCE
HQ 6592d SUPPORT GROUP (AFSC)
LOS ANGELES AIR FORCE BASE

DESIGNED BY: S. PEREZ
DRAWN BY: R.N. MALLRD
CHECKED BY: R.N. MALLARD
SUBMITTED BY: DATE

APPROVED: USING AGENCY / BASE CIVIL ENGINEER — DATE

RENOVATE BUILDING 403 COMMUNITY CENTER

LAO 89-1028

FORT MacARTHUR, CALIFORNIA
LOS ANGELES AIR FORCE BASE

GAS PIPING & PARTIAL PLUMBING PLAN

SPECIFICATION NO. 6592/DE 9010289
DATE 10/16/89 — SCALE 1/8" = 1'-0"
DRAWING NUMBER 00403 - 5010289 (ATCH. 3) — P-2
SHEET 42 OF 48