ONE LINE DIAGRAM CODED NOTES:

1. CONNECT NEW LOADS TO EXISTING PANEL AS INDICATED ON ELECTRICAL PLANS AND PANELBOARD SCHEDULE.
2. PROVIDE NEW BREAKER IN EXISTING SWITCHBOARD PROVISION. MATCH EXISTING BREAKER TYPE AND SHORT CIRCUIT INTERRUPTION RATING.

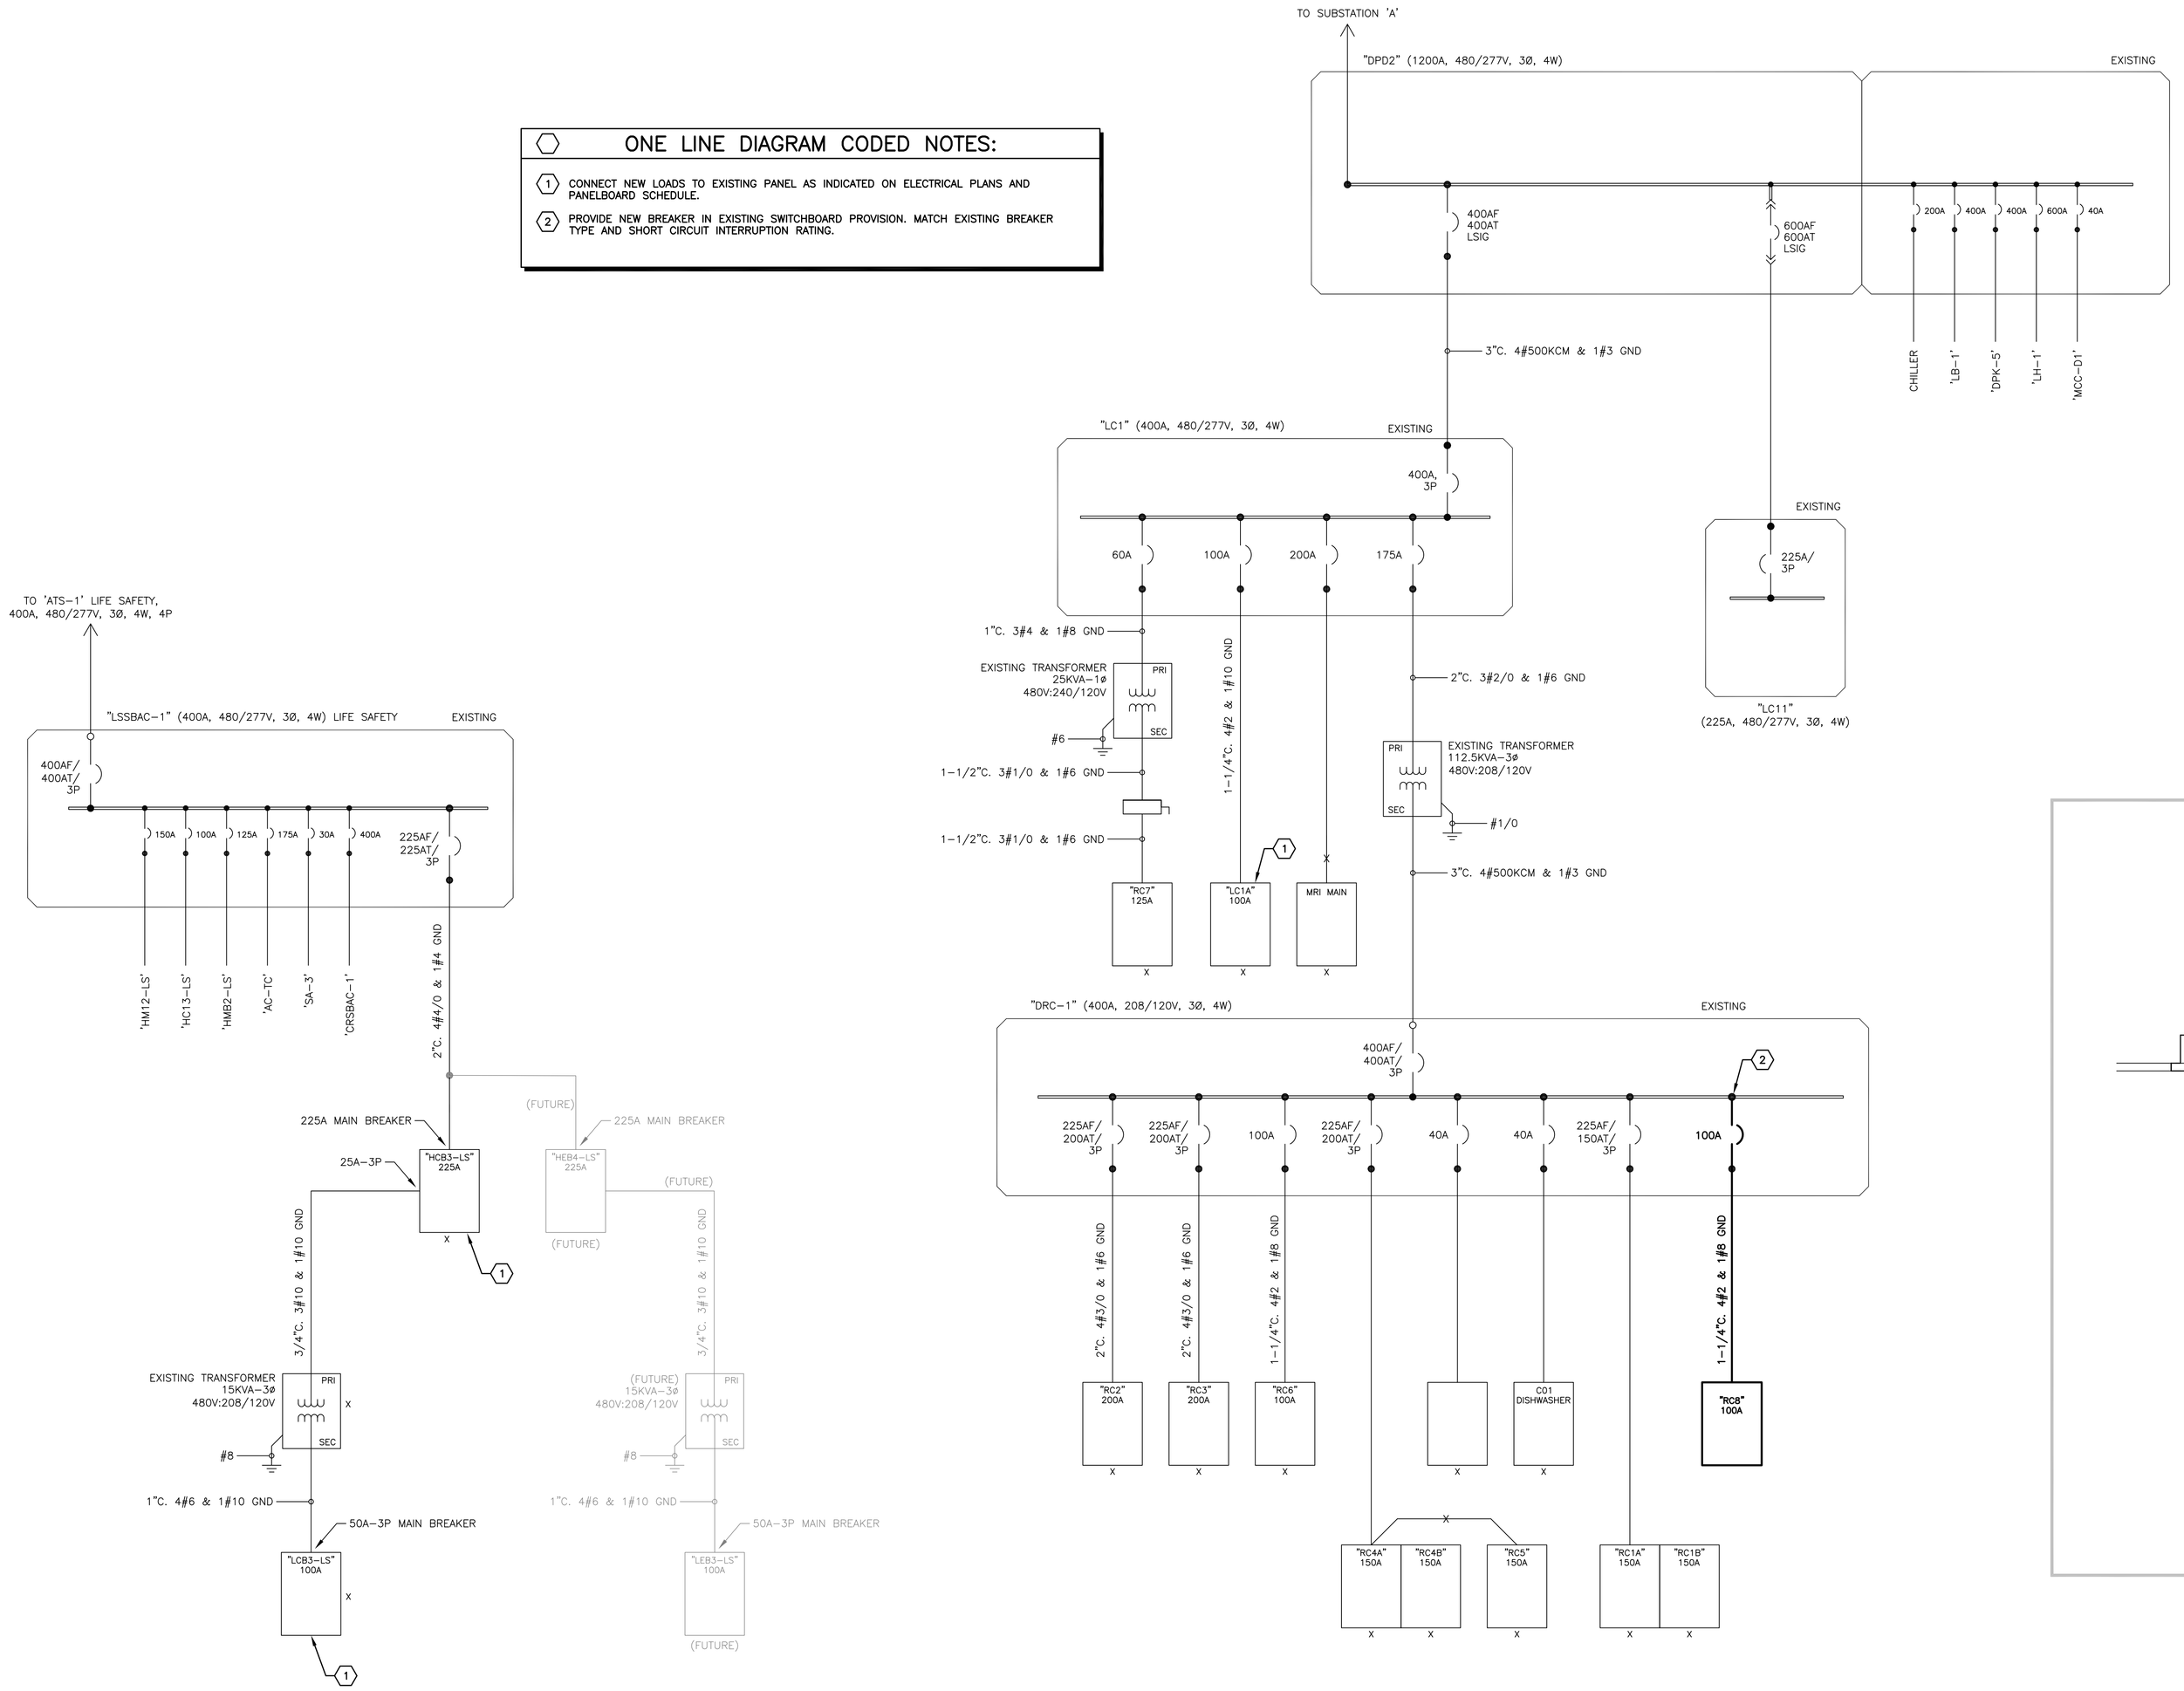

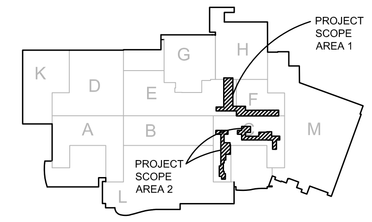

KEY PLAN - BASEMENT
Scale = None

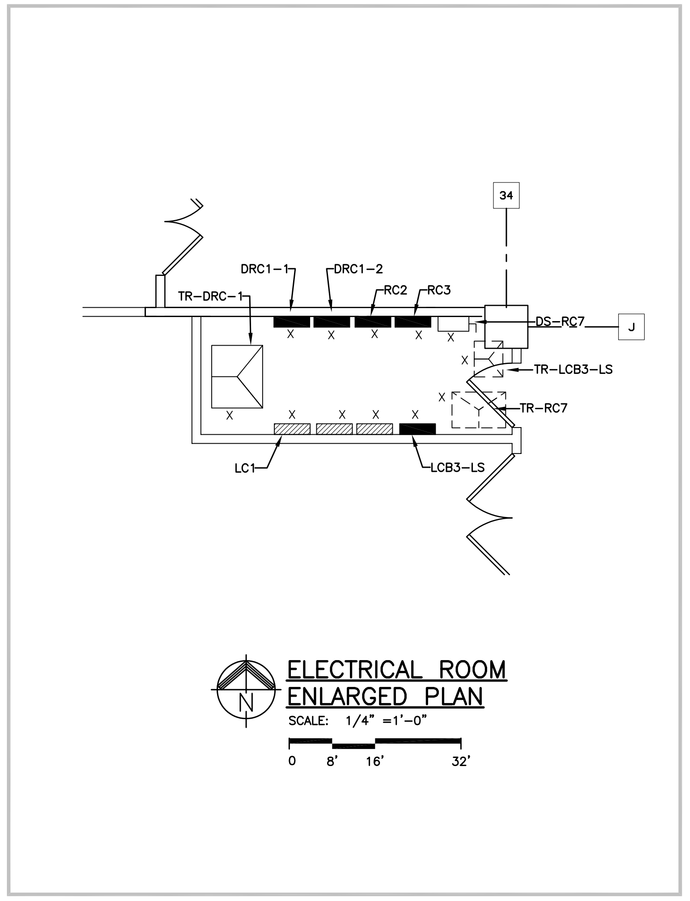

ELECTRICAL ROOM ENLARGED PLAN
SCALE: 1/4" =1'-0"
0 8' 16' 32'

FULLY SPRINKLERED

Bid Issue	05-16-08
Revisions:	Date

CONSULTANTS:

FREDRICK, FREDRICK & HELLER ENGINEERS, INC.
672 EAST ROYALTON ROAD
BROADVIEW HTS., OHIO 44147
TEL. (440) 546-9696
FAX. (440) 546-9699

STATE OF OHIO — M.P. LONG 59459 — REGISTERED PROFESSIONAL ENGINEER
07073

ARCHITECT:

Perspectus architecture
13212 Shaker Square Suite 204 Cleveland, Ohio 44120
P. 216.752.1800 F.216.752.3833

DESIGN AND CONSTRUCTION DOCUMENTS AS INSTRUMENTS OF SERVICE ARE GIVEN IN CONFIDENCE AND REMAIN THE PROPERTY OF PERSPECTUS ARCHITECTURE. THE USE OF THIS DESIGN AND THESE CONSTRUCTION DOCUMENTS FOR PURPOSES OTHER THAN THE SPECIFIC PROJECT NAMED HEREIN IS STRICTLY PROHIBITED WITHOUT THE EXPRESSED WRITTEN CONSENT OF PERSPECTUS ARCHITECTURE.

Drawing Title: **POWER DISTRIBUTION ONE LINE DIAGRAM**

Approved: Project Director

Project Title: **PROSTHETICS RENOVATIONS**

Location: **VAMC - WADE PARK**

Date: 03-12-08 | Checked: **MPL** | Drawn: **TAG**

Project Number: 541-05-1071

Building Number: 1

Drawing Number: **1-E9**

Dwg. of

Office of Facilities Management

Department of Veterans Affairs