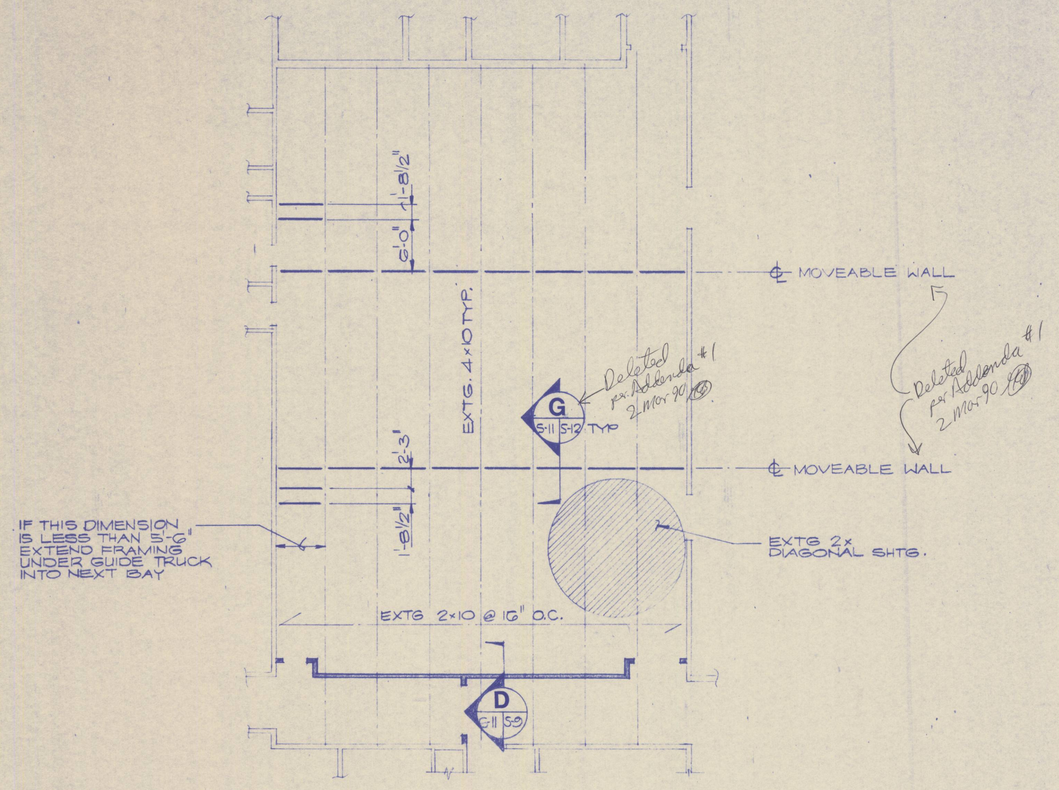

1 A-1 5-11 MULTI-PURPOSE ROOM FLOOR PLAN

SCALE: 1/8" = 1'-0"

north

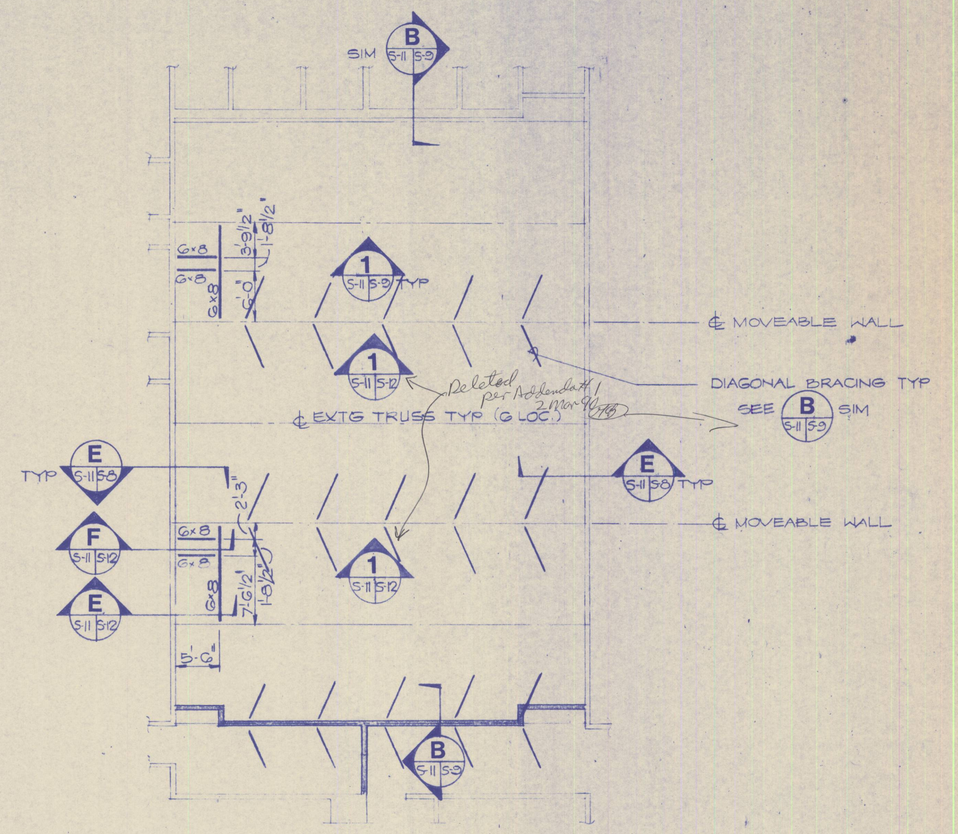

2 A-1 5-11 MULTI-PURPOSE ROOM CEILING PLAN

SCALE: 1/8" = 1'-0"

north

GRAPHIC SCALE

1/8" : 1'-0" 8' 4' 0' 8' 16'

REVISION NO.	DATE	DESCRIPTION	AGENCY	BY

Pan Am World Services, Inc.

UNITED STATES AIR FORCE
HQ 6592d SUPPORT GROUP (AFSC)
LOS ANGELES AIR FORCE BASE

DESIGNED BY MW
DRAWN BY TD
CHECKED BY
SUBMITTED BY DATE

RENOVATE BUILDING 403
COMMUNITY CENTER
LAO 89-1028
FORT MacARTHUR, CALIFORNIA
LOS ANGELES AIR FORCE STATION
MULTI-PURPOSE RM. FL. & CLG. PLANS

COORDINATED
MANAGER ENGINEER DATE
SECURITY DATE
SAFETY DIVISION DATE
CHIEF FIRE PROTECTION DATE
COMMUNICATIONS ENGINEER DATE
BIOENVIRONMENTAL ENGINEER DATE

APPROVED
USING AGENCY DATE
BASE CIVIL ENGINEER

SPECIFICATION NO. 6592/DE9010289
DATE 10-16-89 SCALE 1/8" = 1'-0"
DRAWING NUMBER 004.03 - 5010289 (ATCH. 3)
S-11
SHEET 36 OF 48