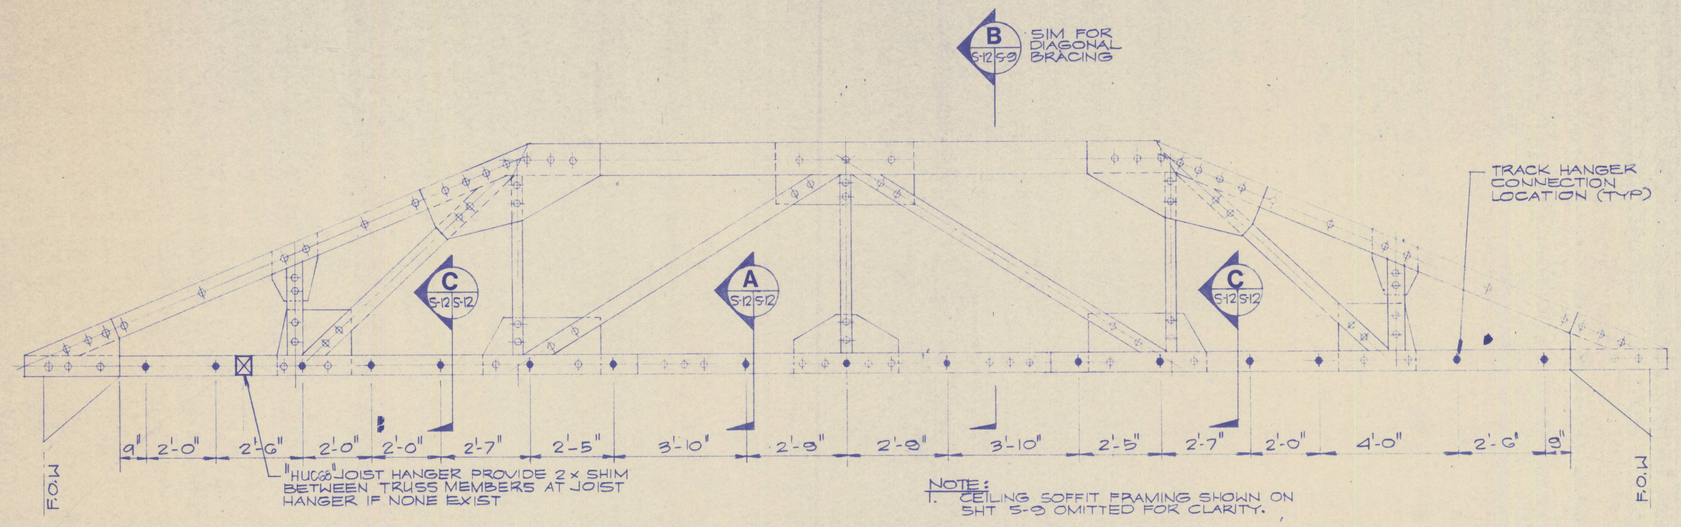

1 (S-11 S-12) TRUSS ELEVATION AT MULTI-PURPOSE ROOM

SCALE: 1/2" = 1'-0"

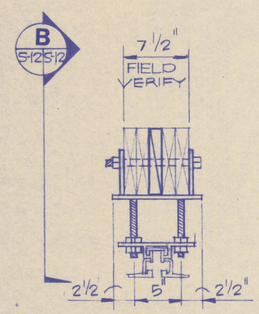

NOTE: FOR INFORMATION NOT SHOWN SEE C 5-12 5-12

A (5-12 5-12) TOP GUIDE TRACK CONNECTION

SCALE: 1 1/2" = 1'-0"

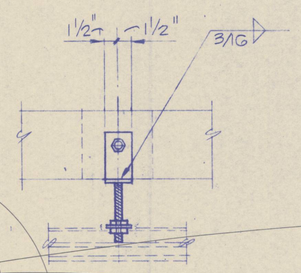

NOTE: FOR INFORMATION NOT SHOWN SEE C 5-12 5-12

B (5-12 5-12) TOP GUIDE TRACK CONNECTION

SCALE: 1 1/2" = 1'-0"

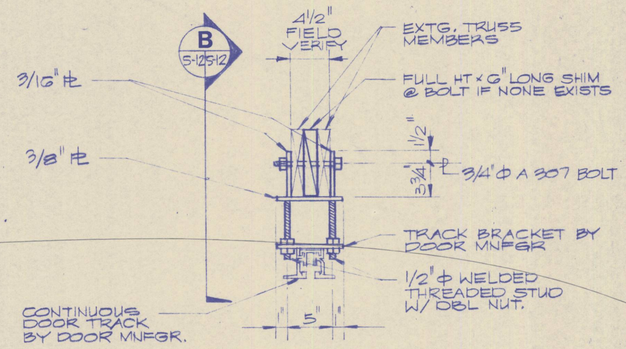

NOTE: FOR INFORMATION NOT SHOWN SEE C 5-12 5-12

C (5-12 5-12) TOP GUIDE TRACK CONNECTION

SCALE: 1 1/2" = 1'-0"

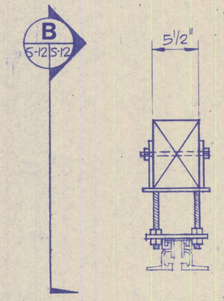

NOTE: FOR INFORMATION NOT SHOWN SEE C 5-12 5-12

D (5-12 5-12) TOP GUIDE TRACK CONNECTION

SCALE: 1 1/2" = 1'-0"

Deleted per Addenda #1 2 Nov 90 (KB) A, B, C, D, + G.

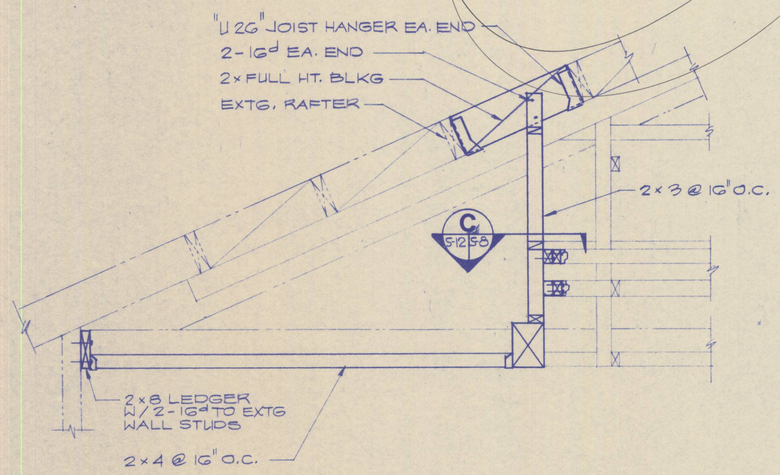

NOTE:
FOR BALANCE OF INFORMATION SEE B 5-12 5-9

E (A-2 5-9 / 5-12) SOFFIT SECTION

SCALE: 1 1/2" = 1'-0"

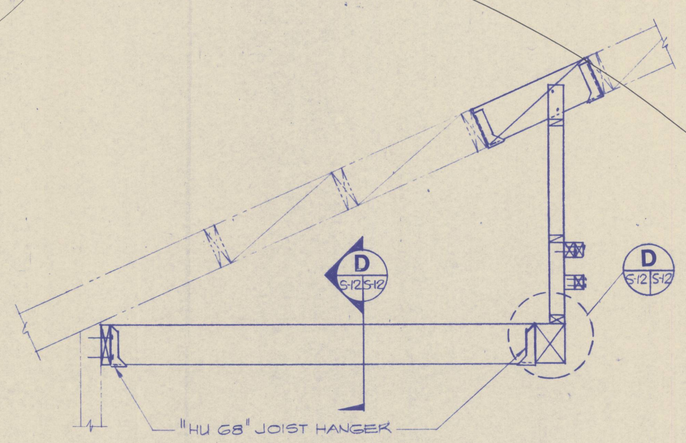

NOTE:
FOR BALANCE OF INFORMATION SEE B 5-12 5-9

F (A-2 5-9 / 5-12) SOFFIT SECTION

SCALE: 1 1/2" = 1'-0"

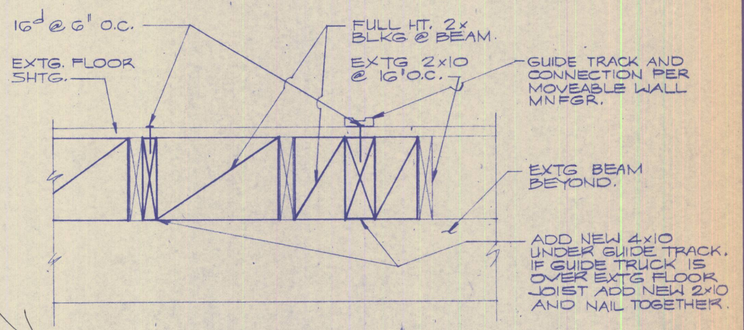

G (5-11 5-12) BOTTOM GUIDE TRACK CONNECTION DETAIL

SCALE: 1 1/2" = 1'-0"

REVISION NO.	DATE	DESCRIPTION	AGENCY	BY

Pan Am World Services, Inc.

UNITED STATES AIR FORCE
HQ 6592d SUPPORT GROUP (AFSC)
LOS ANGELES AIR FORCE BASE

DESIGNED BY: M W
DRAWN BY: T D.
CHECKED BY:
SUBMITTED BY: DATE

RENOVATE BUILDING 403 COMMUNITY CENTER

LAO 89-1028

FORT Mac ARTHUR, CALIFORNIA
LOS ANGELES AIR FORCE STATION

MOVEABLE WALL DETAILS

APPROVED: USING AGENCY — DATE; BASE CIVIL ENGINEER

COORDINATED: MANAGER ENGINEER — DATE; SECURITY — DATE; SAFETY DIVISION — DATE; CHIEF FIRE PROTECTION — DATE; COMMUNICATIONS ENGINEER — DATE; BIOENVIRONMENTAL ENGINEER — DATE

GRAPHIC SCALE
1/2" : 1'-0" — 12" 6" 0 1' 2' 3' 4' 5'
1 1/2" : 1'-0" — 12" 9" 6" 3" 0' 1'

SPECIFICATION NO. 6592/DE 9010289
DATE 10-16-89 | SCALE AS NOTED
DRAWING NUMBER 00403-5010289 (ATCH. 3) | SHEET 37 OF 48