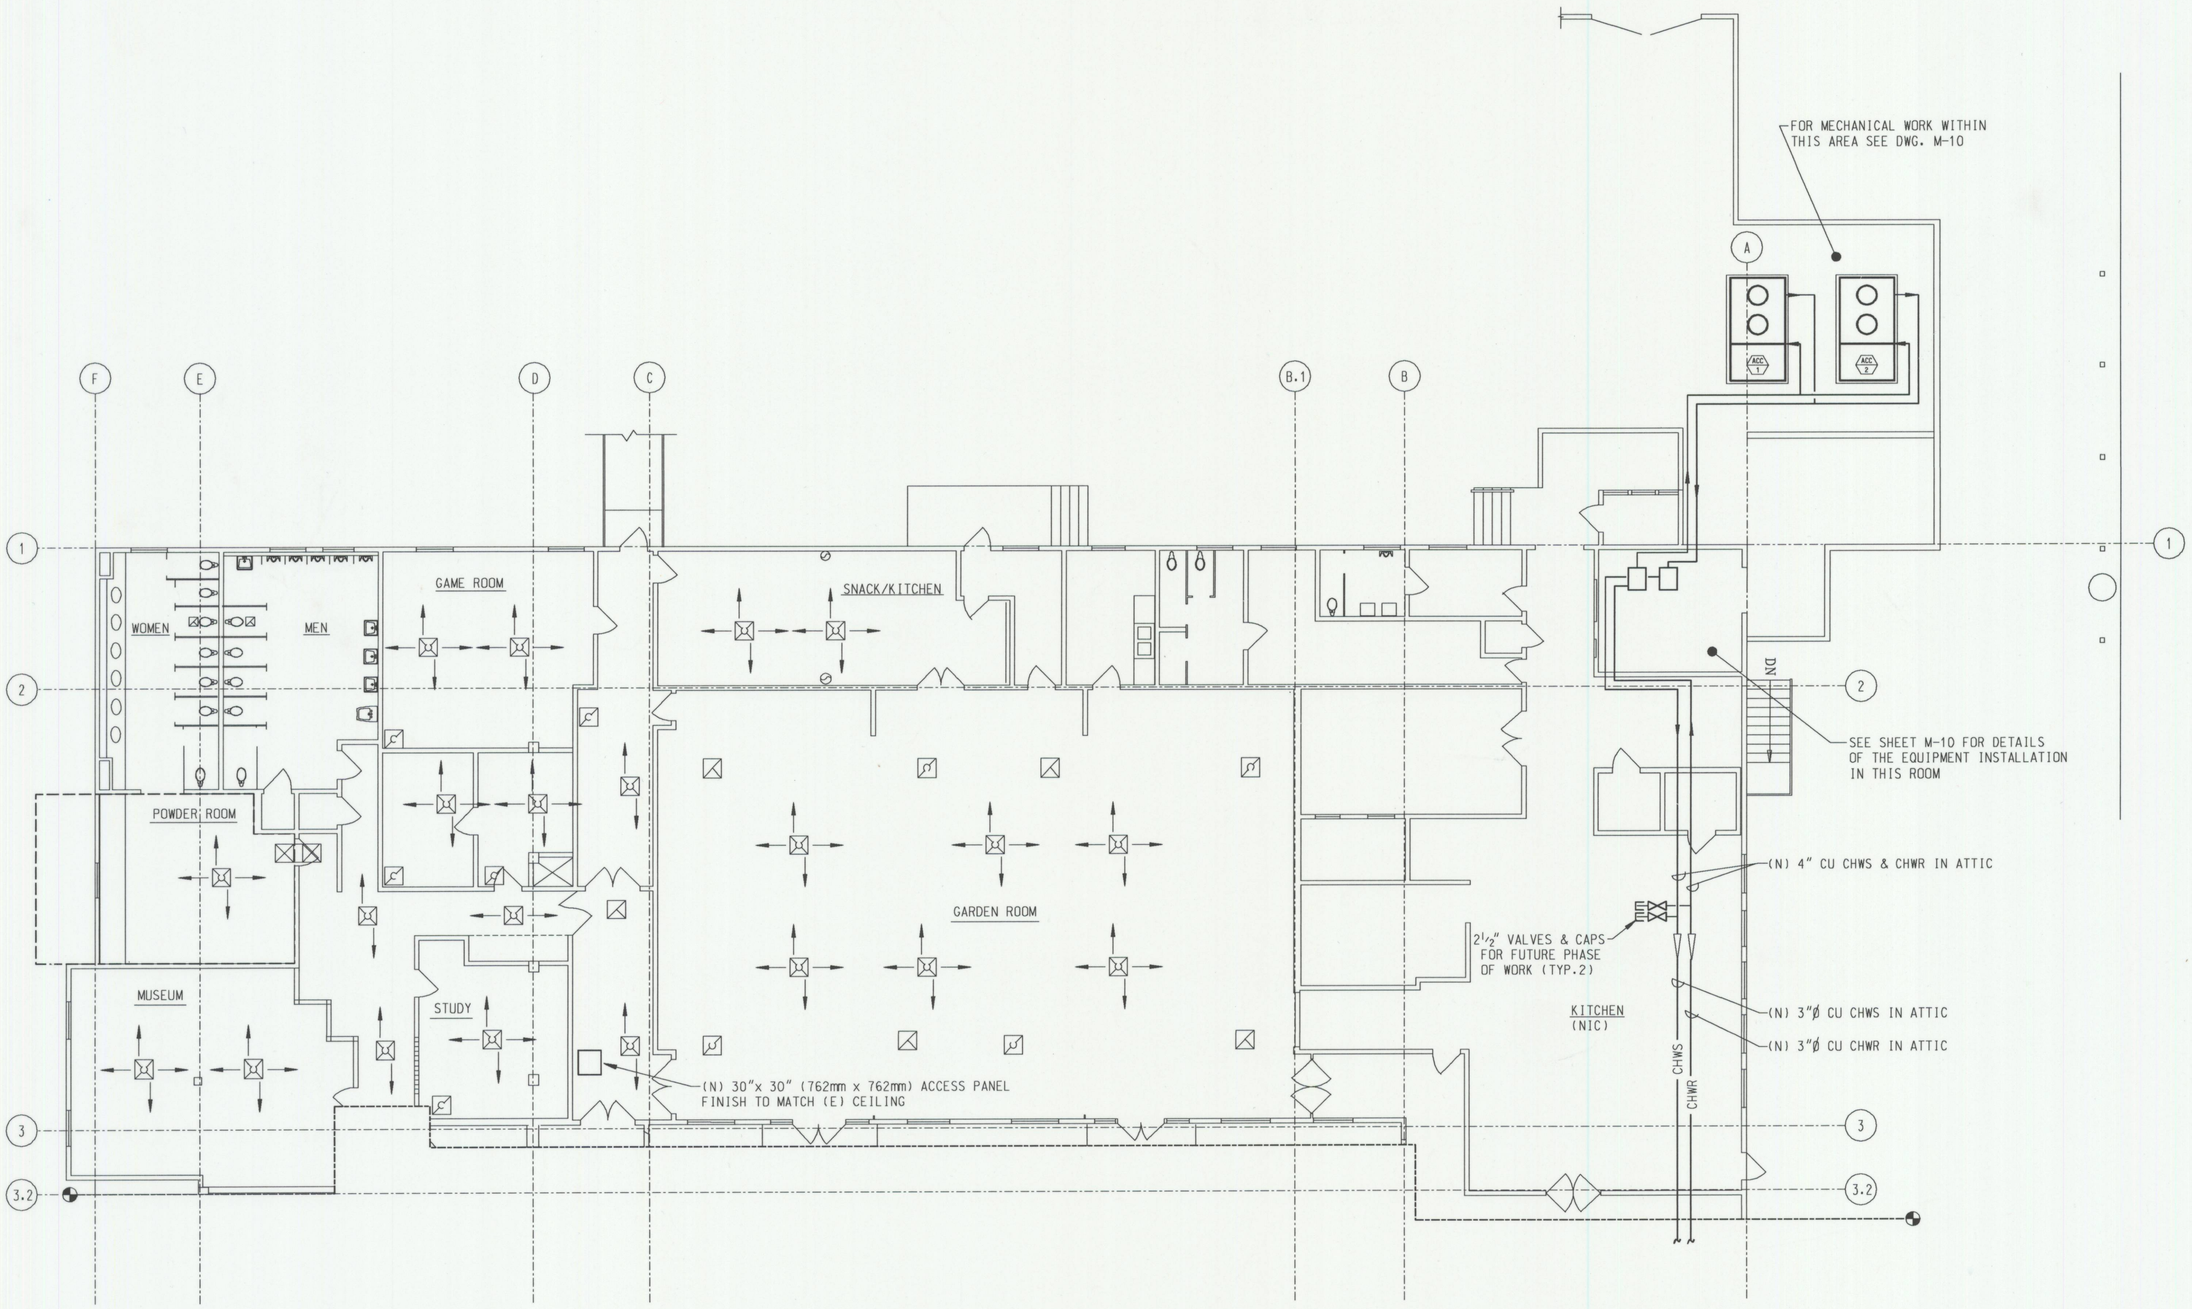

FLOOR PLAN - NORTH (PHASE 1)

SCALE: 1/8"=1'-0"

NORTH

1/8" = 1'-0"

5' 0' 5' 10' 20'

1m 0m 1m 2m 5m 10m

REV. NO.	DATE	DESCRIPTION	AGENCY	BY

		DATE
	PROJECT MANAGER	
	SECURITY	
	ENVIRONMENTAL	
	SAFETY DIVISION	
	CHIEF FIRE PROTECTION	
	COMMUNICATIONS ENGINEER	
	BUENVIRONMENTAL ENGINEER	
	CHIEF OPERATION & MAINTENANCE	

		DATE
APPROVED	USING AGENCY	
	BASE CIVIL ENGINEER	
	CONTRACT MGT.	

		DATE
JOHN WILLIAMS	DESIGNED BY	6/15/97
JOSE IRAHETA	DRAWN BY	6/15/97
JOHN WILLIAMS	CHECKED BY	6/15/97
JOHN WILLIAMS	SUBMITTED BY	6/15/97

JOB No. 10-50104-18B

MERIT ENGINEERING, INC.
129 SOUTH SAN FERNANDO BLVD.
BURBANK, CALIFORNIA
(818) 842-2809 FAX (818) 842-1419

UNITED STATES AIR FORCE

61 AIR BASE GROUP (ABG)
LOS ANGELES AIR FORCE BASE

PROJECT TITLE:
BLDG 403 HVAC (PHASE 1)
COMMUNITY CENTER
FORT McCARTHUR

SHEET TITLE:
FLOOR PLAN - NORTH (PHASE 1)

DRAWING NO.
HHEK - 95-0019

DATE: 6/15/97

SCALE: 1/8" = 1'-0"

M-5

SHEET: 6 OF 16