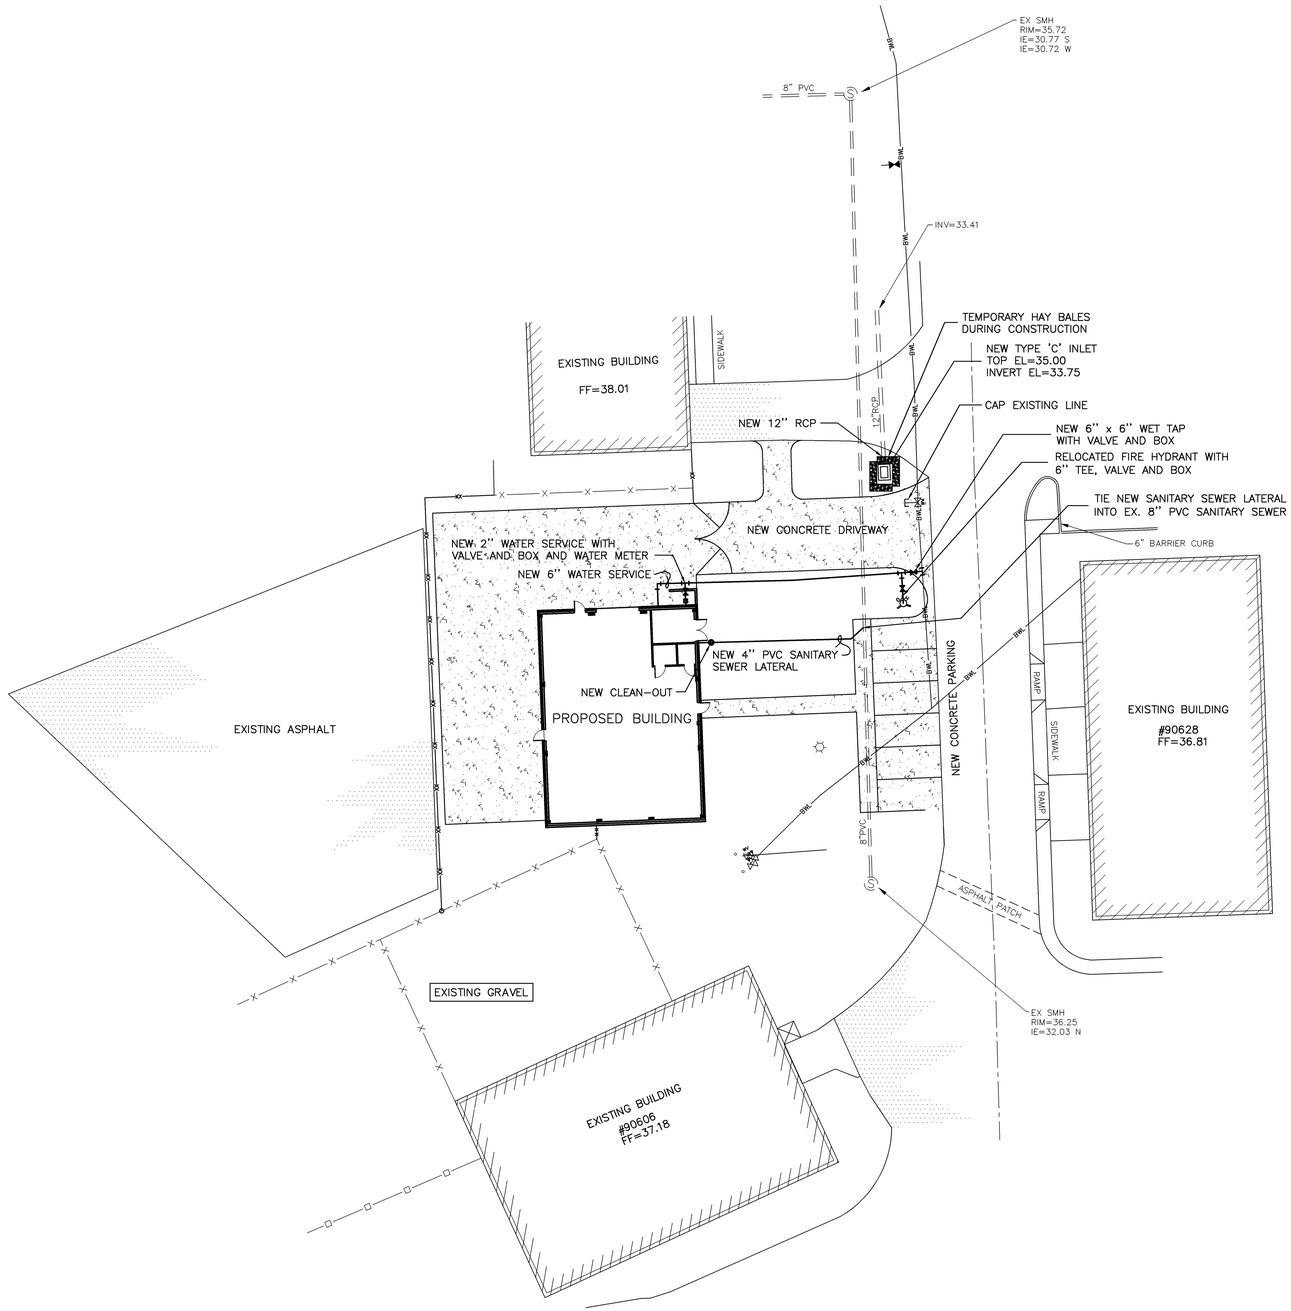

LEGEND

EXISTING

- LIGHT POLE
- FIRE HYDRANT
- WATER VALVE
- SANITARY SEWER MANHOLE
- MITERED END SECTION
- BWL — BURIED WATER LINE PER FIELD MARKINGS
- 6' CHAIN LINK FENCE
- 8' METAL SLAT FENCE
- BOLLARD
- INV — INVERT
- EL — ELEVATION
- IE — INVERT ELEVATION
- SMH — SANITARY SEWER MANHOLE
- MES — MITERED END SECTION
- PAVEMENT
- GRAVEL

NEW

- WATER METER
- WATER VALVE
- CHAIN LINK FENCE
- CONCRETE
- AREAS TO BE SODDED

SITE UTILITY PLAN

SCALE: 1"=20'

20' 10' 0' 20' 40'

N

REV #	DATE	DESCRIPTION	APP'D

APPROVED
CHIEF ENGINEER
APPROVED
CIVIL ENGINEER

FTEV 05-1076 CONSTRUCT WAREHOUSE
1 SOCS

CIVIL SITE UTILITY PLAN

AIR FORCE SPECIAL OPERATIONS COMMAND
1 SPECIAL OPERATIONS
CIVIL ENGINEERING SQUADRON
HURLBURT FIELD, FLORIDA

DATE: MARCH 20, 2009
DESIGNED BY: DPJ
DRAWN BY: WEB
BUILDING NO.:
PROJECT NO.: FTEV 05-1076
SHEET REF.: C-4
SHEET NO.: 5 OF 26