STATE	PROJECT	SHEET NUMBER
ID	PFH 9(5)	D.7

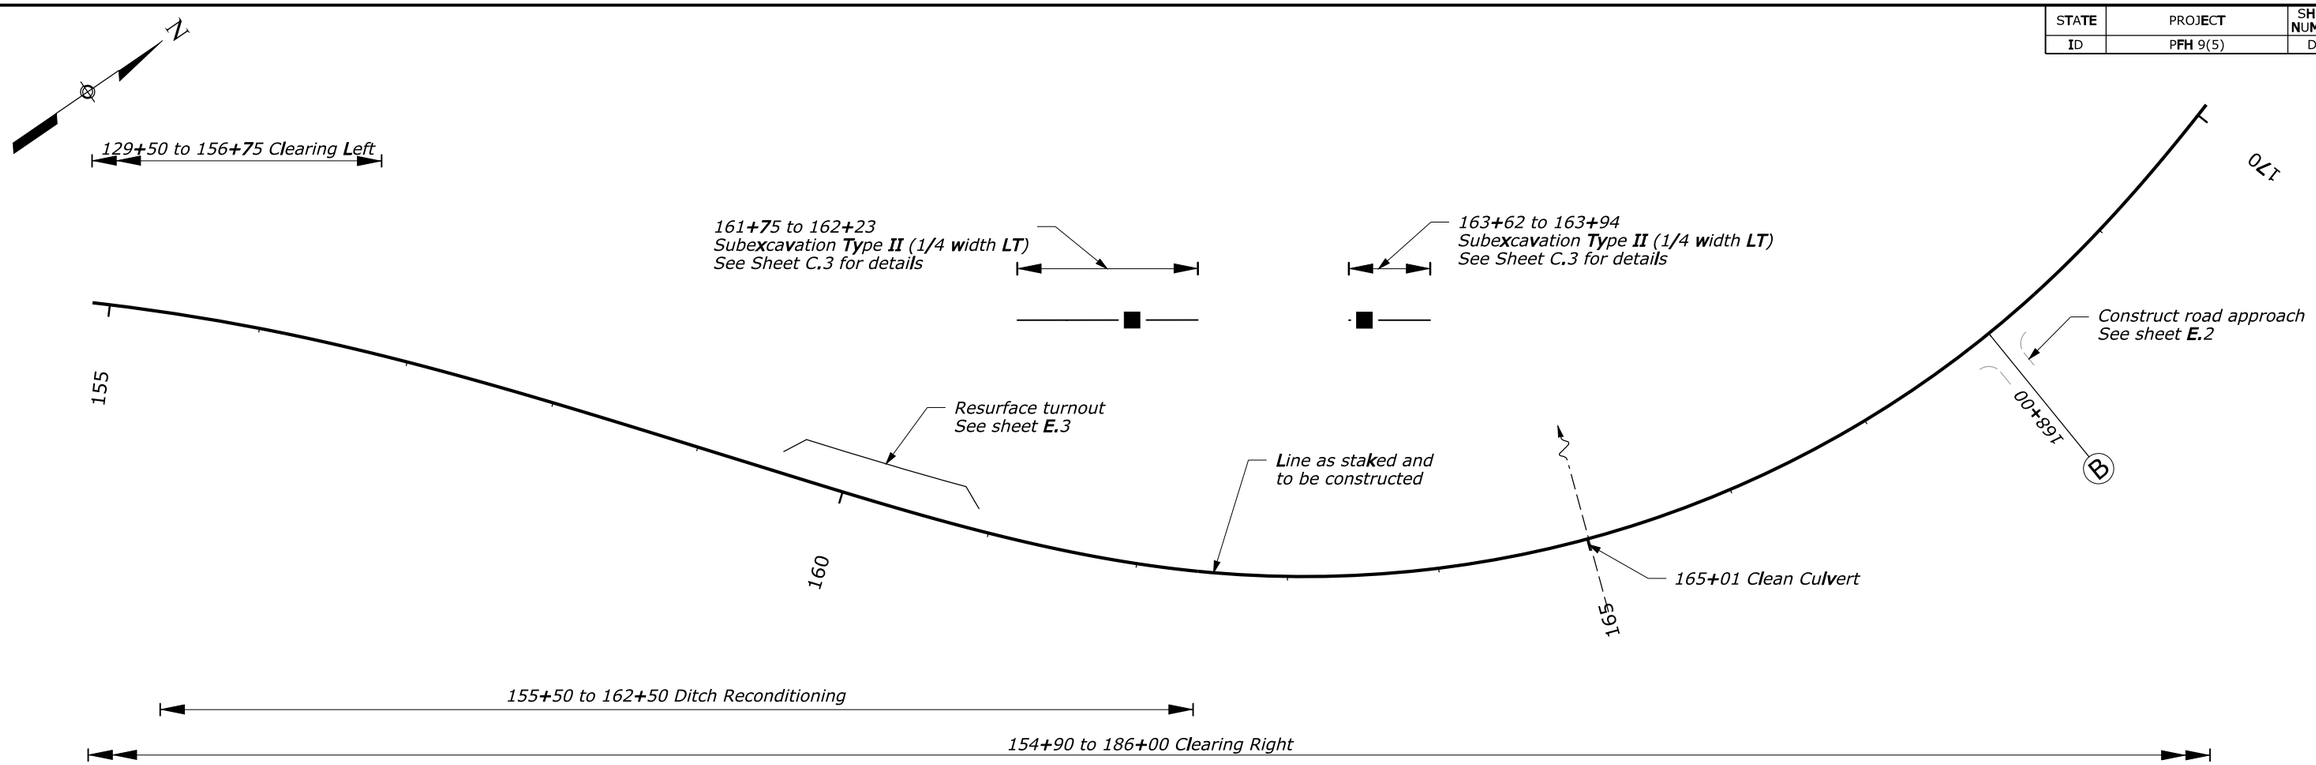

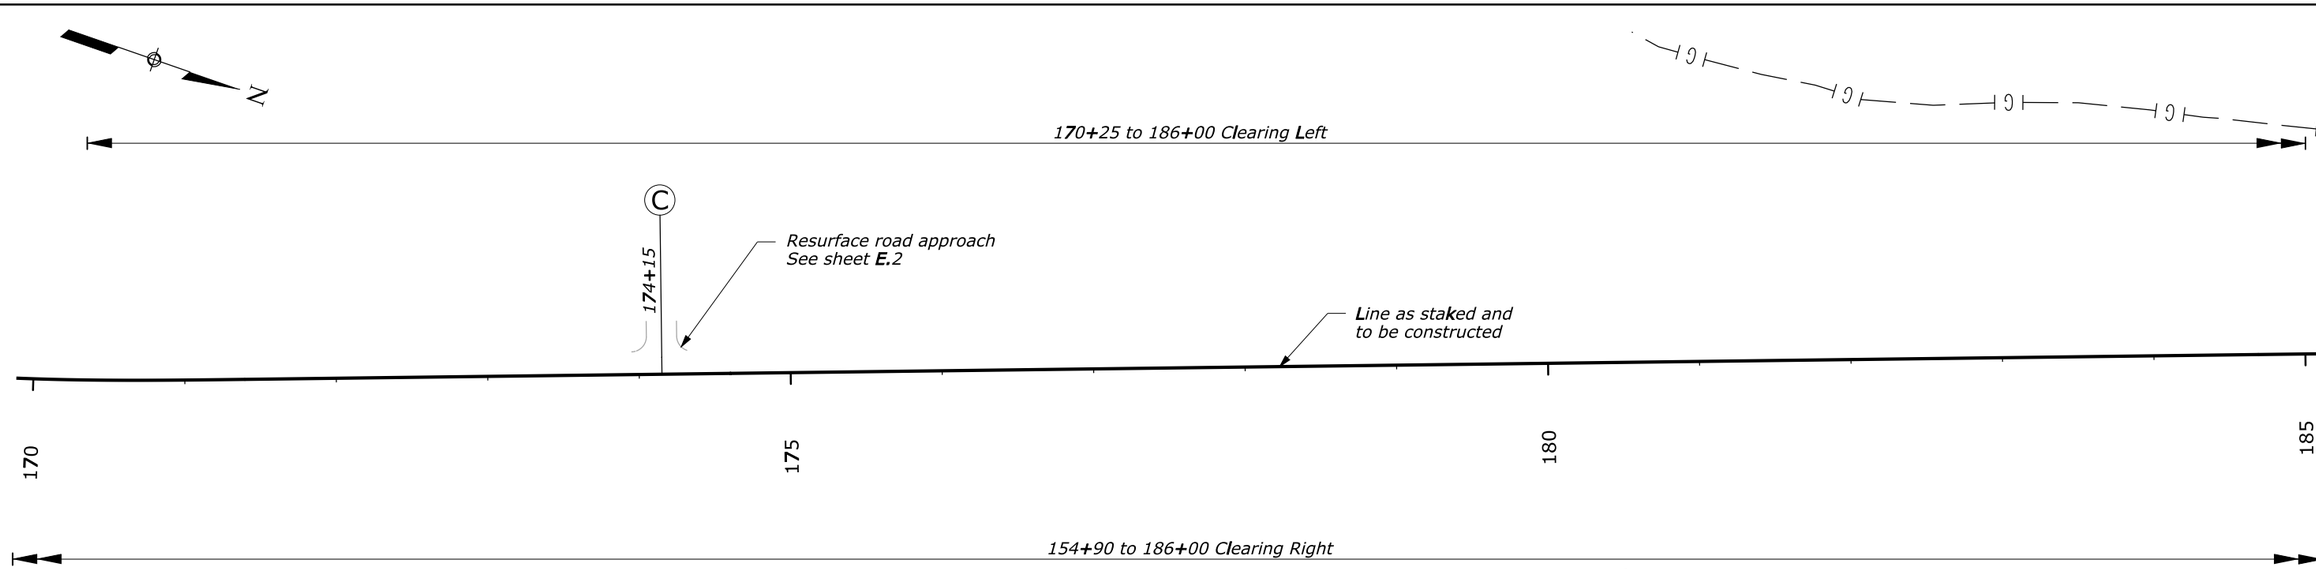

PRELIMINARY
NOT FOR CONSTRUCTION

ENAVILLE - THOMPSON PASS ROAD
155+00 TO 185+00

IP_PWF:dms03543\0095ff.dgn [US_Sur2D] 15-AUG-2008 12:01PM Designed by: --/---- Checked by: --/----

STATE	PROJECT	SHEET NUMBER
ID	PFH 9(5)	D.8

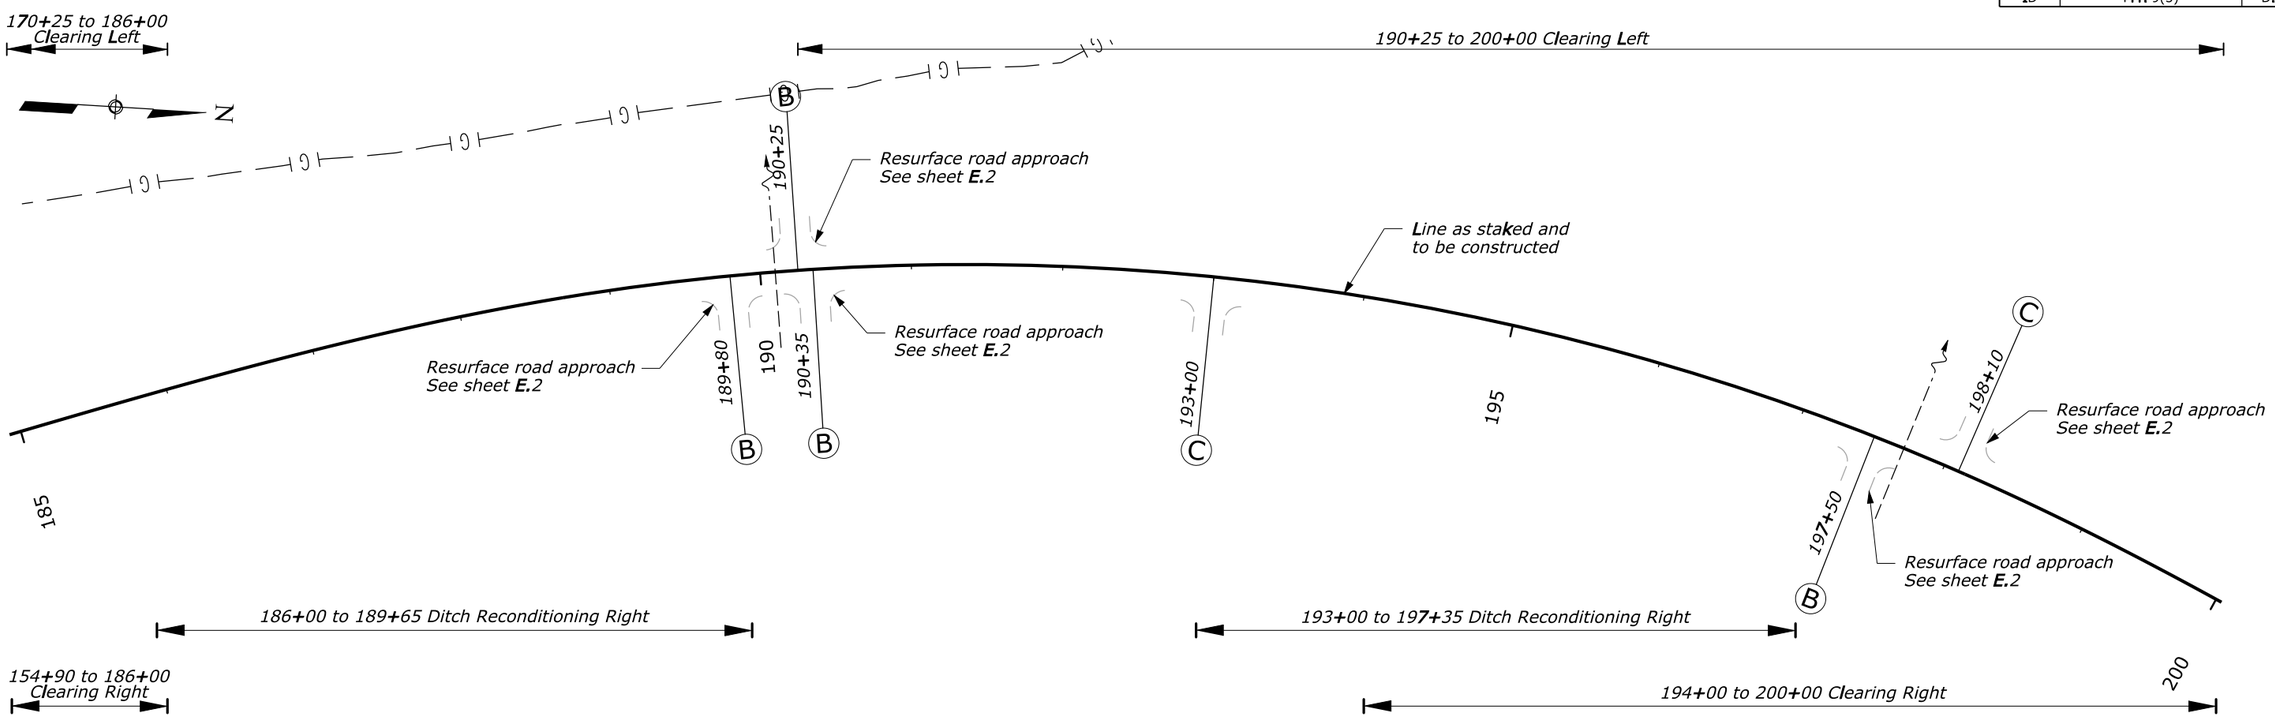

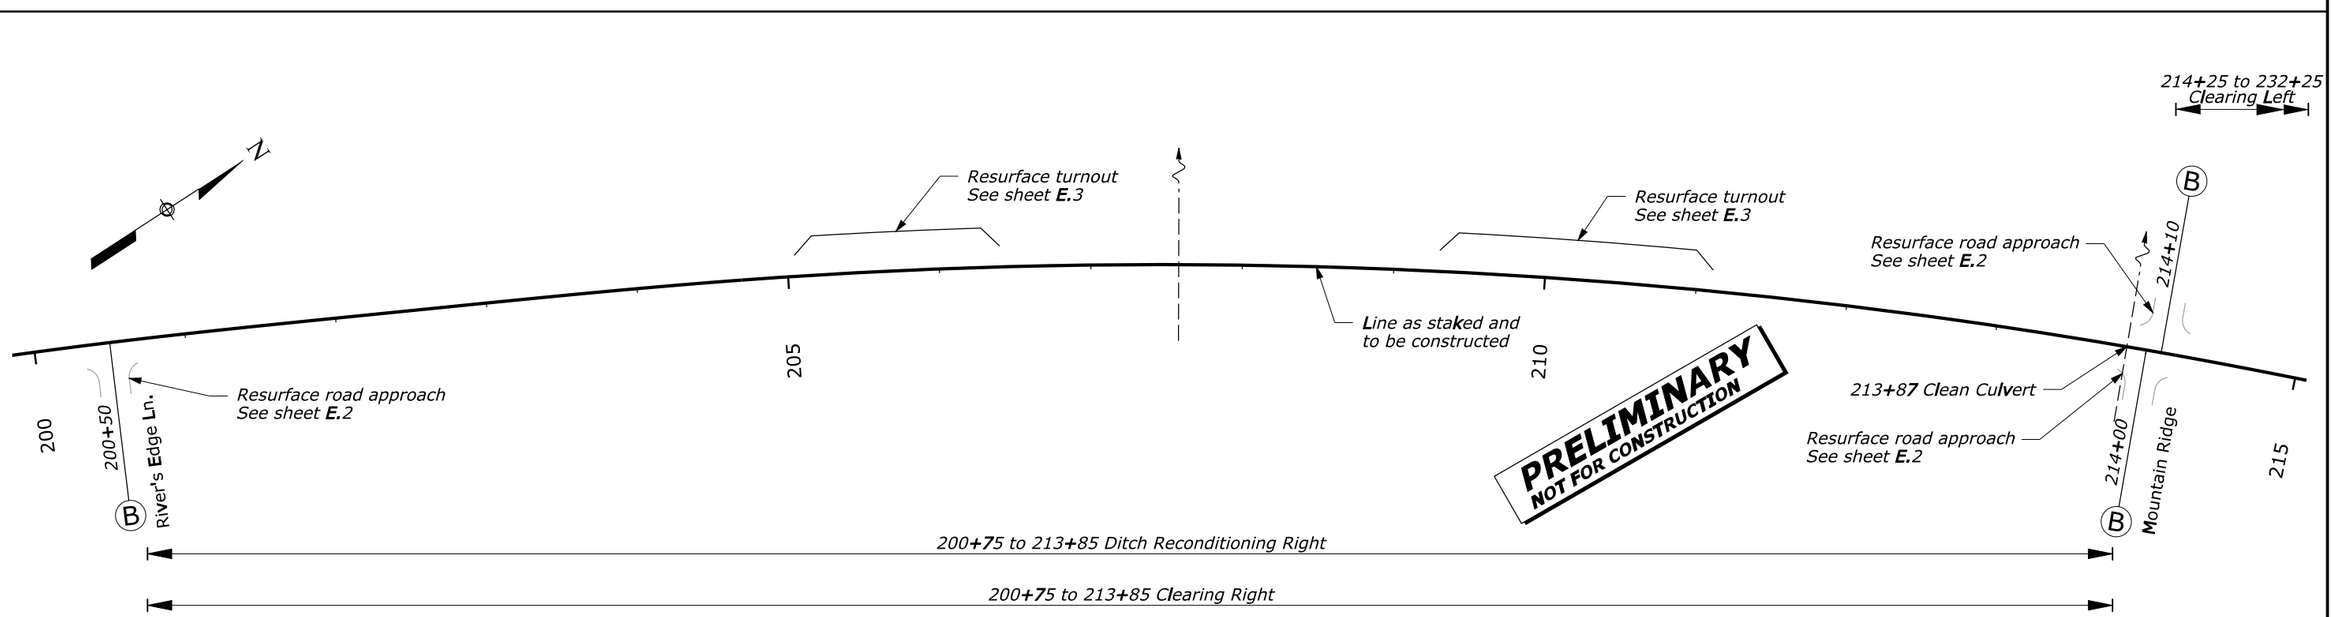

ENAVILLE - THOMPSON PASS ROAD
185+00 TO 215+00

--/---- Checked by:
--/---- Designed by:
15-AUG-2008 12:02PM
IP_PWF:dms03543\i0095fg.dgn [US_Sur2D]

STATE	PROJECT	SHEET NUMBER
ID	PFH 9(5)	D.9

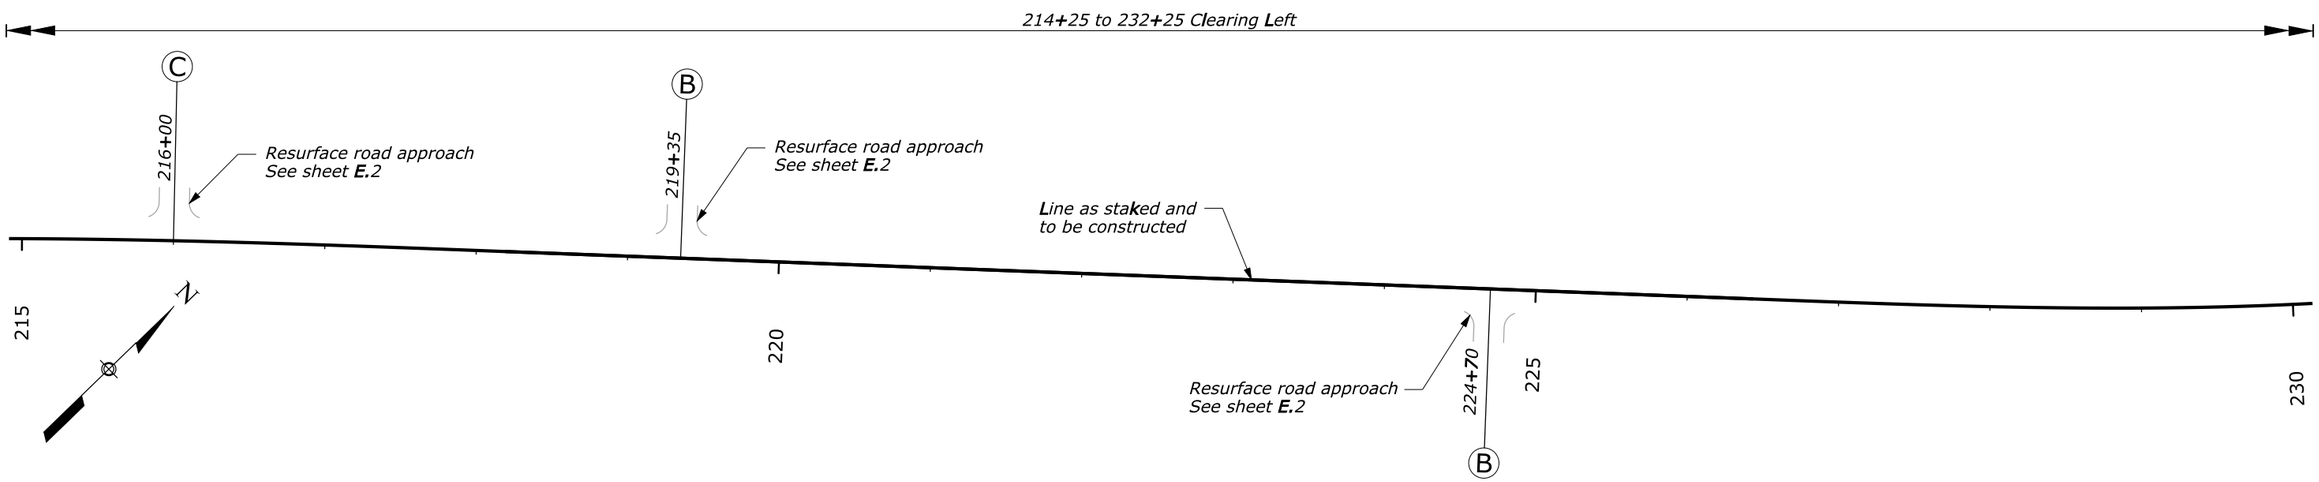

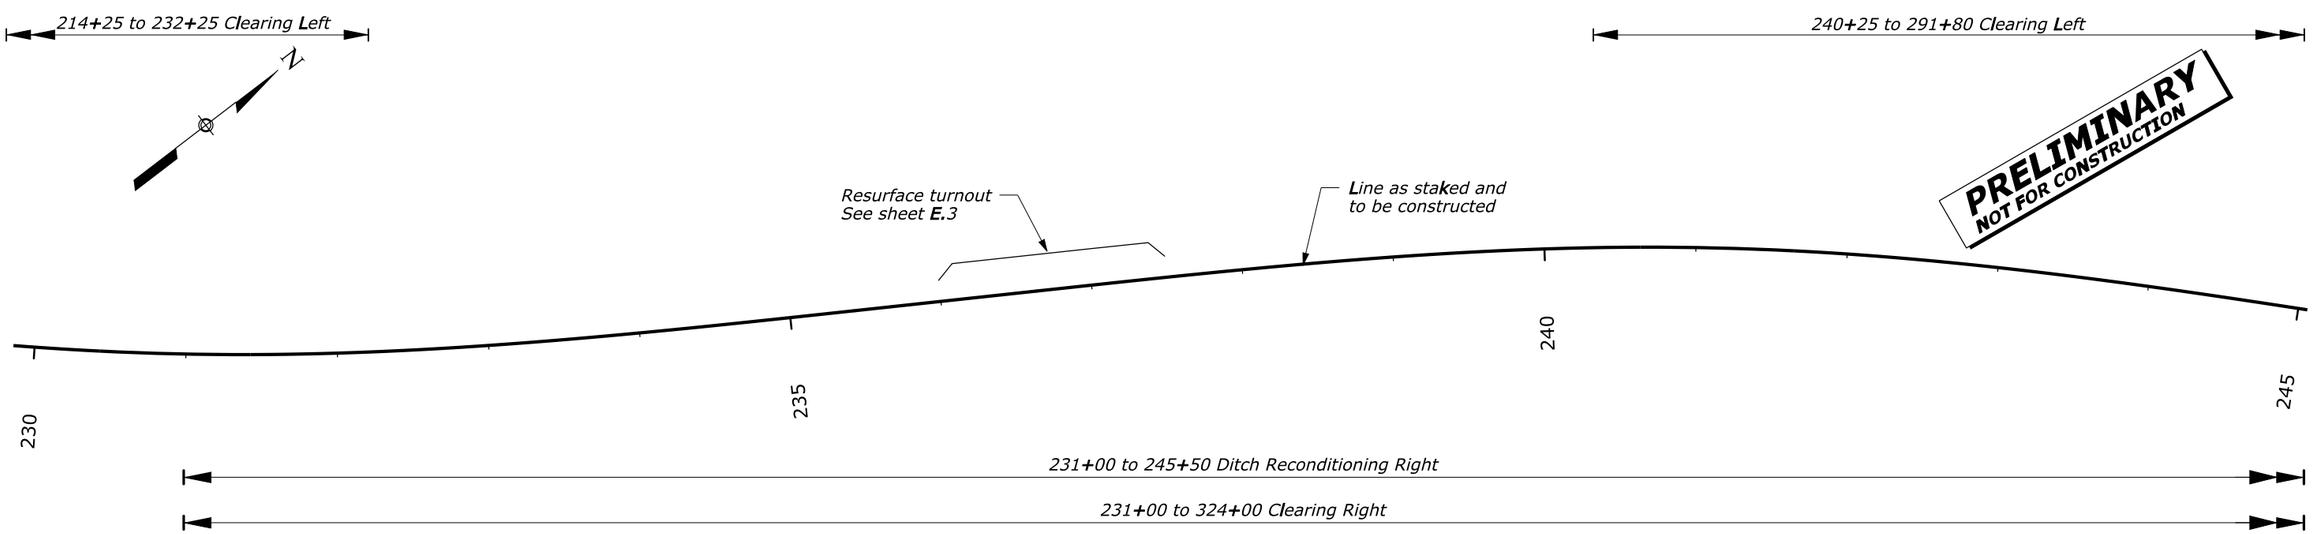

ENAVILLE - THOMPSON PASS ROAD
215+00 TO 245+00

--/---
Checked by:
--/---
Designed by:
15-AUG-2008 12:02PM
IP_PWF:dms03543\f0095fh.dgn [US_Sur2D]

STATE	PROJECT	SHEET NUMBER
ID	PFH 9(5)	D.10

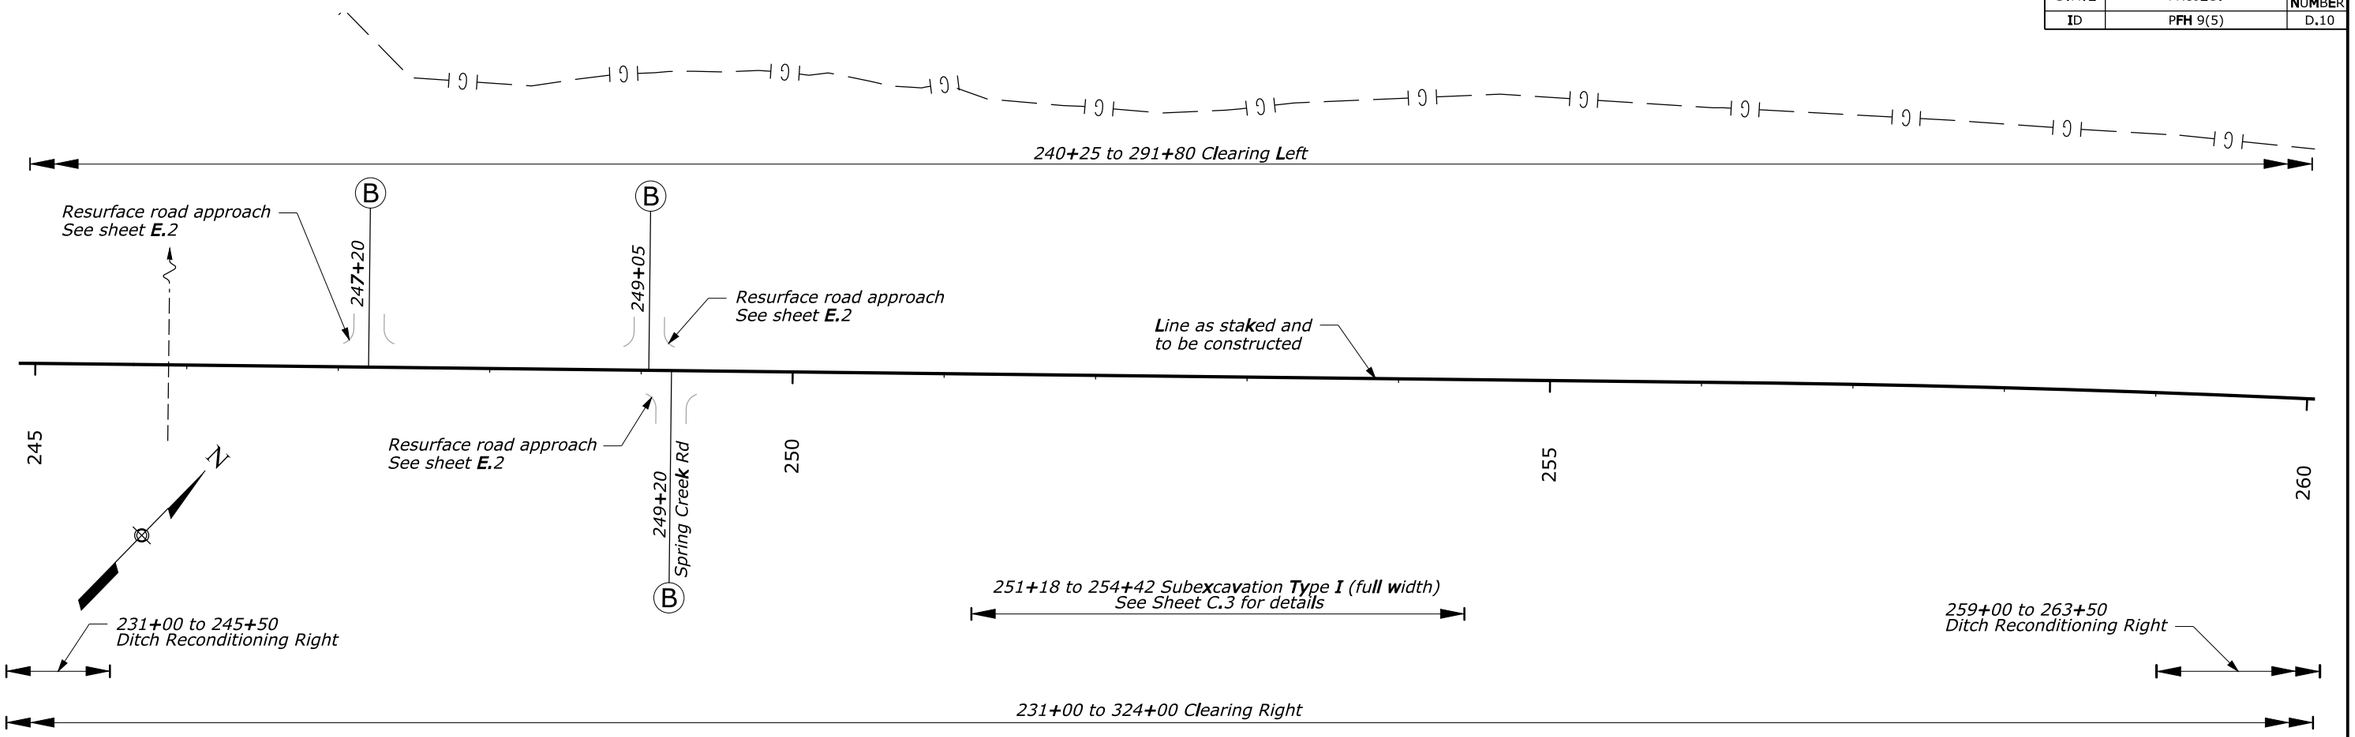

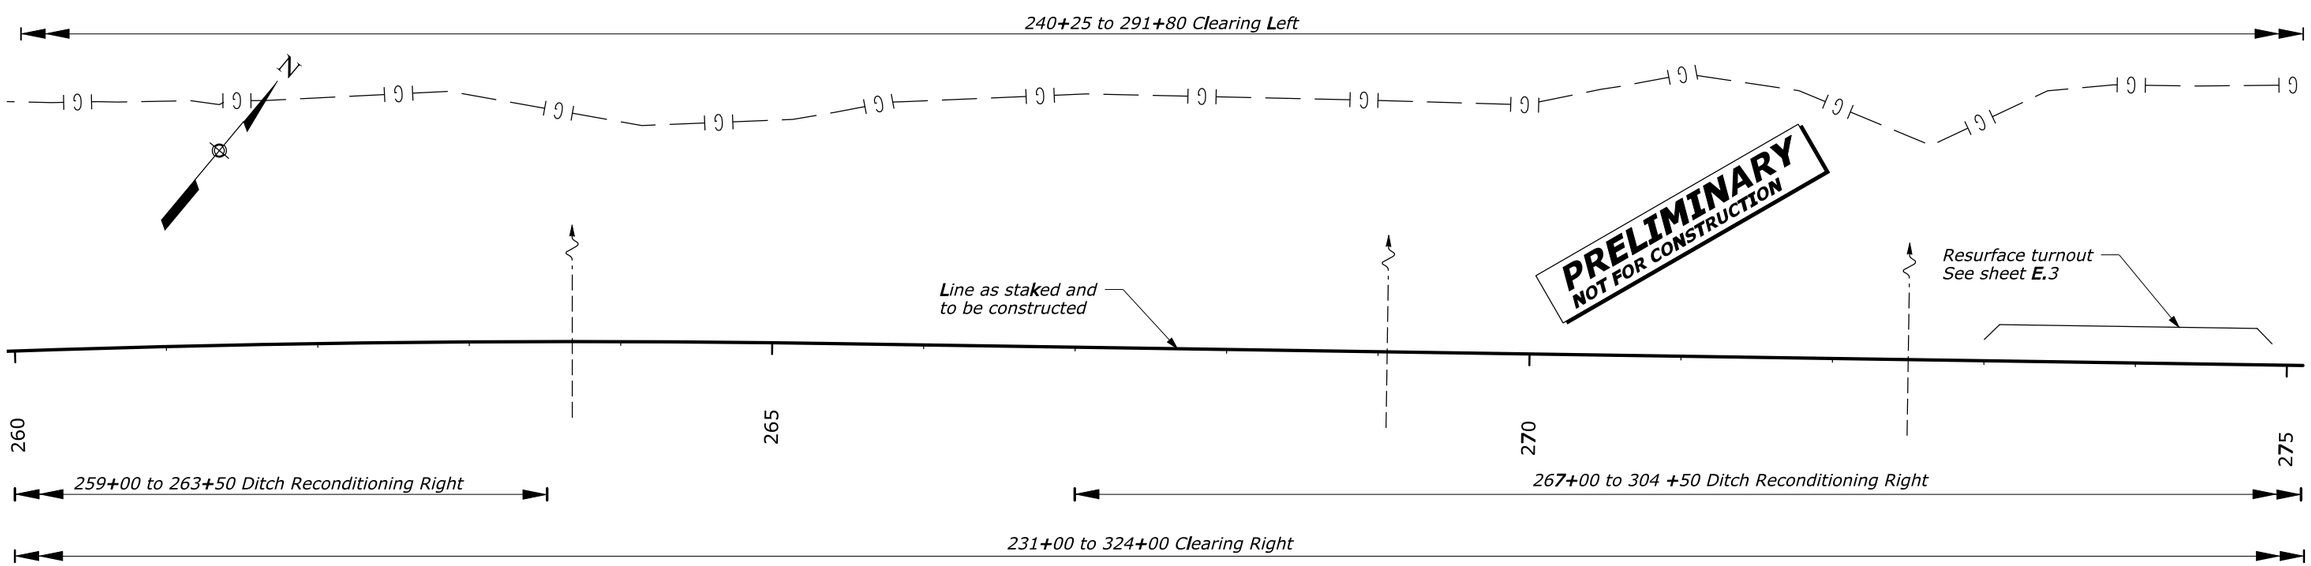

ENAVILLE - THOMPSON PASS ROAD
245+00 TO 275+00

IP_PWP:dms03543\f0095fi.dgn [US_Sur2D] 15-AUG-2008 12:02PM Designed by: --/---- Checked by: --/----

STATE	PROJECT	SHEET NUMBER
ID	PFH 9(5)	D.11

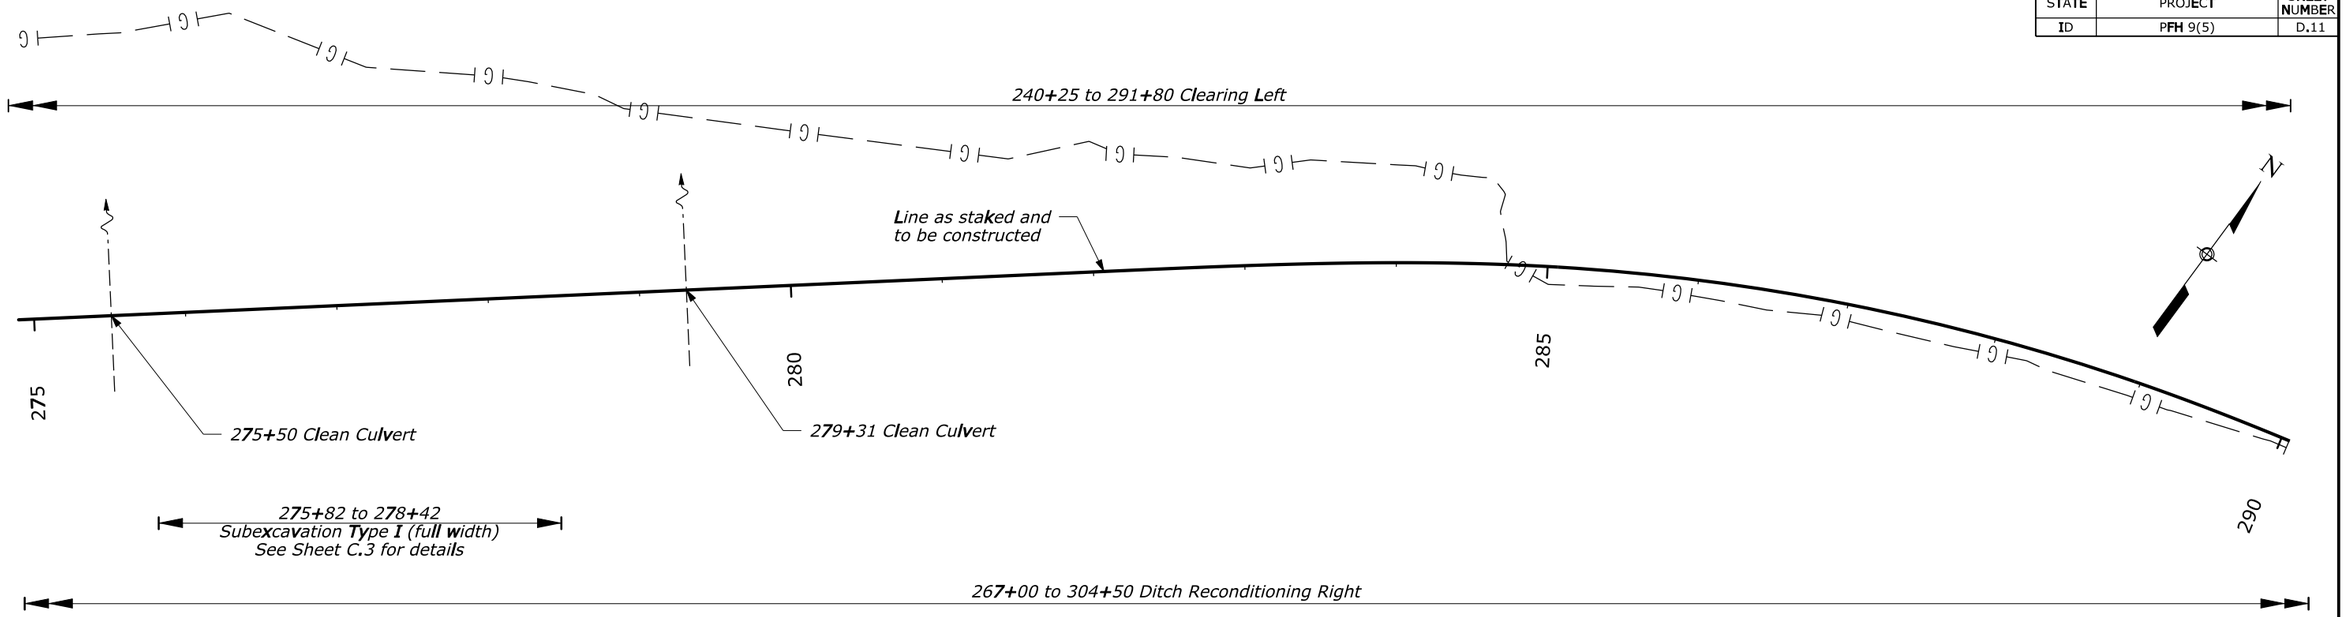

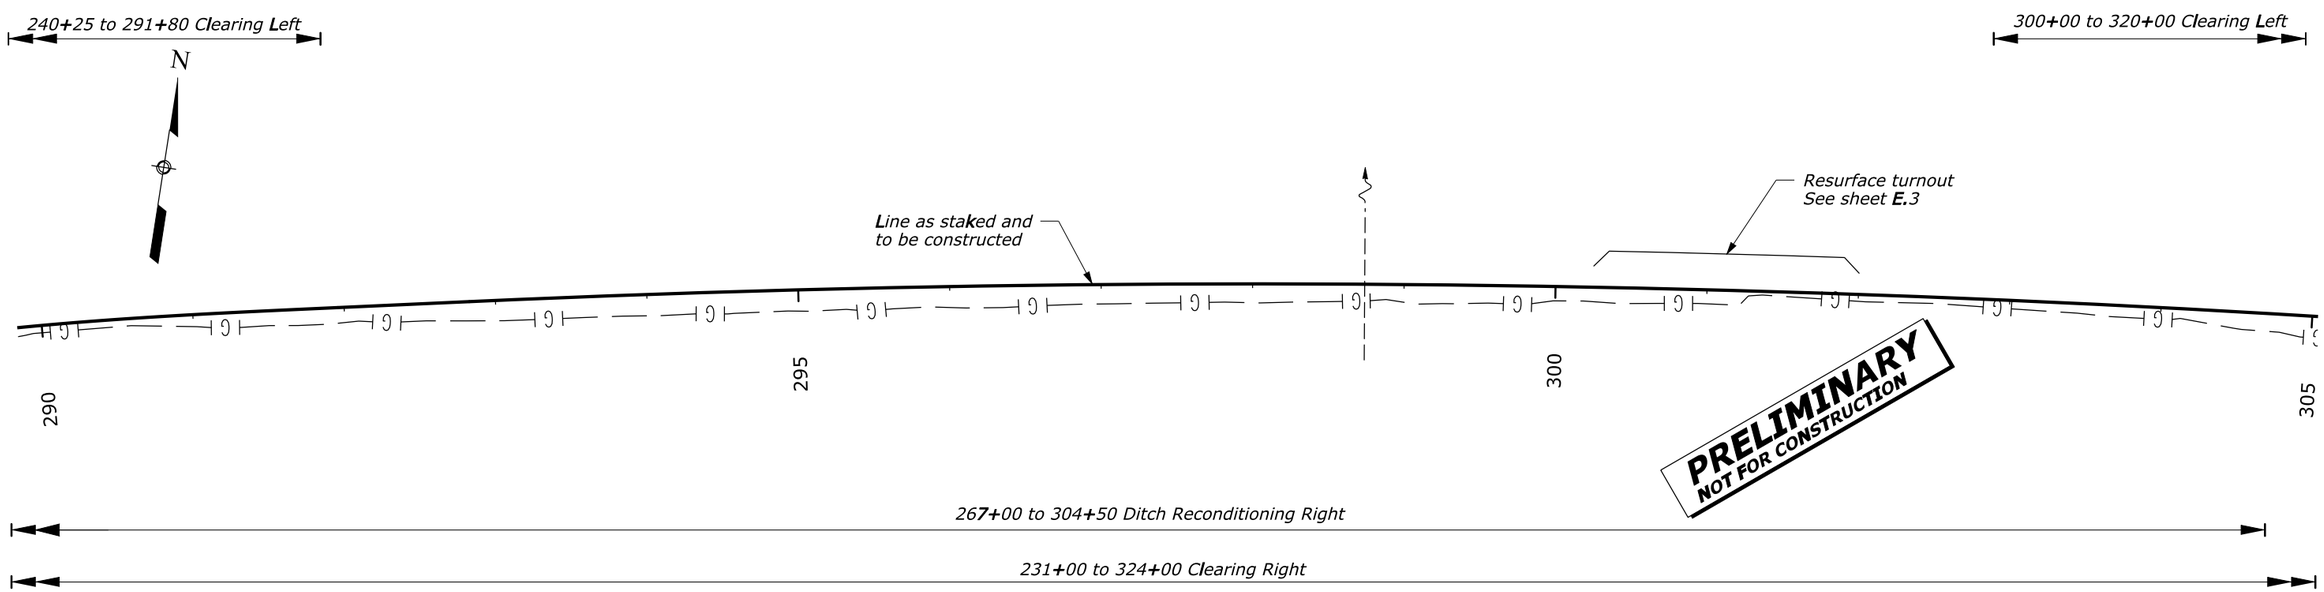

ENAVILLE - THOMPSON PASS ROAD
275+00 TO 305+00

IP_PWP:dms03543\f0095fjd.dgn [US_Sur2D] 15-AUG-2008 12:02PM Designed by: --/---- Checked by: --/----

STATE	PROJECT	SHEET NUMBER
ID	PFH 9(5)	D.12

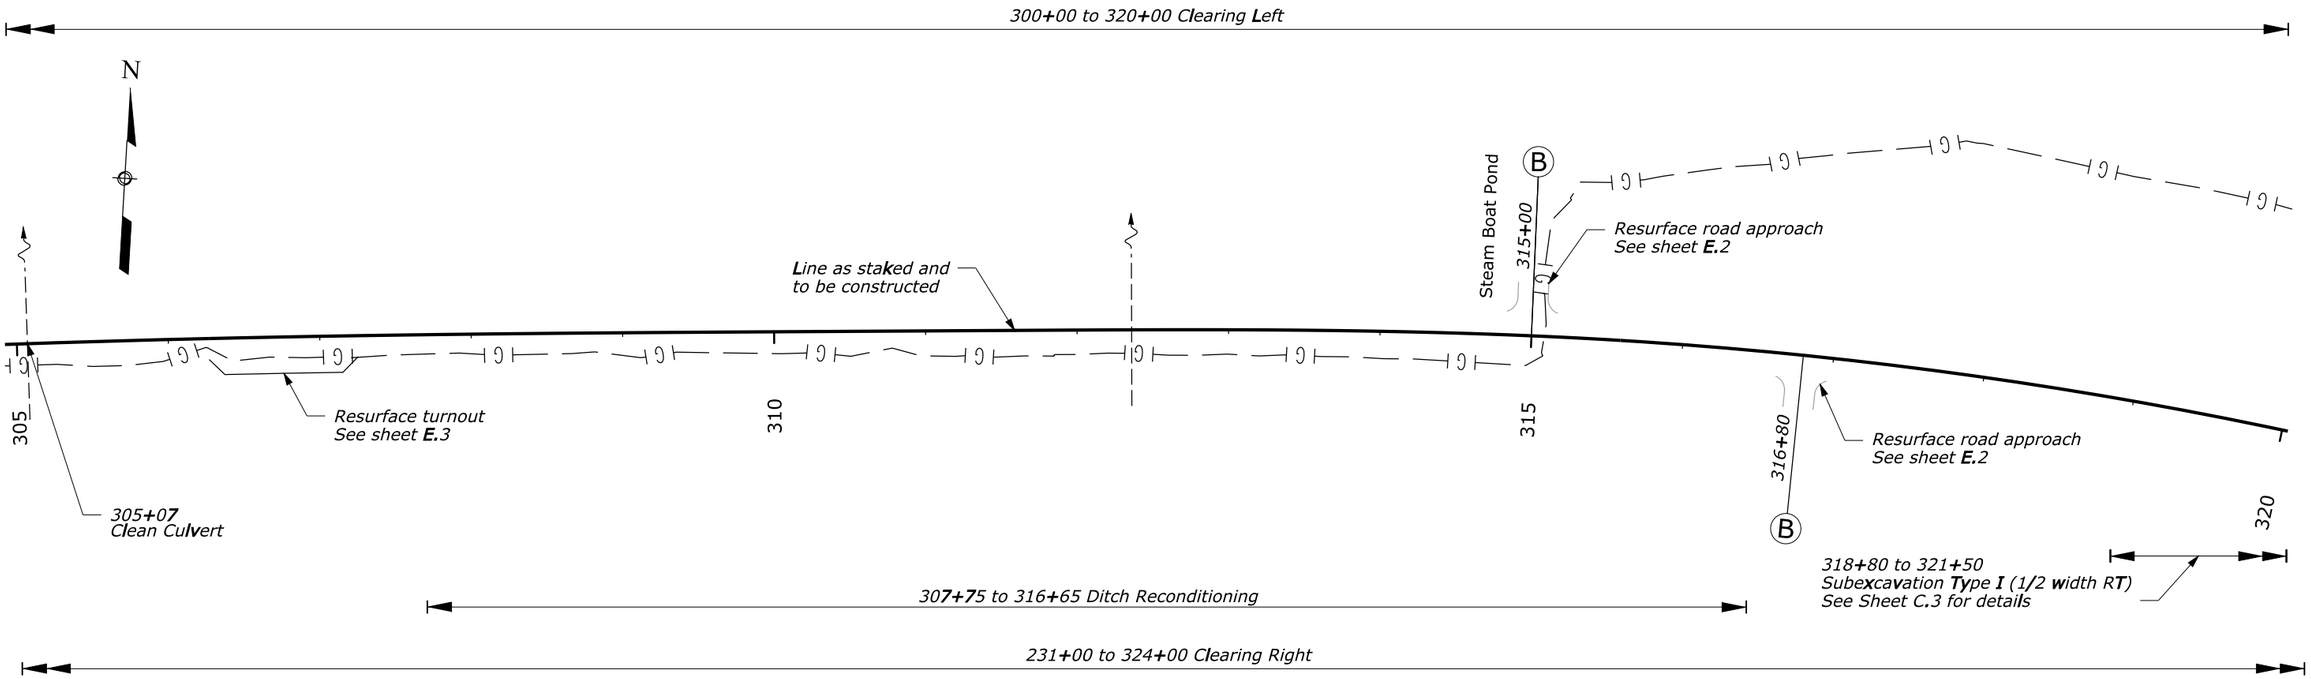

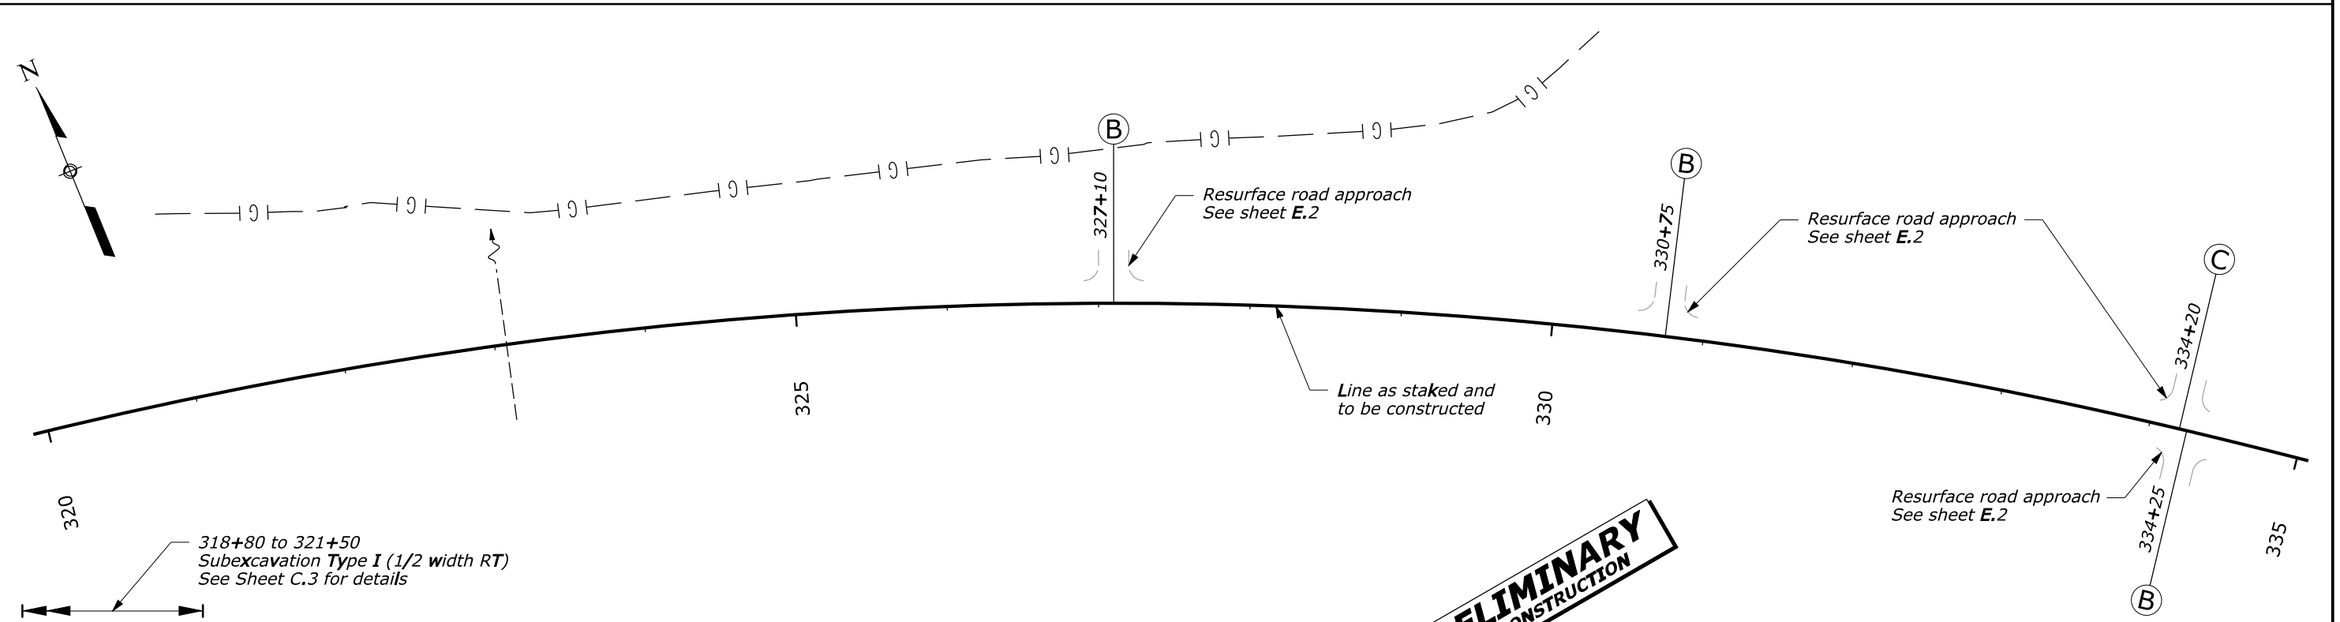

PRELIMINARY
NOT FOR CONSTRUCTION

ENAVILLE - THOMPSON PASS ROAD
305+00 TO 335+00

IP_PWP:dms03543\f0095fkc.dgn [US_Sur2D] 15-AUG-2008 12:02PM Designed by: -/---- Checked by: -/----

STATE	PROJECT	SHEET NUMBER
ID	PFH 9(5)	D.13

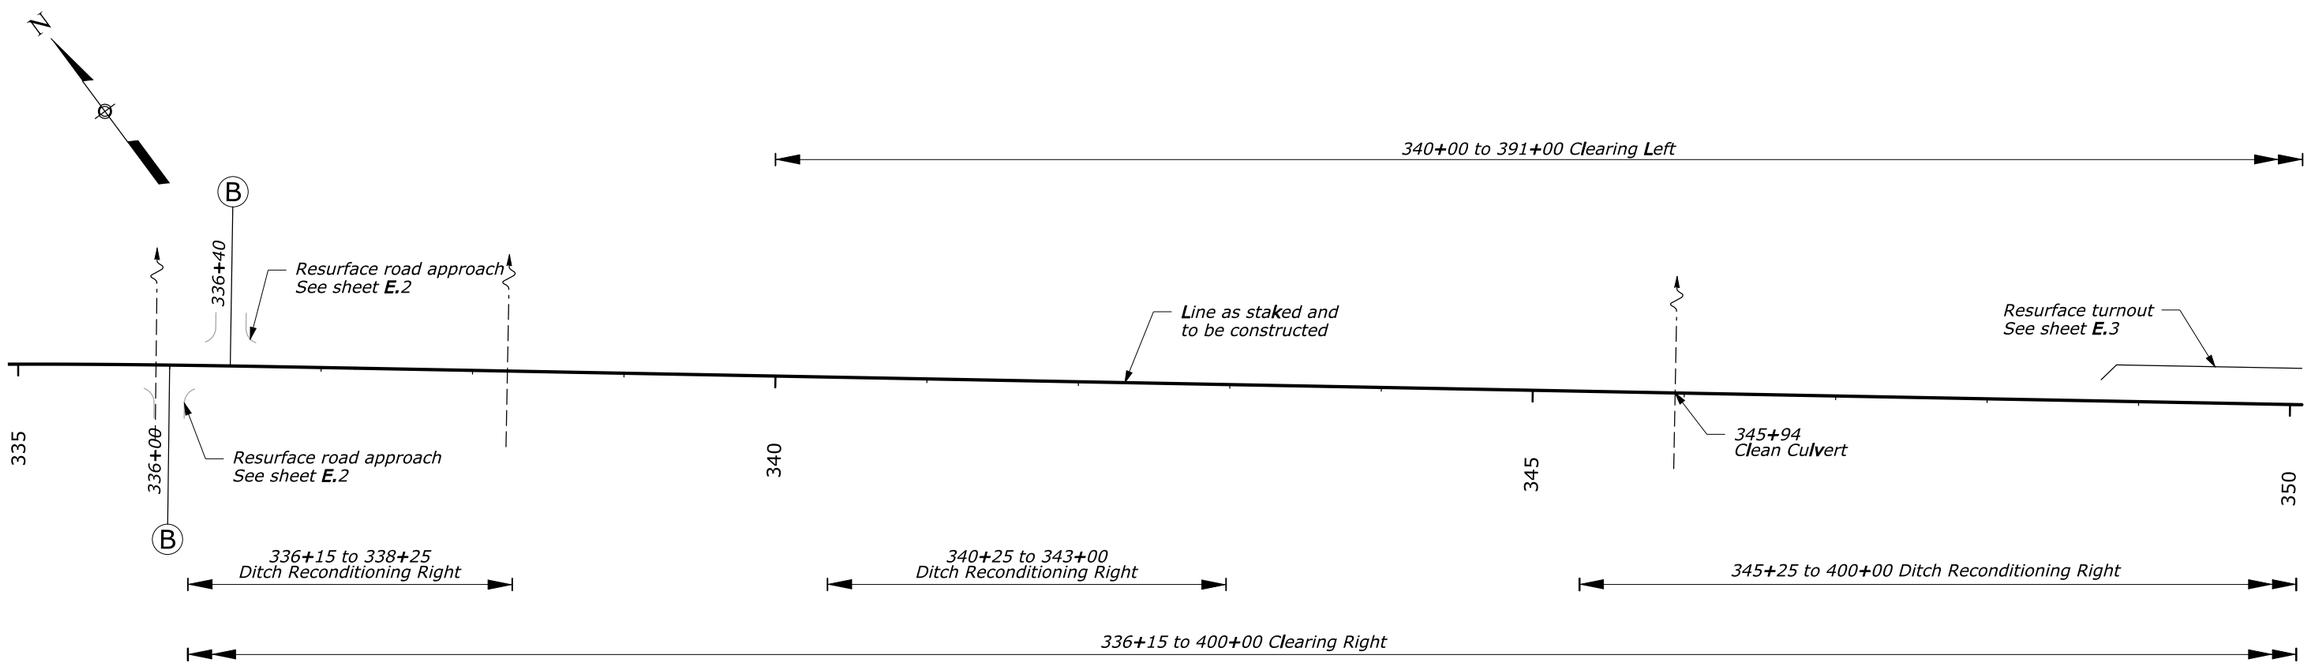

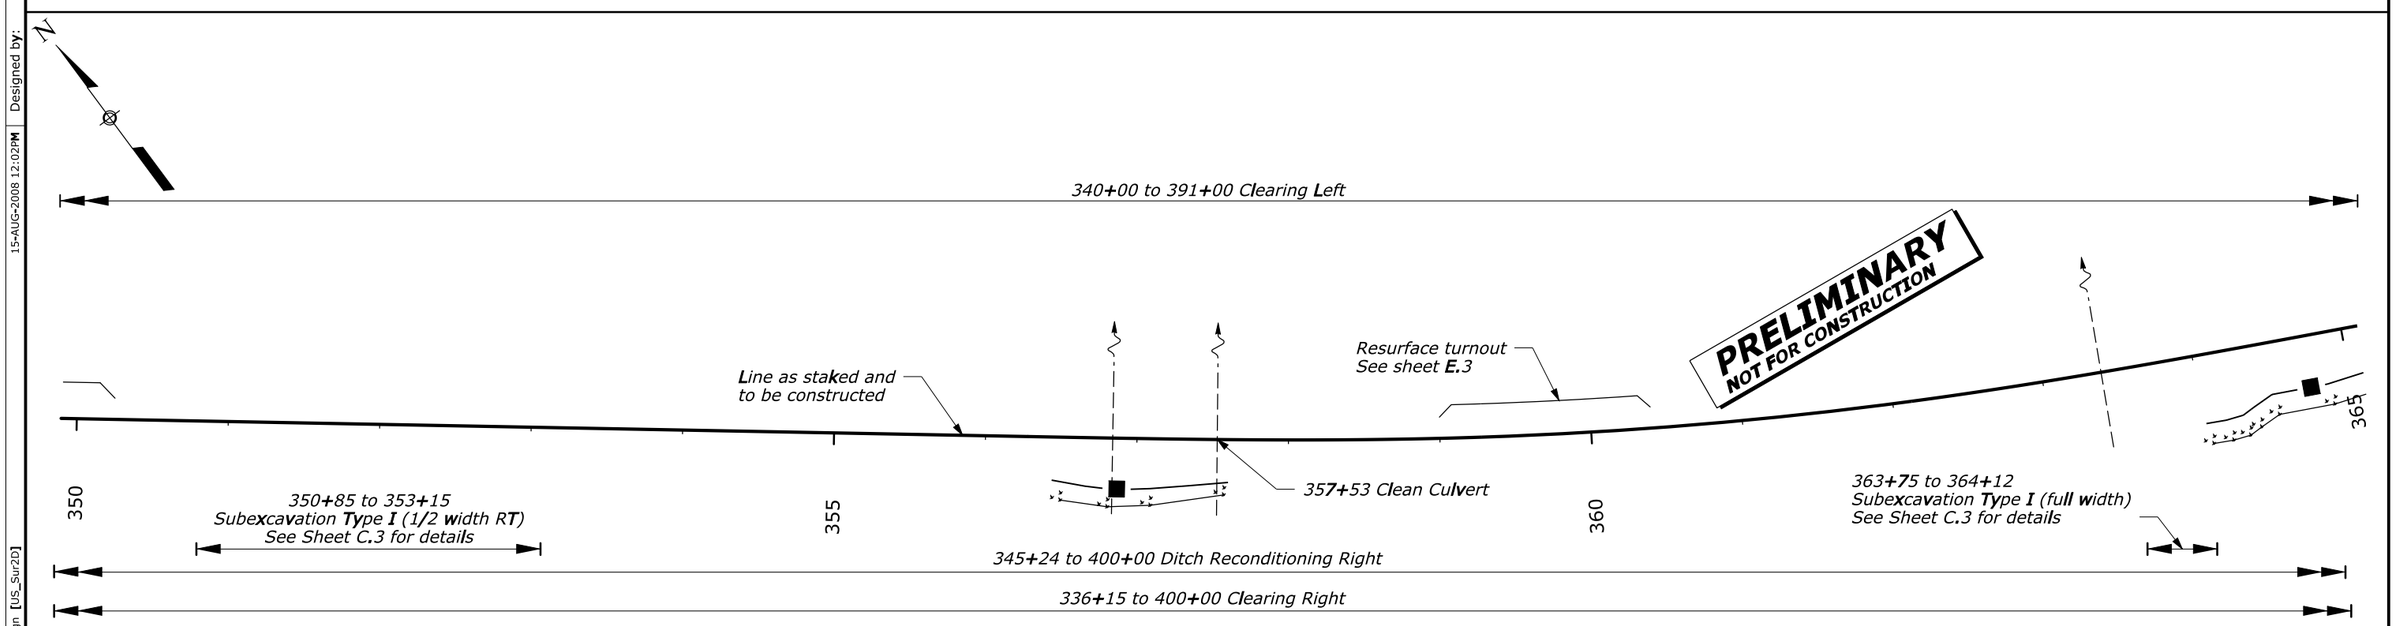

ENAVILLE - THOMPSON PASS ROAD
335+00 TO 365+00

IP_PWP:dms03543\f0095fl.dgn [US_Sur2D] 15-AUG-2008 12:02PM Designed by: Checked by: --/---- --/----

STATE	PROJECT	SHEET NUMBER
ID	PFH 9(5)	D.14

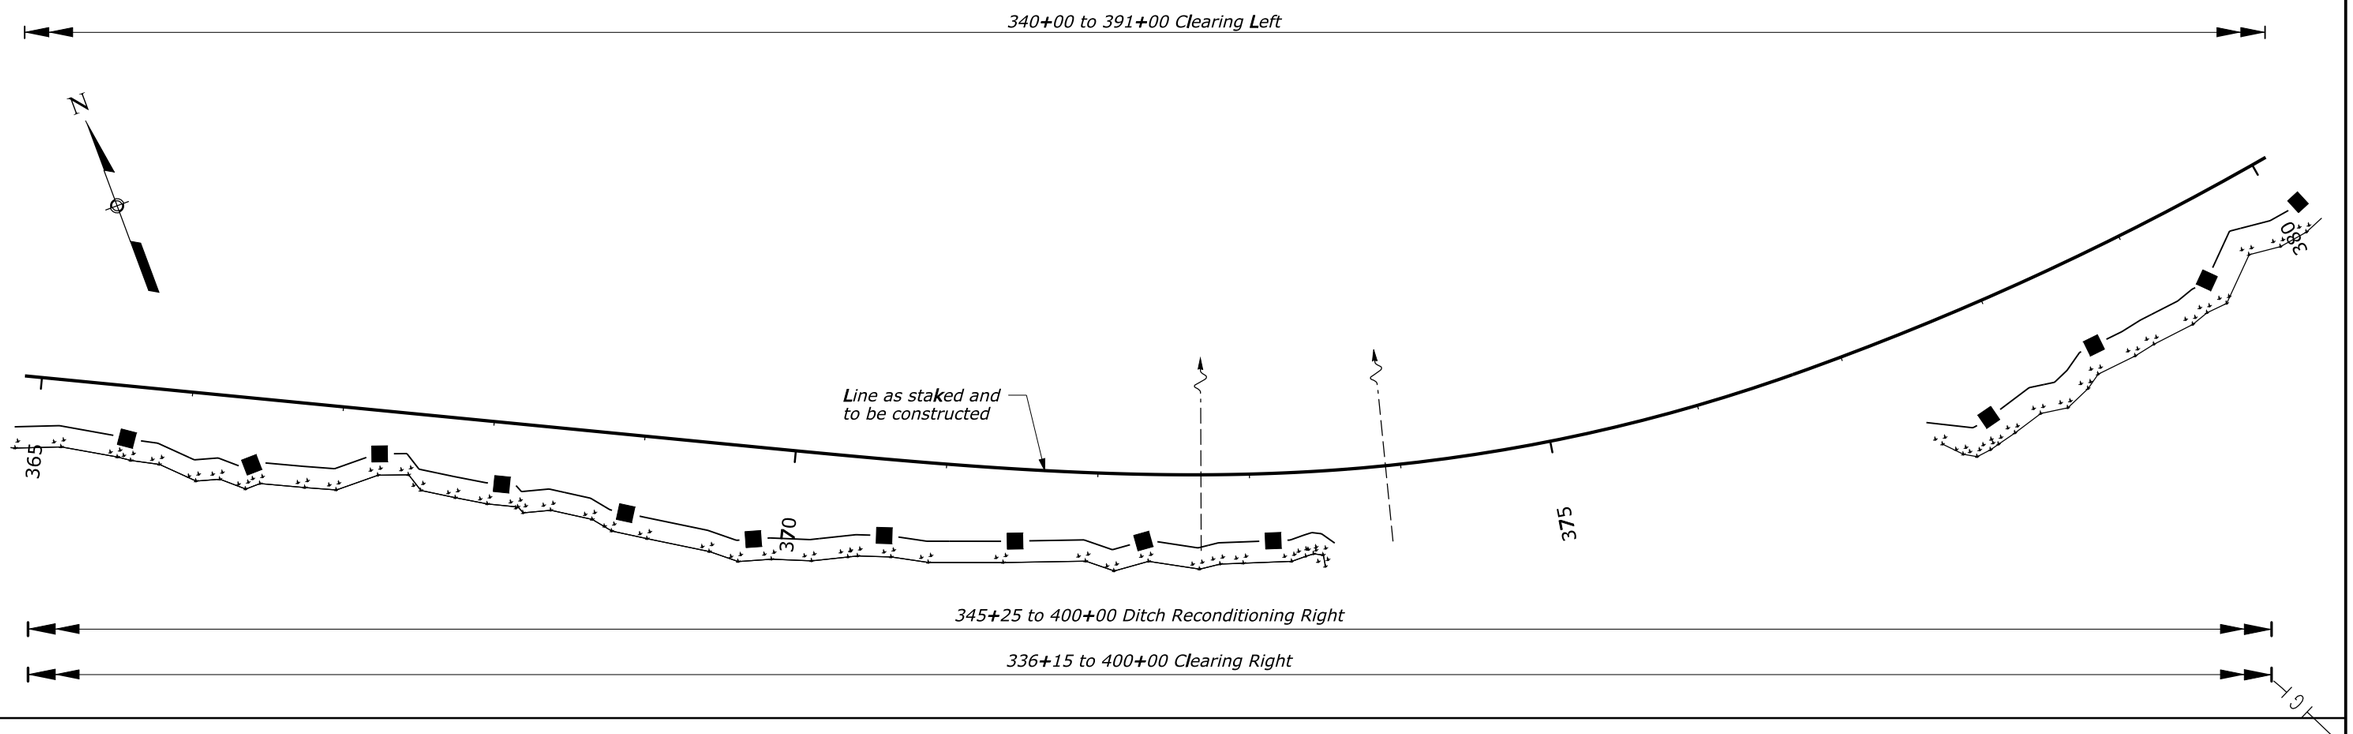

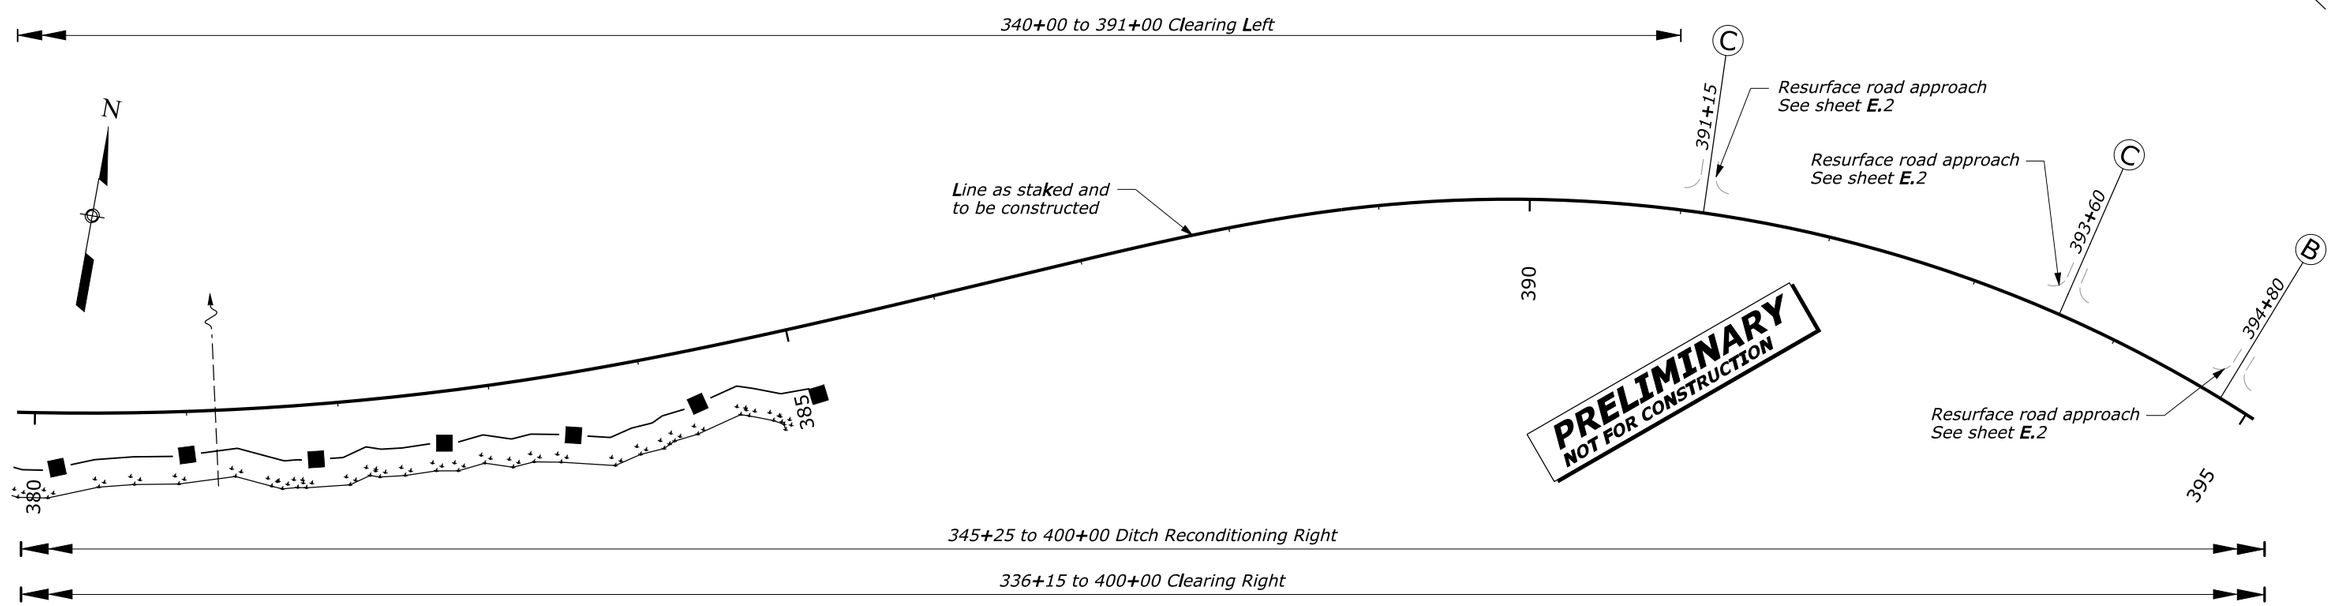

ENAVILLE - THOMPSON PASS ROAD
365+00 TO 395+00

IP_PWP:dms03543\f0095fm.dgn [US_Sur2D] 15-AUG-2008 12:02PM Designed by: -/--- Checked by: -/---

STATE	PROJECT	SHEET NUMBER
ID	PFH 9(5)	D.15

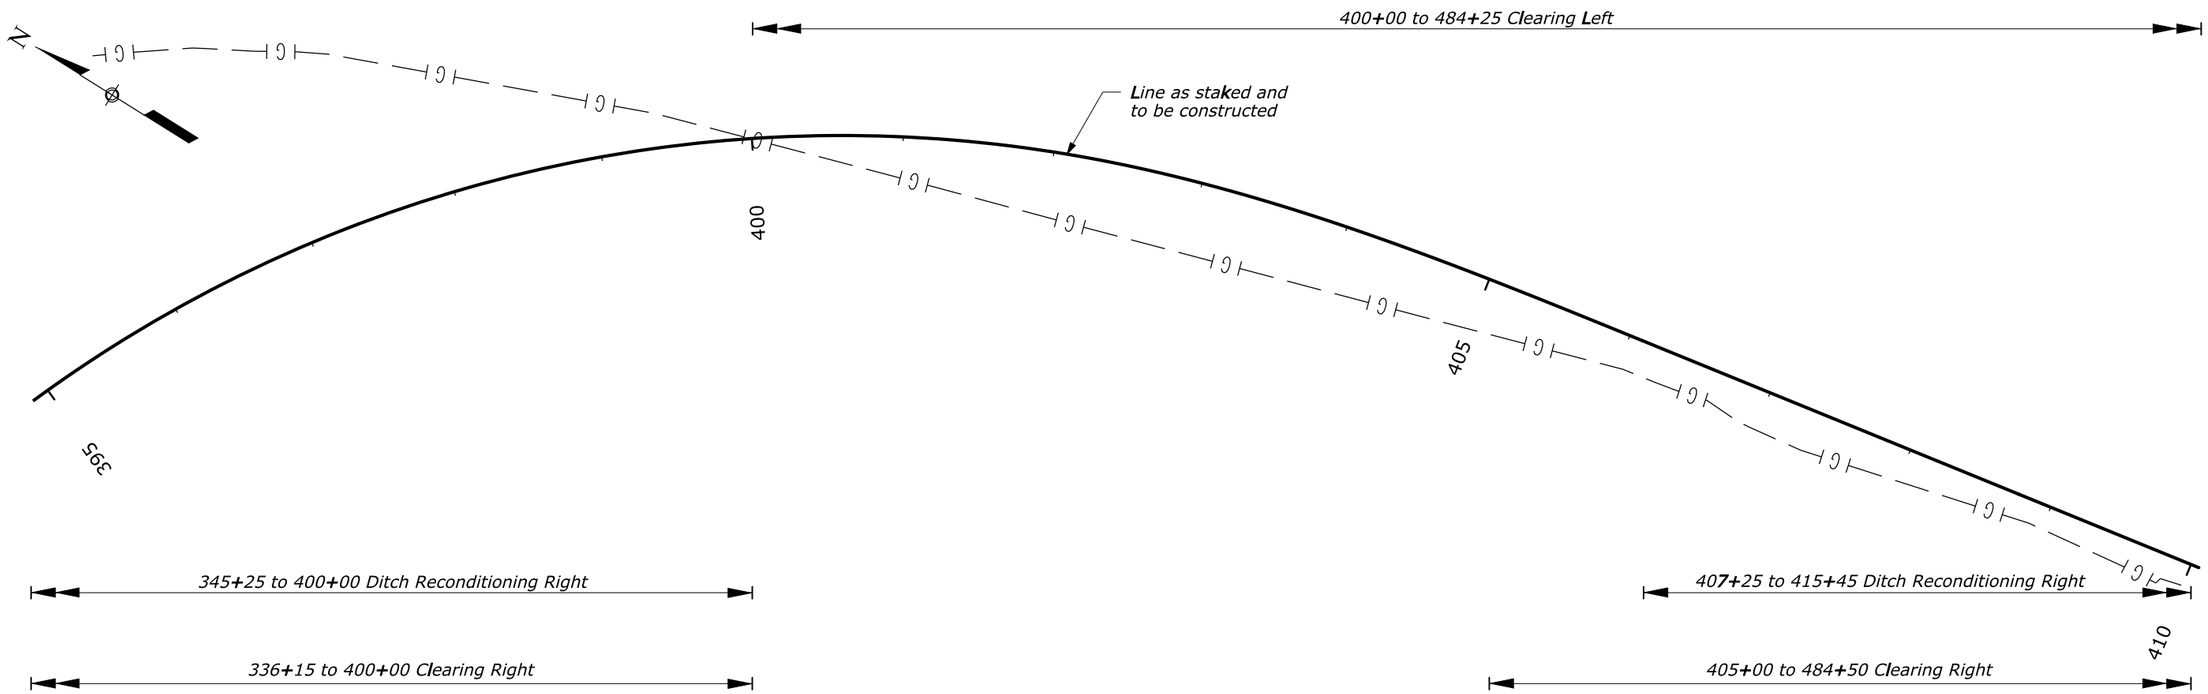

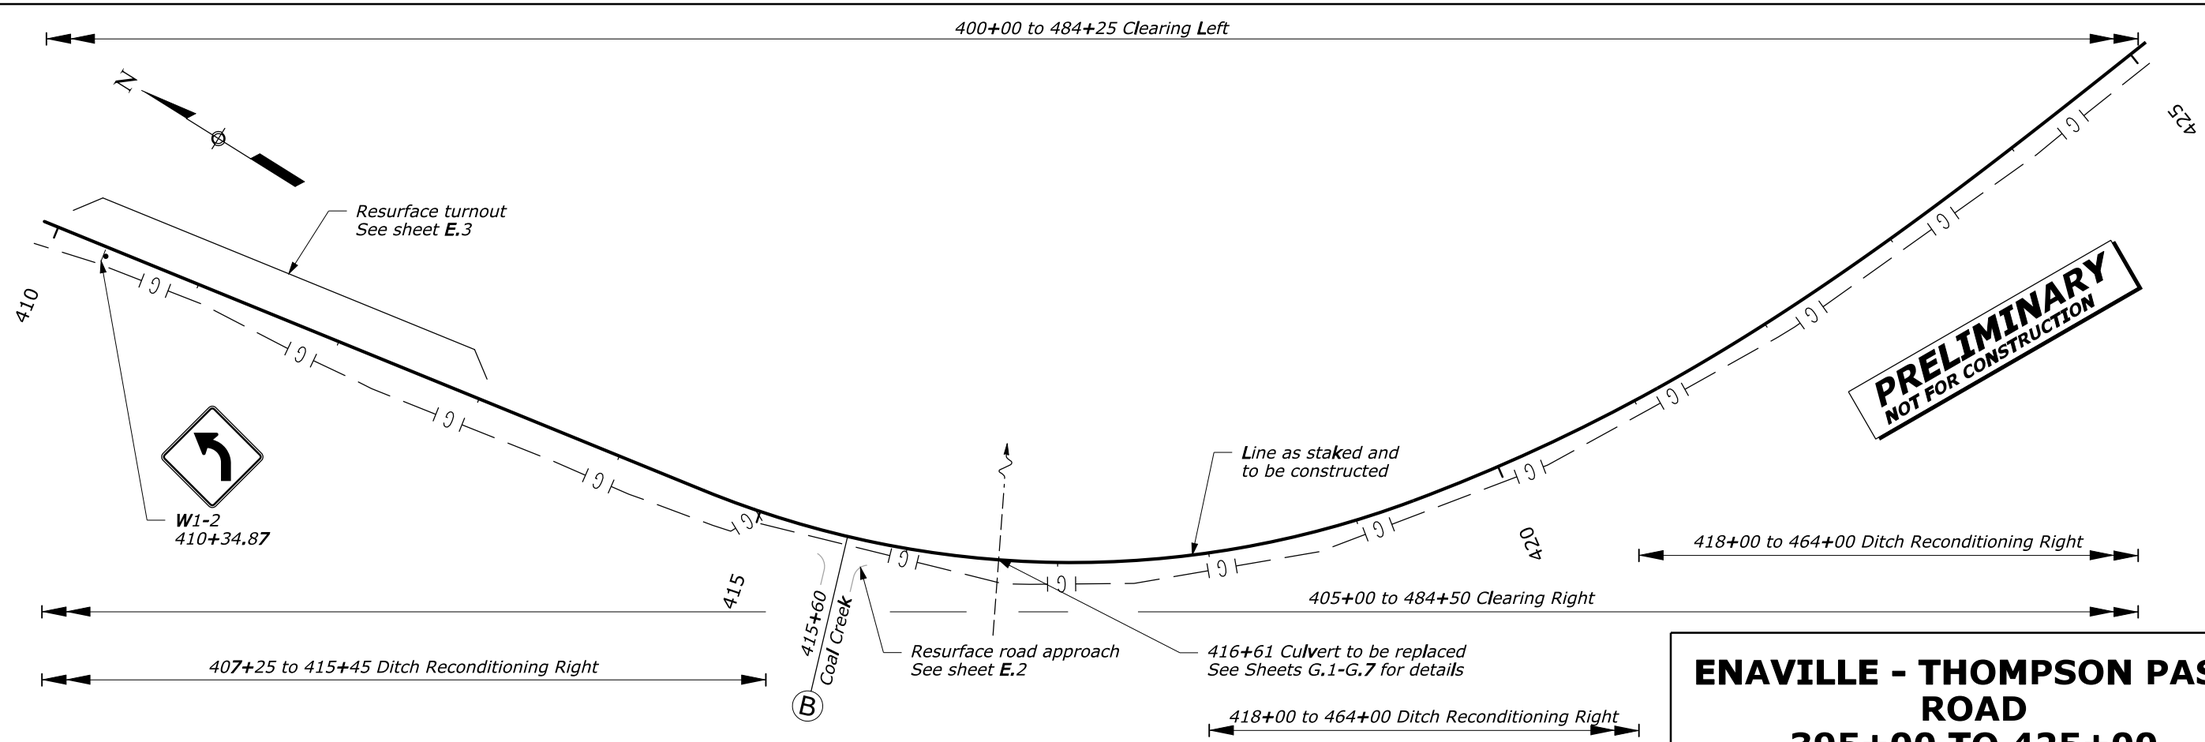

ENAVILLE - THOMPSON PASS ROAD
395+00 TO 425+00

IP_PWP:dms03543\f0095fn.dgn [US_Sur2D] 15-AUG-2008 12:02PM Designed by: --/---- Checked by: --/----

STATE	PROJECT	SHEET NUMBER
ID	PFH 9(5)	D.16

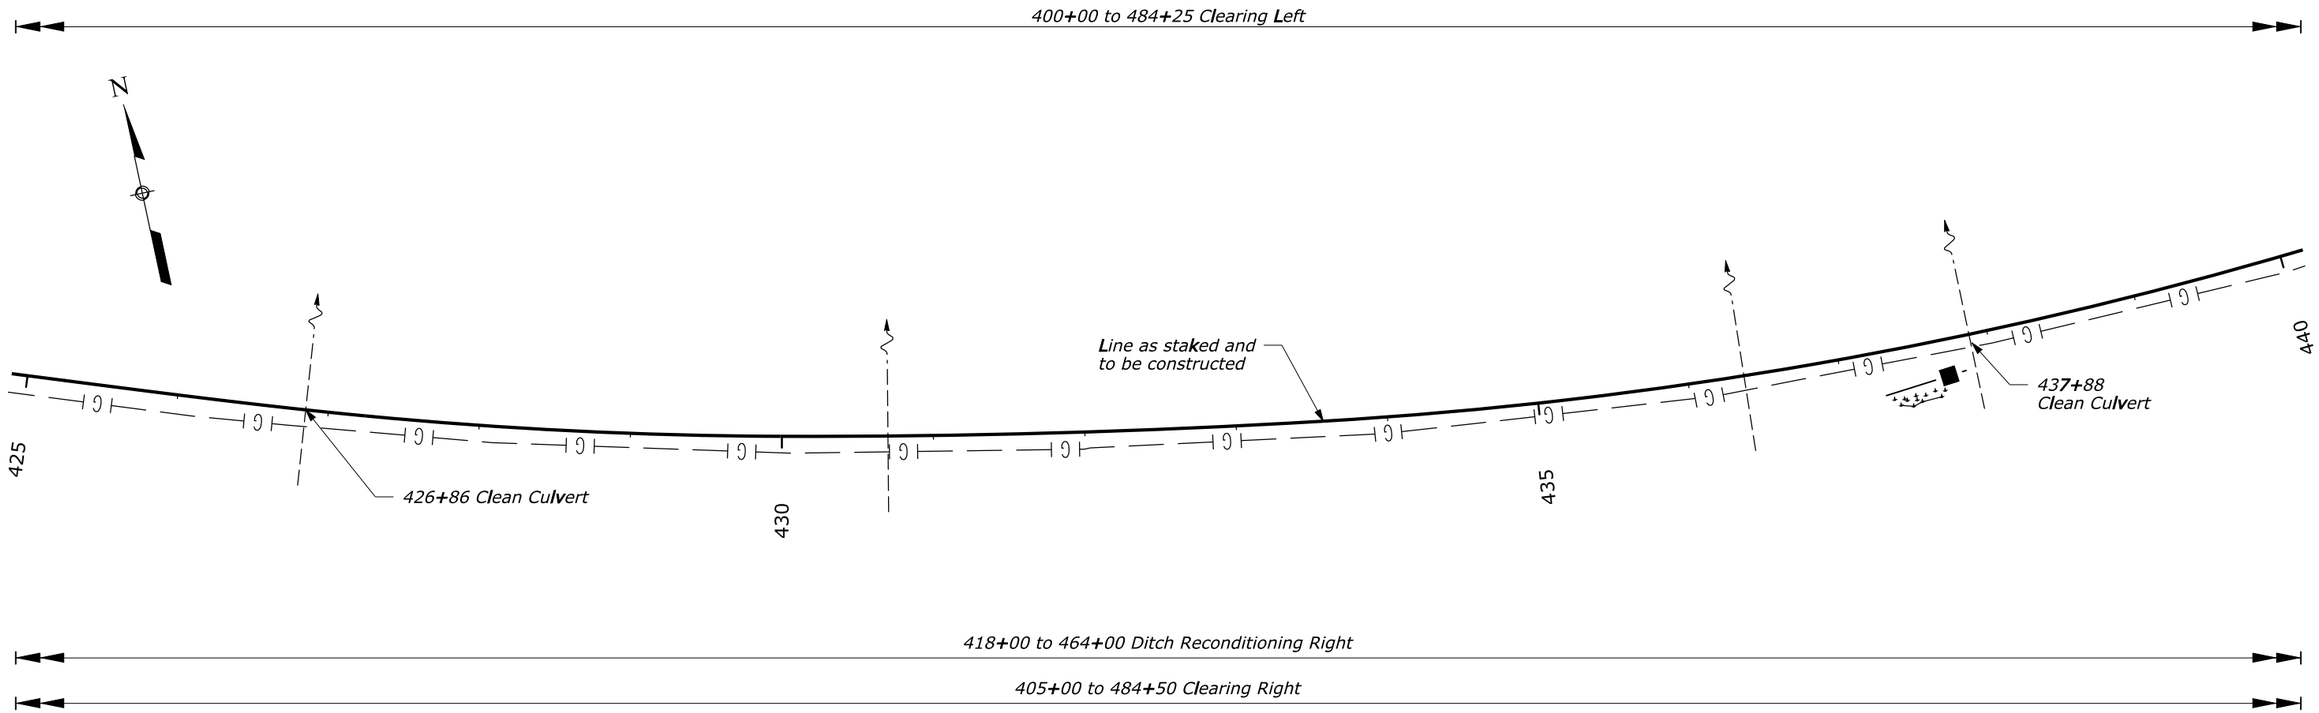

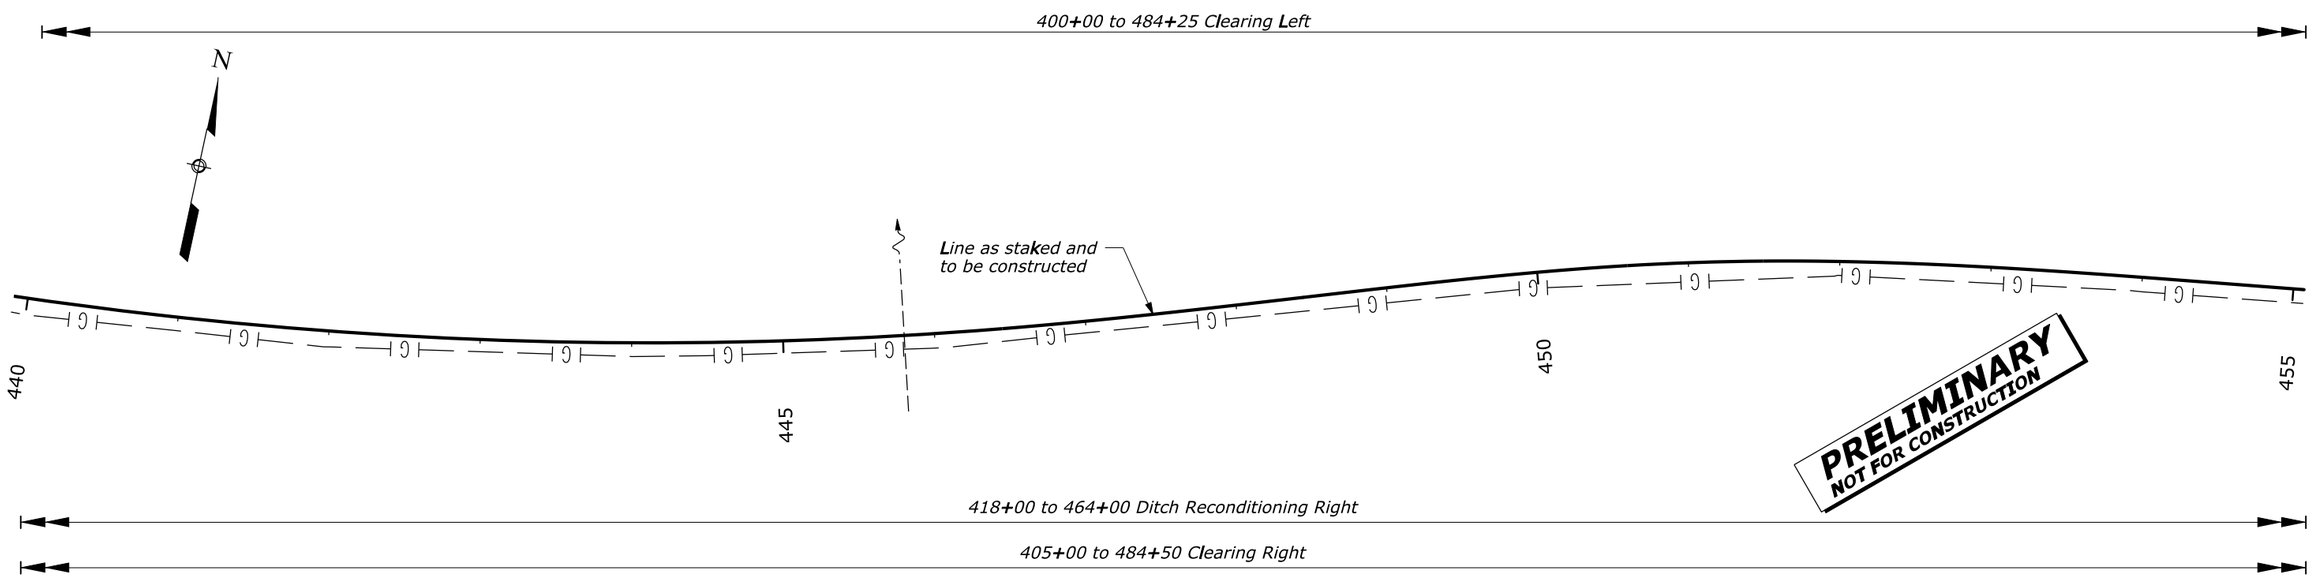

ENAVILLE - THOMPSON PASS ROAD
425+00 TO 455+00

IP_PWP:dms03543\00095fo.dgn [US_Sur2D] 15-AUG-2008 12:02PM Designed by: --/---- Checked by: --/----

STATE	PROJECT	SHEET NUMBER
ID	PFH 9(5)	D.17

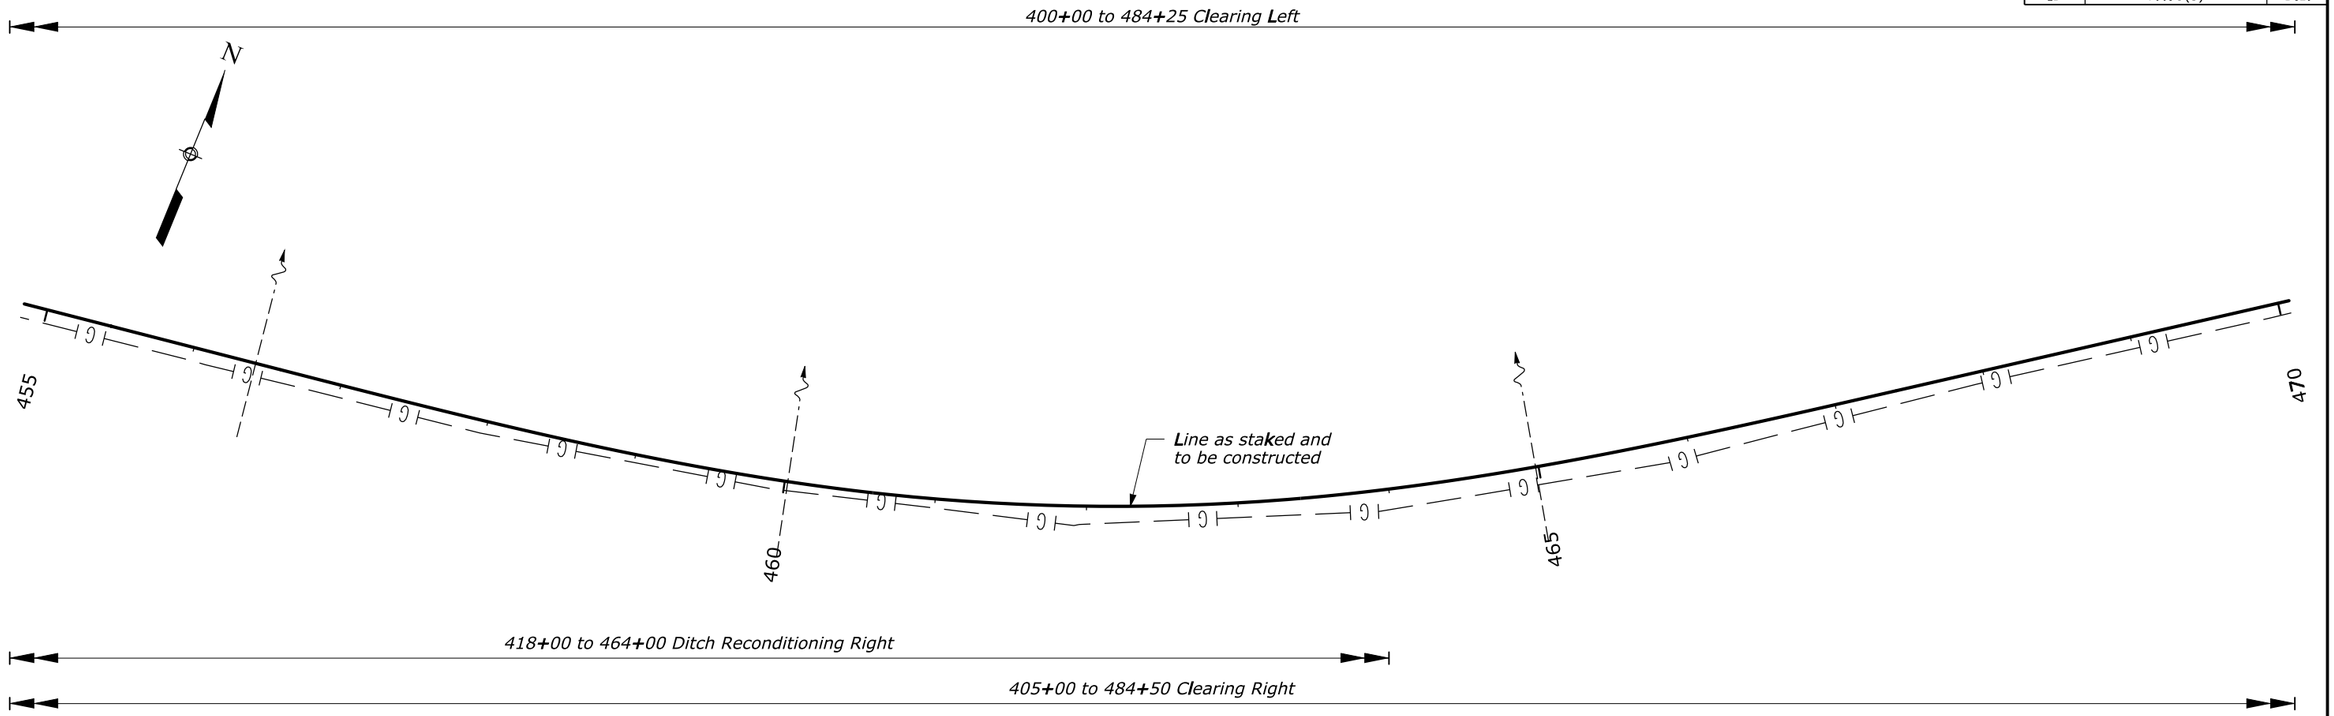

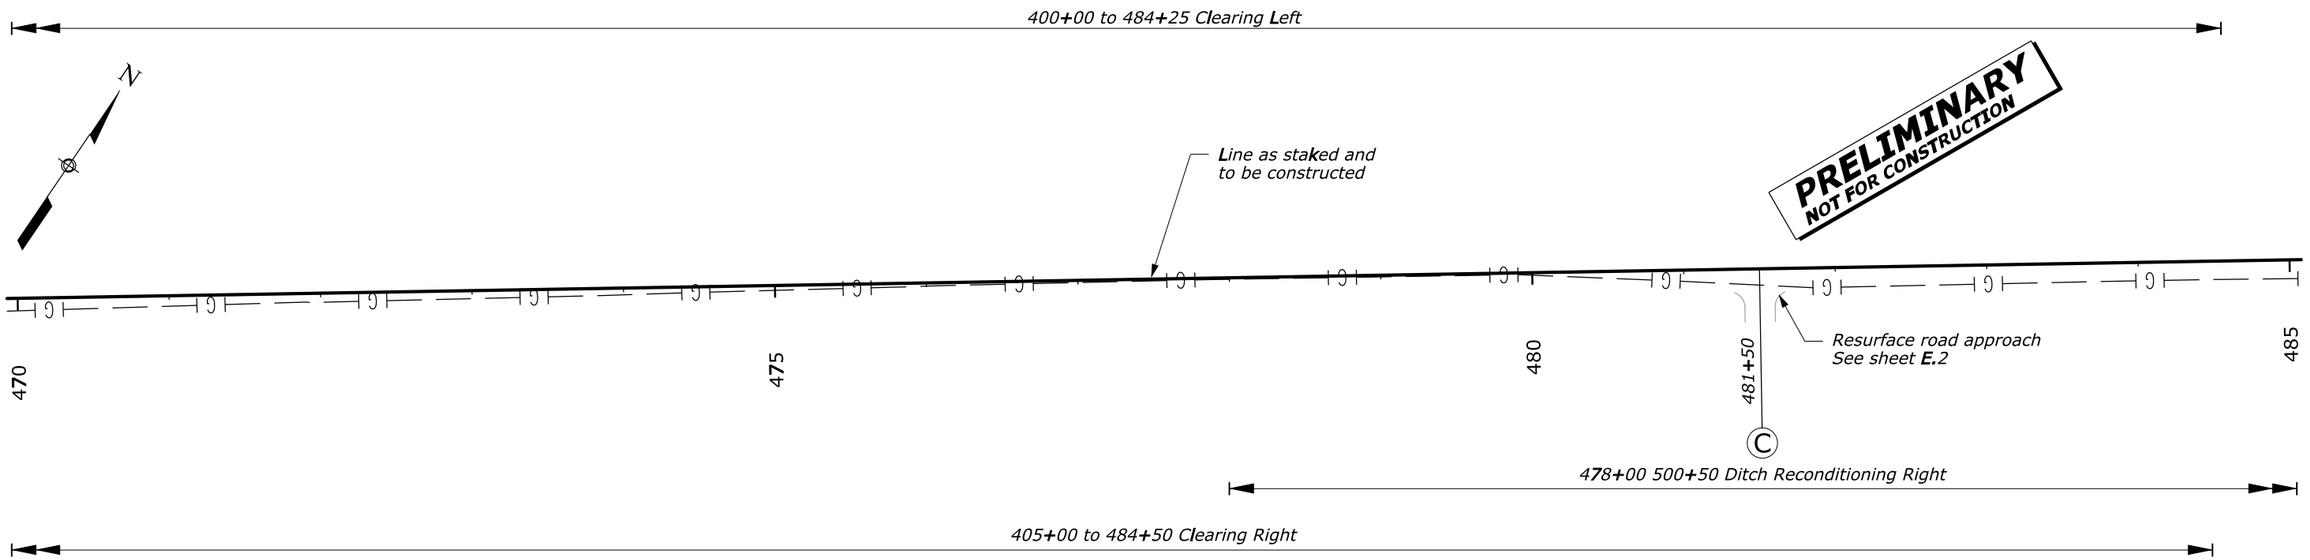

ENAVILLE-THOMPSON PASS ROAD
455+00 TO 485+00

Designed by:
Checked by:
15-AUG-2008 12:02PM
IP_PWF:dms03543\f0095fp.dgn [US_Sur2D]

STATE	PROJECT	SHEET NUMBER
ID	PFH 9(5)	D.18

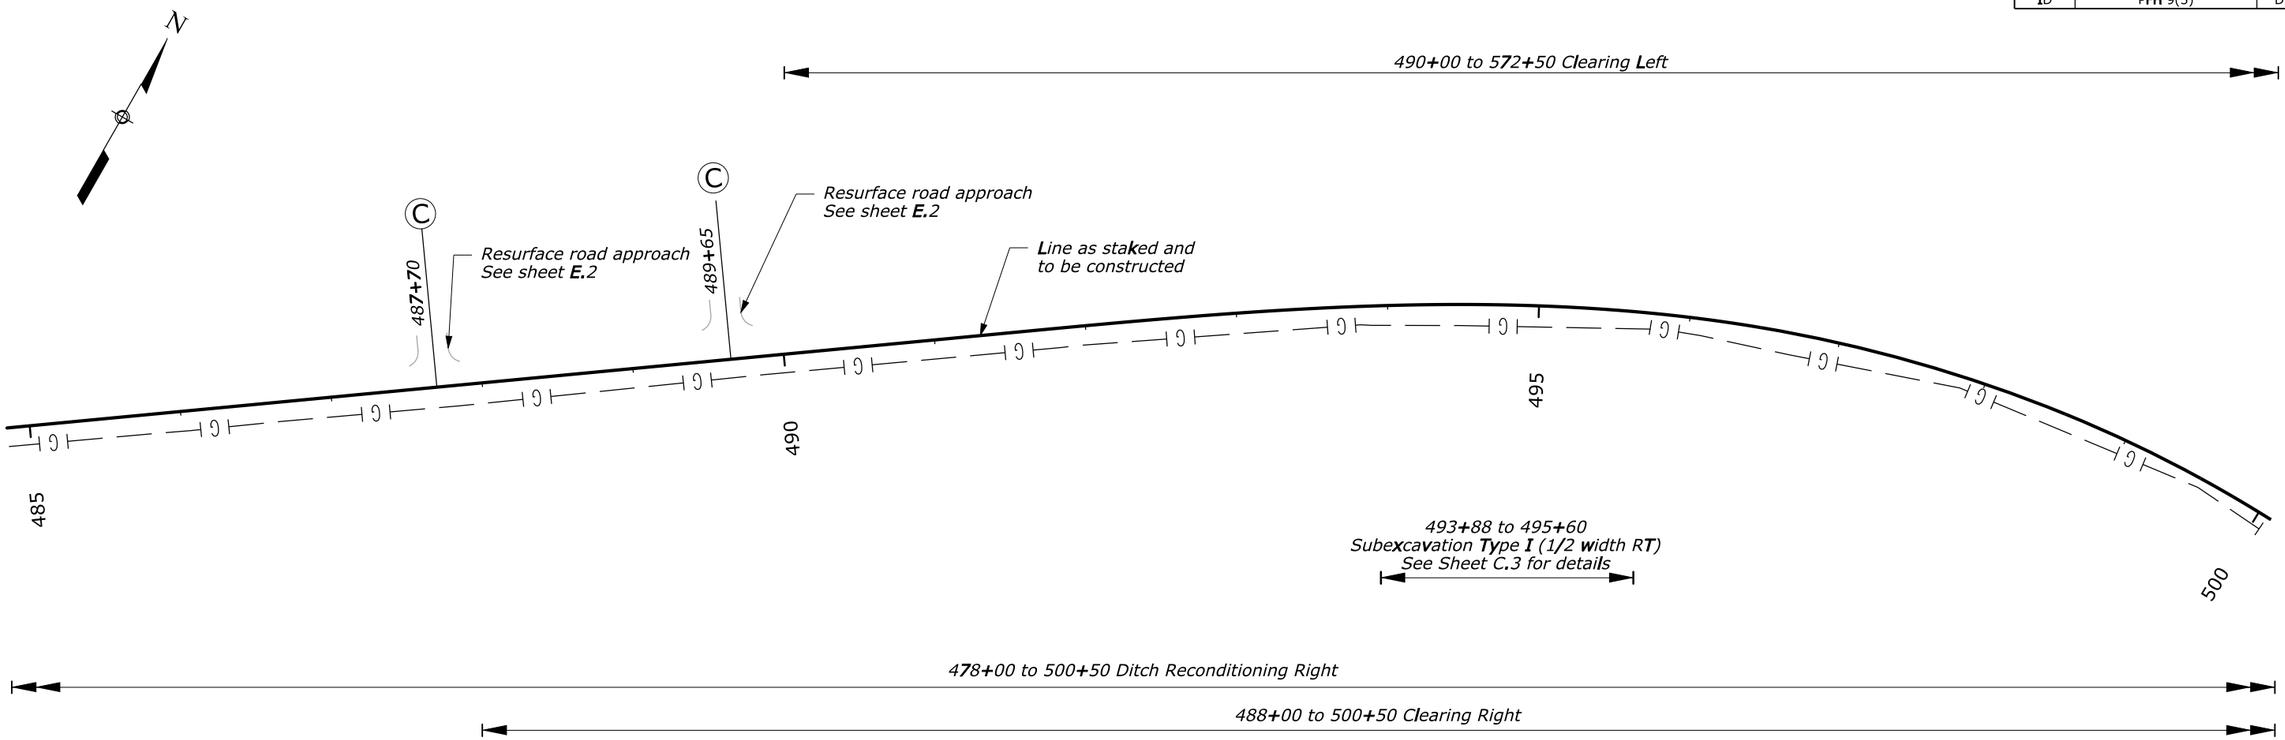

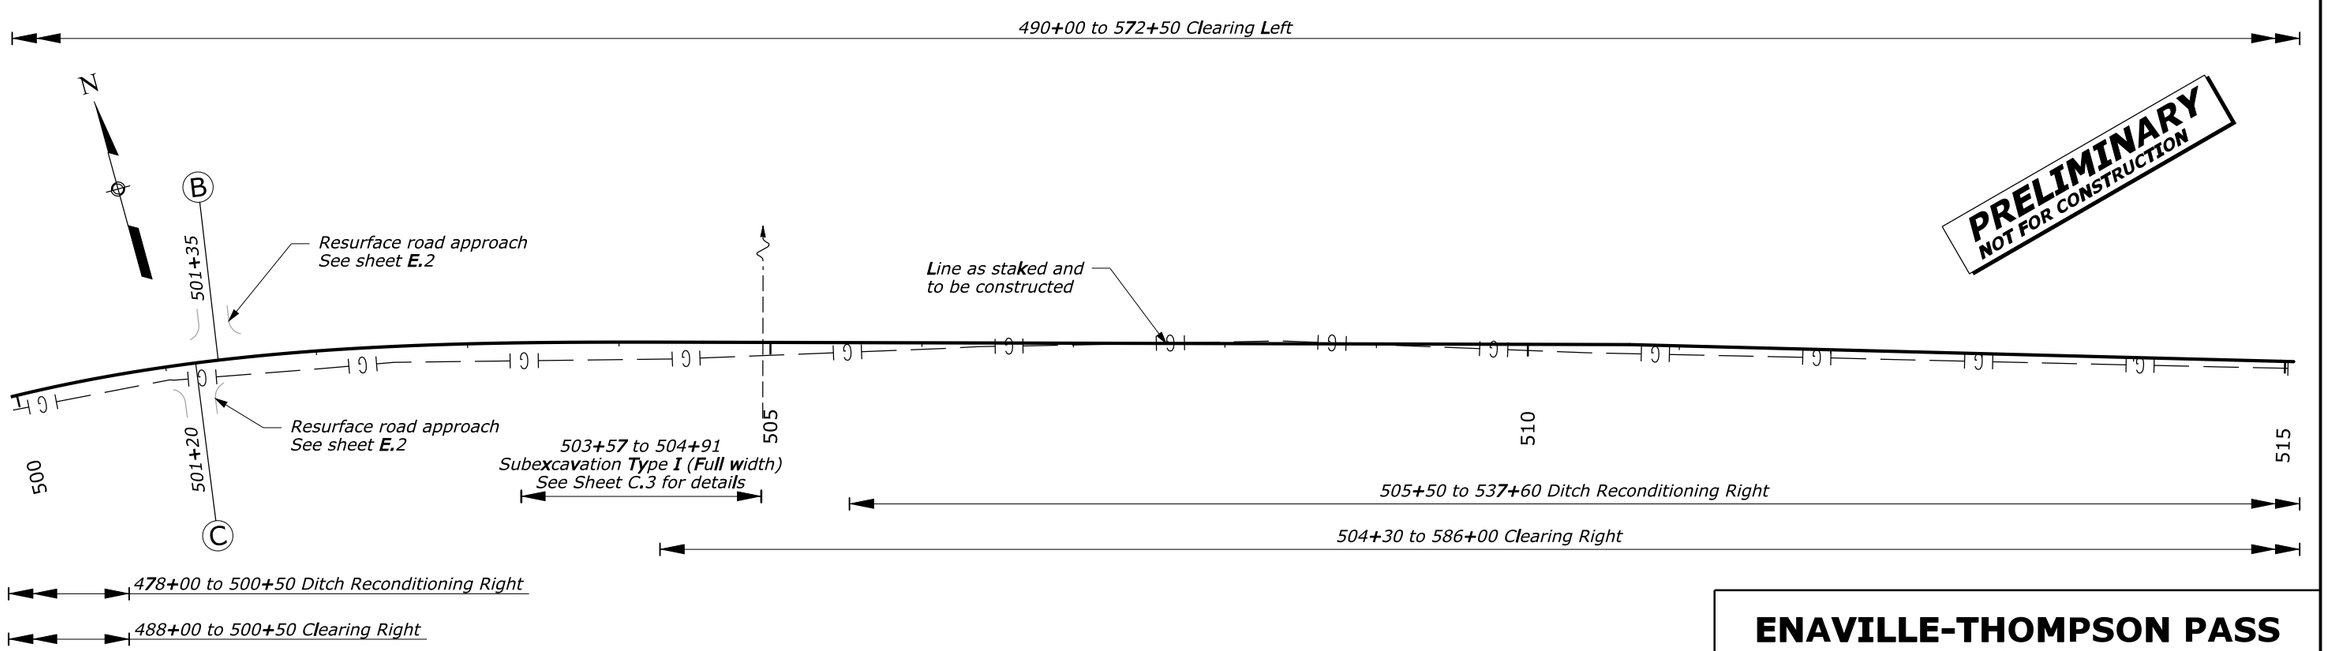

ENAVILLE-THOMPSON PASS ROAD
485+00 TO 515+00

Designed by: | Checked by: | --/---- | --/----

15-AUG-2008 12:02PM

IP_PWP:dms03543\0095fq.dgn [US_Sur2D]

STATE	PROJECT	SHEET NUMBER
ID	PFH 9(5)	D.19

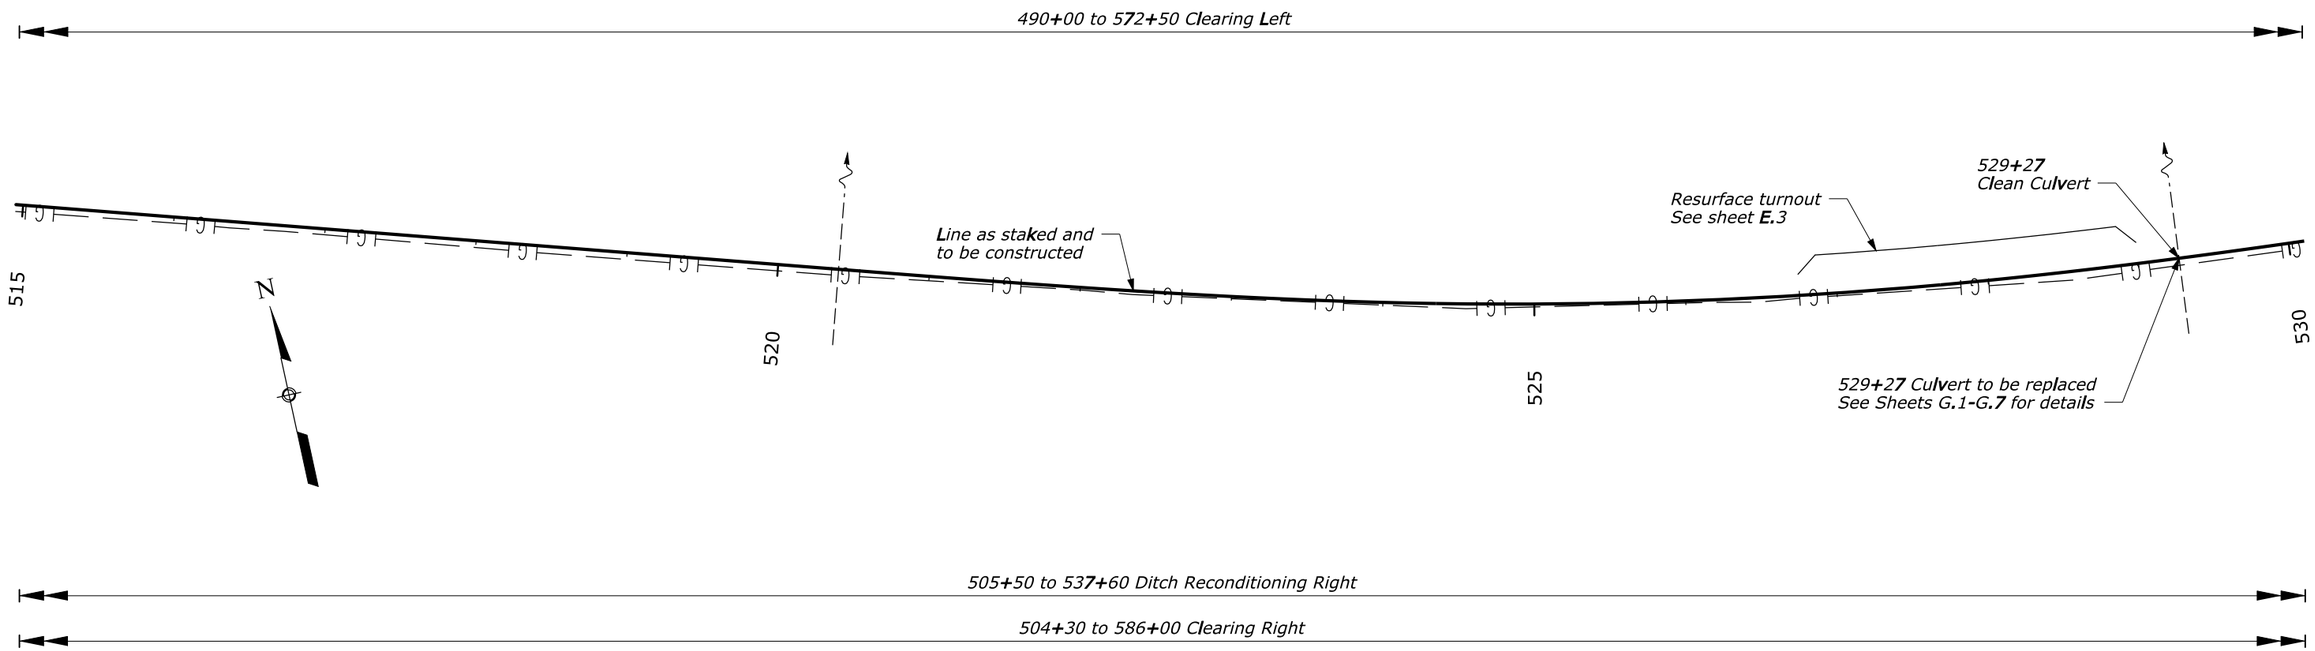

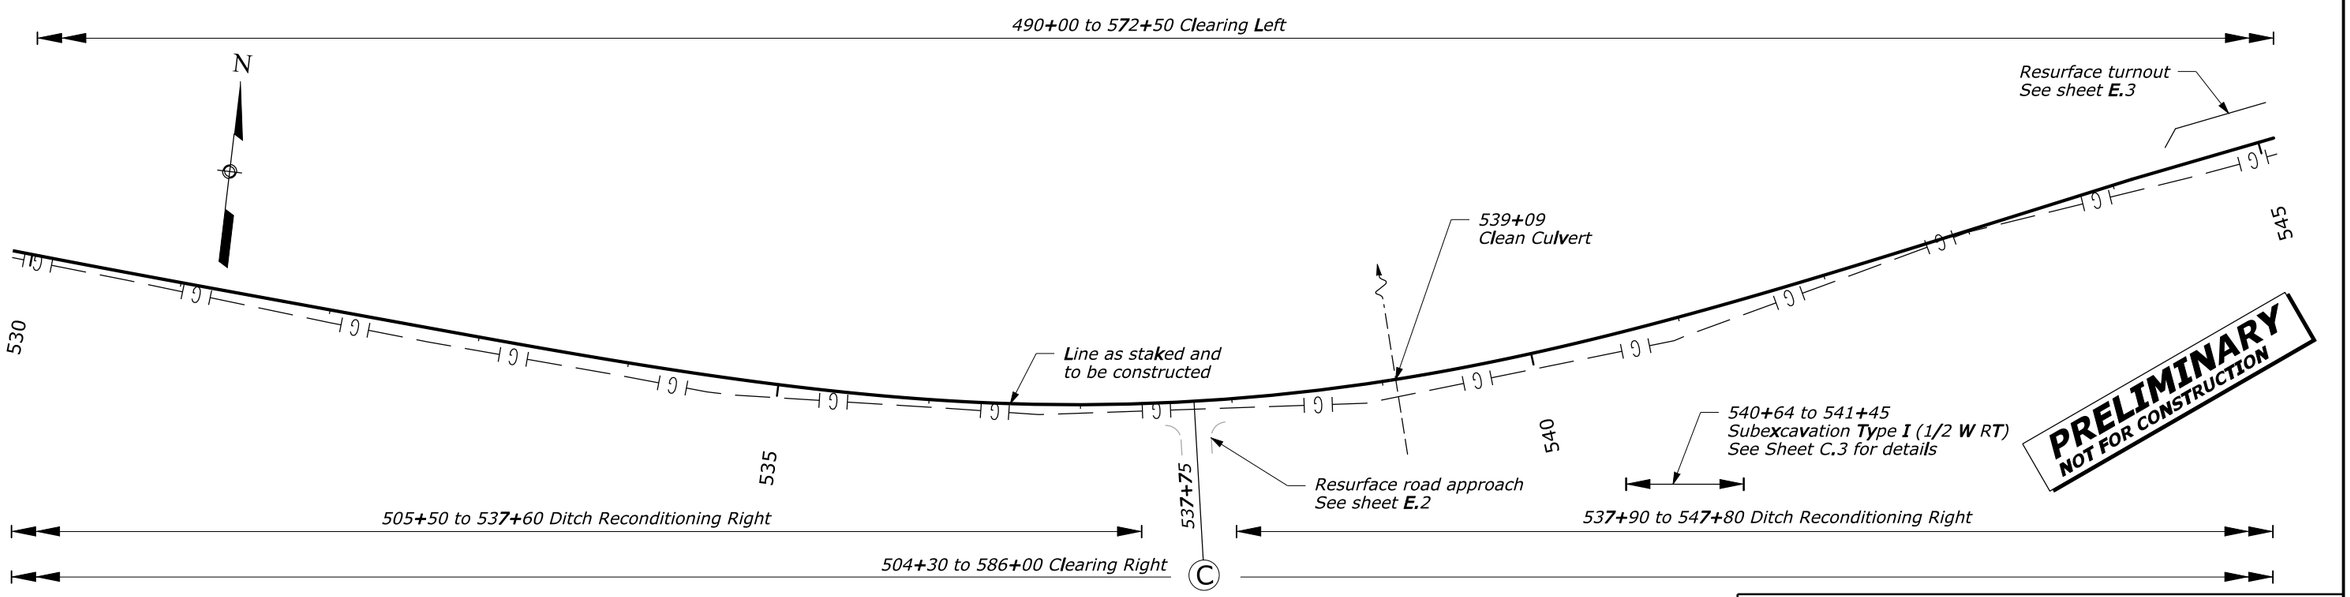

ENAVILLE-THOMPSON PASS ROAD
515+00 TO 545+00

--/---
Checked by:
--/---
Designed by:
15-AUG-2008 12:03PM
IP_PWF:dms03543\i0095fr.dgn [US_Sur2D]

STATE	PROJECT	SHEET NUMBER
ID	PFH 9(5)	D.20

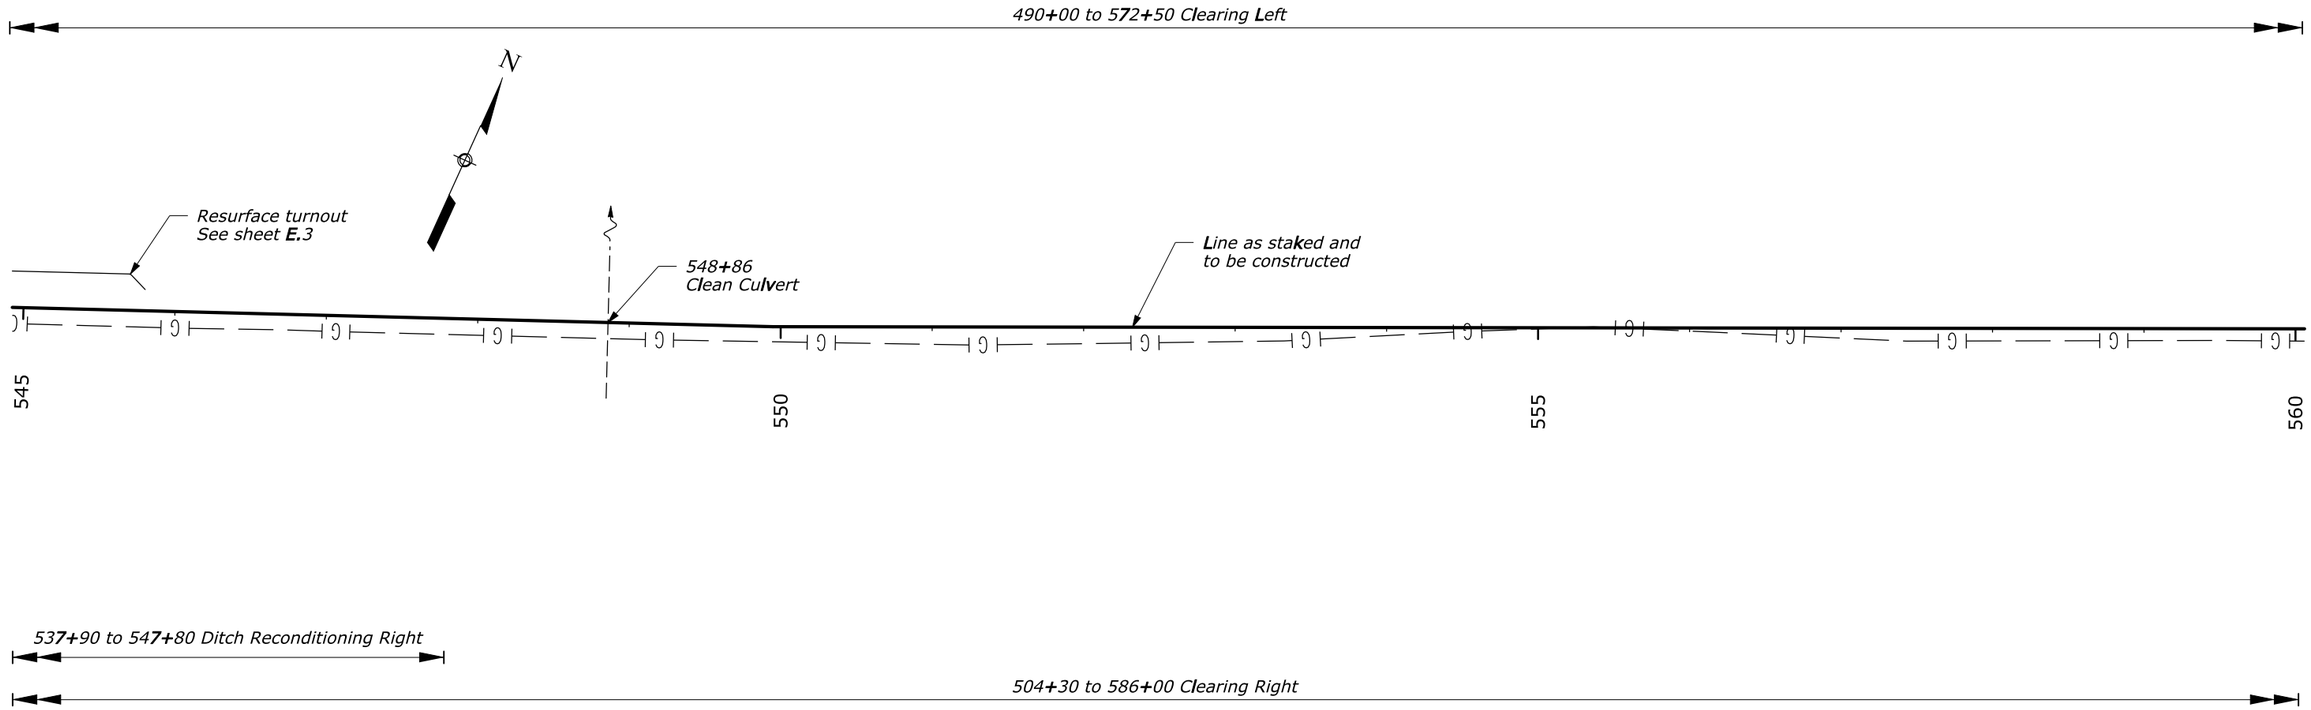

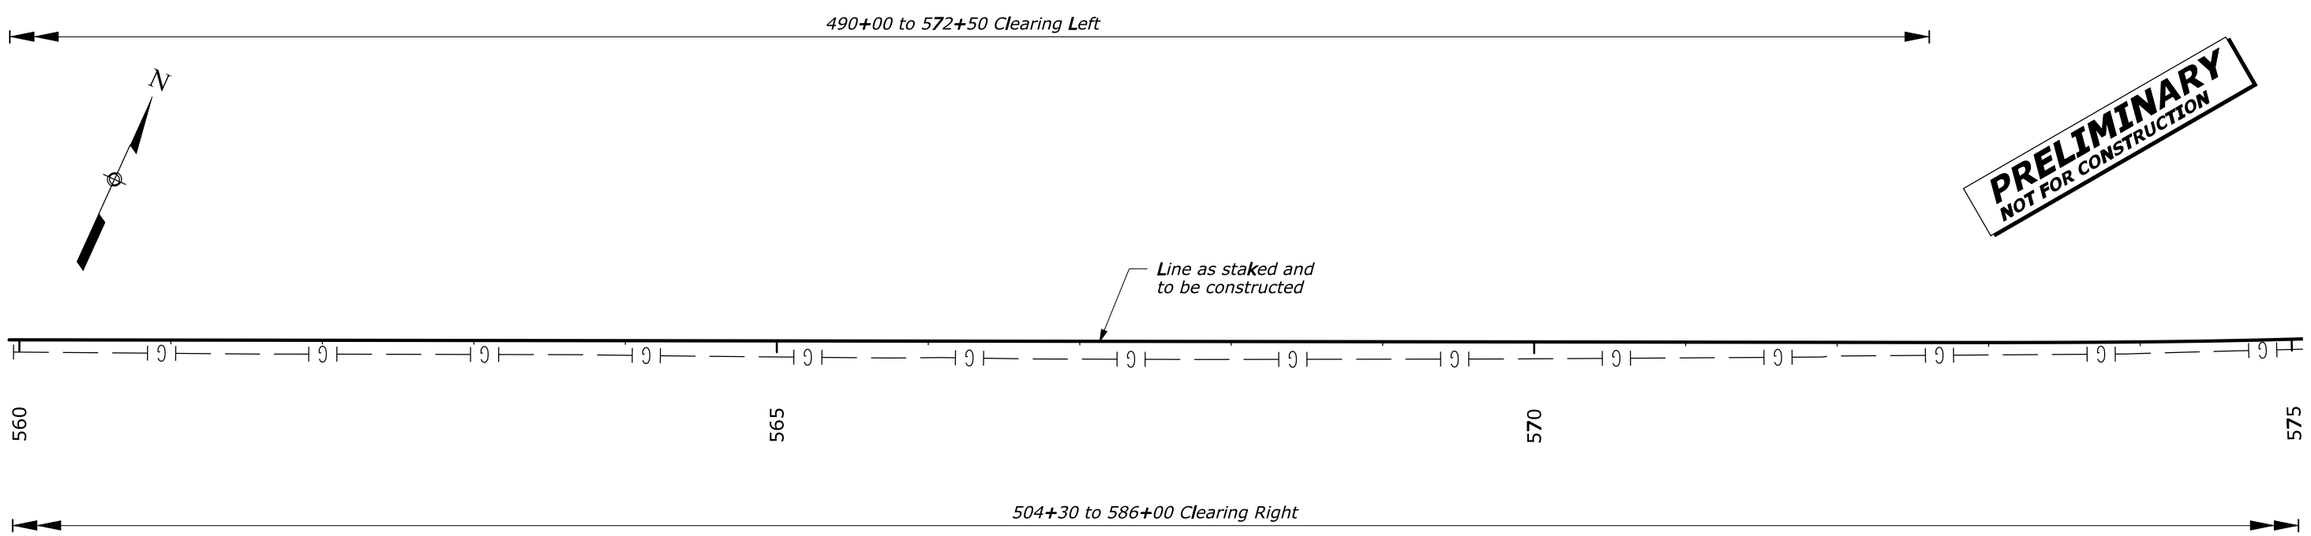

ENAVILLE-THOMPSON PASS ROAD
545+00 TO 575+00

--/---
Checked by:
--/---
Designed by:
15-AUG-2008 12:03PM
IP_PWF:dms03543\f0095fs.dgn [US_Sur2D]

STATE	PROJECT	SHEET NUMBER
ID	PFH 9(5)	D.21

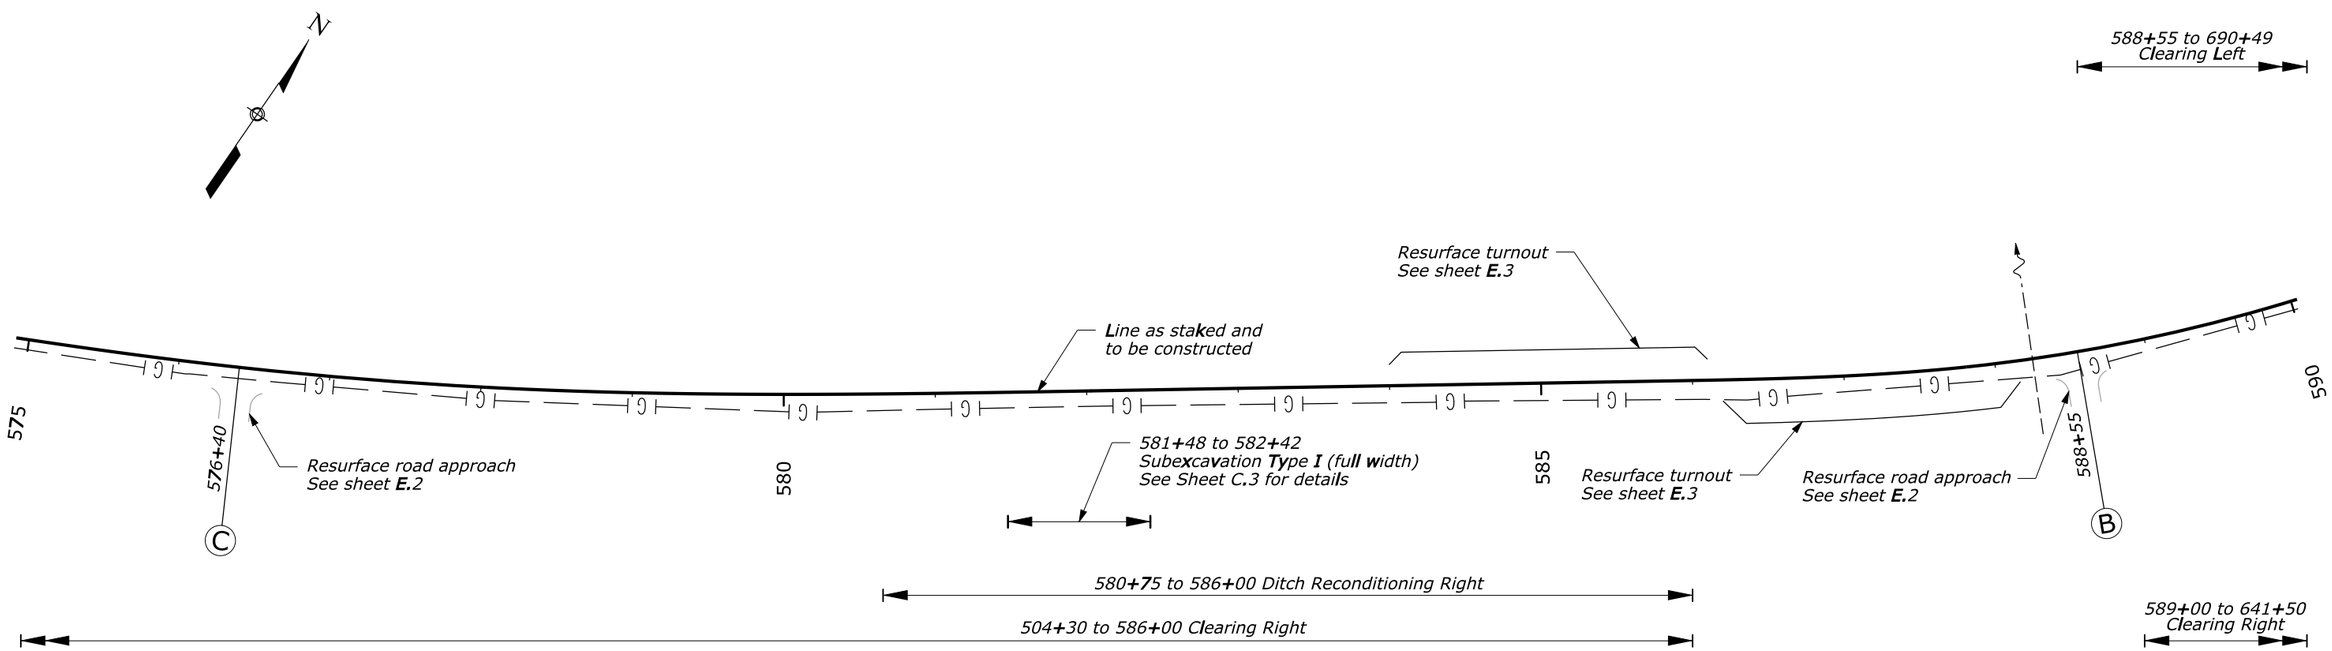

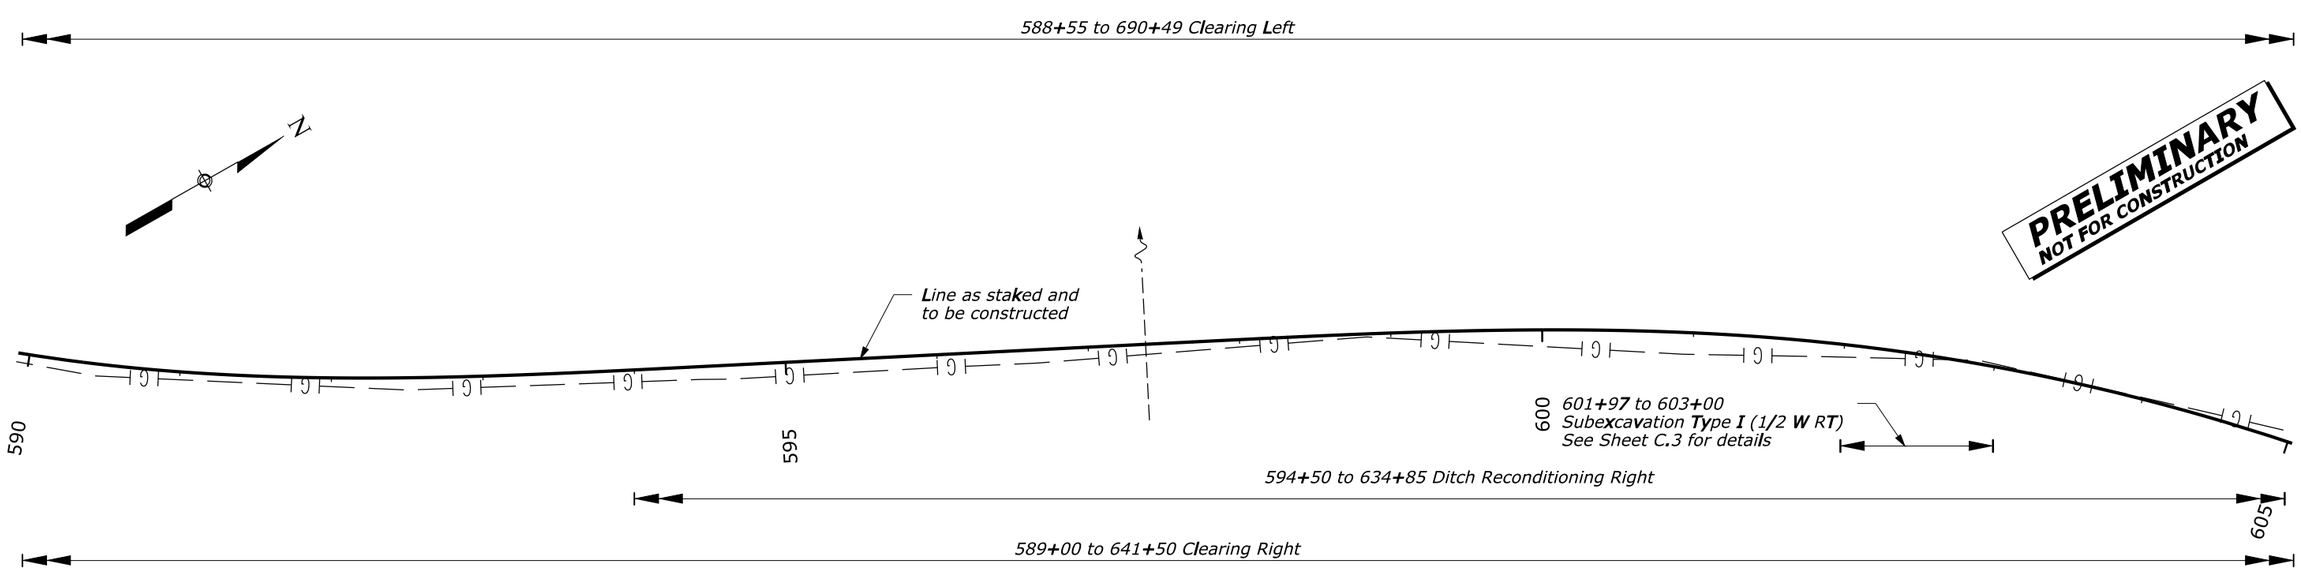

ENAVILLE-THOMPSON PASS ROAD
575+00 TO 605+00

--/---
Checked by:
--/---
Designed by:
15-AUG-2008 12:03PM
IP_PWF:dms03543\f0095ft.dgn [US_Sur2D]

STATE	PROJECT	SHEET NUMBER
ID	PFH 9(5)	D.22

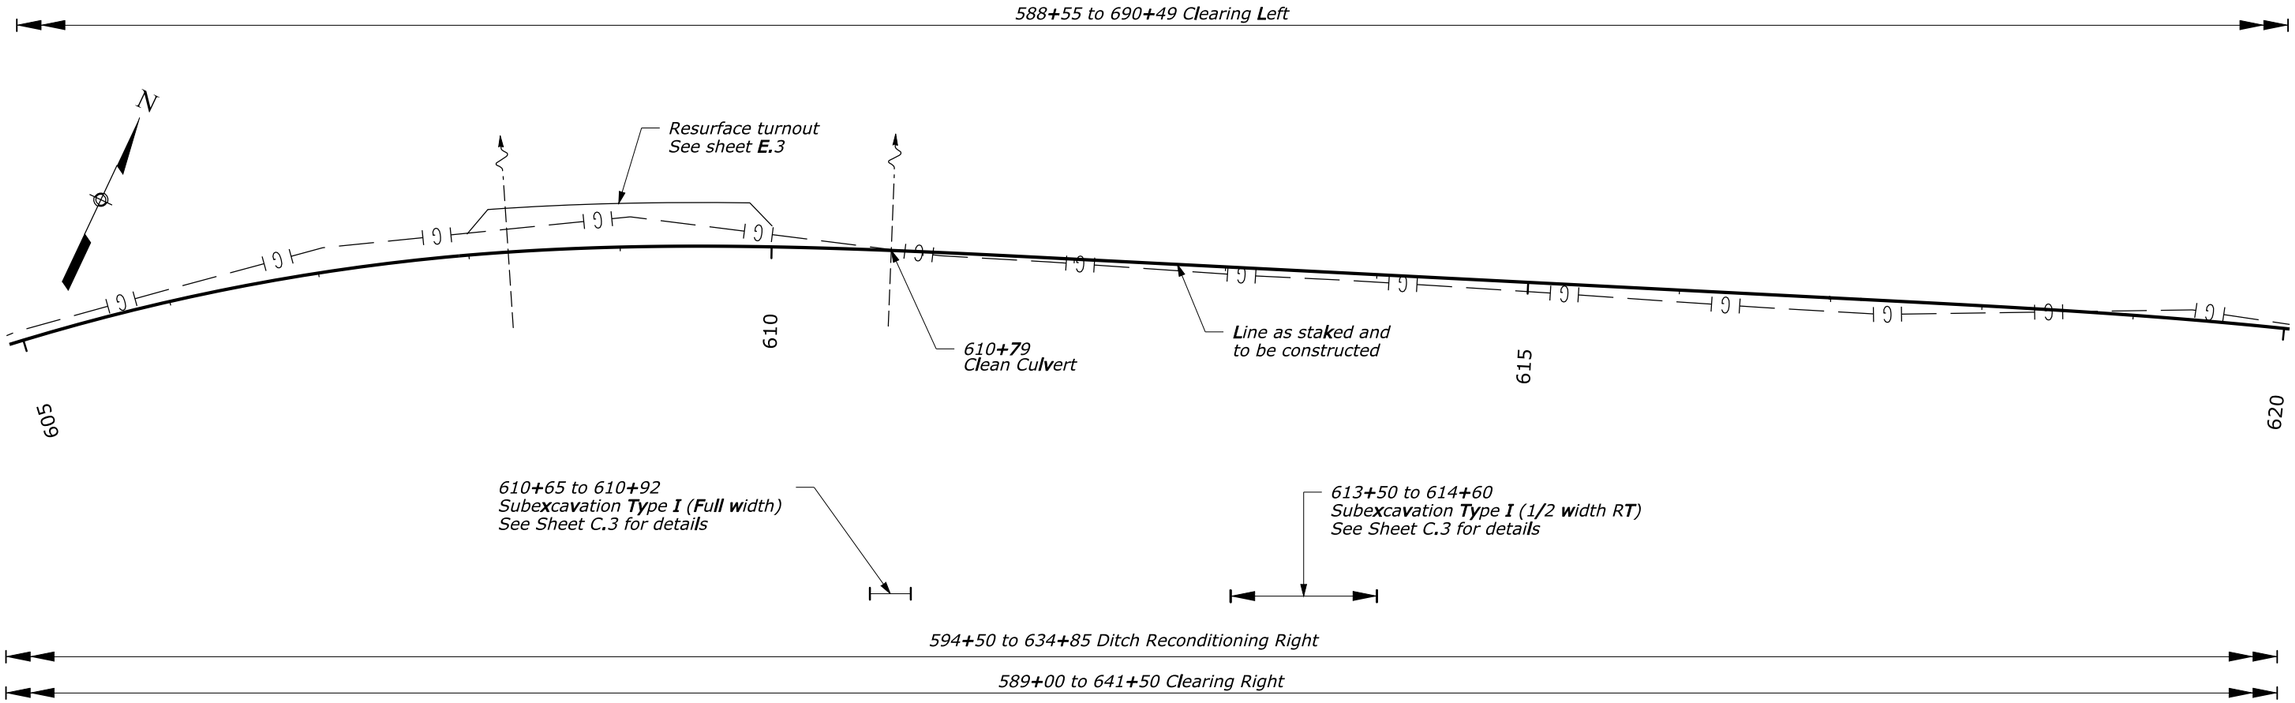

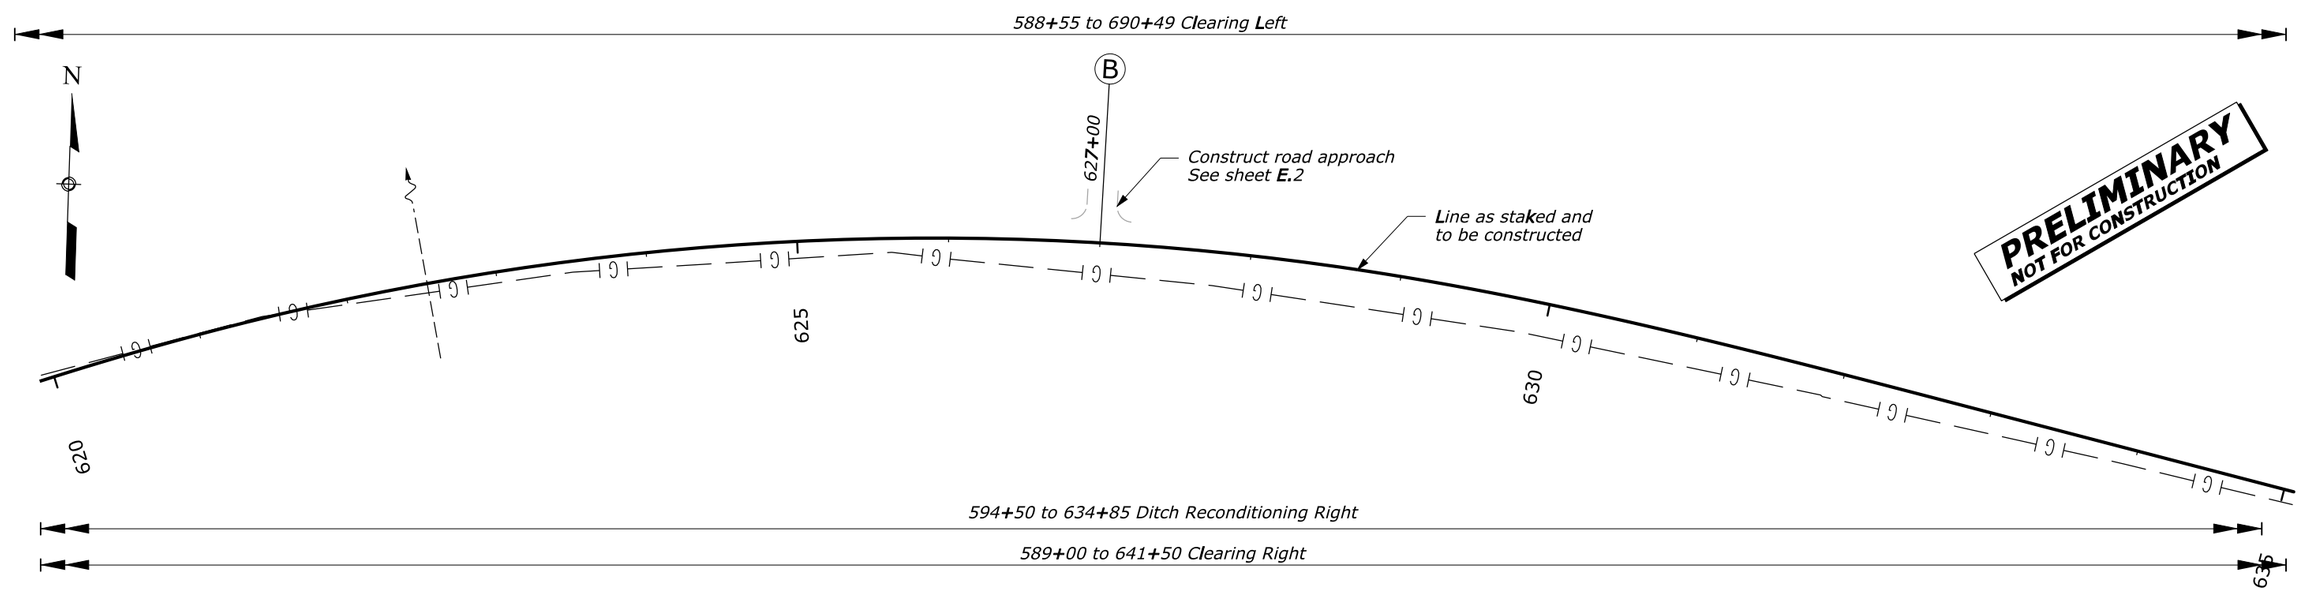

ENAVILLE-THOMPSON PASS ROAD
605+00 TO 635+00

--/---- Checked by:
--/---- Designed by:
15-AUG-2008 12:03PM
IP_PWF:dms03543\0095fu.dgn [US_Sur2D]

STATE	PROJECT	SHEET NUMBER
ID	PFH 9(5)	D.23

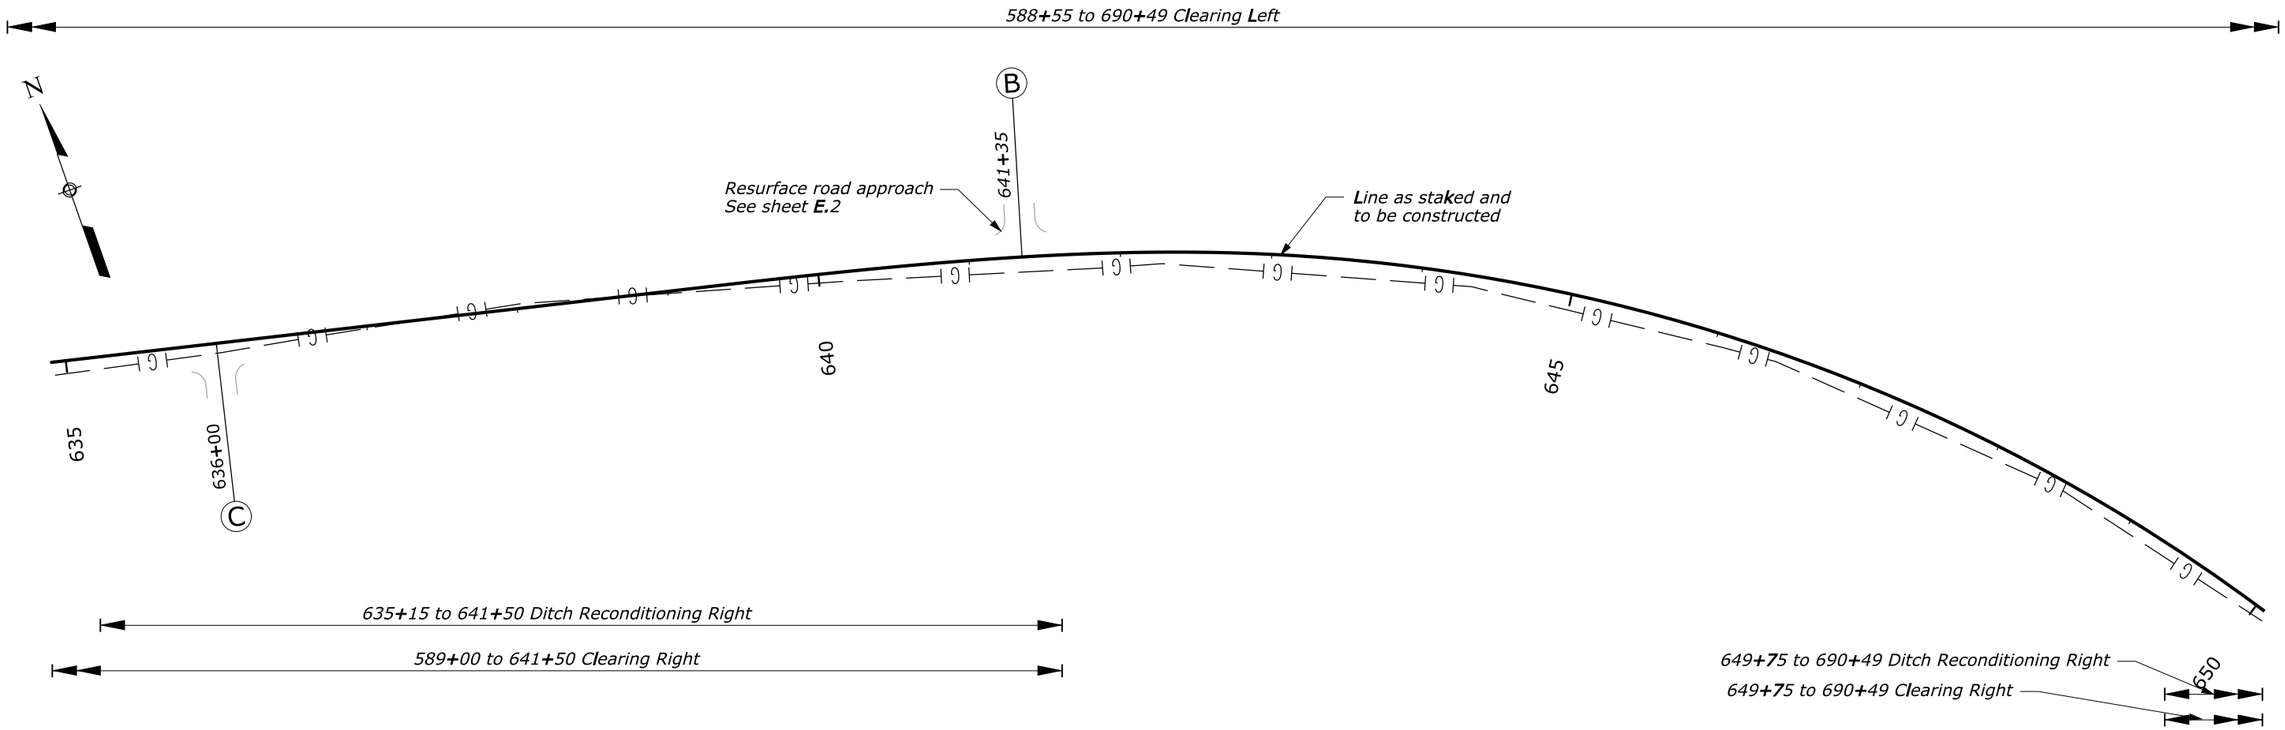

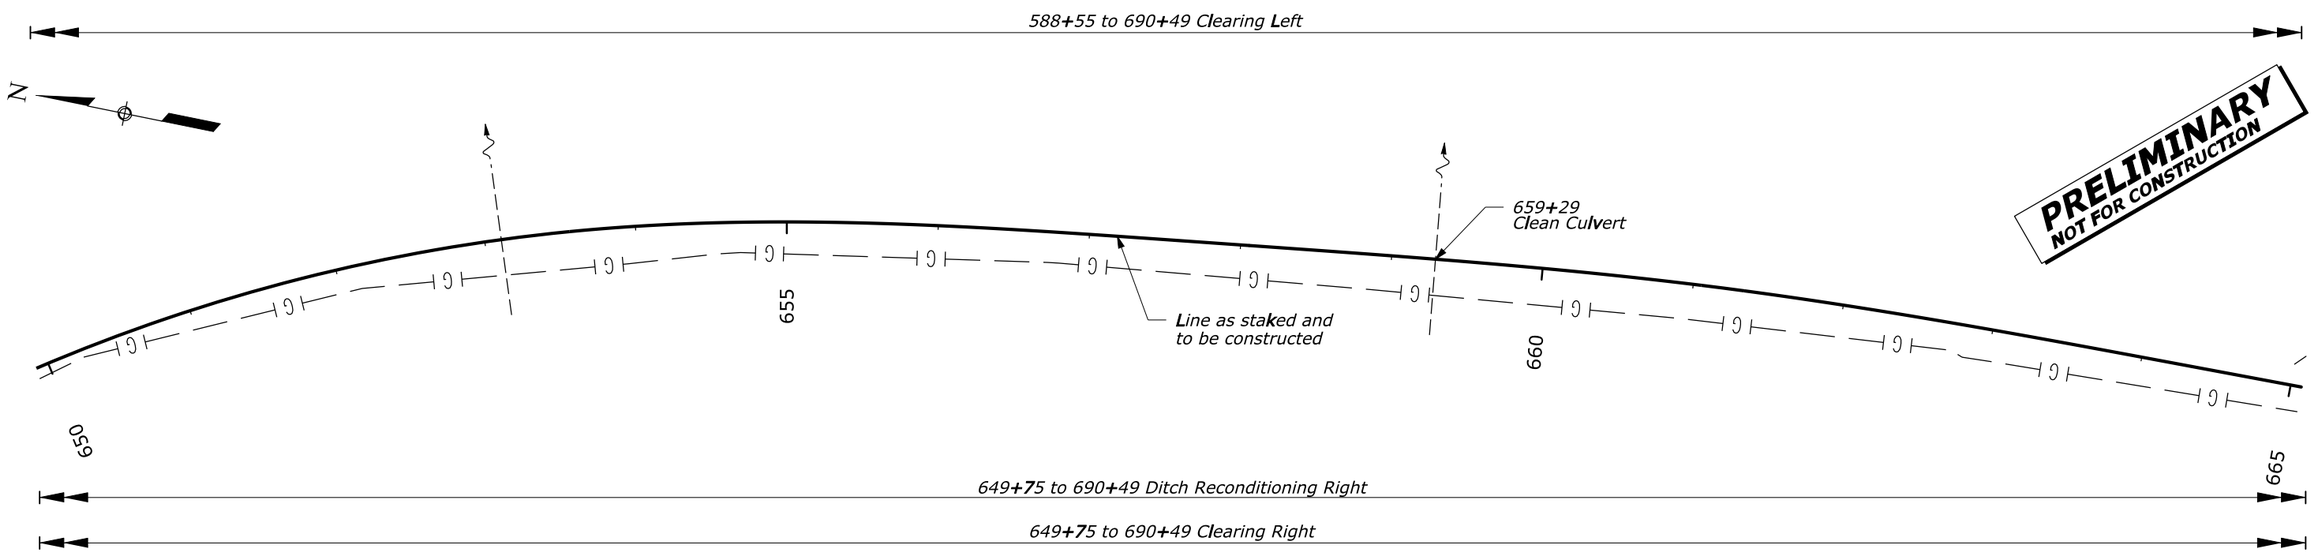

ENAVILLE-THOMPSON PASS ROAD
635+00 TO 665+00

--/---- Checked by:
--/---- Designed by:
15-AUG-2008 12:03PM
IP_PWF:dms03543\i0095rv.dgn [US_Sur2D]

STATE	PROJECT	SHEET NUMBER
ID	PFH 9(5)	D.24

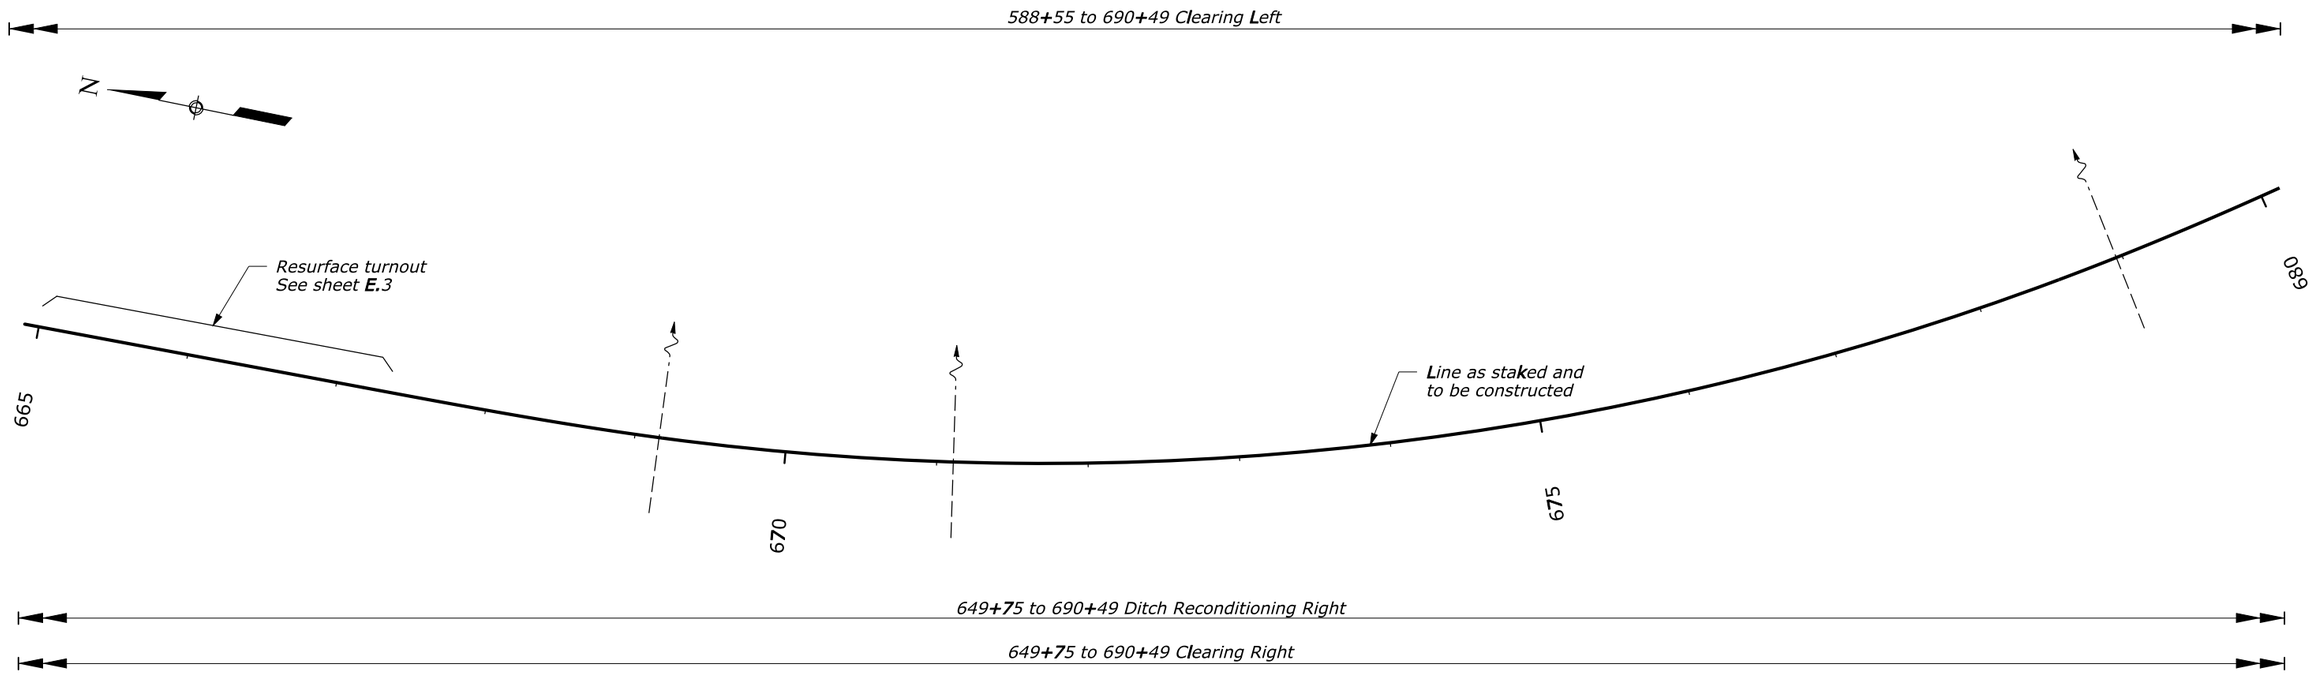

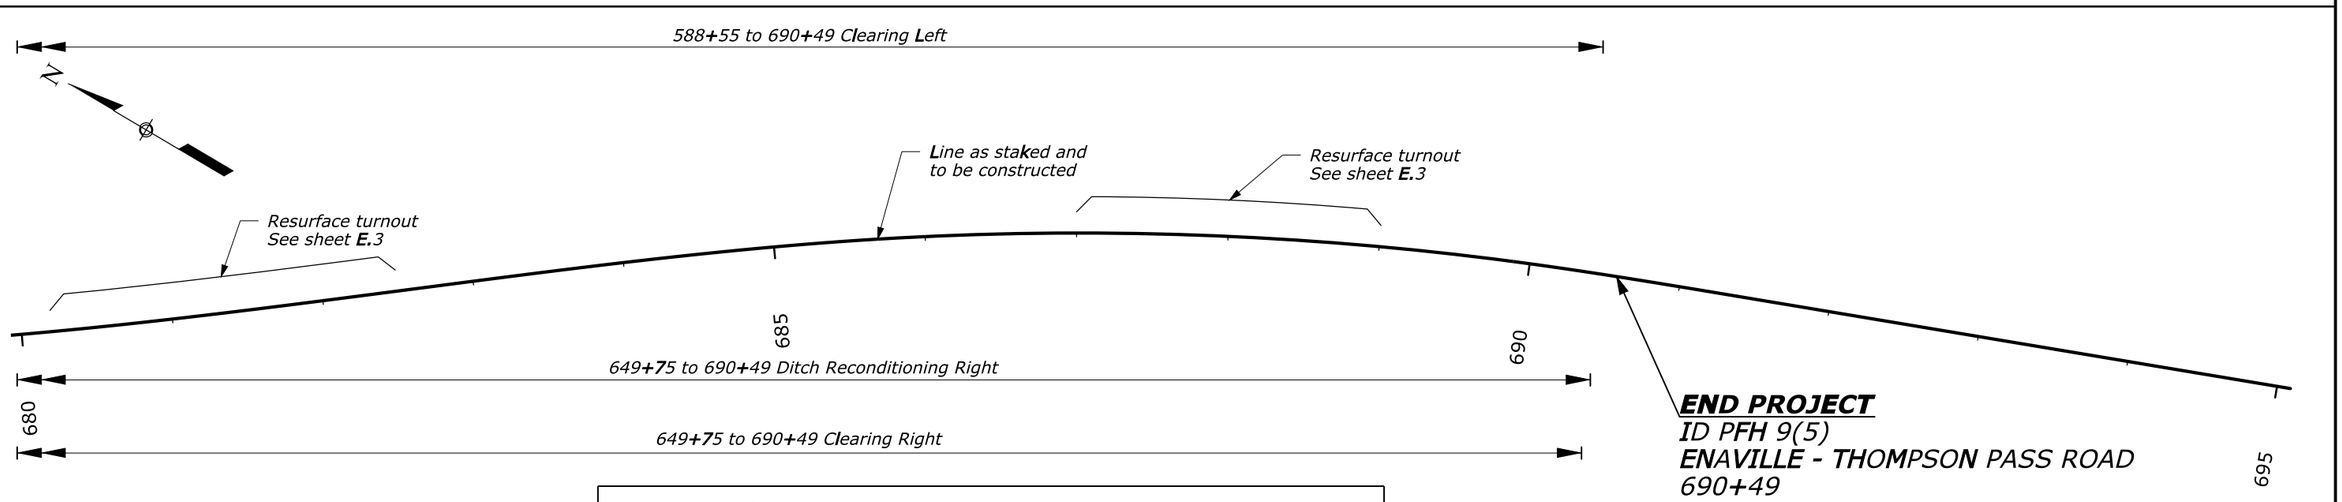

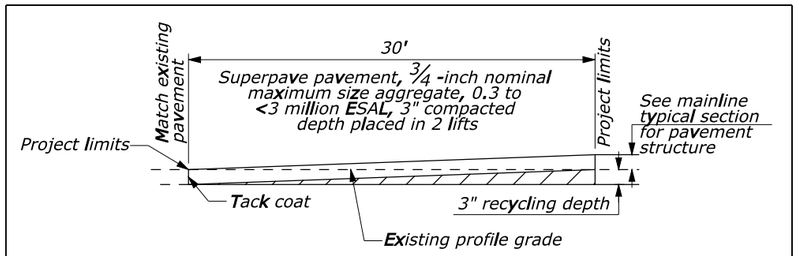

PAVEMENT CONNECTION DETAIL

PRELIMINARY
NOT FOR CONSTRUCTION

ENAVILLE-THOMPSON PASS ROAD
665+00 TO 695+00

IP_PWF:dms03543\K0095kw.dgn [US_Sur2D] 15-AUG-2008 12:03PM Designed by: --/--- Checked by: --/---

STATE	PROJECT	SHEET NUMBER
ID	PFH 9 (5)	E.2

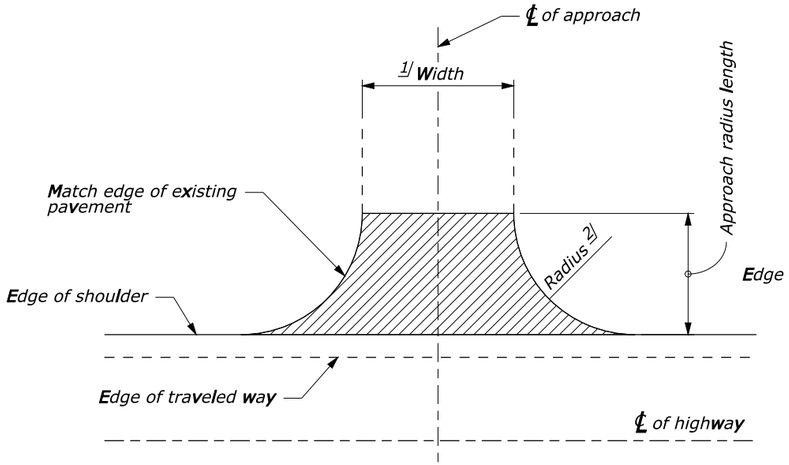

ROAD APPROACH TYPE A PLAN

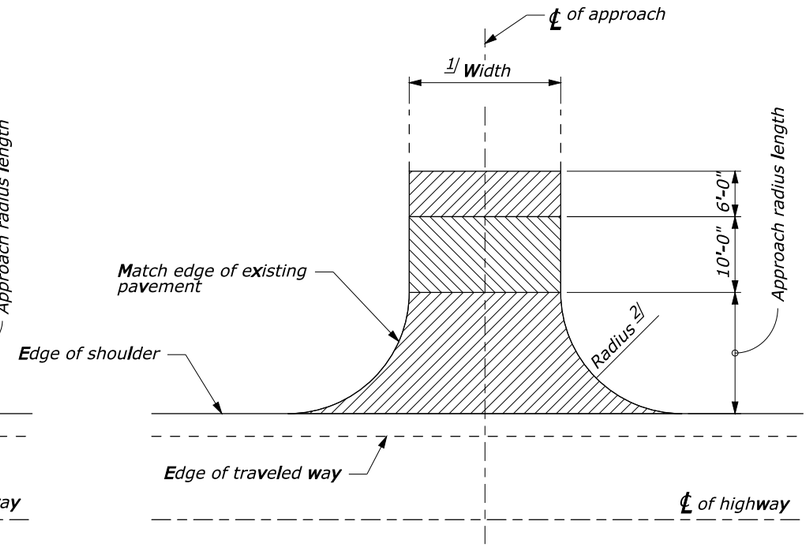

ROAD APPROACH TYPE B PLAN

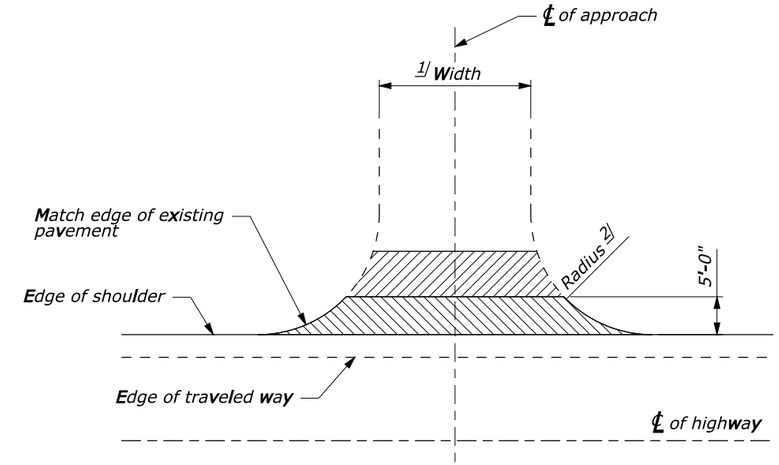

ROAD APPROACH TYPE C PLAN

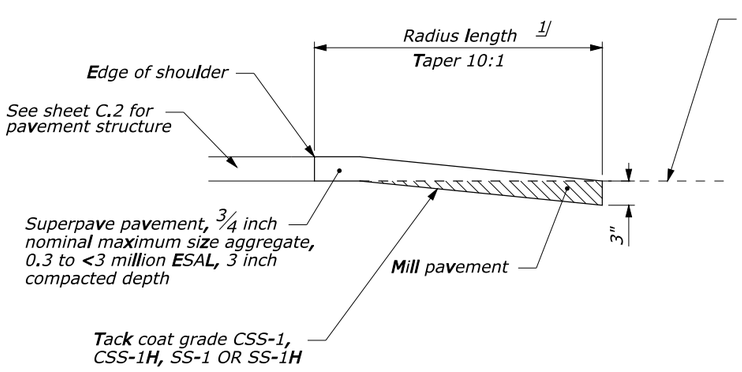

ROAD APPROACH TYPE A SECTION

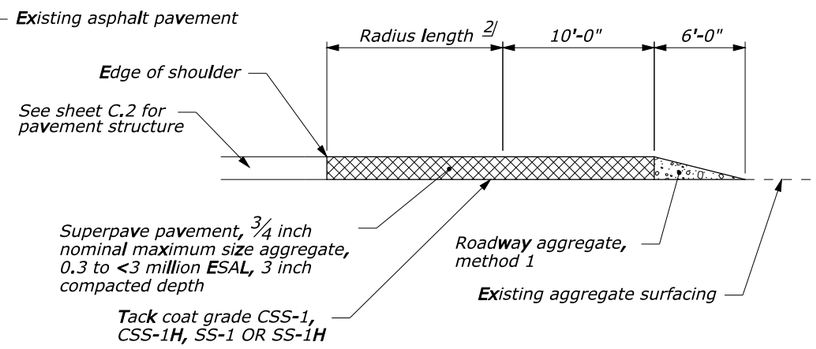

ROAD APPROACH TYPE B SECTION

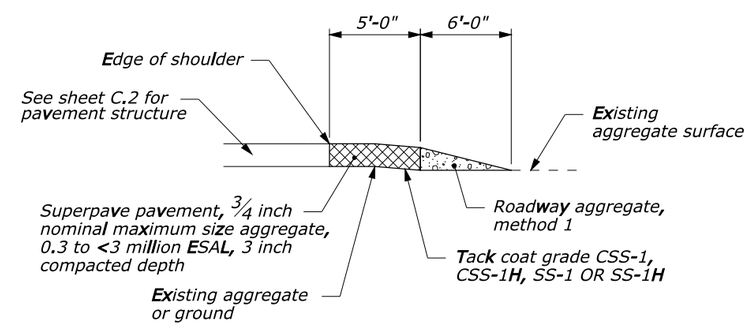

ROAD APPROACH TYPE C SECTION

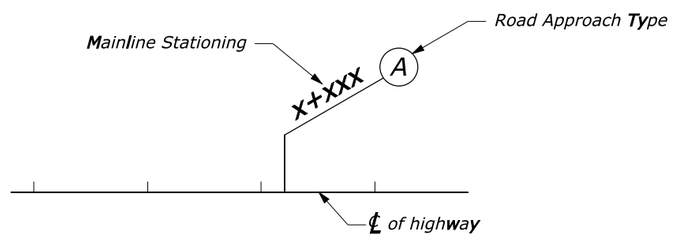

ILLUSTRATION SHOWING ROAD APPROACH LOCATIONS ON MAINLINE PLAN SHEET

PRELIMINARY
NOT FOR CONSTRUCTION

FOOTNOTE:

1/ See sheet E.1 for approach widths and lengths.

2/ Match existing approach radii.

NO SCALE

ROAD APPROACH DETAILS

IP_PWP:dms03544\f0095ga.dgn [US_Sur2D] 15-AUG-2008 12:03PM Designed by: Checked by: --/---- --/----

STATE	PROJECT	SHEET NUMBER
ID	PFH 9(5)	E.3

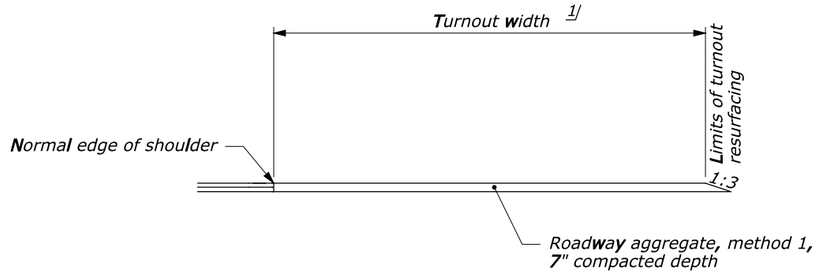

TURNOUT SURFACING DETAIL AGGREGATE SURFACE

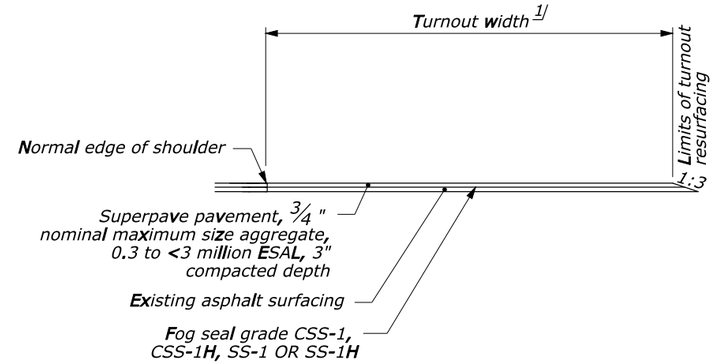

TURNOUT SURFACING DETAIL ASPHALT SURFACE

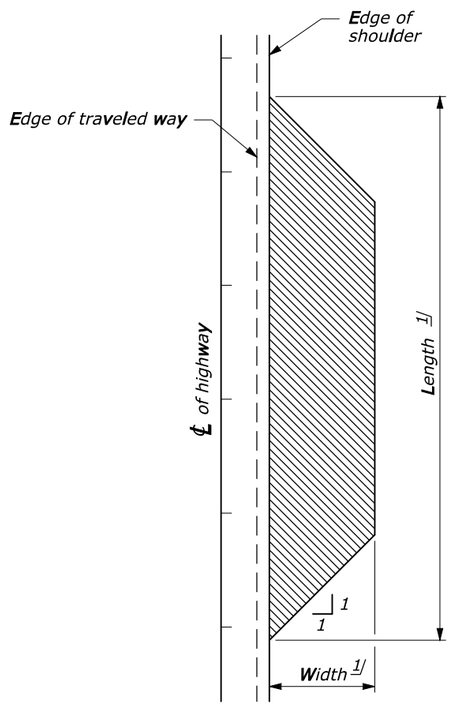

PLAN VIEW OF TURNOUT AGGREGATE SURFACE

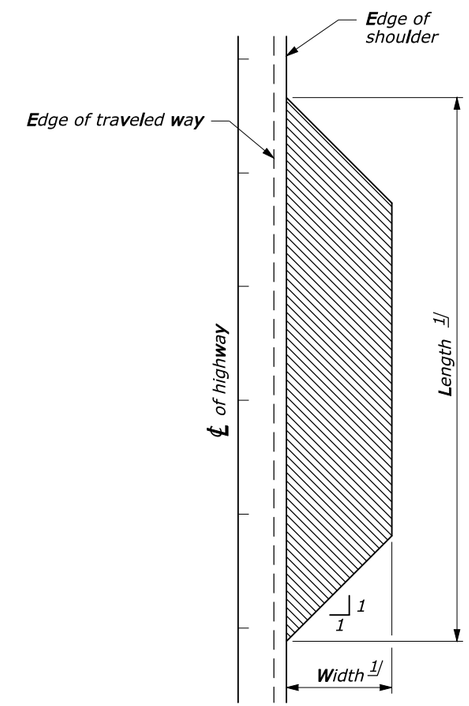

PLAN VIEW OF TURNOUT ASPHALT SURFACE

PRELIMINARY
NOT FOR CONSTRUCTION

NOTE:

Match existing turnout grades.

FOOTNOTE:

1/ See sheet E.1 for turnout widths and lengths.

NO SCALE

TURNOUT DETAILS

IP_PWP:dms03544\f0095ga.dgn [US_Sur2D] 15-AUG-2008 12:03PM Designed by: --/--- Checked by: --/---