## BULK SAMPLE LOG

| SAMPLE NO: | DESCRIPTION: | LOCATION: | ACBM | % |
|---|---|---|---|---|
| 98 | Ceiling Tile Under Lights | Engineering Hall by E28 | NO | -- |
| 99 | Wall Plaster (Encapsulated) | Hall Outside F05 | NO | -- |

NOTES:

1 INSTALL CRITICAL BARRIERS

2 INSTALL APPROPRIATE DECONTAMINATION FACILITIES AND NEGATIVE AIR. EXHAUST TO OUTSIDE OF BUILDING

3 REMOVE AND DISPOSE OF APPROXIMATELY 2,200 SQ FT OF 9"X9" ASBESTOS-CONTAINING FLOOR TILE AND MASTIC

4 REMOVE AND DISPOSE OF APPROXIMATELY 900 SQ FT OF ASBESTOS-CONTAINING FLOOR TILE MASTIC BELOW 12"X12" NON-ACM FLOOR TILES

5 REMOVE AND DISPOSE OF APPROXIMATELY 60 EACH ASBESTOS-CONTAINING PIPE INSULATION JOINTS THROUGHOUT PROJECT AREA

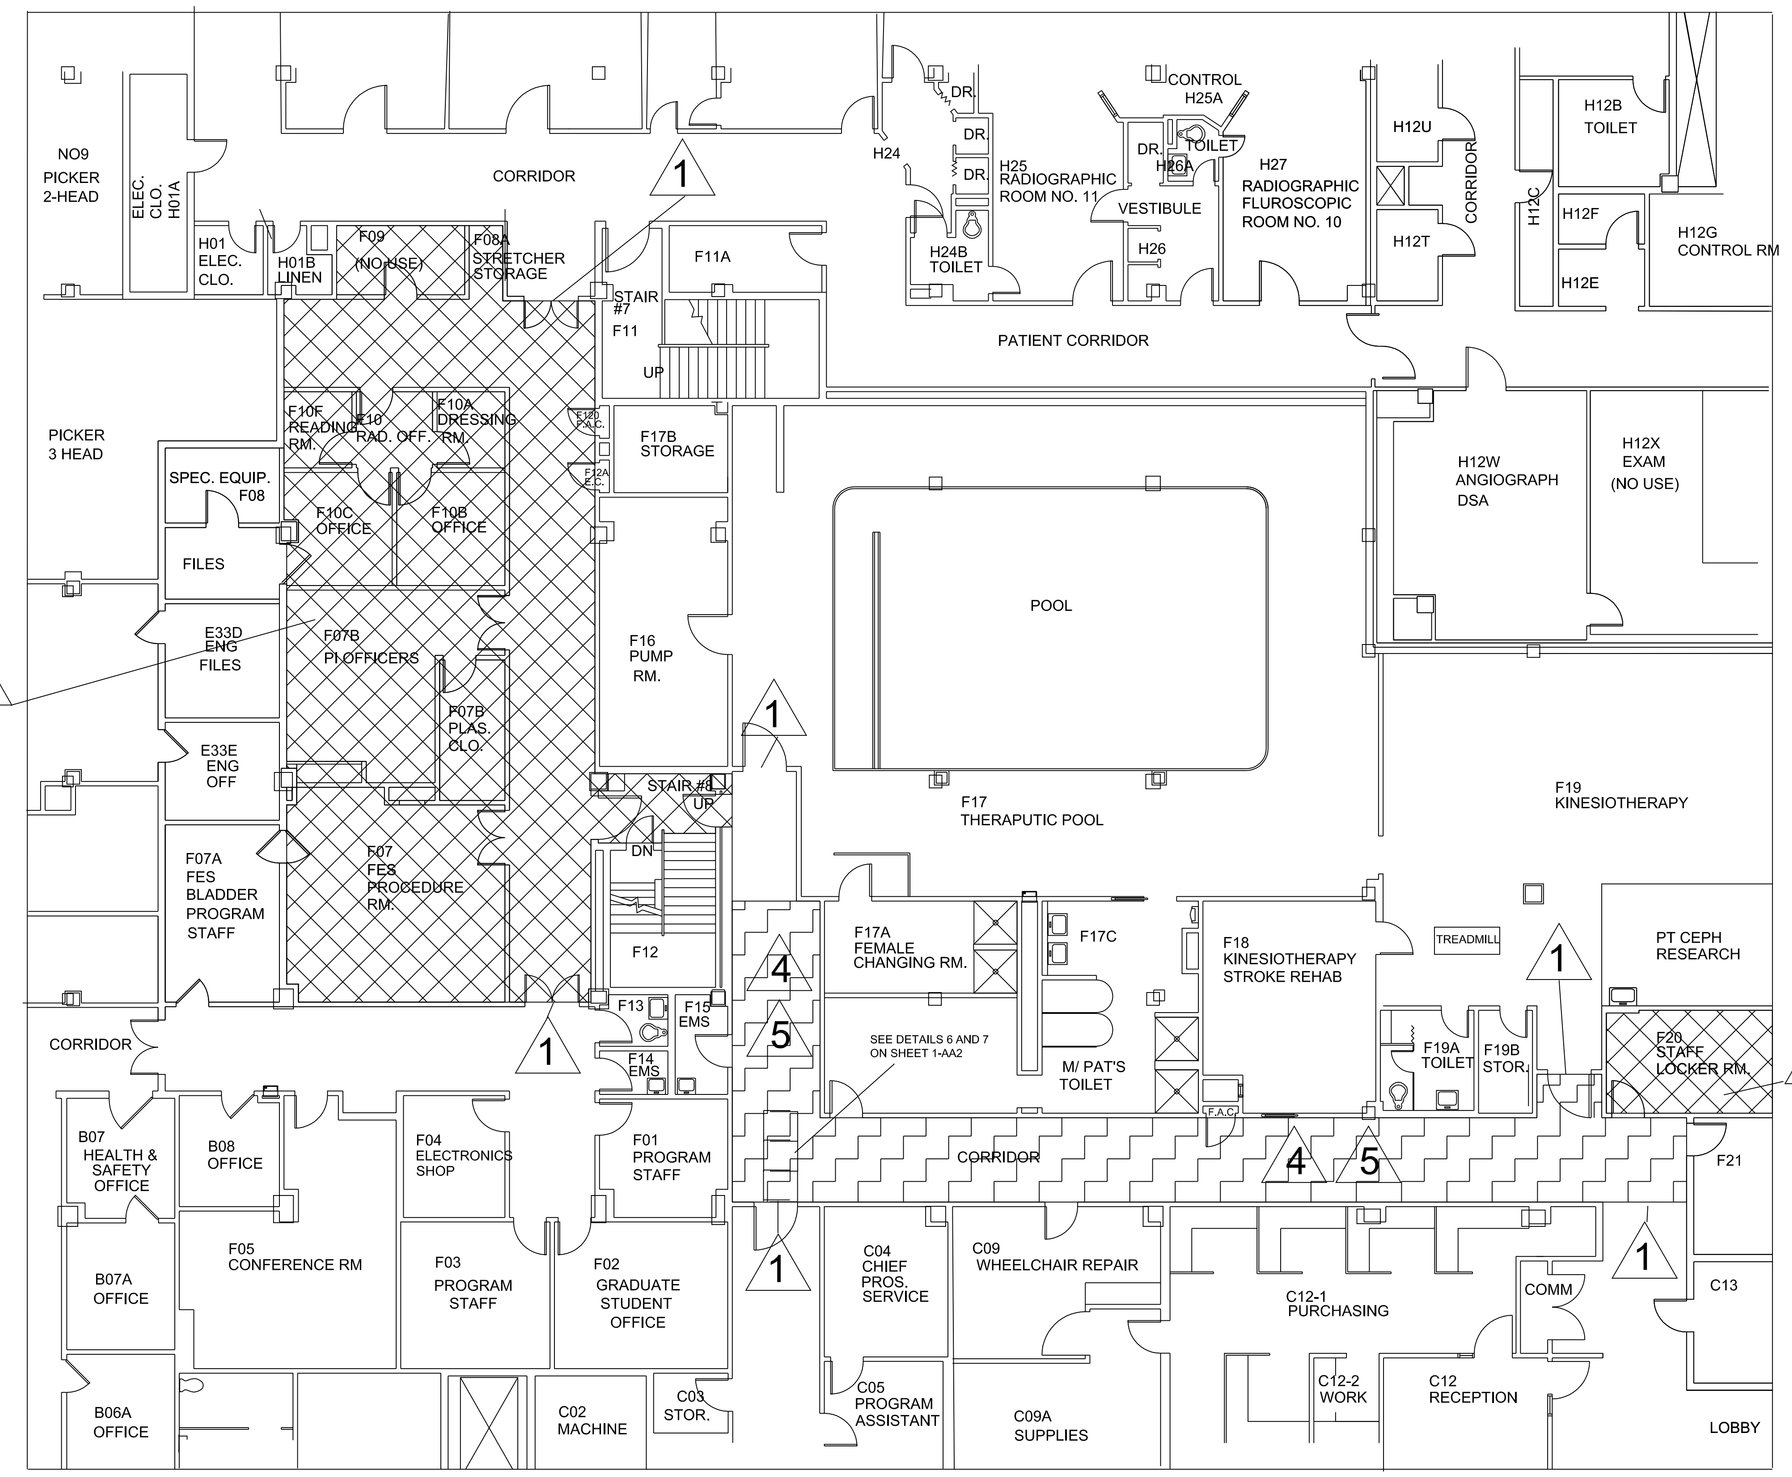


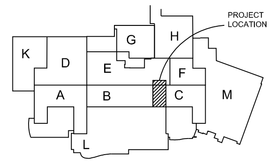


KEY PLAN - BASEMENT
Scale = None
NORTH

APPROXIMATE SCALE
(MEASUREMENTS IN FEET)
0 10 20 30 40 50

LEGEND
= PIPE INSULATION JOINTS
= 9 X 9 FLOOR TILE
= ACM FLOOR TILE MASTIC

| | |
|---|---|
| Bid Issue | 5-16-08 |
| Revisions: | Date |

**CONSULTANTS:**

**Stephen J. Sebesta & Associates, Inc.**
17830 Englewood Drive, Suite 16, Cleveland, Ohio 44120
P. 216.781.0060

STATE OF OHIO
STEPHEN J. SEBESTA
29515
REGISTERED PROFESSIONAL ENGINEER

Drawing Title
**PARTIAL BASEMENT FLOOR ASBESTOS ABATEMENT PLAN**

Approved: Project Director

Project Title
**PROSTHETICS FMA LAB RENOVATIONS**

Location
**VAMC - WADE PARK**

Date 5-19-08 | Checked **RJS** | Drawn **RJS**

Project Number 541-05-1071
Building Number 1
Drawing Number **1-AA1**
Dwg. 1 of 2

**Office of Facilities Management**
Department of Veterans Affairs

VA FORM 08-6231, OCT 1978