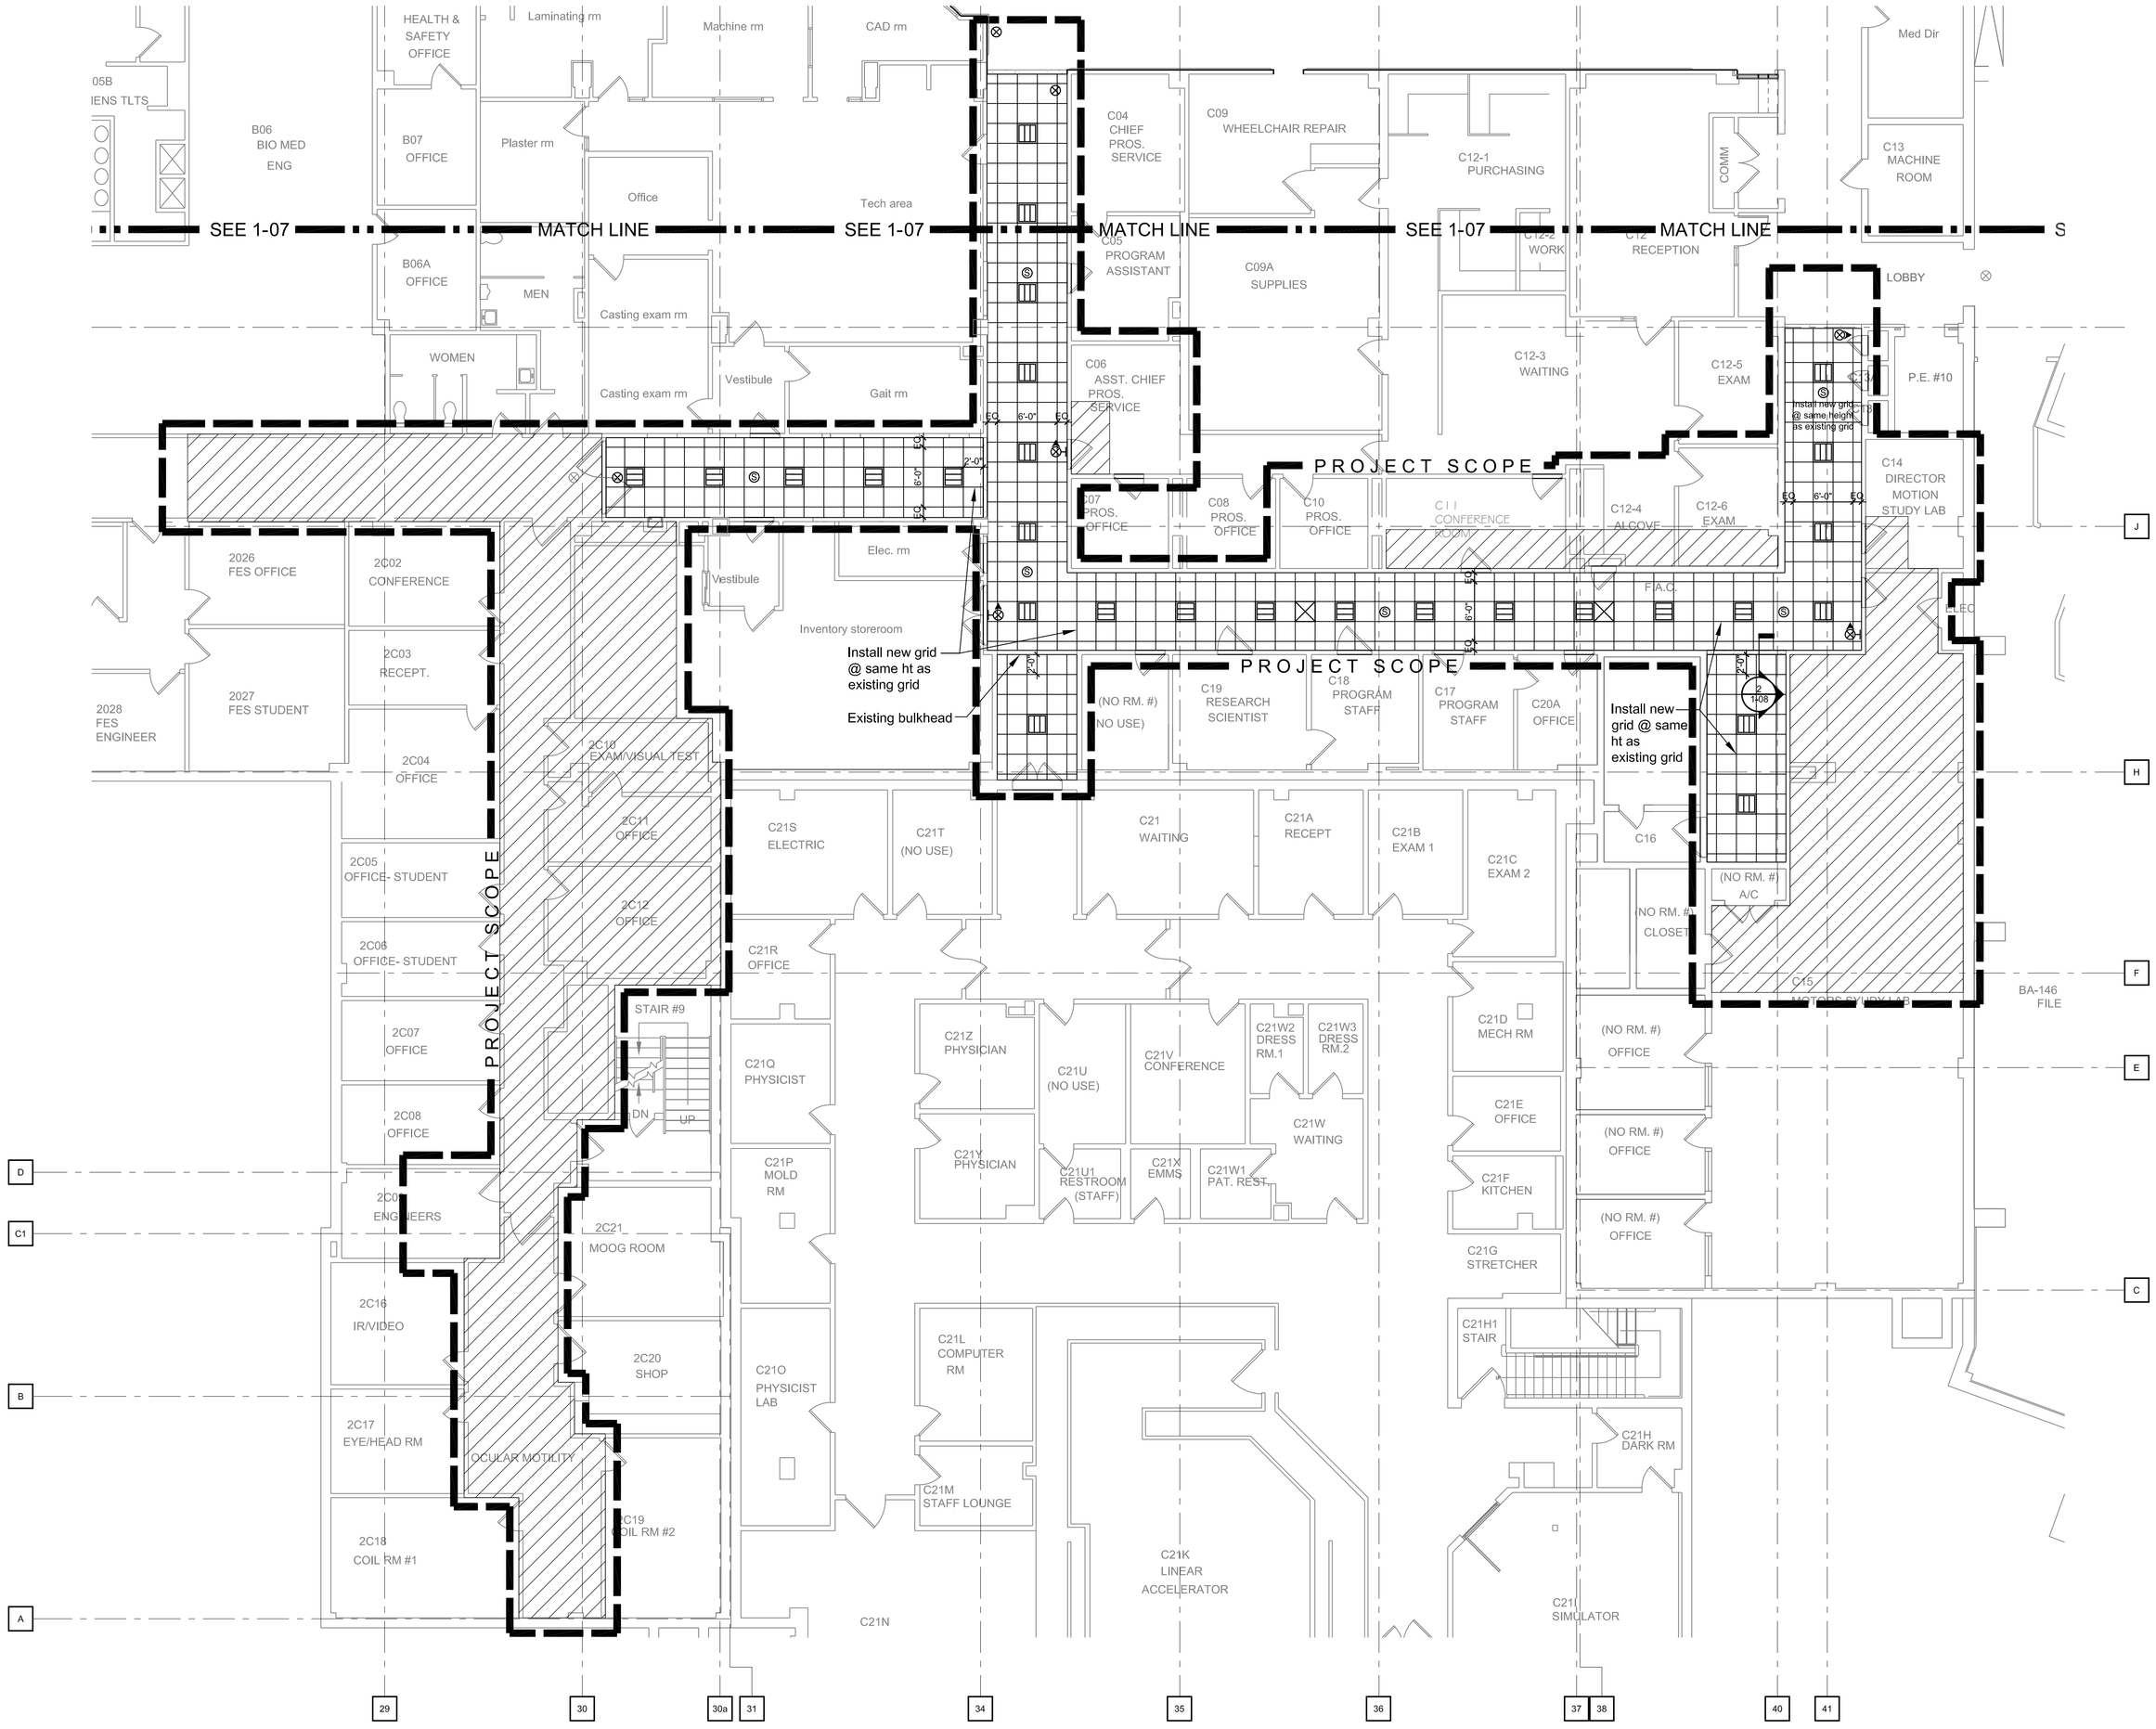

Detail 2
0 2 4 8
Scale 3" = 1'-0"

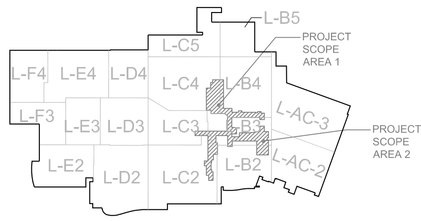

KEY PLAN - BASEMENT

Scale = None

REFLECTED CEILING PLAN LEGEND:

- GYPSUM BOARD CEILING OR SOFFIT (PAINTED)
- 2' x 2' ACOUSTICAL CEILING PANEL SYSTEM
- EXISTING CEILING GRID AND TILES TO BE REMOVED AS REQUIRED FOR MEP WORK AND REPLACED AT EXISTING CEILING HEIGHT. DAMAGED ITEMS SHALL BE REPLACED WITH NEW TO MATCH EXISTING.
- 2' x 2' DIRECT - INDIRECT LIGHT FIXTURE
- SUPPLY DIFFUSER
- RETURN/ EXHAUST GRILLE
- EXISTING EXIT SIGN
- NEW EXIT SIGN
- NEW EXIT SIGN - WALL MTD
- SPEAKER - CLG MTD

REFLECTED CEILING PLAN NOTES:

1. SEE SPECIFICATION SECTION 095100 FOR ACOUSTICAL CEILING PANEL SYSTEM SCHEDULE.
2. NEW CEILINGS IN AREA 2 SHALL BE INSTALLED AT EXISTING CEILING HEIGHT, NEW GYP. BD. BULKHEADS SHALL BE AT THE LOWER OF THE ADJACENT CEILING HEIGHTS.
3. ALL AREAS WITHIN PROJECT SCOPE TO BE OCCUPIED DURING CONSTRUCTION SHALL BE CLEAN OF DUST AND DEBRIS DURING REGULAR HOURS.

Partial Basement Floor Reflected Ceiling Plan - Area 2 1
0 4' 8' 16'
Scale 1/8" = 1'-0"

BID ISSUE	05-16-08
Revisions:	**Date**

CONSULTANTS:

FREDRICK, FREDRICK & HELLER ENGINEERS, INC.
672 EAST ROYALTON ROAD
BROADVIEW HTS., OHIO 44147
TEL. (440) 546-9696
FAX: (440) 546-9699

STATE OF OHIO WILLIAM C. AYARS 7259 REGISTERED ARCHITECT

ARCHITECT:

Perspectus architecture
13212 Shaker Square Suite 204 Cleveland, Ohio 44120
P. 216.752.1800 F.216.752.3833

DESIGN AND CONSTRUCTION DOCUMENTS AS INSTRUMENTS OF SERVICE ARE GIVEN IN CONFIDENCE AND REMAIN THE PROPERTY OF PERSPECTUS ARCHITECTURE. THE USE OF THIS DESIGN AND THESE CONSTRUCTION DOCUMENTS FOR PURPOSES OTHER THAN THE SPECIFIC PROJECT FOR WHICH THEY WERE STRICTLY PROHIBITED WITHOUT THE EXPRESSED WRITTEN CONSENT OF PERSPECTUS ARCHITECTURE.

Drawing Title: **PARTIAL BASEMENT FLOOR REFLECTED CEILING PLAN AREA 2**

Approved: Project Director

Project Title: **PROSTHETICS RENOVATIONS**

Location: **VAMC - WADE PARK**

Date: 03-12-08 | Checked: **TEH** | Drawn: **TKT**

Project Number: 541-05-1071

Building Number: 1

Drawing Number: **1-08** Dwg. of

Office of Facilities Management

Department of Veterans Affairs