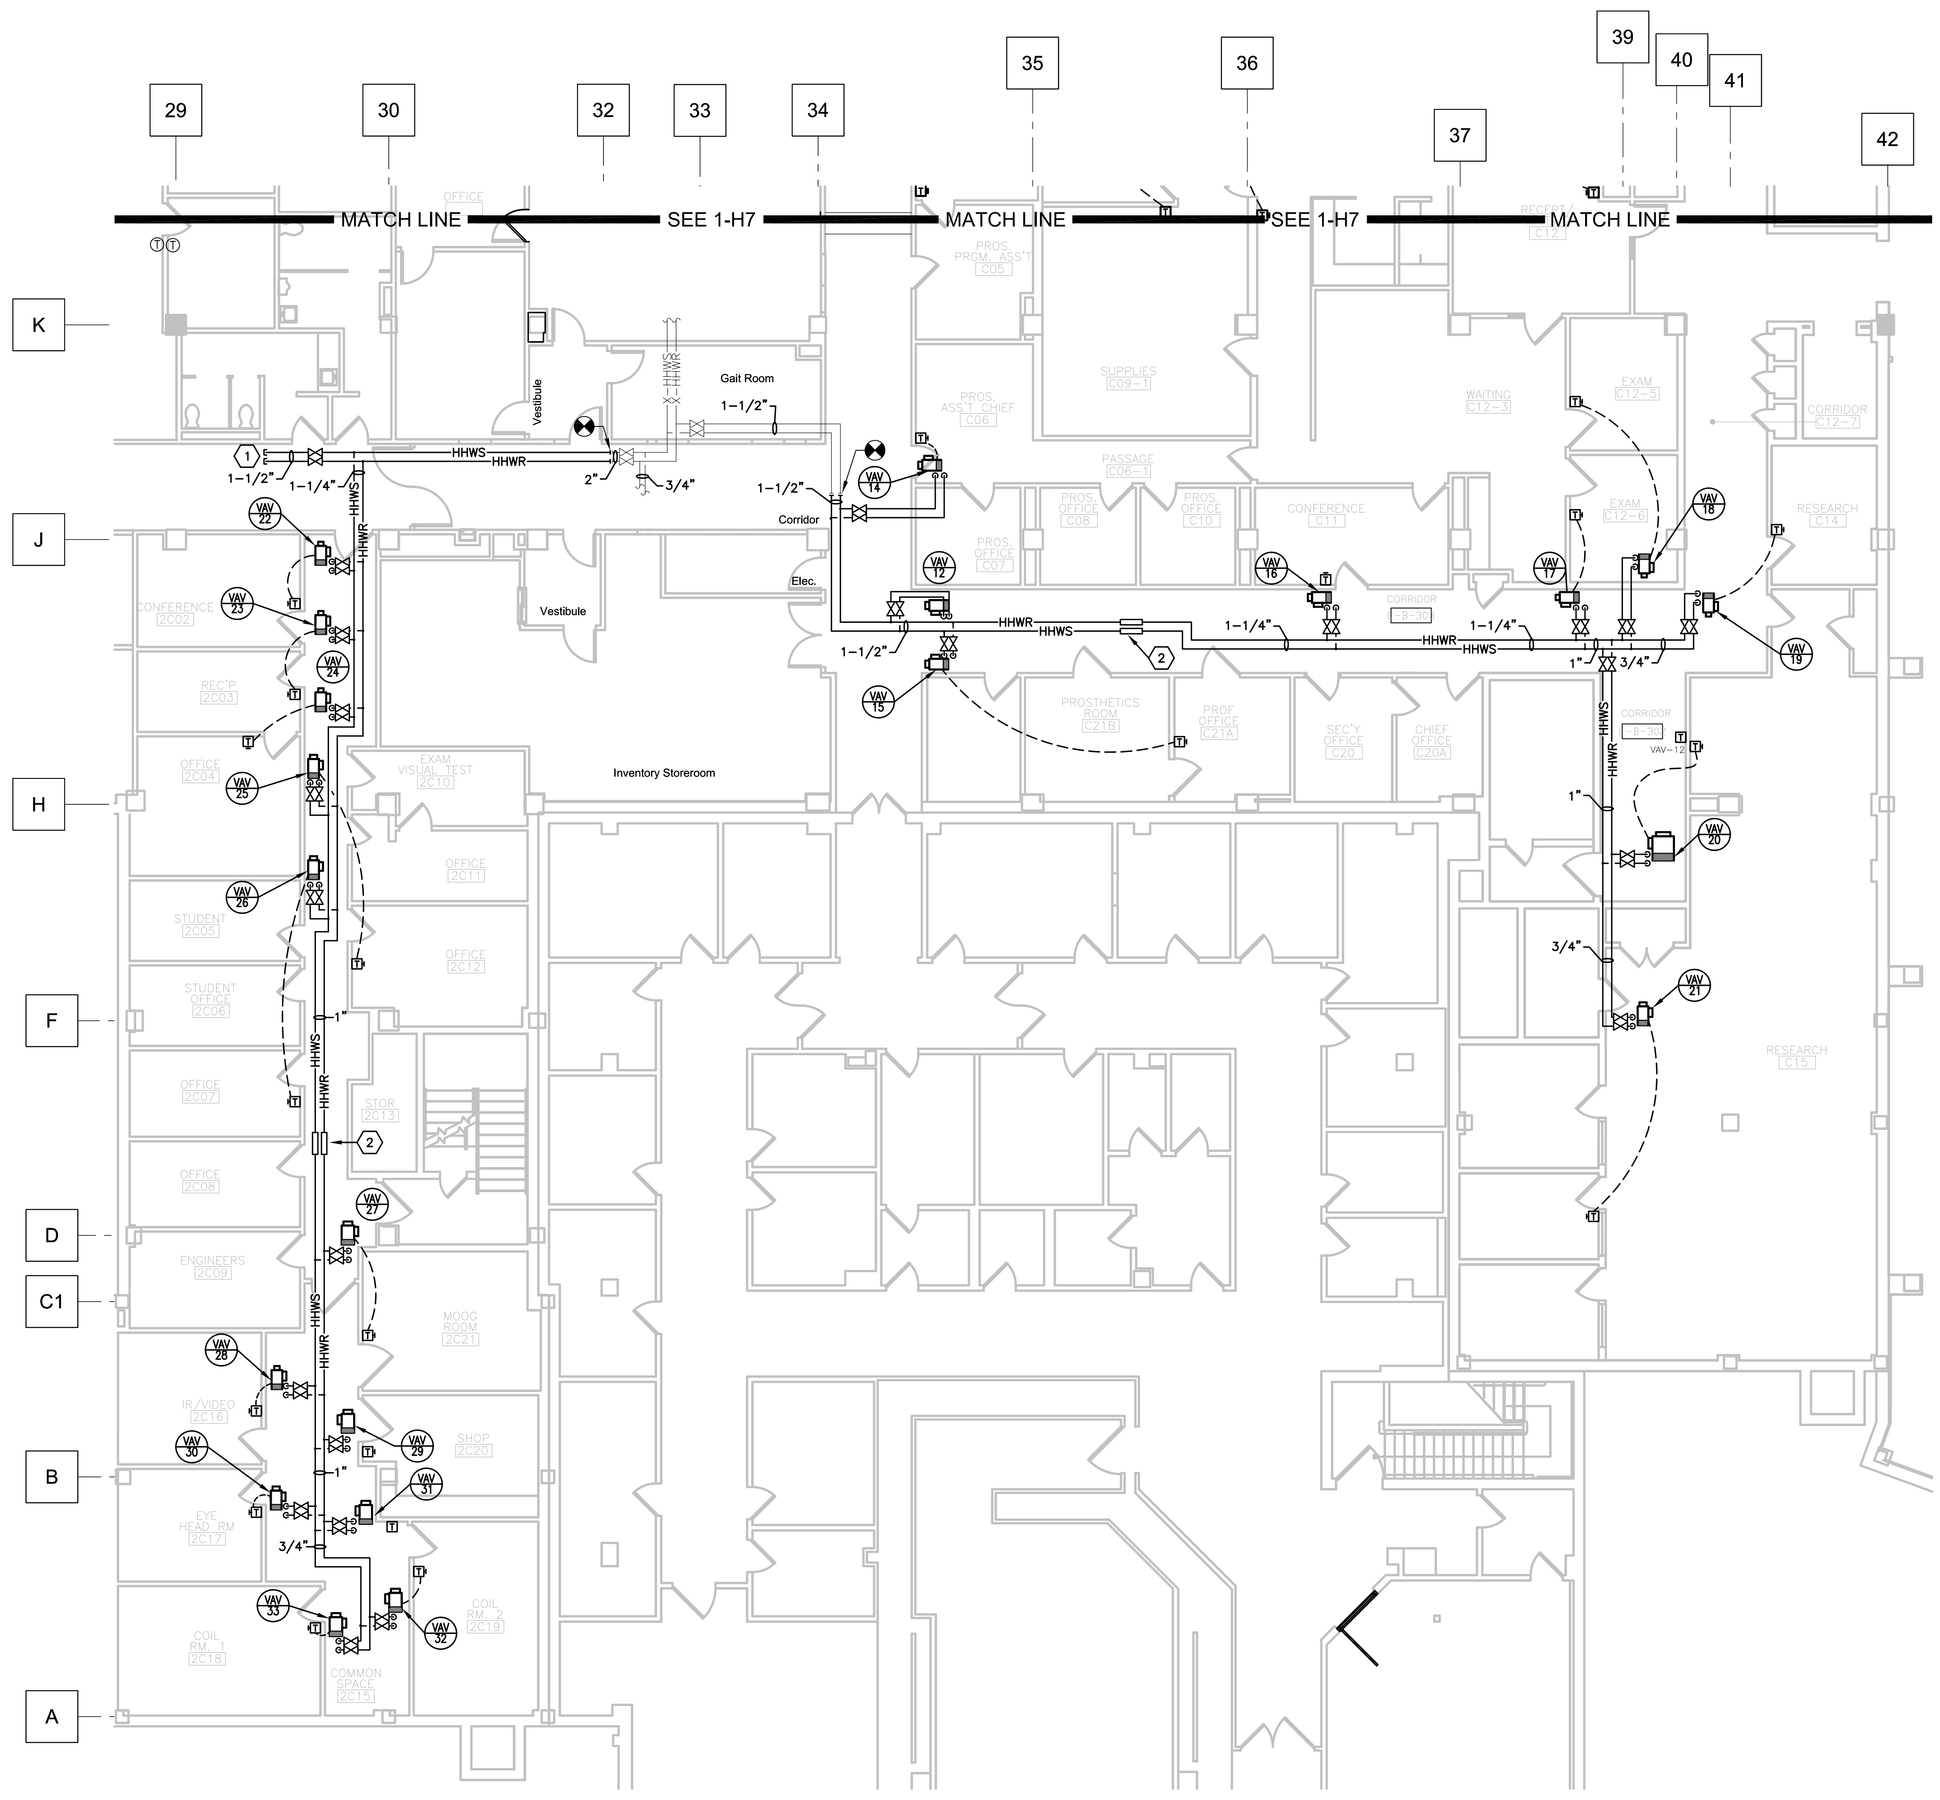

PARTIAL BASEMENT FLOOR
HVAC PIPING PLAN – AREA 2
SCALE: 1/8" =1'-0"

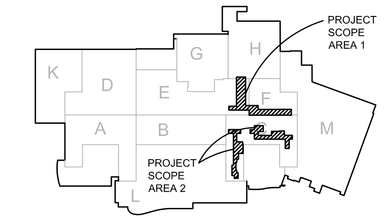

KEY PLAN - BASEMENT
Scale = None

CODED NOTES:

1. 1-1/2" HHWS/R PIPES CAPPED AND VALVED FOR FUTURE CONNECTION.
2. PROVIDE PIPE EXPANSION FOR HHWS/R MAINS. SIZE FOR 2" OF MOVEMENT. INSTALL PER MANUFACTURER'S RECOMMENDATIONS. PROVIDE ADEQUATE PIPING GUIDES AND ANCHORS FOR INSTALLATION. REFER TO SPECIFICATIONS FOR ADDITIONAL INFORMATION.

HVAC GENERAL NOTES:

A. CUT AND PATCH WALLS AS REQUIRED TO INSTALL NEW DDC THERMOSTATS. PAINT WALL TO MATCH EXISTING FINISH.

B. REFER TO ARCHITECTURAL PLANS FOR PHASING AND CONSTRUCTION SCHEDULING NOTES.

FULLY SPRINKLERED

Revisions:	Date
Bid Issue	05-16-08

CONSULTANTS:

FREDRICK, FREDRICK & HELLER ENGINEERS, INC.
672 EAST ROYALTON ROAD
BROADVIEW HTS., OHIO 44147
TEL. (440) 546-9696
FAX: (440) 546-9699

STATE OF OHIO — BRIAN M. WIDOWSKI E-66625 — REGISTERED PROFESSIONAL ENGINEER
07073

ARCHITECT:

Perspectus architecture
13212 Shaker Square Suite 204 Cleveland, Ohio 44120
P. 216.752.1800 F.216.752.3833

DESIGN AND CONSTRUCTION DOCUMENTS AS INSTRUMENTS OF SERVICE ARE GIVEN IN CONFIDENCE AND REMAIN THE PROPERTY OF PERSPECTUS ARCHITECTURE. THE USE OF THIS DESIGN AND THESE CONSTRUCTION DOCUMENTS ARE RESTRICTED TO THE SPECIFIC PROJECT NAMED HEREIN IS STRICTLY PROHIBITED WITHOUT THE EXPRESSED WRITTEN CONSENT OF PERSPECTUS ARCHITECTURE.

Drawing Title: **PARTIAL BASEMENT FLOOR HVAC PIPING PLAN AREA 2**

Approved: Project Director

Project Title: **PROSTHETICS RENOVATIONS**

Location: **VAMC - WADE PARK**

Date: 03-12-08 | Checked: **BMW** | Drawn: **LDH**

Project Number: 541-05-1071
Building Number: 1
Drawing Number: **1-H8**
Dwg. of

Office of Facilities Management
Department of Veterans Affairs

VA FORM 08-6231, OCT 1978