Project Area Map

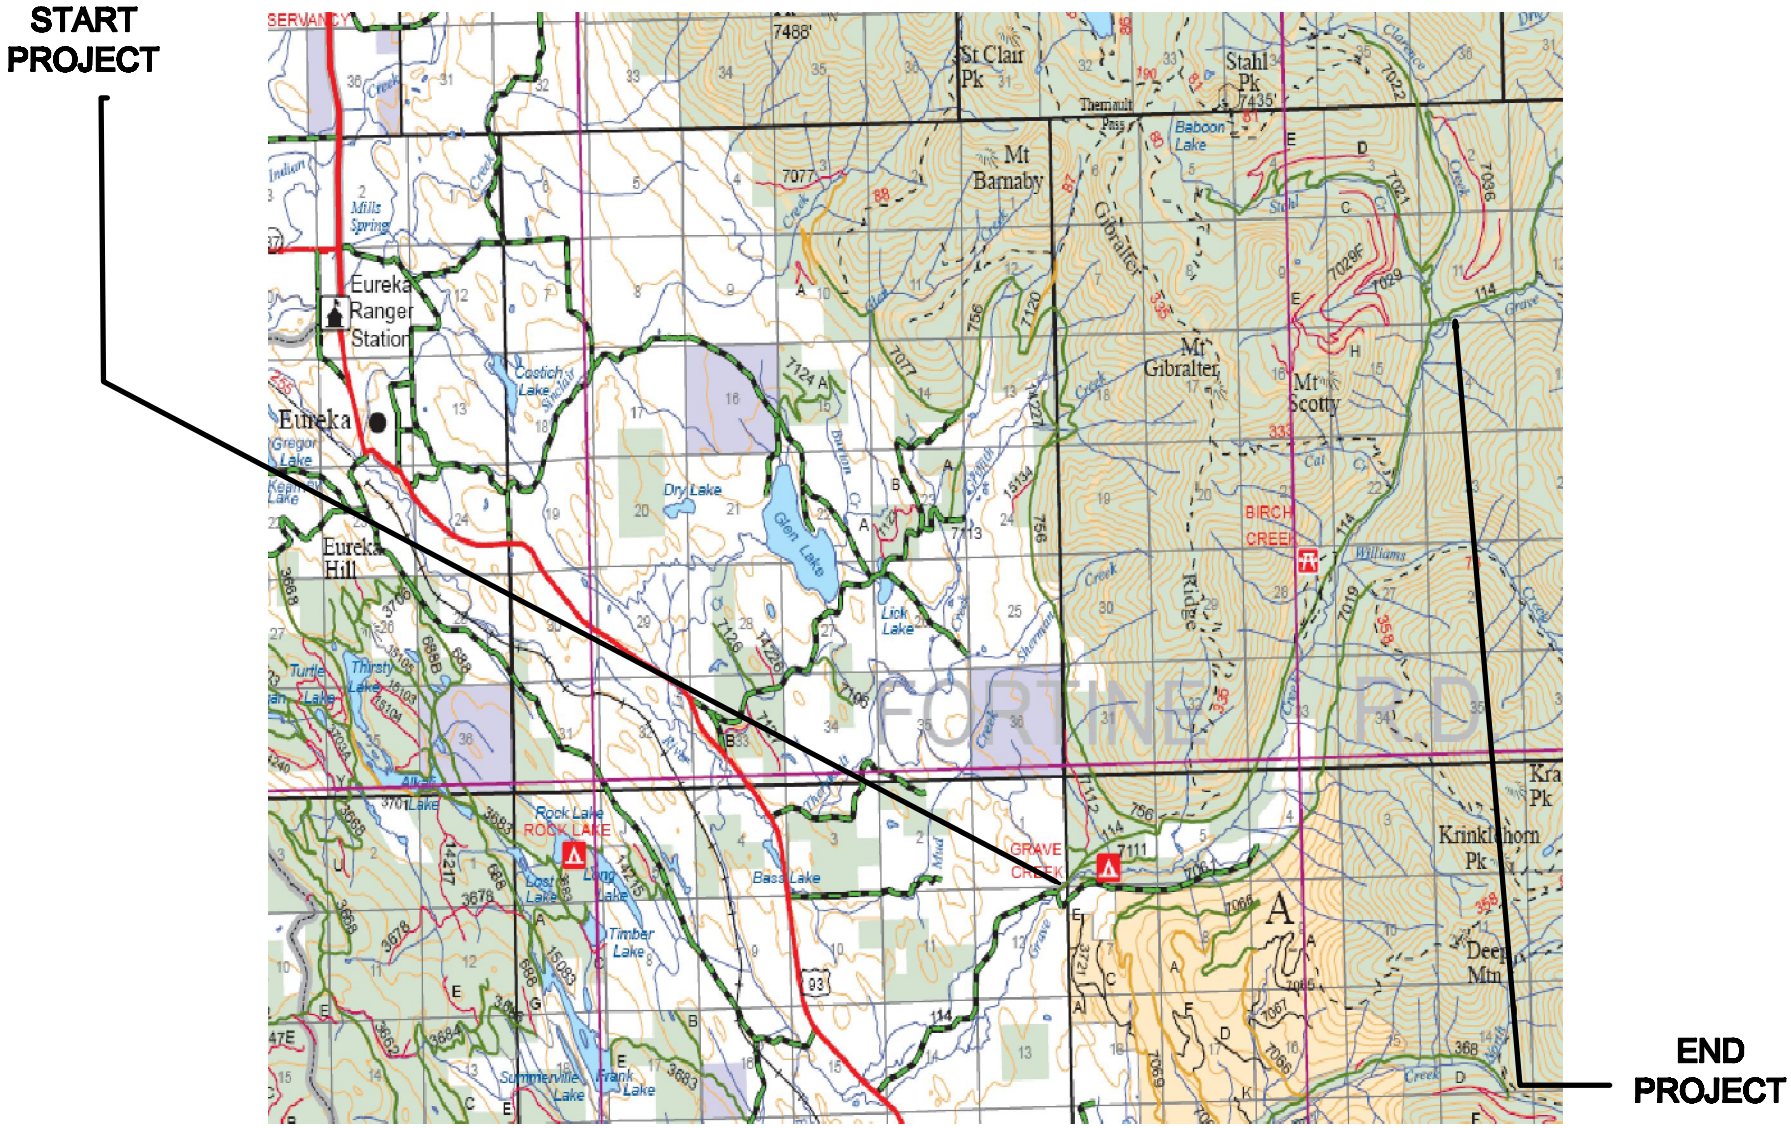

GRAVE CREEK ASPHALT OVERLAY PHASE 1 AND 2

Sheet Number	Total Sheets
2	8