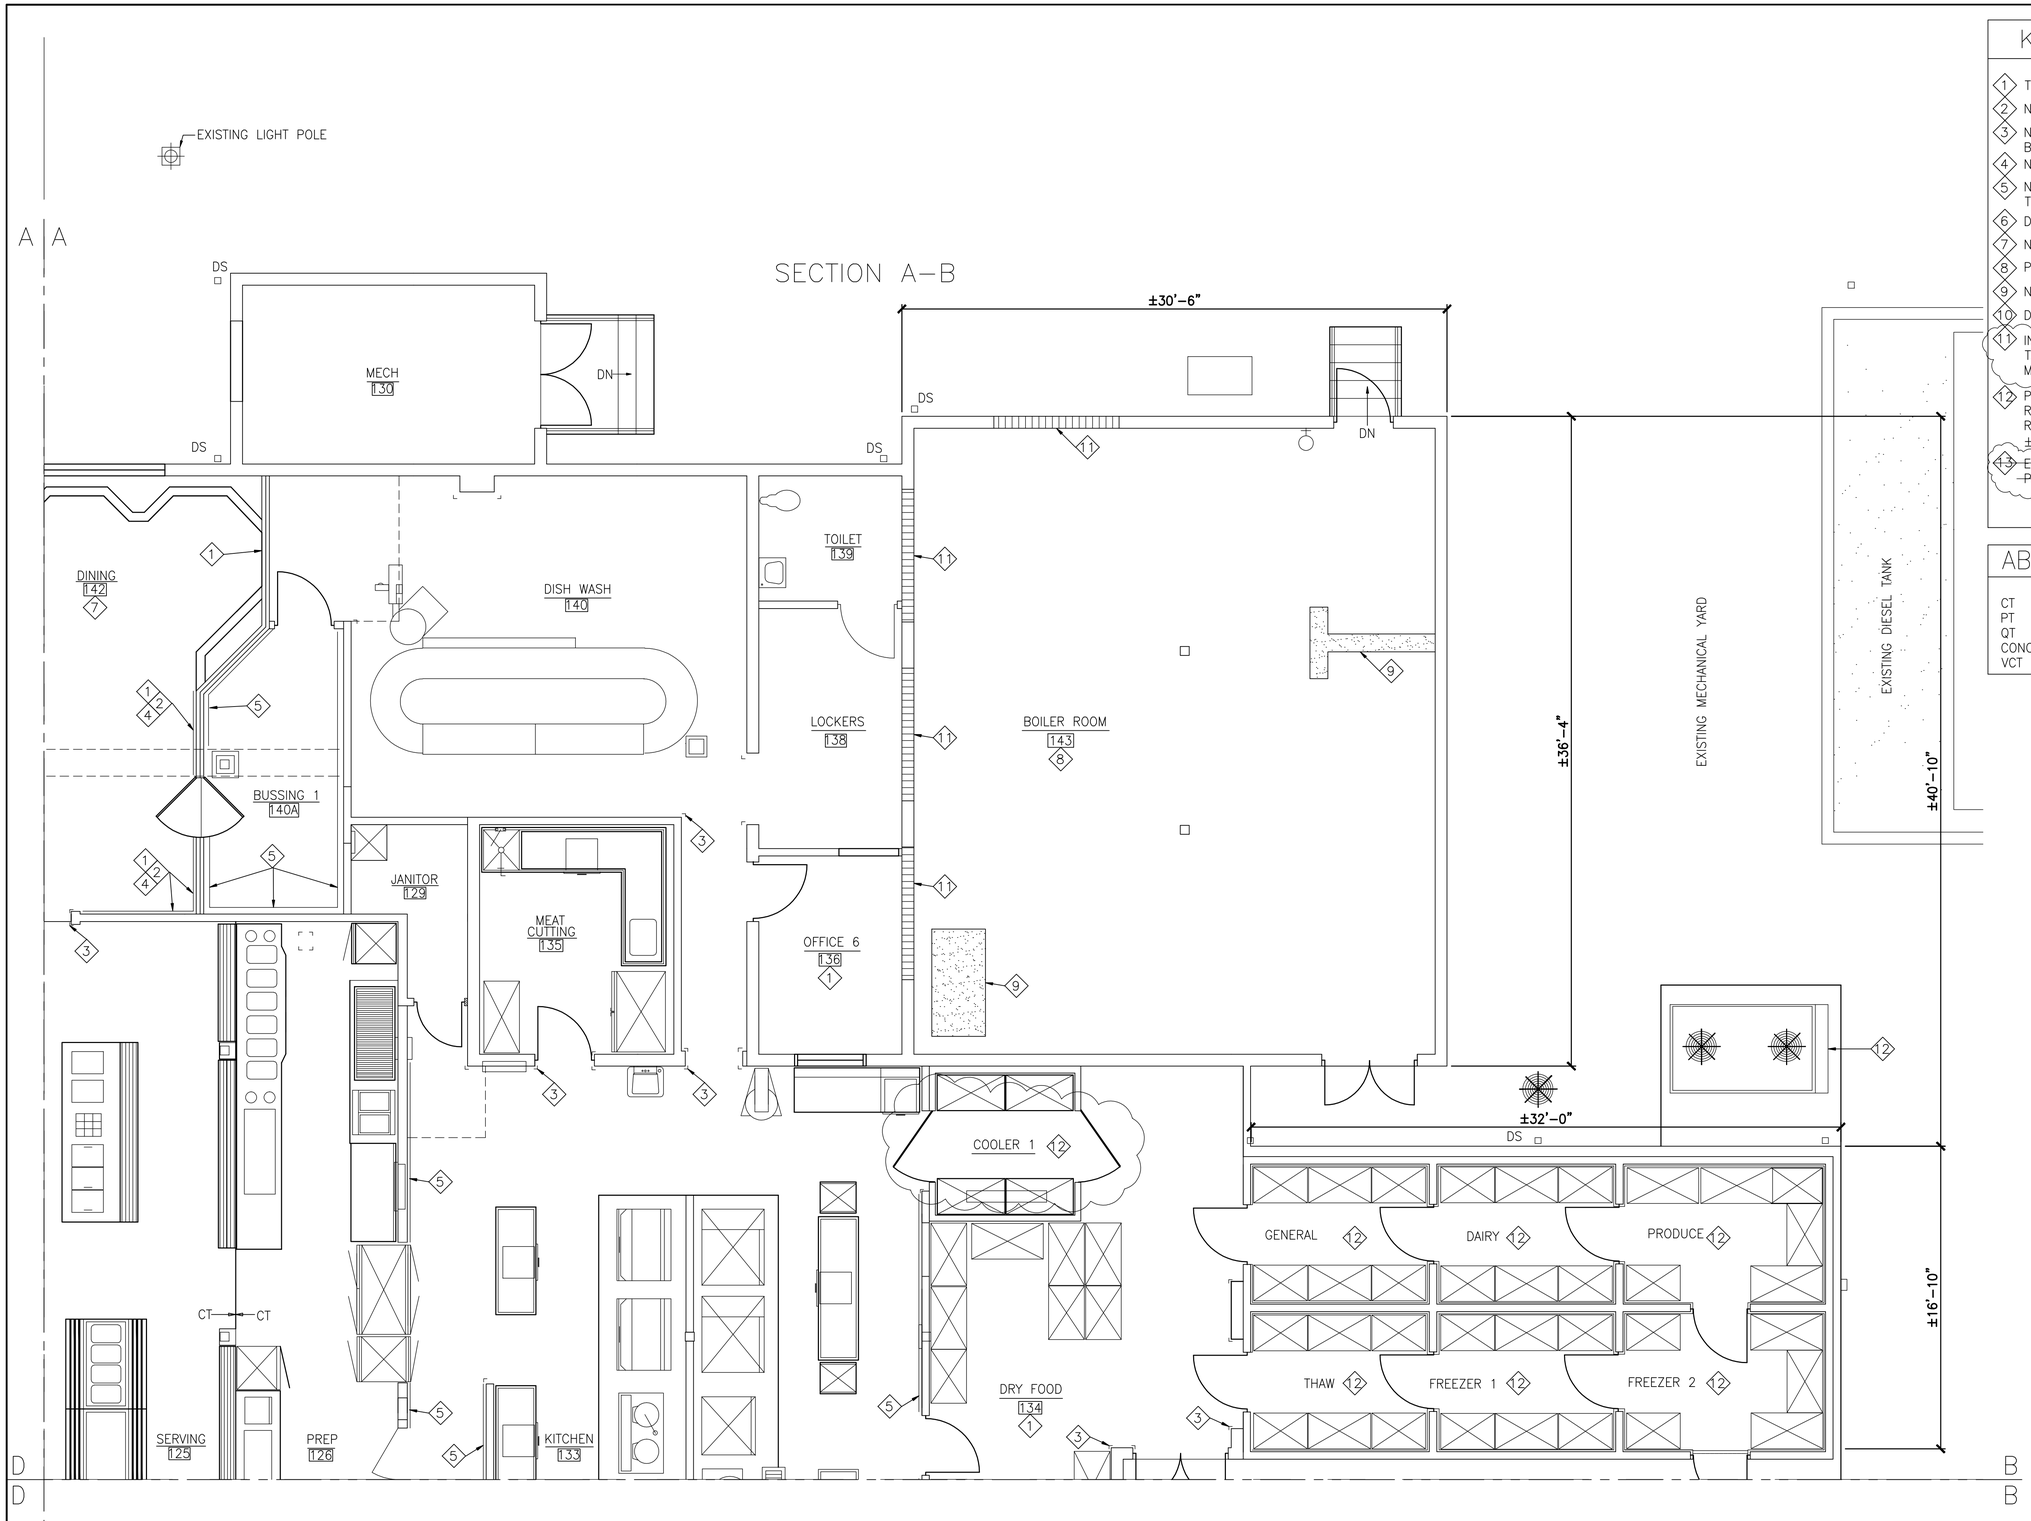

FLOOR PLAN – NEW WORK A–B
SCALE: 1/4"=1'–0"

KEYNOTES:

1. TEXTURE PAINT
2. NEW CHAIR RAIL
3. NEW CORNER GUARDS THROUGHOUT THE BUILDING,TYP.ALL CORNERS.
4. NEW VINYL BASE MOLDING
5. NEW BUMPER TRIM ON WALL THROUGHOUT THE BUILDING,TYP ALL WALLS.
6. DELETED
7. NEW CARPET IN THE DINING AREA.
8. PAINT WALLS AND ROOF STRUCTURE.
9. NEW CONCRETE.
10. DELETED
11. INFILL EXISTING WINDOW OPENING W/CMU TO MATCH ADJACENT EXCEPT WHERE MECH. WORK INSTALLED; SEE MECH.
12. PROVIDE NEW WALK–IN REFRIGERATOR–FREEZERS AND REFRIGERATION EQUIPMENT COMPLETE. ±32'X16'–10"X8'.
13. ~~EXISTING WALK–IN COOLER TO REMAIN. PROVIDE NEW REFRIGERATION EQUIPMENT.~~

ABBREVIATIONS

CT	CERAMIC TILE
PT	PORCELAIN TILE
QT	QUARRY TILE
CONC	CONCRETE
VCT	VINYL COMPOSITION TILE

REV #	DATE	DESCRIPTION	APP'D
1	14 MAY 09	REPLACE "COOLER 1", NO OA LOUVER IN BOILER RM.	JDB

SECURITY POLICE | SAFETY | MAINTENANCE ENGINEER | FIRE CHIEF | ENVIRONMENTAL | COMMUNICATION | CEO | BIO–ENVIRONMENTAL | USING AGENCY | PROJECT MANAGER

APPROVED | CHIEF ENGINEER | APPROVED | CIVIL ENGINEER

REPAIR DINERS REEF BUILDING 90326

FLOOR PLAN – NEW WORK A–B

AIR FORCE SPECIAL OPERATIONS COMMAND
1 SPECIAL OPERATIONS CIVIL ENGINEER SQUADRON
HURLBURT FIELD, FLORIDA

DATE: 20 FEB 2009
DESIGNED BY: P.MORGAN
DRAWN BY: LDS
BUILDING NO.: 90326
PROJECT NO.: FTEV 08–1026
SHEET REF.: A2.1
SHEET NO.: 9 OF 37