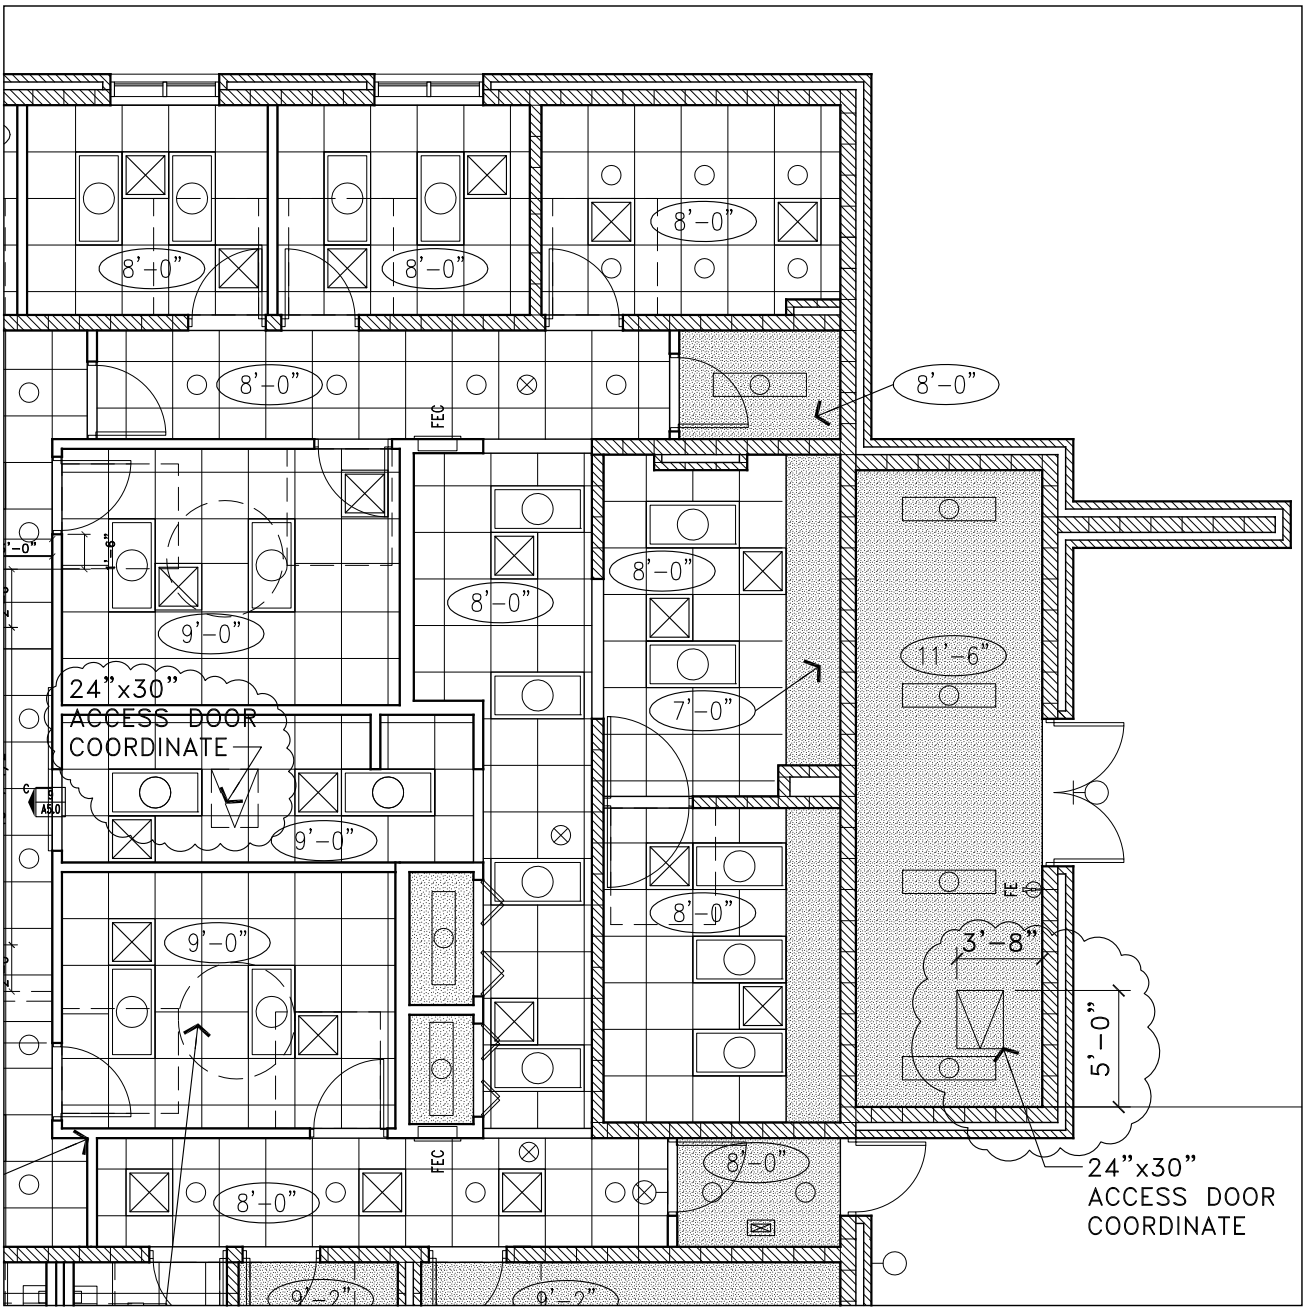

2

A1.2

REFLECTED CEILING PLAN

SCALE: 1/8" = 1'-0"

N

PROJECT NUMBER: 07057

FILE LOCATION: J:/

DATE: 2008 08 25

DWG. NO.

SD 1.1

ALLEY• POYNER
MACCHIETTO
ARCHITECTURE
1213 Jones Street
Omaha, NE 68102
Ph: 402.341.1544
Fx: 402.341.4735
alleypoyner.com