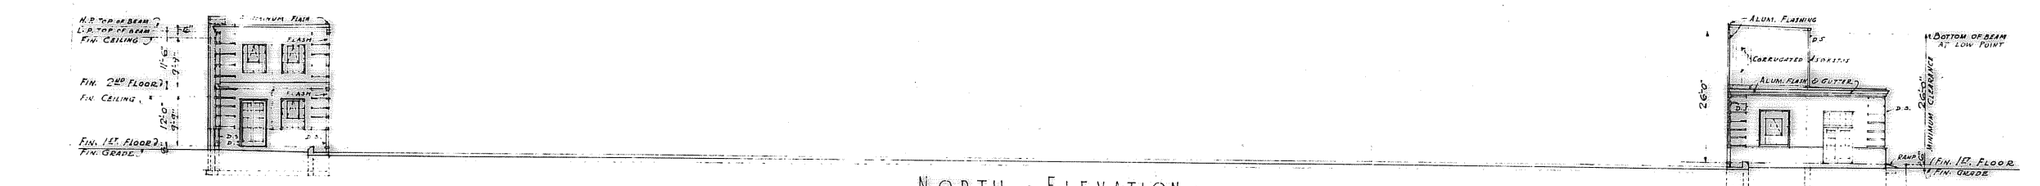

NORTH · ELEVATION ·
· SCALE 1/16" = 1'-0" ·

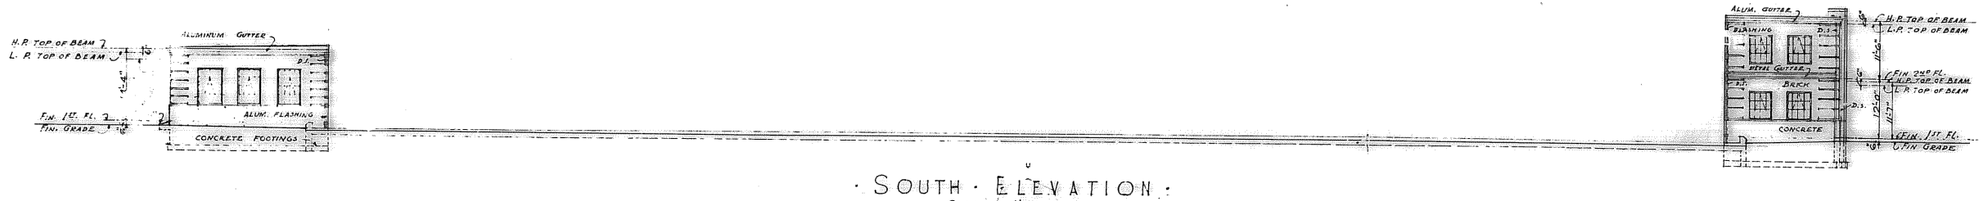

· SOUTH · ELEVATION ·
· SCALE 1/16" = 1'-0" ·

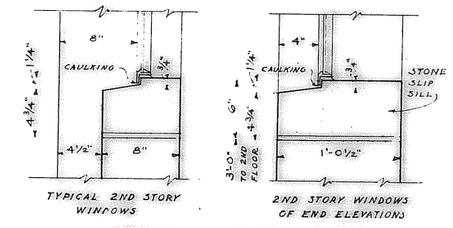

STONE WINDOW SILLS
SCALE 1½" = 1'-0"

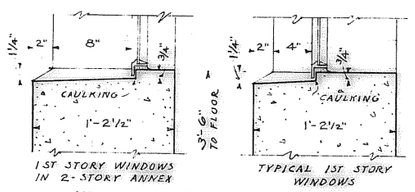

WINDOW SILLS IN CONCRETE
SCALE 1½" = 1'-0"

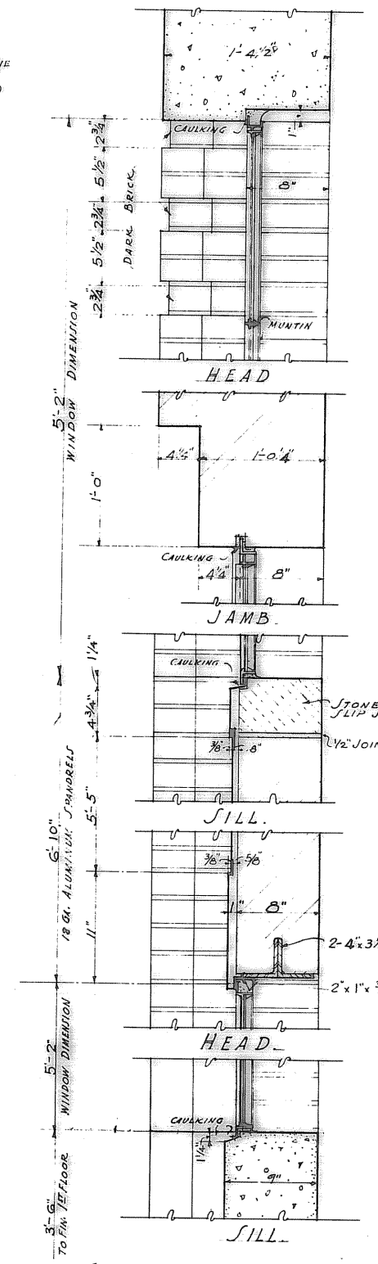

· SECTION · THRU · WINDOWS ·
AT CENTER BAY · ONLY ·
SCALE 1½" = 1'-0"

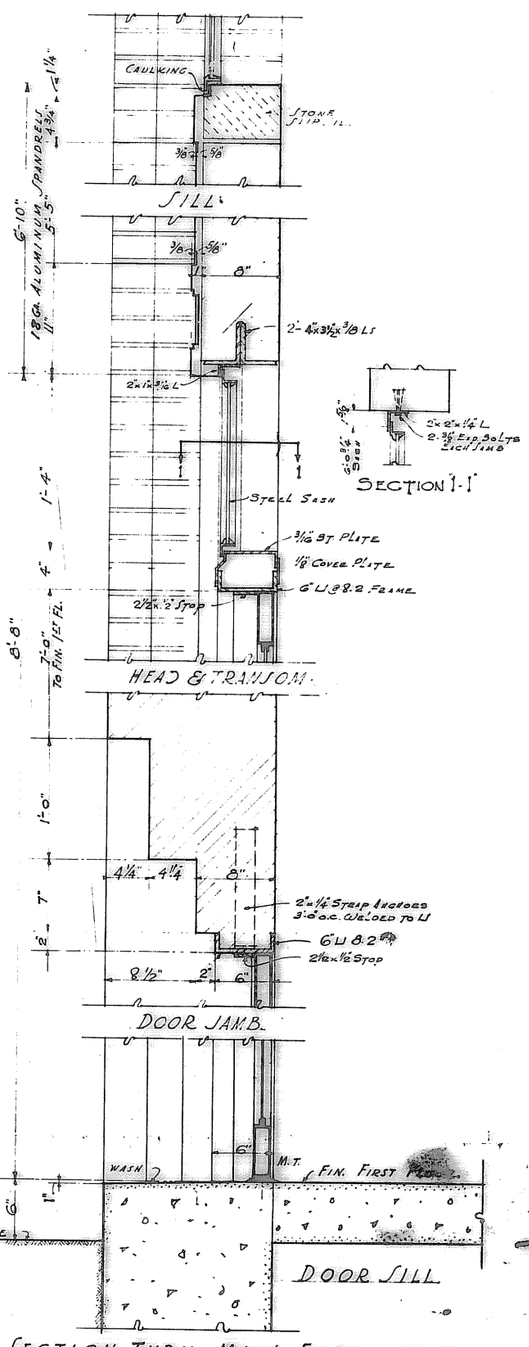

· SECTION · THRU · MAIN · ENTRANCE · DOOR ·
· SCALE 1½" = 1'-0" ·

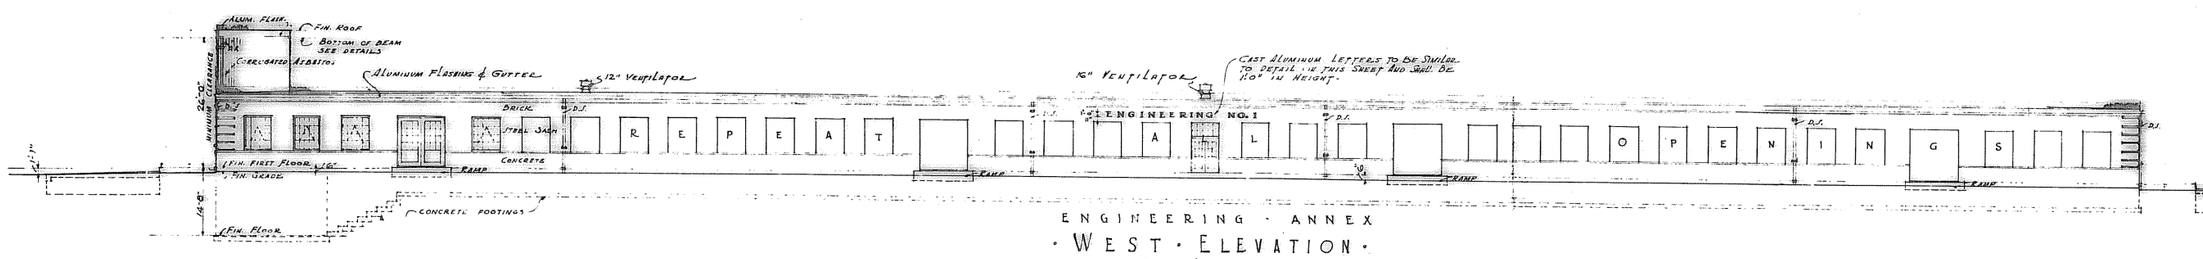

ENGINEERING · ANNEX
· WEST · ELEVATION ·
SCALE 1/16" = 1'-0" ·

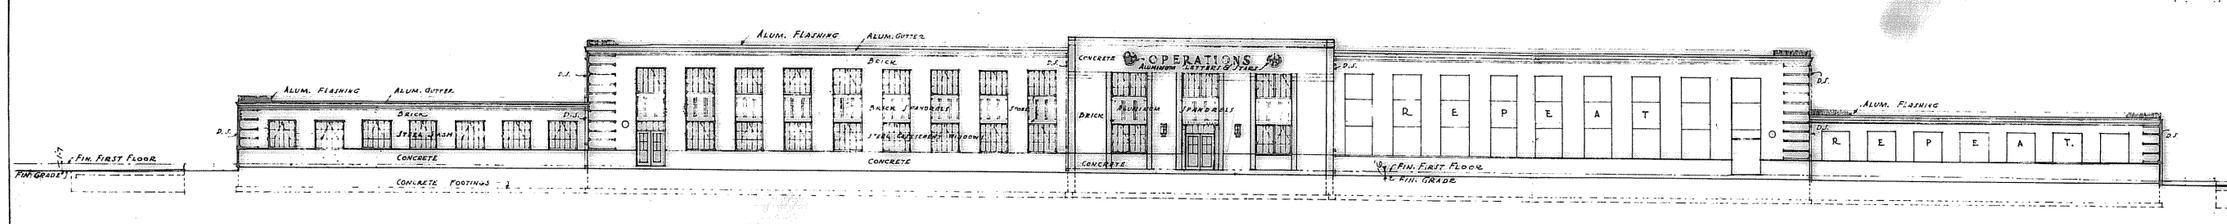

· EAST · ELEVATION ·
· SCALE 1/16" = 1'-0" ·

OPERATIONS

3/4" SCALE DETAILS OF CAST ALUMINUM LETTERS

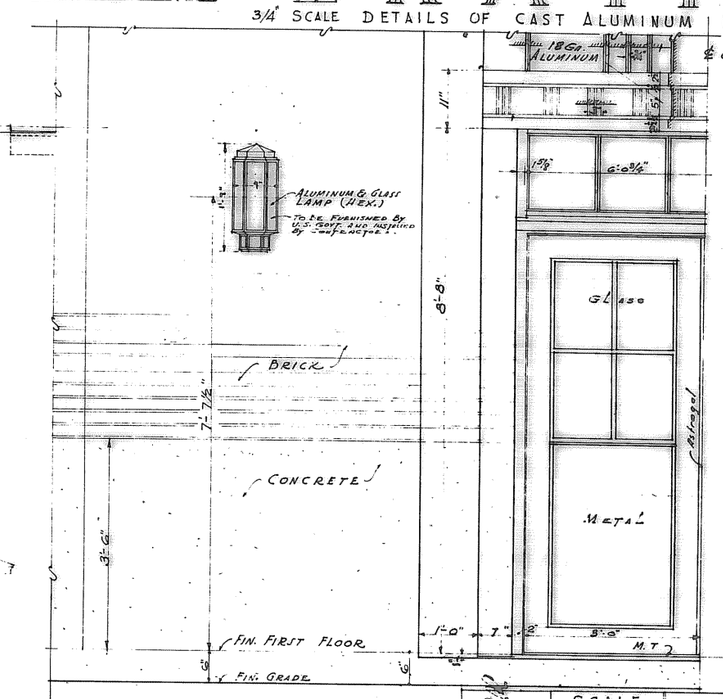

· PART ELEV. OF MAIN ENTRANCE ·
SCALE 3/4" = 1'-0"

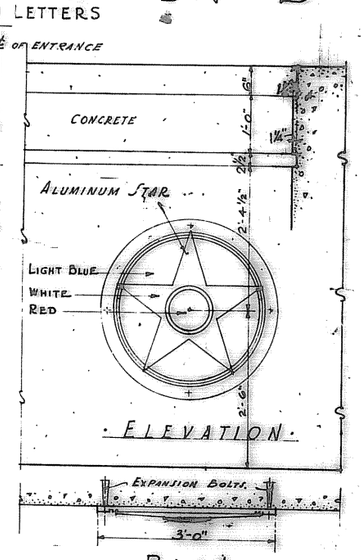

DETAILS OF CAST ALUMINUM STAR
SCALE 3/4" = 1'-0"

THIS DRAWING HAS BEEN REDUCED TO ONE-HALF THE ORIGINAL SCALE

ALUMINUM FINISHES:
All letters and outer rims of stars shall have a sandblast and depolished finish: 43 Alloy. Star to have surface, exclusive of outer rim, prepared for painting.
Colors to be in accordance with U.S. Army Specs. No. 3-1C and Supplement Thereto as follows:—
Field— Light Blue # 23.
Star— White.
Inner Circle— Red # 15.
Steel Aluminum Spandrels to have satin finish.

FOR THE CHIEF OF AIR CORPS:
APPROVED: Thos. E. Nutt, Lt. Col. C.E.
DATE: May 4, 1934

SCALE	
1/16", 3/8", & 1½"	
REVISIONS.	

CONSTRUCTION DIVISION.
OFFICE OF THE QUARTERMASTER GENERAL.
SCOTT FIELD · ILL.
COMPLETION OF A.C. HANGAR No. 1
AND ANNEXES.
ELEVATIONS & EXTERIOR DETAILS.

DRAWN BY	CHECKED BY	APPROVED BY DIRECTION	DATE
R.S. GLOSSER	L.E. CO.	Thomas Jewell	APRIL 10, 1935
TRACED BY R.S. GLOSSER		DATE	PLAN NUMBER 66674