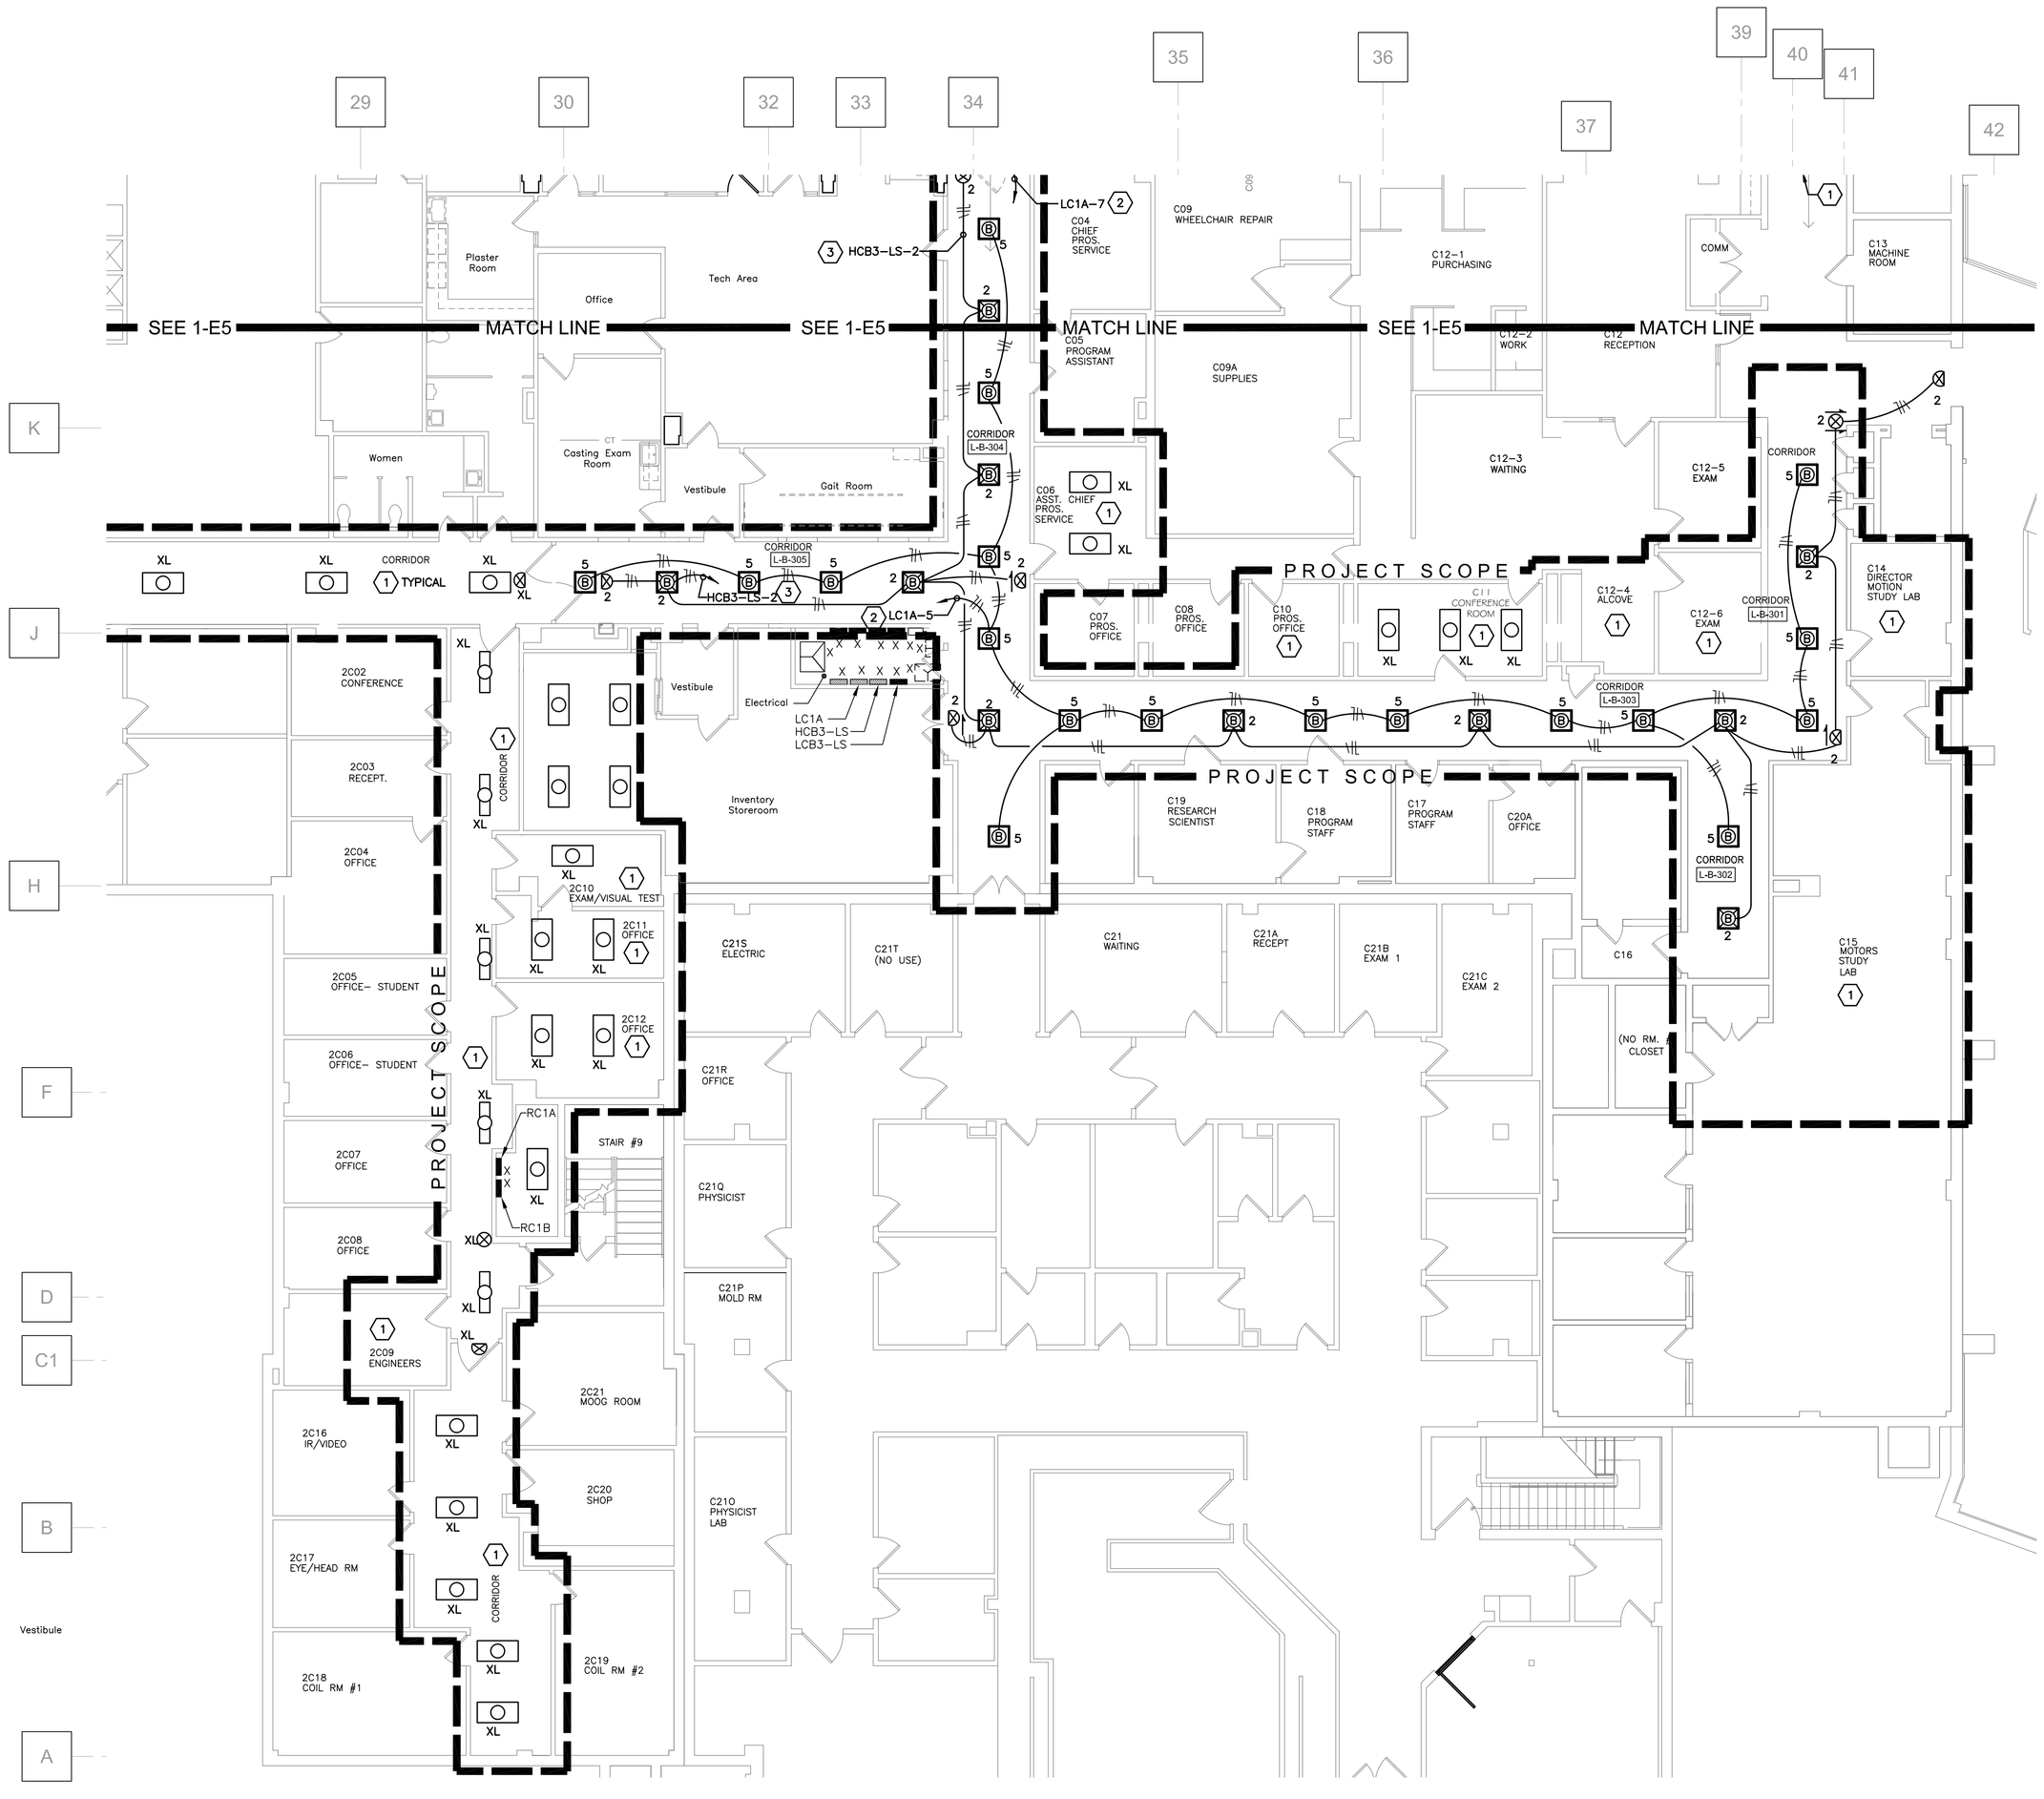

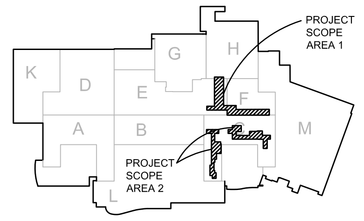

KEY PLAN - BASEMENT

Scale = None

GENERAL NOTES:

G1. REFER TO ARCHITECTURAL REFLECTED CEILING PLAN FOR FINAL LOCATION OF ALL NEW CEILING MOUNTED LIGHTING FIXTURES. CLOSELY COORDINATE LOCATION OF LIGHTING FIXTURES WITH HVAC DUCTS, DIFFUSERS, SPRINKLERS, PLUMBING, ETC. AND ADJUST LOCATIONS OF SELECTED ELECTRICAL EQUIPMENT IN ACCORDANCE WITH ENGINEER'S INSTRUCTIONS.

G2. ALL NEW ELECTRICAL UTILITIES IN CORRIDORS SHALL BE ROUTED AS HIGH AS POSSIBLE.

G3. REFER TO ARCHITECTURAL PLANS FOR PHASING AND CONSTRUCTION SCHEDULING NOTES.

CODED NOTES:

1. REINSTALL EXISTING CEILING MOUNTED DEVICES (LIGHTING FIXTURES, SPEAKERS, OCCUPANCY SENSORS, ETC) AFTER MECHANICAL WORK ABOVE FINISHED CEILING IS COMPLETE AND CEILING GRID IS REINSTALLED. CLEAN AND RELAMP LIGHTING FIXTURES – MATCH EXISTING LAMP TYPE.
2. CONNECT NEW LIGHTING FIXTURES ON NORMAL POWER TO SPARE 20A–1P BREAKER IN EXISTING PANEL LC1A. PROVIDE UPDATED TYPED PANELBOARD SCHEDULE
3. CONNECT NEW LIGHTING FIXTURES ON LIFE SAFETY POWER TO EXISTING CIRCUIT LCB3–LS–2 THAT SUPPLIED CORRIDOR LIGHTING FIXTURES PRIOR TO DEMOLITION.

PARTIAL BASEMENT FLOOR LIGHTING PLAN AREA 2

SCALE: 1/8" =1'-0"

0 4' 8' 16'

FULLY SPRINKLERED

△1 Bid Issue	05-16-08
Revisions:	Date

CONSULTANTS:

FREDRICK, FREDRICK & HELLER ENGINEERS, INC.
672 EAST ROYALTON ROAD
BROADVIEW HTS., OHIO 44147
TEL. (440) 546-9696
FAX: (440) 546-9699

STATE OF OHIO — M.P. LONG 59459 — REGISTERED PROFESSIONAL ENGINEER

07073

ARCHITECT:

Perspectus architecture
13212 Shaker Square Suite 204 Cleveland, Ohio 44120
P. 216.752.1800 F.216.752.3833

DESIGN AND CONSTRUCTION DOCUMENTS AS INSTRUMENTS OF SERVICE ARE GIVEN IN CONFIDENCE AND REMAIN THE PROPERTY OF PERSPECTUS ARCHITECTURE. THE USE OF THIS DESIGN AND THESE CONSTRUCTION DOCUMENTS FOR PURPOSES OTHER THAN THE SPECIFIC PROJECT NAMED HEREIN IS STRICTLY PROHIBITED WITHOUT THE EXPRESSED WRITTEN CONSENT OF PERSPECTUS ARCHITECTURE.

Drawing Title: **PARTIAL BASEMENT FLOOR LIGHTING PLAN AREA 2**

Approved: Project Director

Project Title: **PROSTHETICS RENOVATIONS**

Location: **VAMC - WADE PARK**

Date: 03-12-08 | Checked: **MPL** | Drawn: **TAG**

Project Number: 541-05-1071

Building Number: 1

Drawing Number: **1-E6**

Dwg. of

Office of Facilities Management

Department of Veterans Affairs

VA FORM 08-6231, OCT 1978