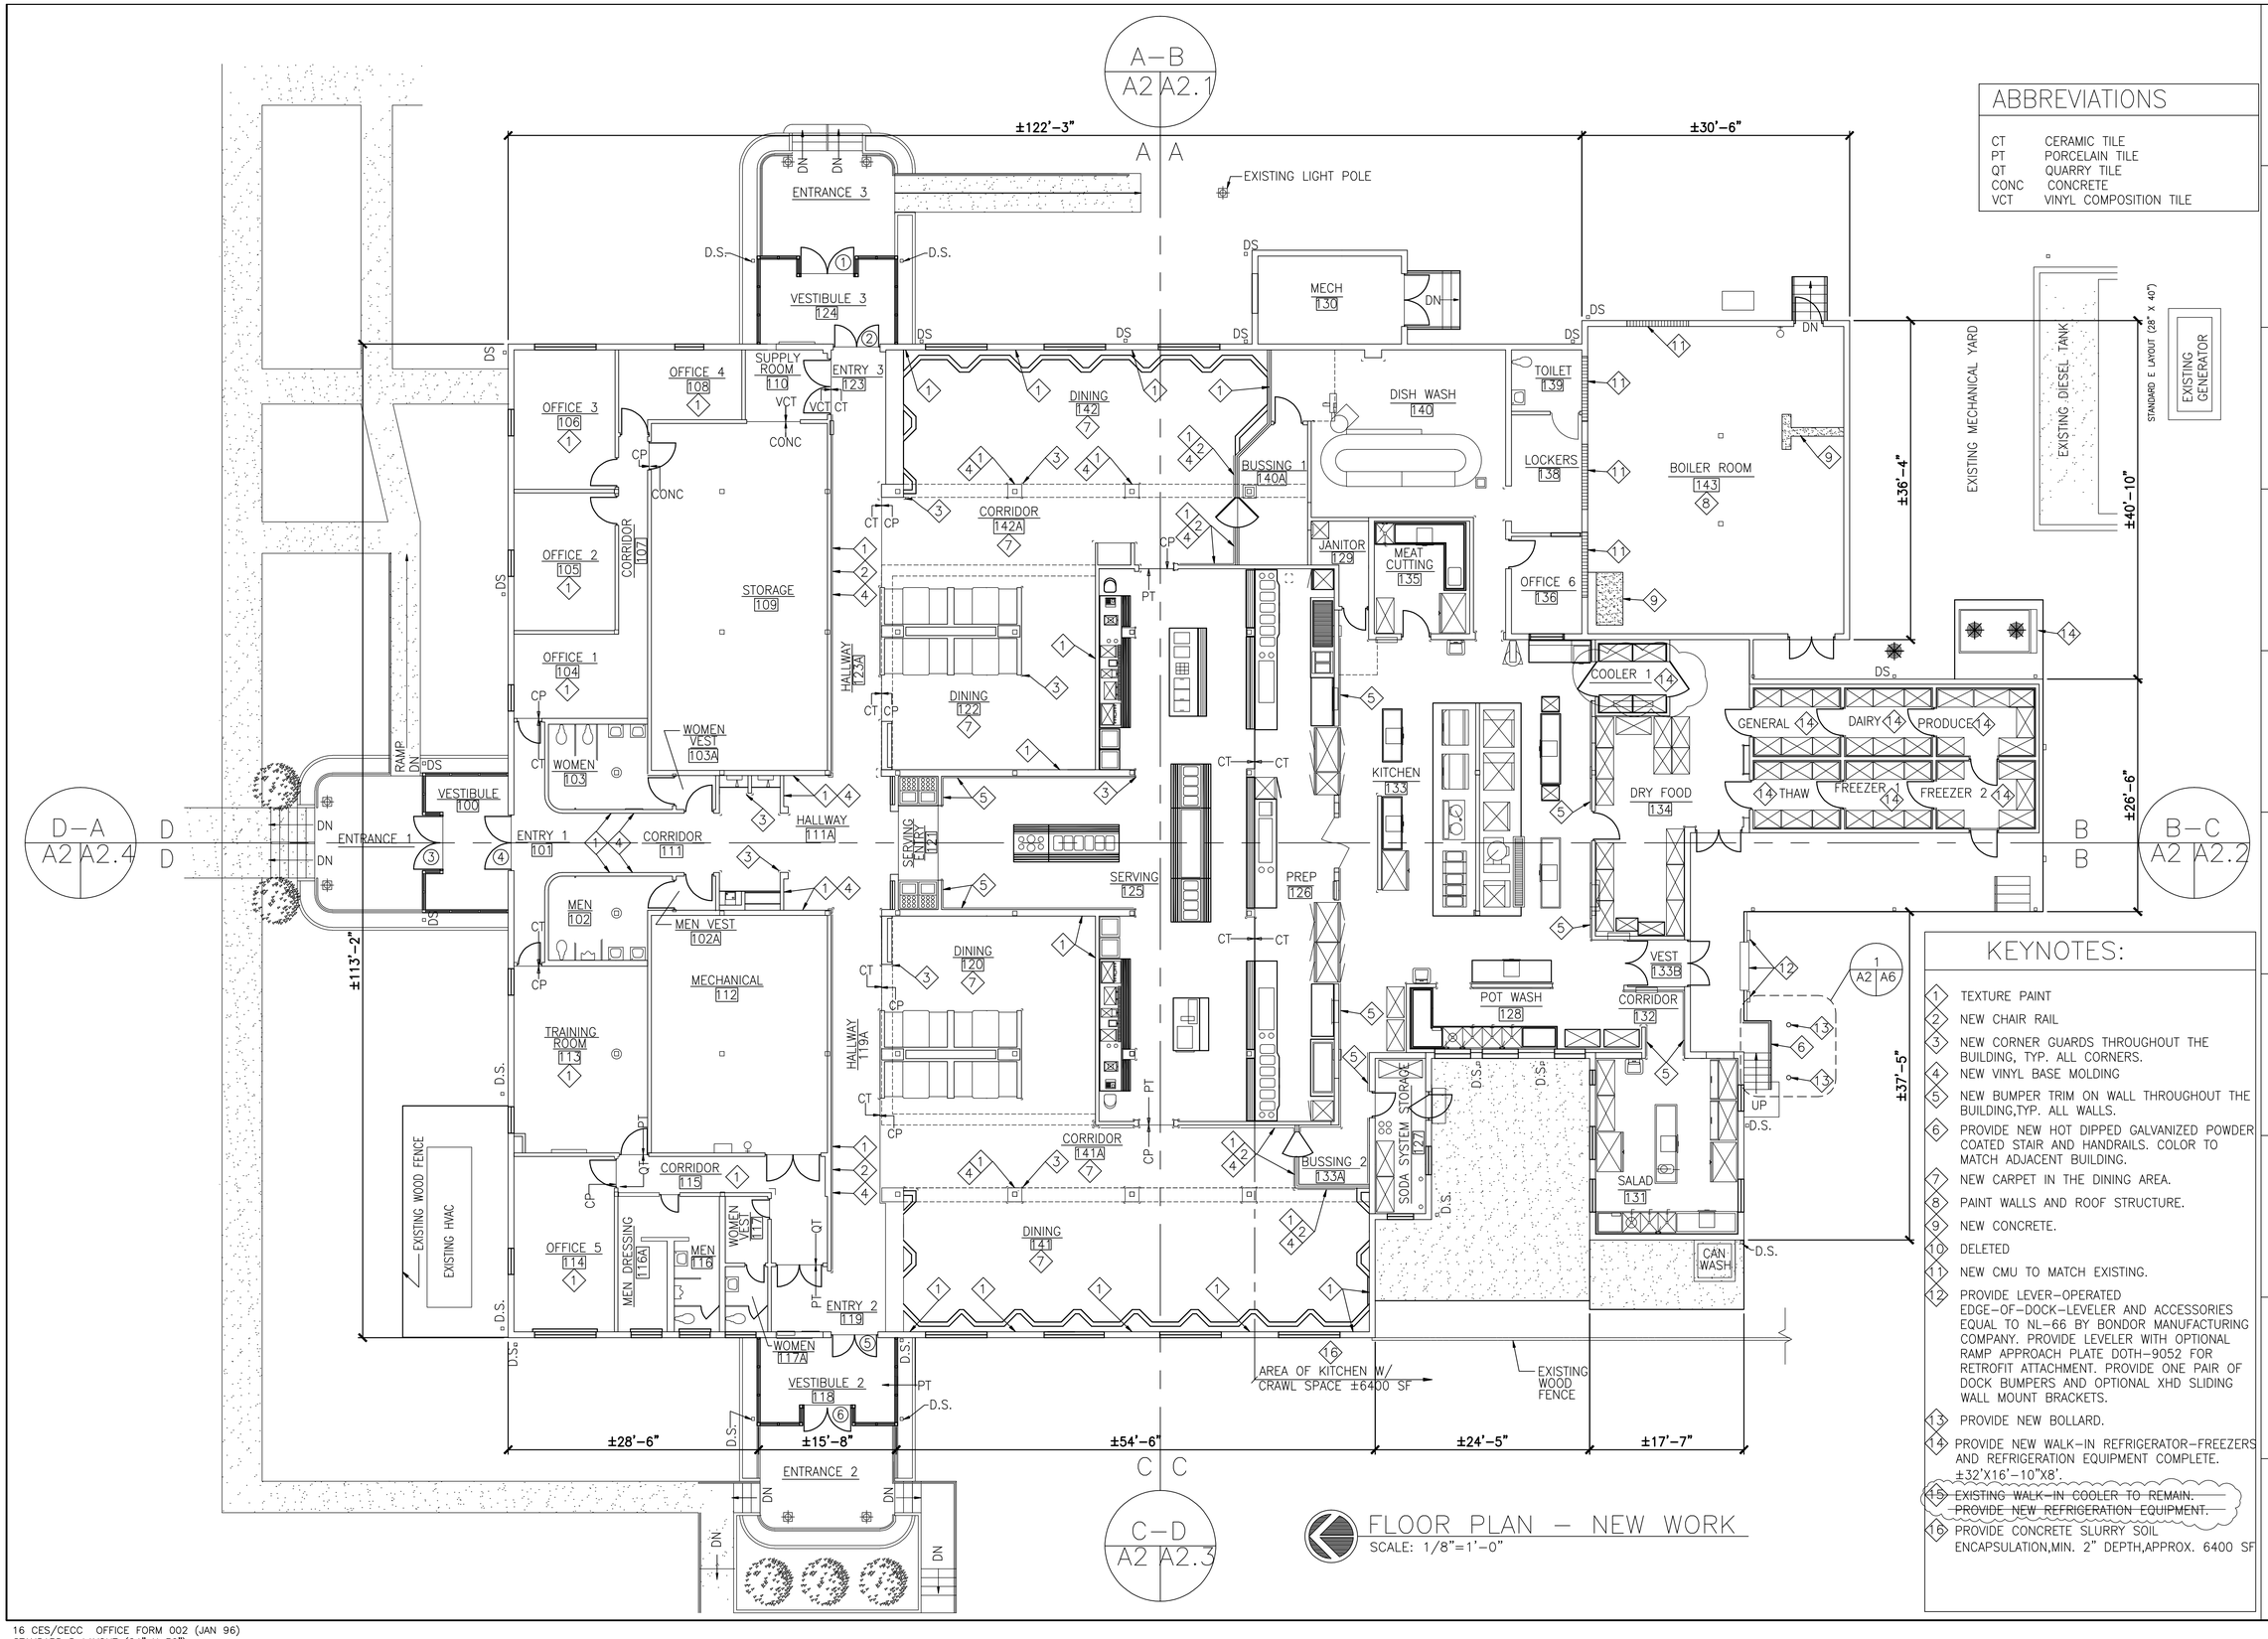

ABBREVIATIONS

CT	CERAMIC TILE
PT	PORCELAIN TILE
QT	QUARRY TILE
CONC	CONCRETE
VCT	VINYL COMPOSITION TILE

KEYNOTES:

1. TEXTURE PAINT
2. NEW CHAIR RAIL
3. NEW CORNER GUARDS THROUGHOUT THE BUILDING, TYP. ALL CORNERS.
4. NEW VINYL BASE MOLDING
5. NEW BUMPER TRIM ON WALL THROUGHOUT THE BUILDING,TYP. ALL WALLS.
6. PROVIDE NEW HOT DIPPED GALVANIZED POWDER COATED STAIR AND HANDRAILS. COLOR TO MATCH ADJACENT BUILDING.
7. NEW CARPET IN THE DINING AREA.
8. PAINT WALLS AND ROOF STRUCTURE.
9. NEW CONCRETE.
10. DELETED
11. NEW CMU TO MATCH EXISTING.
12. PROVIDE LEVER–OPERATED EDGE–OF–DOCK–LEVELER AND ACCESSORIES EQUAL TO NL–66 BY BONDOR MANUFACTURING COMPANY. PROVIDE LEVELER WITH OPTIONAL RAMP APPROACH PLATE DOTH–9052 FOR RETROFIT ATTACHMENT. PROVIDE ONE PAIR OF DOCK BUMPERS AND OPTIONAL XHD SLIDING WALL MOUNT BRACKETS.
13. PROVIDE NEW BOLLARD.
14. PROVIDE NEW WALK–IN REFRIGERATOR–FREEZERS AND REFRIGERATION EQUIPMENT COMPLETE. ±32'X16'–10"X8'.
15. ~~EXISTING WALK–IN COOLER TO REMAIN. PROVIDE NEW REFRIGERATION EQUIPMENT.~~
16. PROVIDE CONCRETE SLURRY SOIL ENCAPSULATION,MIN. 2" DEPTH,APPROX. 6400 SF

FLOOR PLAN – NEW WORK

SCALE: 1/8"=1'–0"

REV #	DATE	DESCRIPTION	APP'D
1	12 MAY 09	"COOLER 1" TO BE REPLACED	JDB

SAFETY · SECURITY POLICE · MAINTENANCE ENGINEER · FIRE CHIEF · ENVIRONMENTAL · COMMUNICATION · CEO · BIO–ENVIRONMENTAL · USING AGENCY · PROJECT MANAGER

APPROVED — CHIEF ENGINEER

APPROVED — CIVIL ENGINEER

REPAIR DINERS REEF BUILDING 90326

FLOOR PLAN – NEW WORK

AIR FORCE SPECIAL OPERATIONS COMMAND

1 SPECIAL OPERATIONS CIVIL ENGINEER SQUADRON
HURLBURT FIELD, FLORIDA

DATE:	20 FEB 2009
DESIGNED BY:	P.MORGAN
DRAWN BY:	LDS
BUILDING NO.:	90326
PROJECT NO.:	FTEV 08–1026
SHEET REF.:	A2
SHEET NO.:	8 OF 37

16 CES/CECC OFFICE FORM 002 (JAN 96)
STANDARD D LAYOUT (24" X 36")