


PARTIAL BASEMENT FLOOR
HVAC DEMOLITION PLAN – AREA 1
SCALE: 1/8" =1'-0"

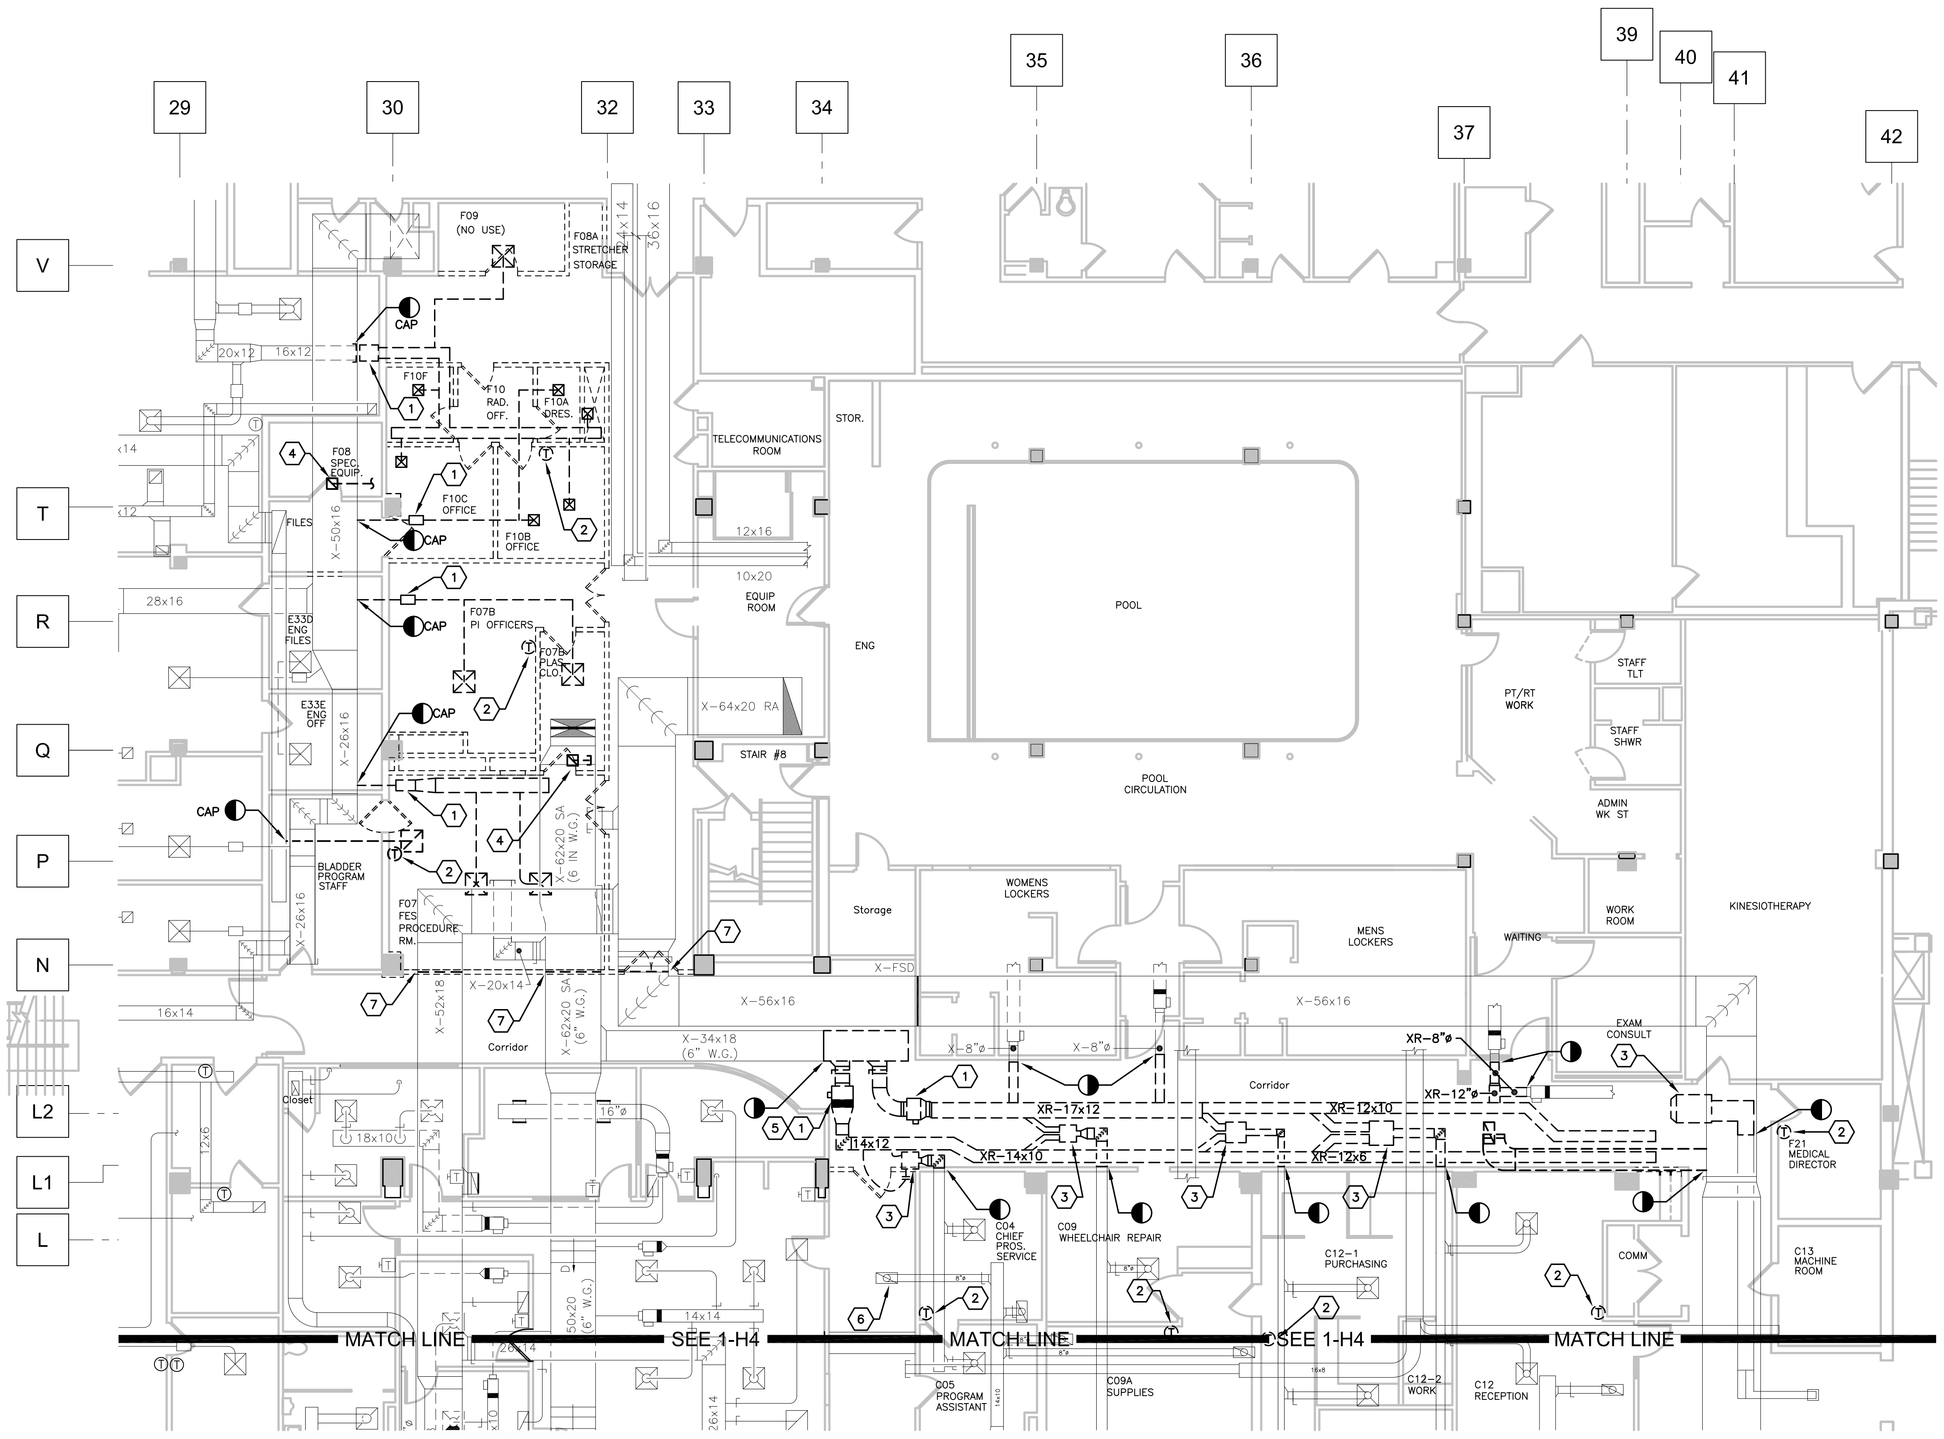


KEY PLAN - BASEMENT
Scale = None

## CODED NOTES:

1. EXISTING VAV BOX TO BE REMOVED COMPLETELY.
2. EXISTING PNEUMATIC THERMOSTAT TO BE REMOVED COMPLETELY. REMOVE PNEUMATIC TUBING BACK TO ACTIVE MAIN AND CAP.
3. EXISTING DUAL DUCT BOX TO BE REMOVED COMPLETELY.
4. EXISTING GRILLE TO BE REMOVED. CAP BRANCH DUCT BACK TO ACTIVE MAIN AND CAP. PATCH CEILING AS REQUIRED.
5. REMOVE HHWS AND HHWR PIPING BACK FROM VAV BOX AND CAP TEMPORARILY. REFER TO NEW HVAC PIPING PLAN FOR RECONNECTION.
6. REMOVE AND REPLACE EXISTING DIFFUSER/GRILLE TO ACCOMODATE CEILING WORK. MODIFY BRANCH DUCTWORK AS REQUIRED TO ADJUST TO CEILING GRID. REFER TO ARCHITECTURAL PLANS FOR ADDITIONAL INFORMATION.
7. EXISTING FIRE/SMOKE DAMPER TO BE REMOVED. CUT AND PATCH DUCT AS REQUIRE FOR REMOVAL.

## HVAC GENERAL NOTES:

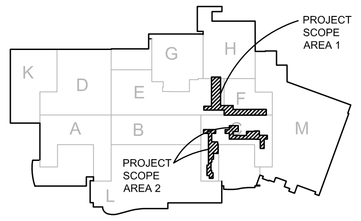A. PATCH AND PAINT EXISTING WALLS AT LOCATIONS OF REMOVED THERMOSTATS. PAINT TO MATCH EXISTING COLOR OF WALL.

B. REFER TO ARCHITECTURAL PLANS FOR PHASING AND CONSTRUCTION SCHEDULING NOTES.

FULLY SPRINKLERED

| | |
|---|---|
| Bid Issue | 05-16-08 |
| Revisions: | Date |

**CONSULTANTS:**

FREDRICK, FREDRICK & HELLER ENGINEERS, INC.
672 EAST ROYALTON ROAD
BROADVIEW HTS., OHIO 44147
TEL. (440) 546-9696
FAX. (440) 546-9699

STATE OF OHIO
BRIAN M. WIDOWSKI
E-66625
REGISTERED PROFESSIONAL ENGINEER
07073

**ARCHITECT:**

Perspectus architecture
13212 Shaker Square Suite 204 Cleveland, Ohio 44120
P. 216.752.1800 F.216.752.3833

DESIGN AND CONSTRUCTION DOCUMENTS AS INSTRUMENTS OF SERVICE ARE GIVEN IN CONFIDENCE AND REMAIN THE PROPERTY OF PERSPECTUS ARCHITECTURE. THE USE OF THIS DESIGN AND THESE CONSTRUCTION DOCUMENTS FOR PURPOSES OTHER THAN THE SPECIFIC PROJECT NAMED HEREIN IS STRICTLY PROHIBITED WITHOUT THE EXPRESSED WRITTEN CONSENT OF PERSPECTUS ARCHITECTURE.

Drawing Title: **PARTIAL BASEMENT FLOOR HVAC DEMOLITION PLAN AREA 1**

Approved: Project Director

Project Title: **PROSTHETICS RENOVATIONS**

Location: **VAMC - WADE PARK**

Date: 03-12-08 | Checked: **BMW** | Drawn: **LDH**

Project Number: 541-05-1071

Building Number: **1**

Drawing Number: **1-H3**

Dwg. of

**Office of Facilities Management**

Department of Veterans Affairs

VA FORM 08-6231, OCT 1978