No.	Revision
1	29 OCT 02 RK

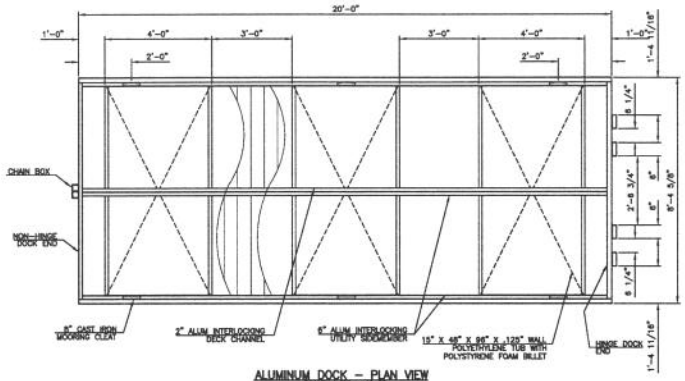

ALUMINUM DOCK – PLAN VIEW
SCALE: 1/4" = 1'-0"
MAKE (1) ONE

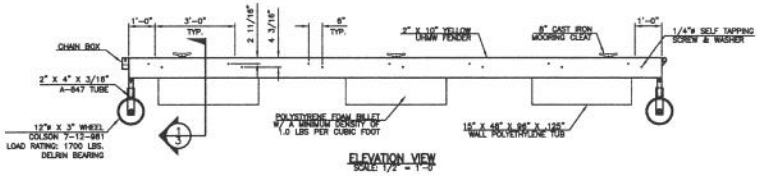

ELEVATION VIEW
SCALE: 1/2" = 1'-0"

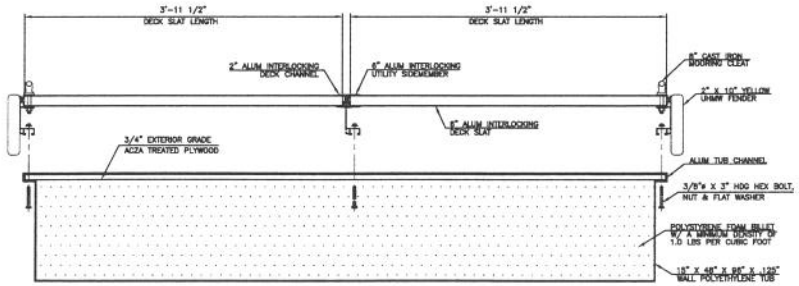

NOTE: DOCK END & STEEL LEGS NOT SHOWN FOR CLARITY.

SECTION VIEW
SCALE: 1 1/2" = 1'-0"

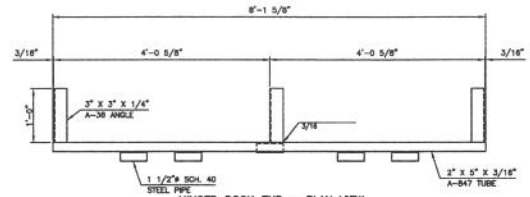

HINGED DOCK END – PLAN VIEW
SCALE: 1" = 1'-0"

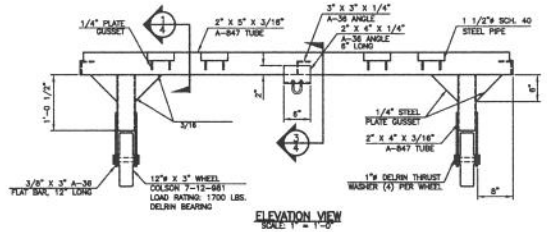

ELEVATION VIEW
SCALE: 1" = 1'-0"

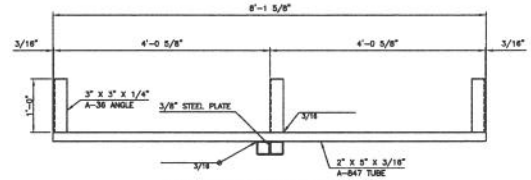

NON-HINGED DOCK END – PLAN VIEW
SCALE: 1" = 1'-0"

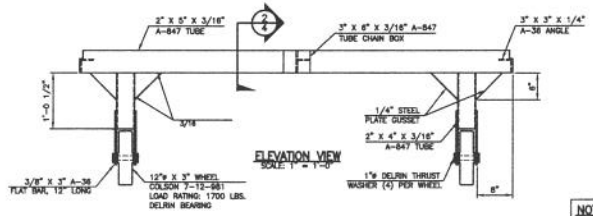

ELEVATION VIEW
SCALE: 1" = 1'-0"

NOTE:

1) TOP OF ALUMINUM DECKING IS RIBBED AND SANDBLASTED TO A COMMERCIAL FINISH FOR A NON-SKID SURFACE.
2) ALL STEEL PARTS TO BE HOT-DIP GALVANIZED AFTER FABRICATION.
3) ALL ALUMINUM EXTRUSION AND PLATE TO BE 6061-T6 ALLOY.

© 2002, HALLSTEN CORPORATION

8'-0" X 20'-0"
ALUMINUM DOCK

U. S. CORPS OF ENGINEERS
NEW HOGAN LAKE – ALUMINUM GANGWAY AND DOCKS
VALLEY SPRINGS, CA

Date:	15 OCT 02
Scale:	AS NOTED
Designed by:	J. HALLSTEN
Drawn by:	R. KUEHNE
Sheet:	3 of 4
Dwg. No.:	10043