USDA FORESTRY SCIENCES LAB 1970 WING

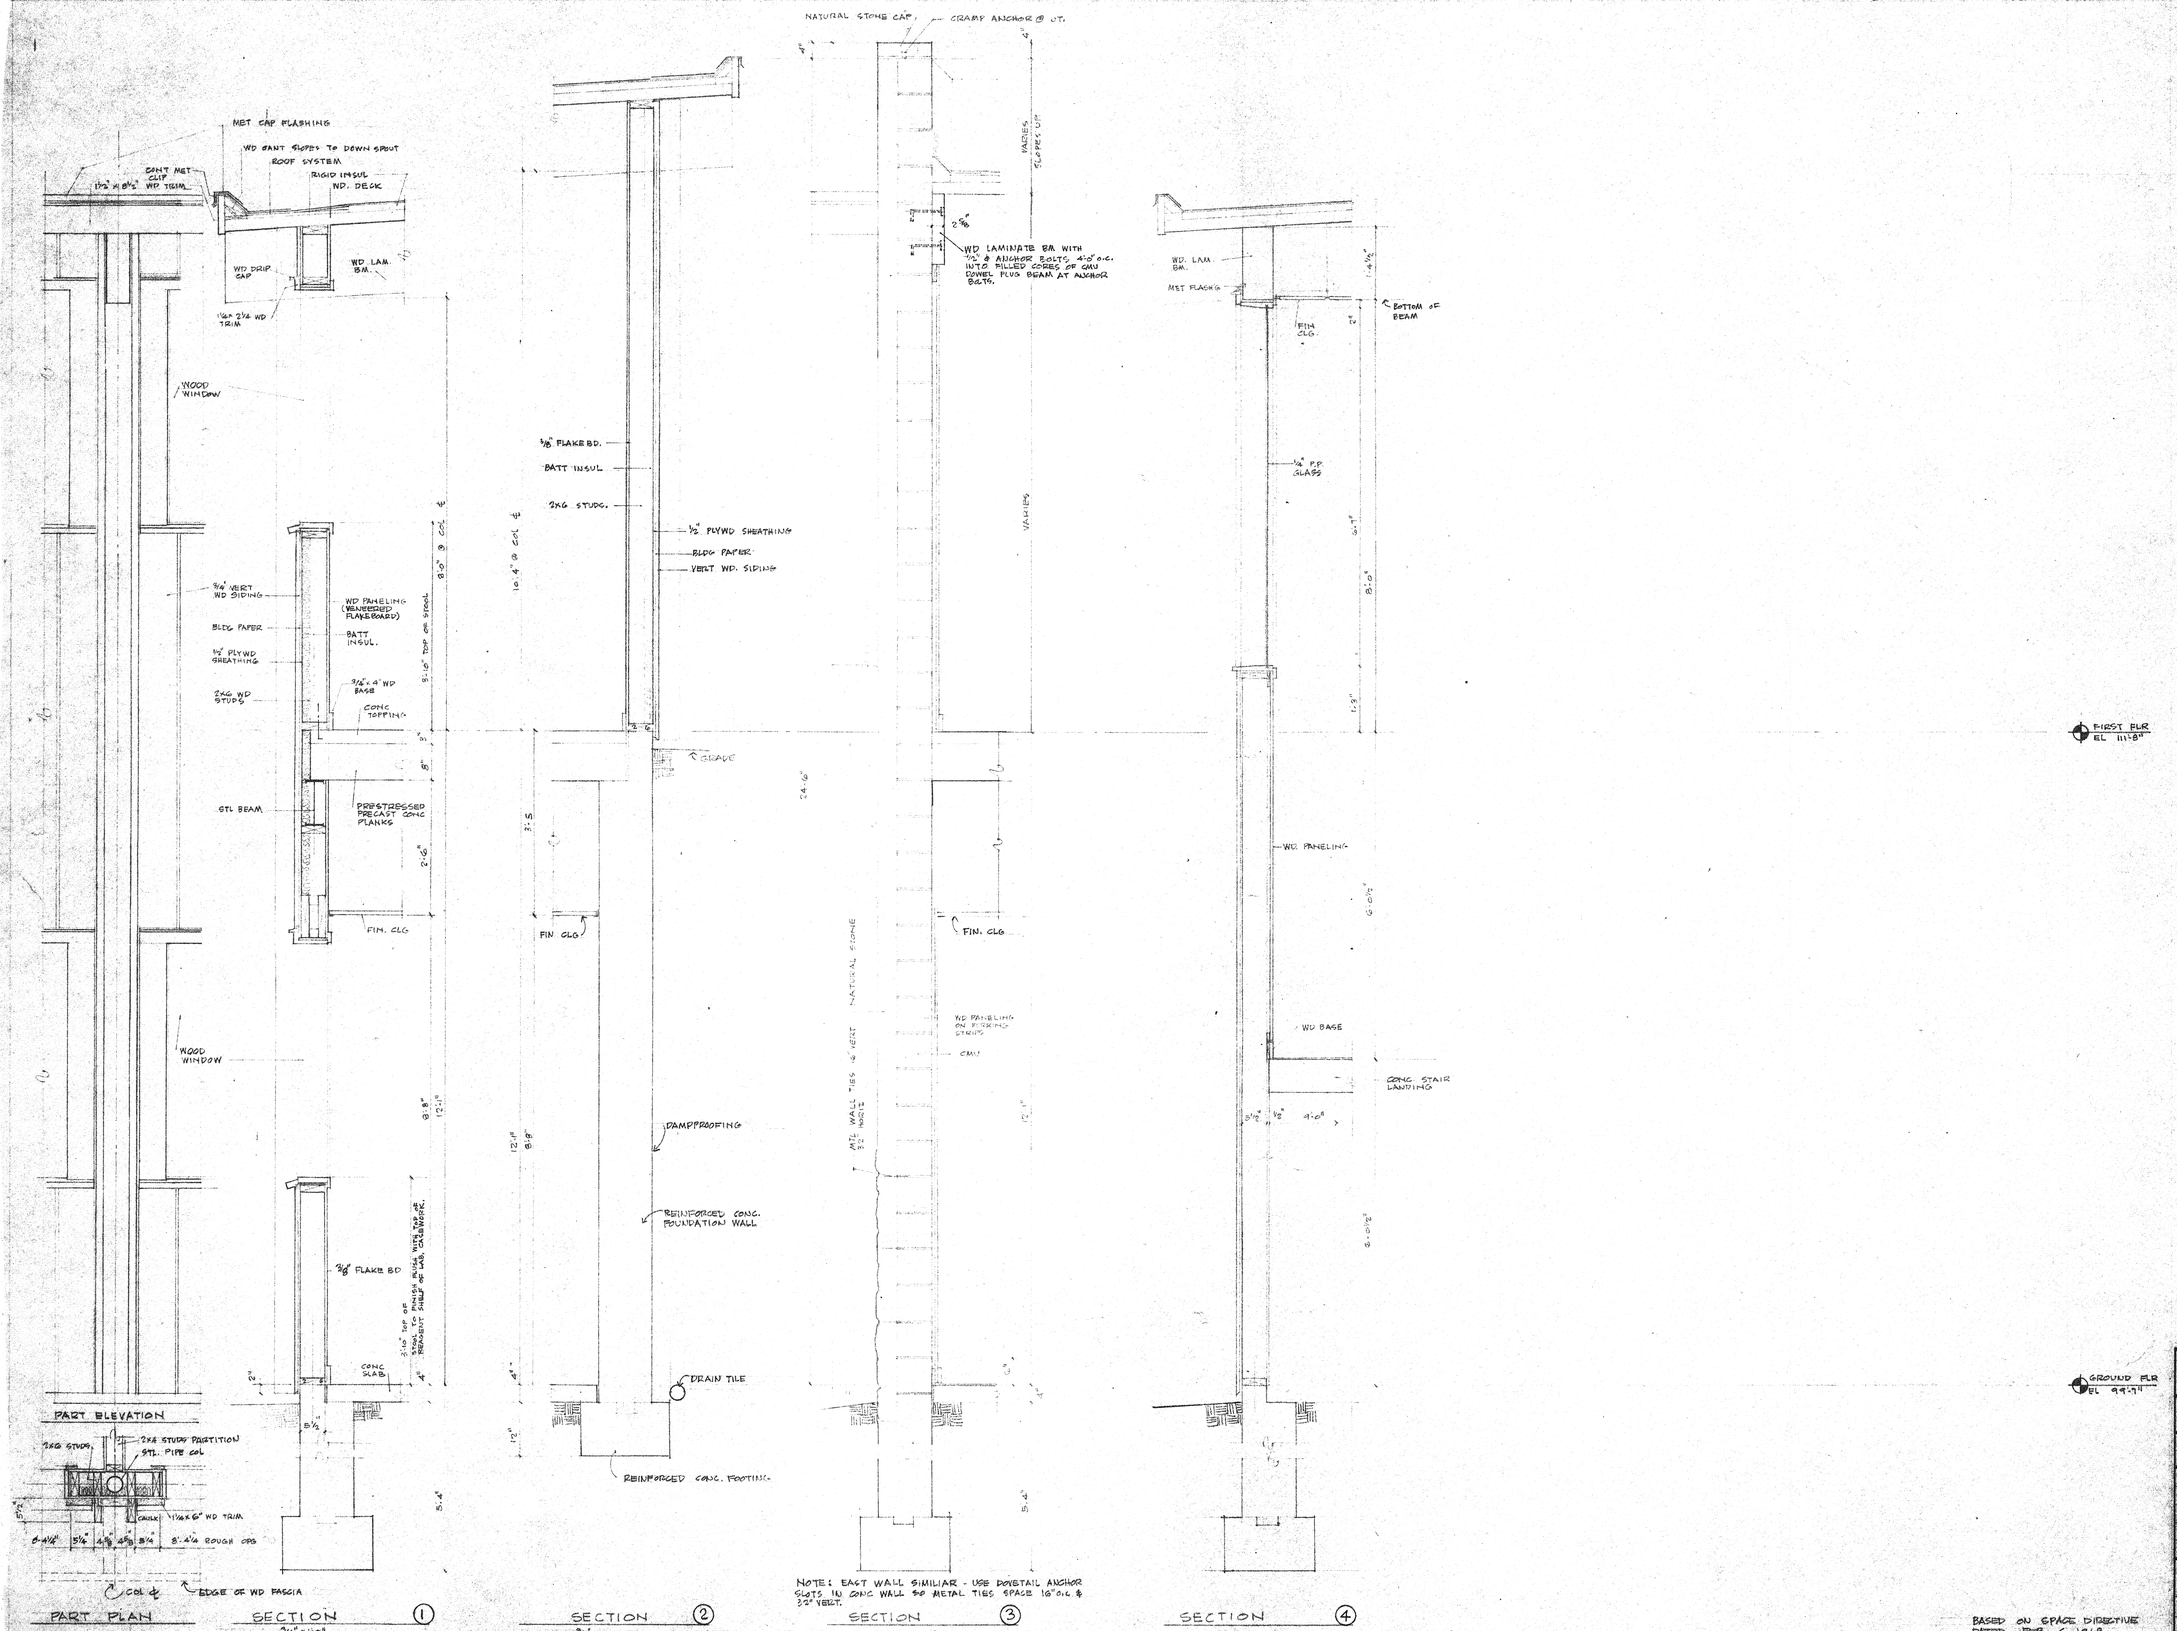

NOTE: EAST WALL SIMILIAR - USE DOVETAIL ANCHOR SLOTS IN CONC WALL & METAL TIES SPACE 16" o.c. & 32" VERT.

BASED ON SPACE DIRECTIVE DATED FEB. 6, 1968

HACKNER SCHROEDER ROSLANSKY ASSOC., INC. ARCHITECTS PLANNERS ENGINEERS LA CROSSE WISCONSIN			
APPROVED	ARCHITECTURAL	STRUCTURAL	MECHANICAL ELECTRICAL
GENERAL SERVICES ADMINISTRATION PUBLIC BUILDING SERVICE • WASHINGTON, D.C.			
PROJECT	ADDITION TO INST. FOREST SCIENCES		
LOCATION	RHINELANDER, WISCONSIN		
STREET	STAR ROUTE #2		
PROJ. NO.	47096	DATE	
CONTR. NO.		1-10-69	
DRAWING TITLE	WALL SECTIONS		
TENTATIVE SKETCHES			
DRAWING NO.	2-4		