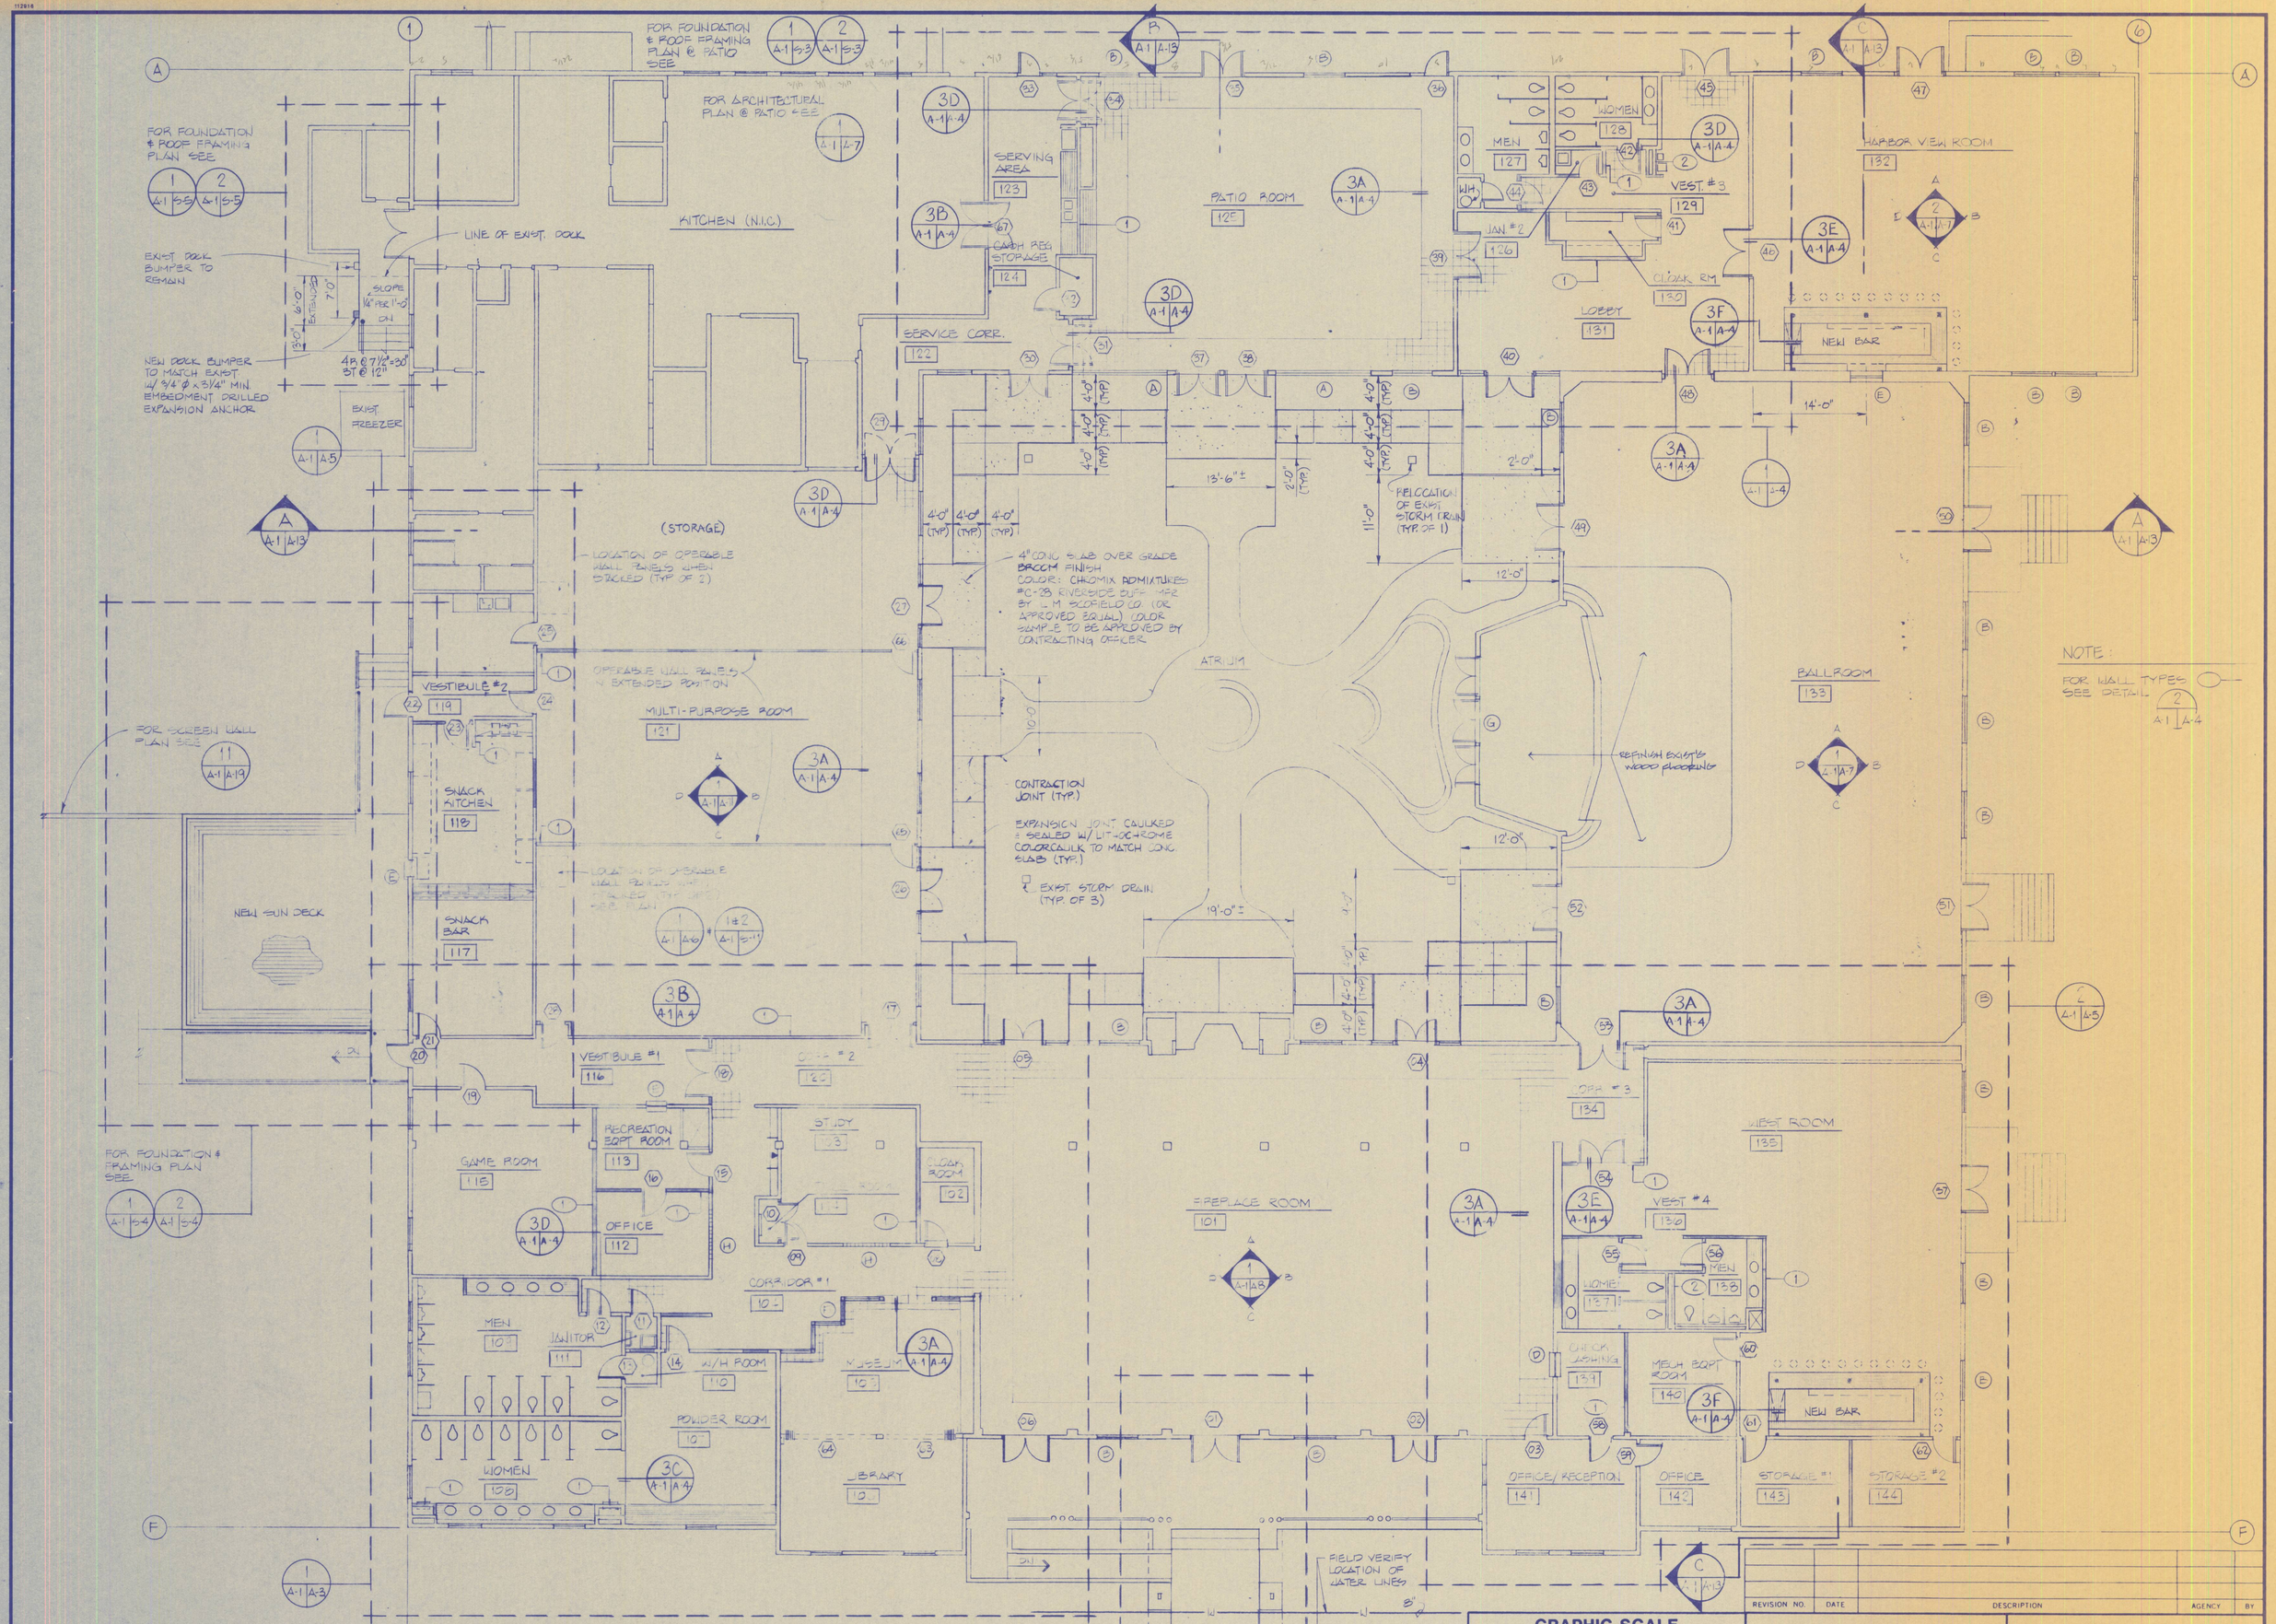

FLOOR PLAN

SCALE: 1/8" = 1'-0"

GRAPHIC SCALE 1/8" : 1'-0" 8' 4' 0' 8' 16'

REVISION NO.	DATE	DESCRIPTION	AGENCY	BY

Pan Am World Services, Inc.

UNITED STATES AIR FORCE
HQ 6592d SUPPORT GROUP (AFSC)
LOS ANGELES AIR FORCE BASE

RENOVATE BUILDING 403 COMMUNITY CENTER

LAO 89-1028

FORT MacARTHUR, CALIFORNIA
LOS ANGELES AIR FORCE BASE

FLOOR PLAN

DESIGNED BY: JR
DRAWN BY
CHECKED BY
SUBMITTED BY — DATE

COORDINATED: MANAGER ENGINEER — DATE; SECURITY — DATE; SAFETY DIVISION — DATE; CHIEF FIRE PROTECTION — DATE; COMMUNICATIONS ENGINEER — DATE; BIOENVIRONMENTAL ENGINEER — DATE

APPROVED: USING AGENCY — DATE; BASE CIVIL ENGINEER

SPECIFICATION NO. 6592 / DE 9010289
DATE 10/11/89 — SCALE 1/8"=1'-0"
DRAWING NUMBER 00403-5010289 (ATCH. 3) — A-1
SHEET 7 OF 43